


6 MOYLE PARK, HILPERTON, TROWBRIDGE, BAILEY TUF

PL/2026/03610

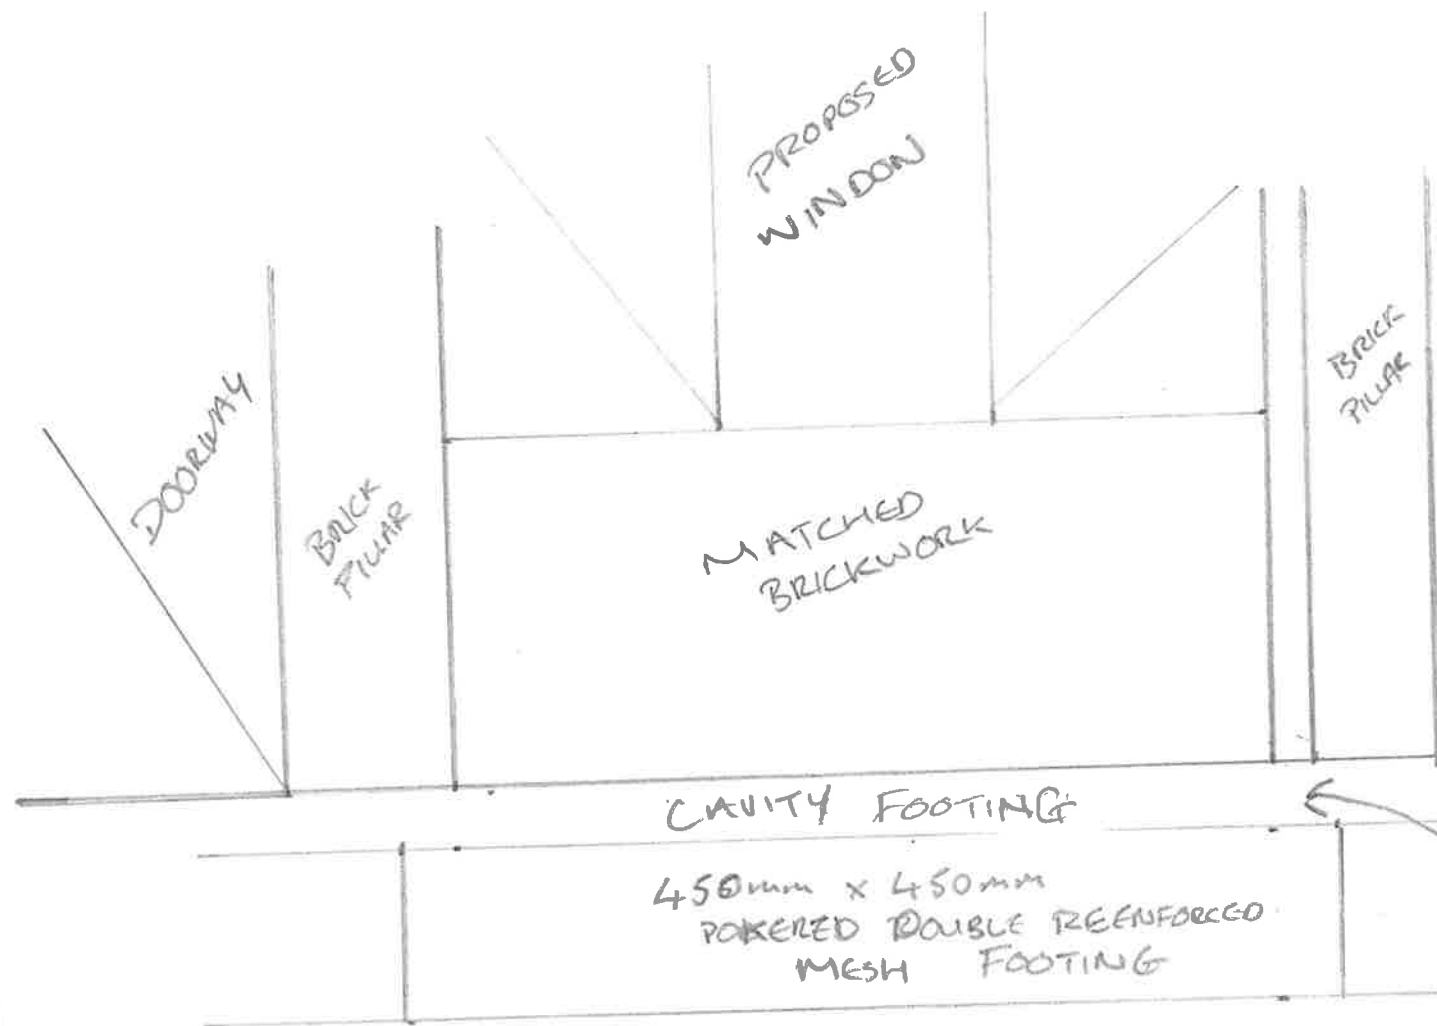

SCALE 1/200

FOOTING CARRIED / KEYED
150mm INTO
EXISTING BLOCKWORK
OF FOOTING