




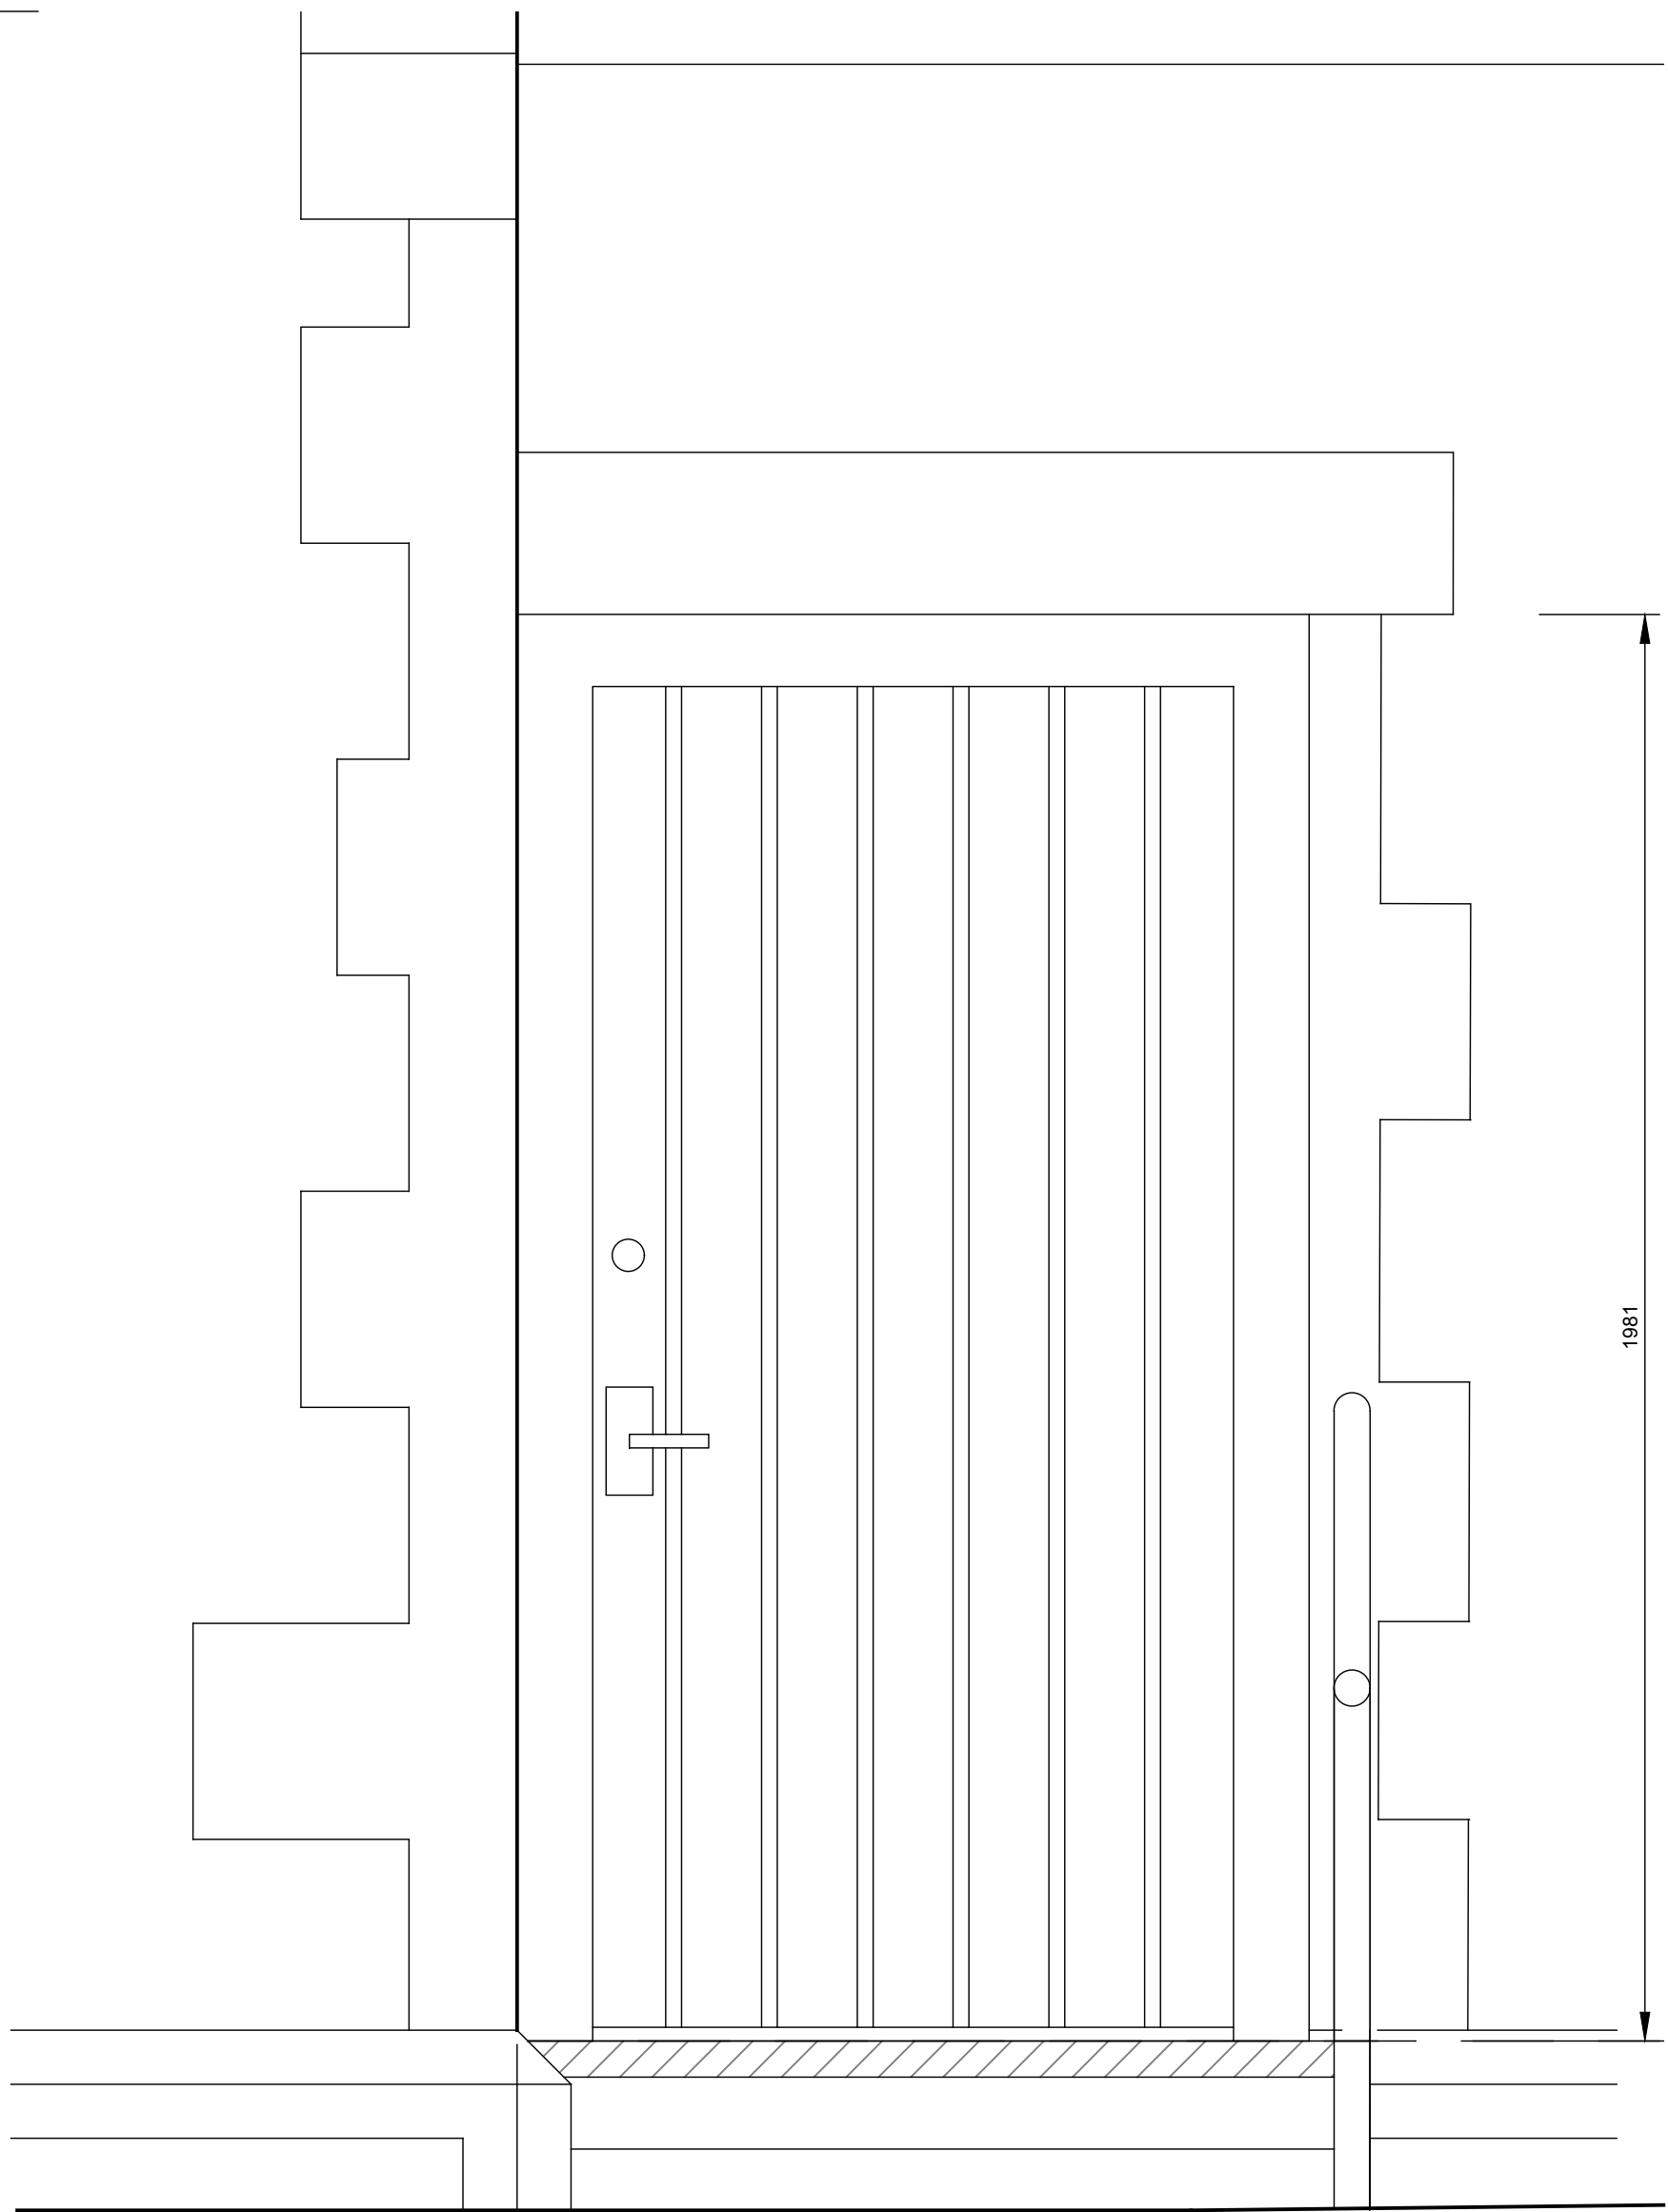


Proposed Fire Exit Door Elevation
(Scale 1:10)

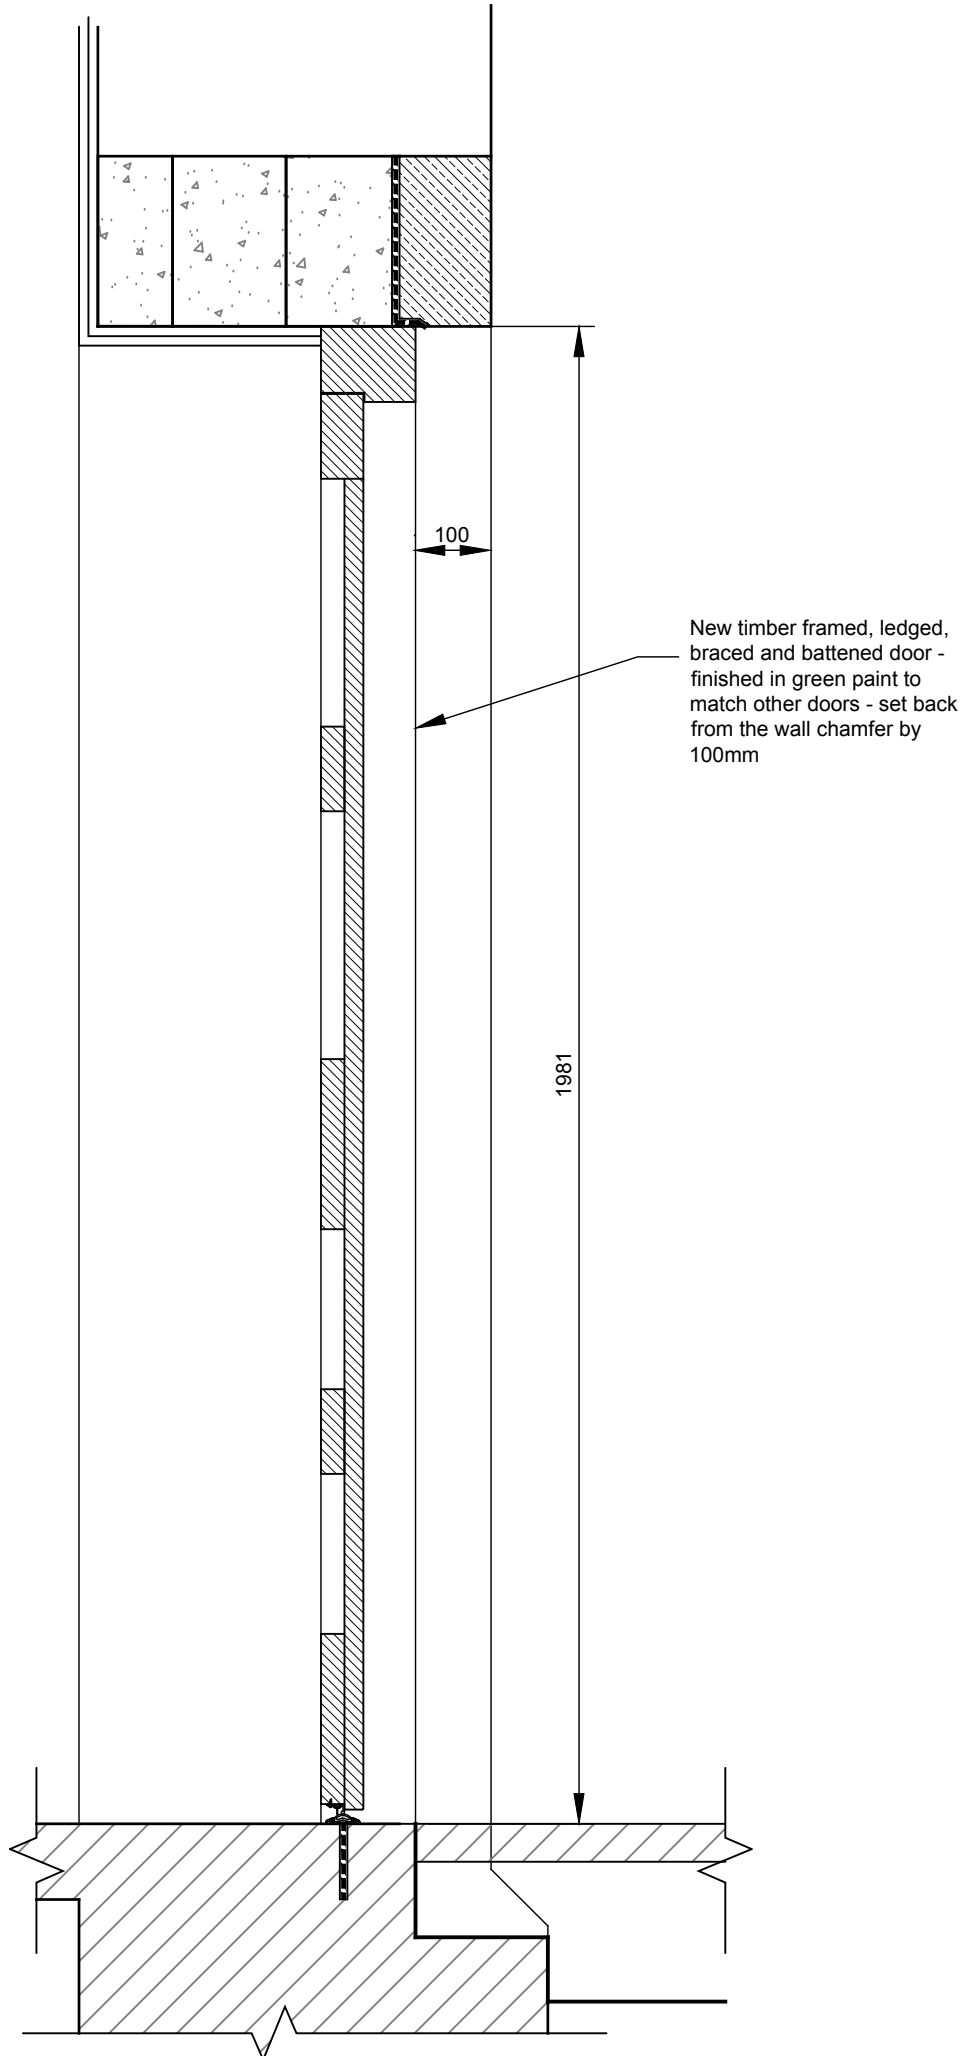




Proposed Small Hall Door Section
(Scale 1:10)

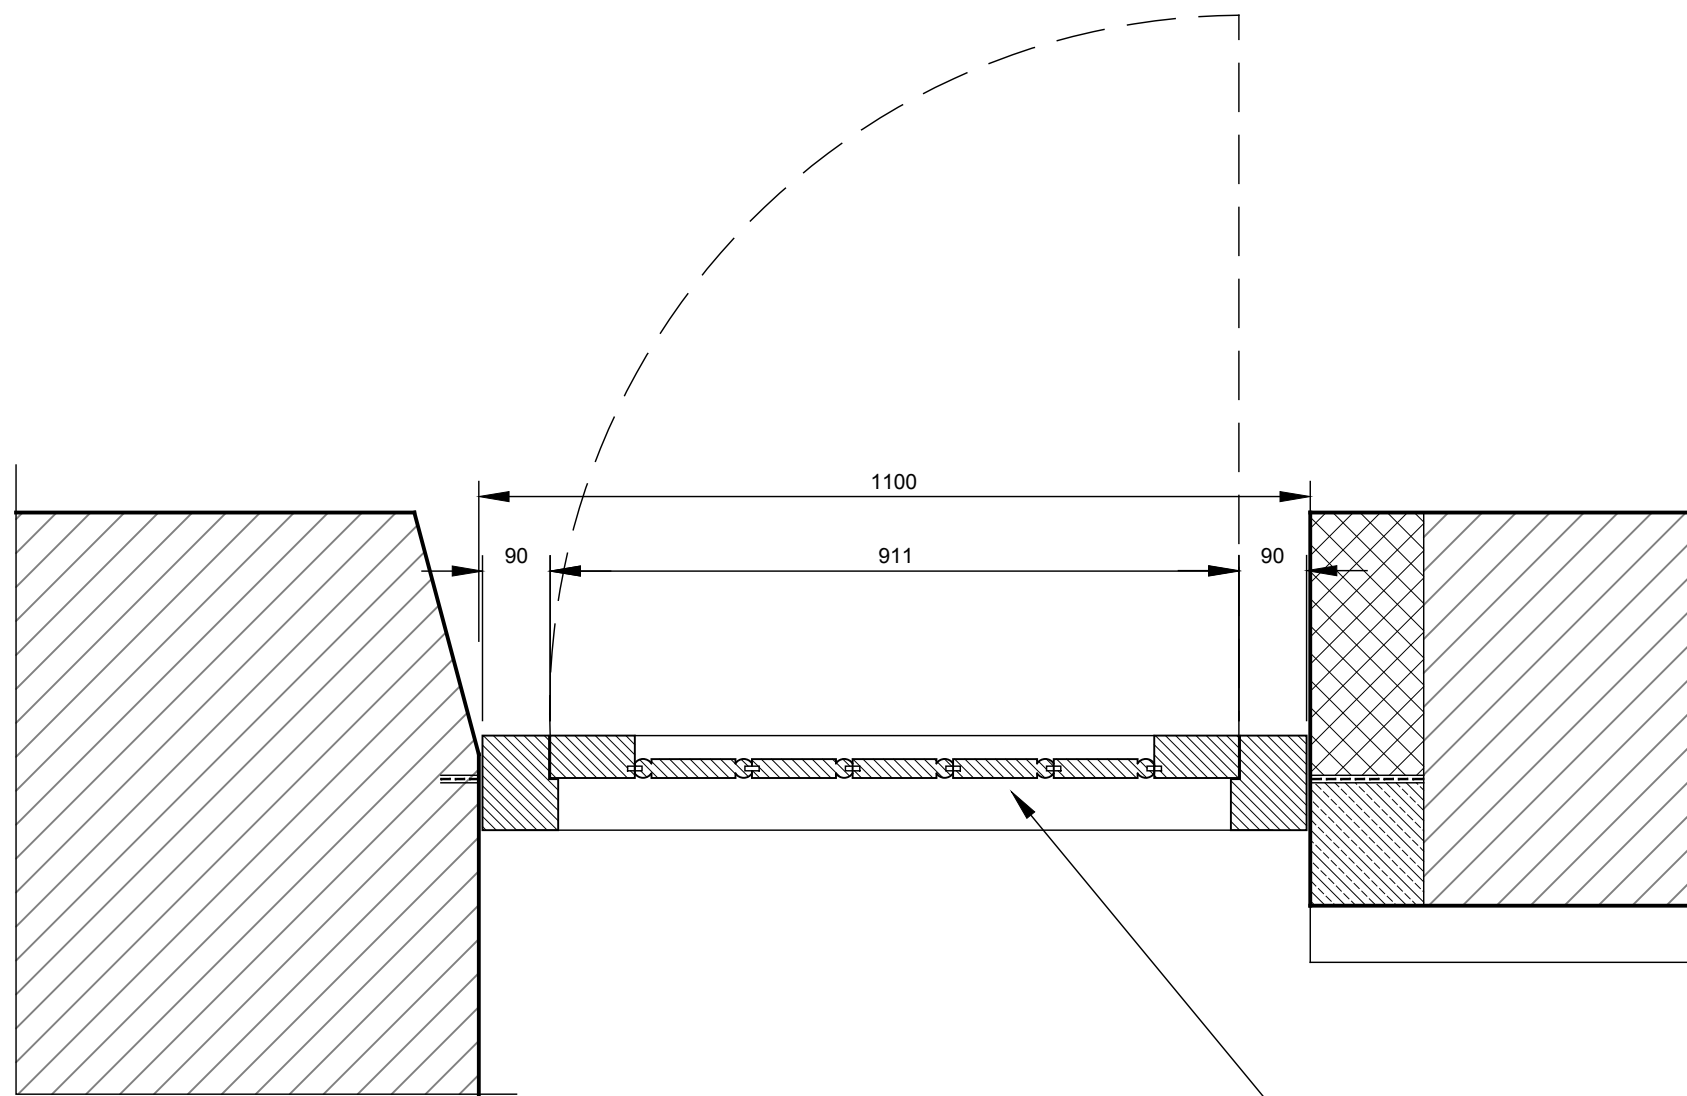


Proposed Small Hall Door Plan
(Scale 1:10)

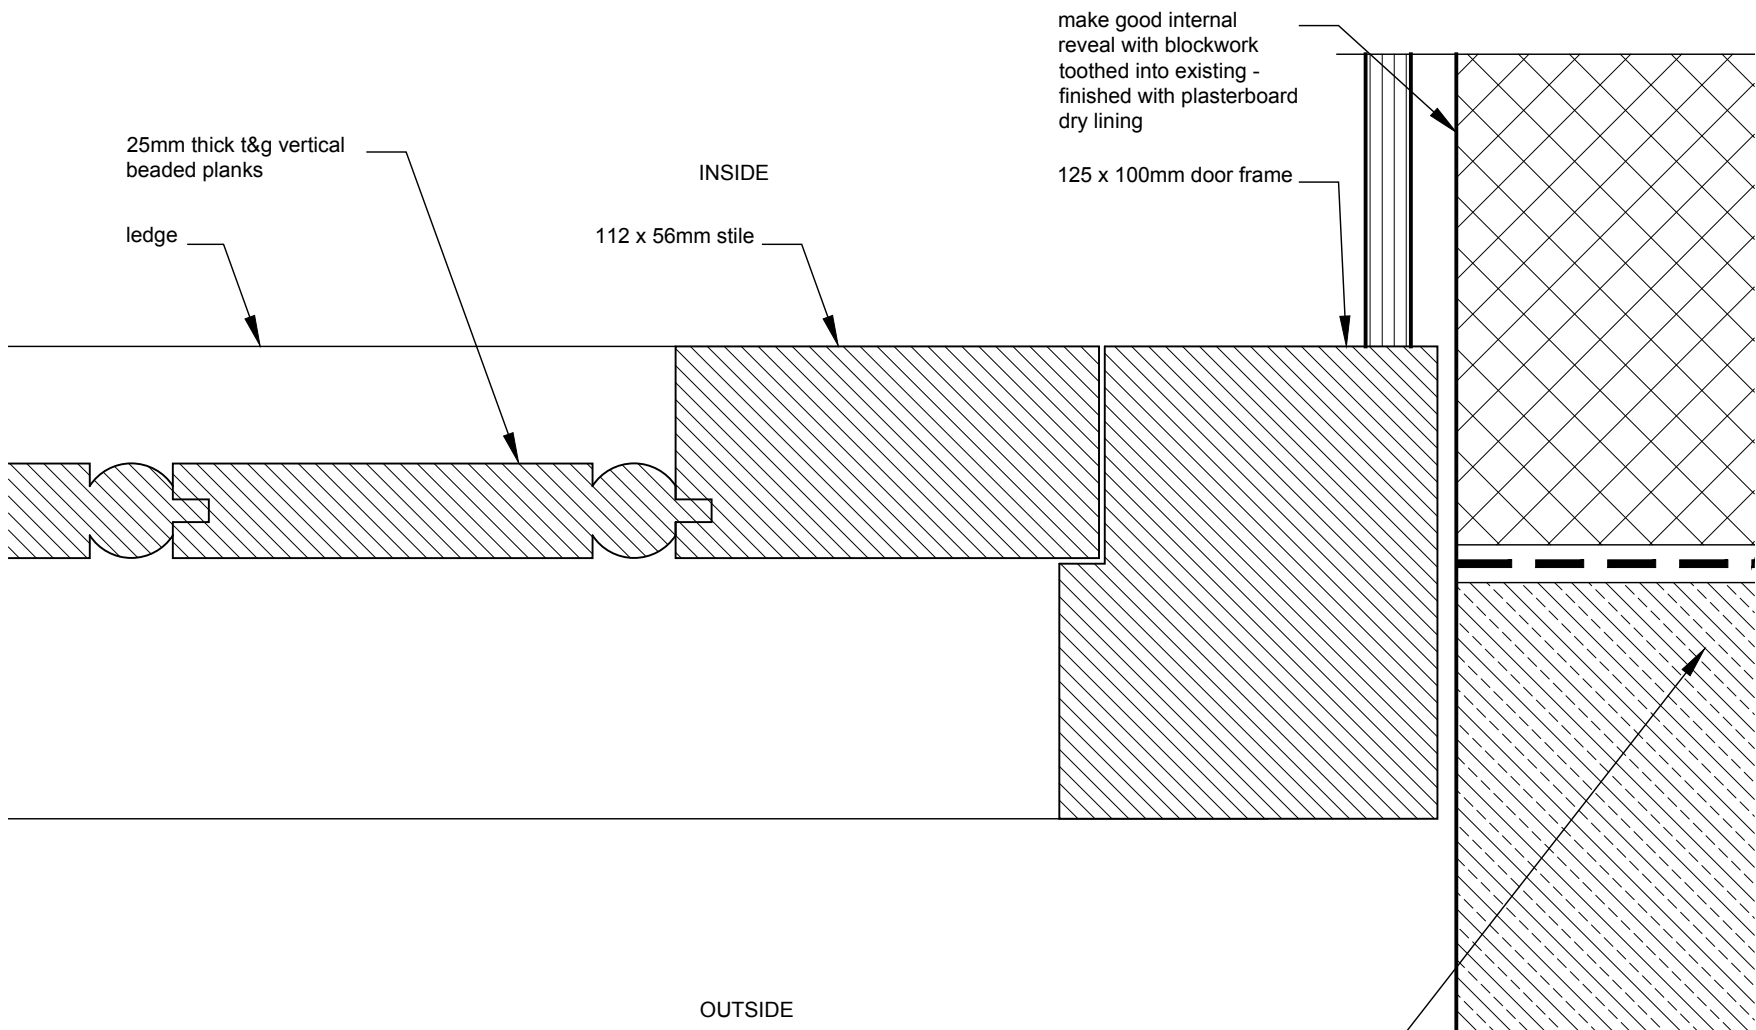

Proposed Door Jamb Detail
(Scale 1:2)

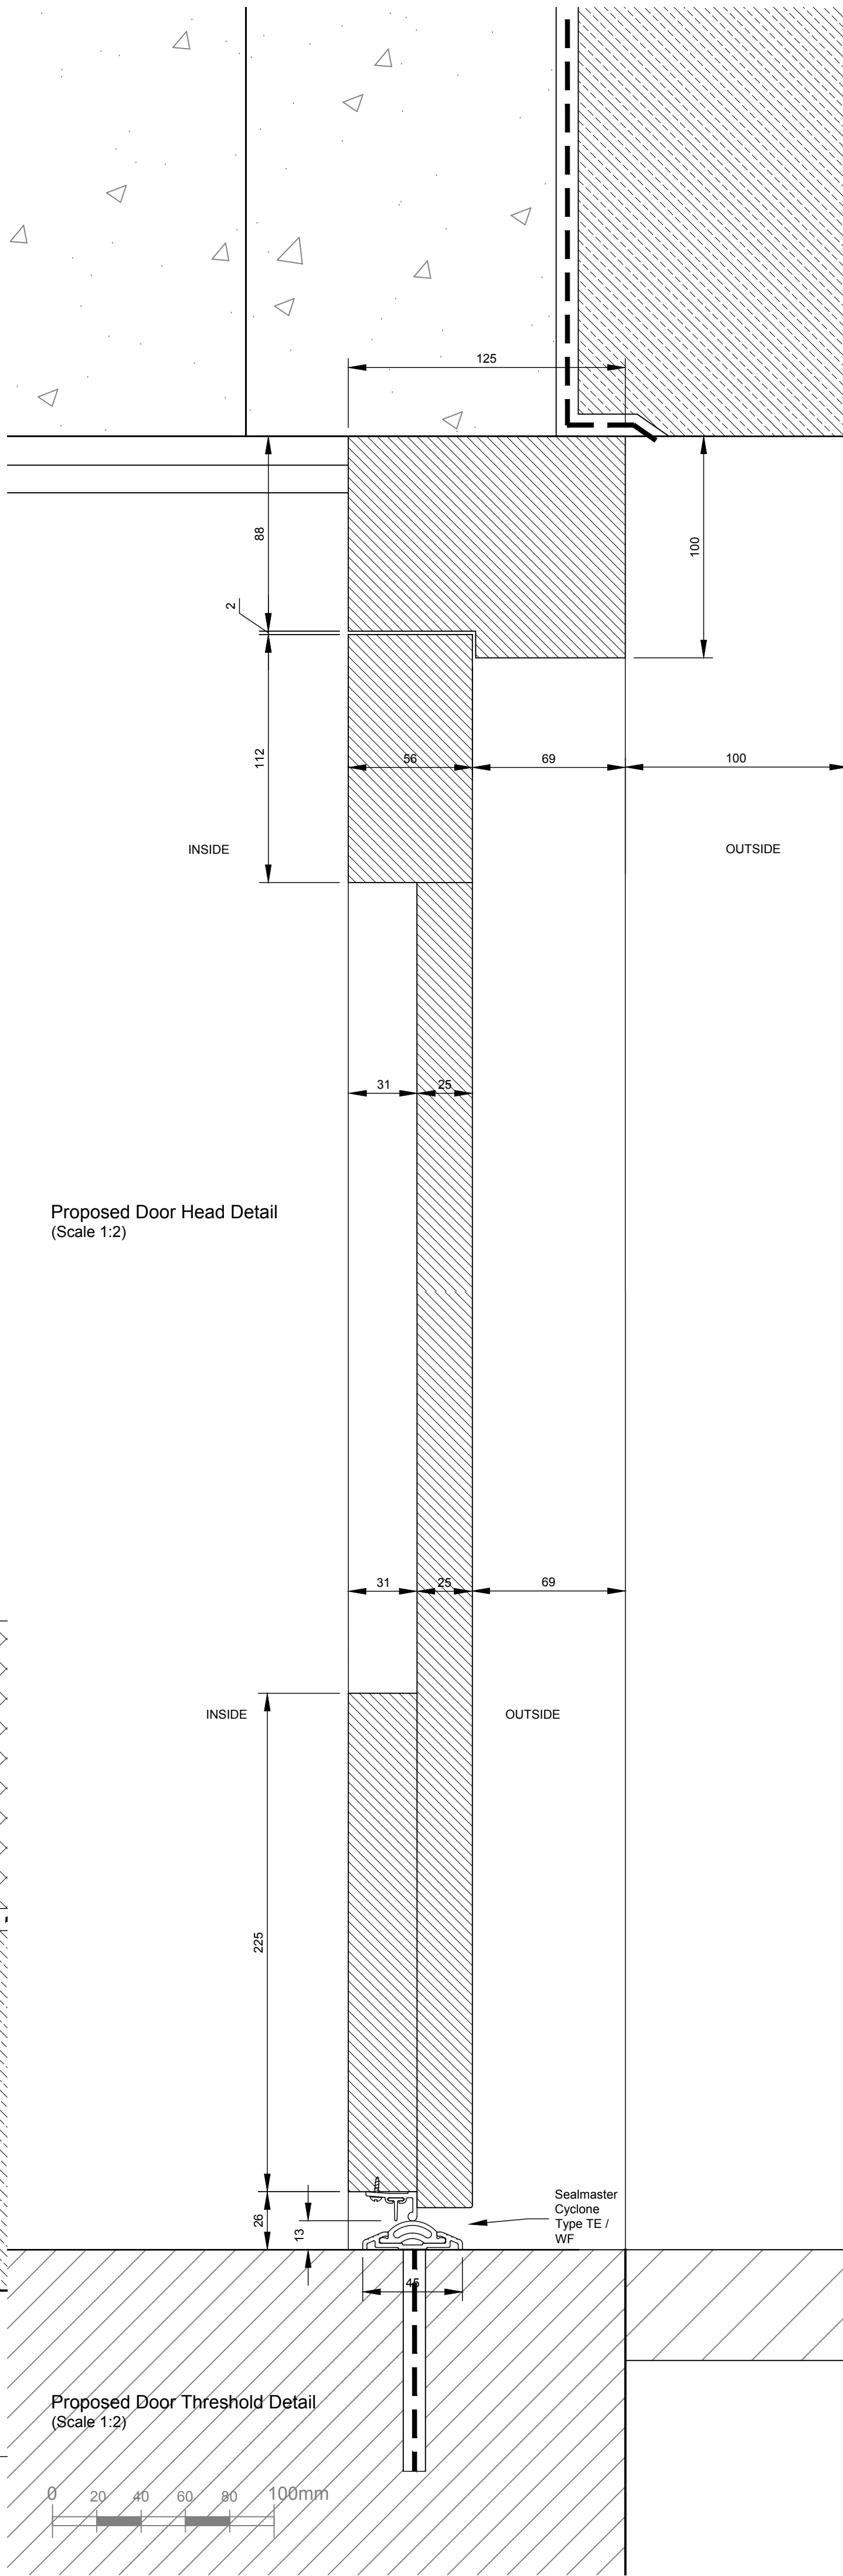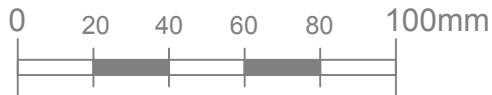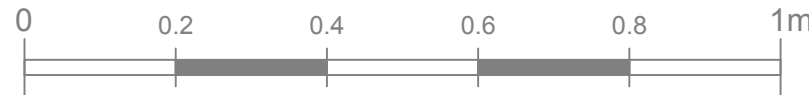

Proposed Door Threshold Detail
(Scale 1:2)

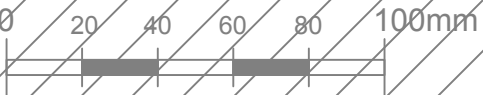

General Notes

This drawing is copyright. It may not be reproduced or disclosed either wholly or in part without written consent from DALE ROBERTS DESIGN. All dimensions are to be checked on site prior to commencement of work. Figured dimensions are to be taken in preference to scaled dimensions. If in doubt ask DALE ROBERTS DESIGN. This drawing could be subject to a Planning / Building Regulations application and should this be the case all works undertaken prior to approval are at the contractors / clients risk.

This drawing has received Planning approval dated:

This drawing has received Building Regulations approval dated:

New External Small Hall Door

Opening: Structural opening 1100mm wide x 1981mm high (widened from existing 950mm to achieve compliant wheelchair access).

Stonework: New stone jambs and quoins to match existing, 50x50mm chamfer to external corner, coursing and bond to match adjacent masonry. Lime mortar bed (NHL 3.5). No cement/silicone pointing.

Door: New single-leaf timber door, inward opening, vertical tongue-and-groove beaded plank facing to match style of existing external doors. European Redwood (Scots Pine), factory pressure-treated with preservative to Use Class 3, framed, ledged and braced construction. Fixed with stainless steel countersunk screws, pellet-plugged flush.

Frame: 125x100mm treated European Redwood, 12mm rebate.
Threshold: Sealmaster Cyclone Threshold System (TE threshold plate + WF weatherboard, DDA compliant). DPC to jambs, sill and head.

Ironmongery: Traditional black wrought-iron style ironmongery: black iron lever handle to mortice sash/deadlock, black iron door furniture, with thumb-turn to interior face allowing key-free escape.

Hinges: 4 No. heavy-duty stainless steel ball-bearing butt hinges, 102x76mm, BS EN 1935 Grade 13, matt black finish.

Fixings: Black japanned or blackened steel screws to match.

Finish: Little Greene Intelligent Eggshell, Dark Brunswick Green No. 88, over breathable primer. All works to Conservation Officer approval.

No.	Revisions	Date
-----	-----------	------

Client
CALNE FREE CHURCH

Project
PROPOSED ALTERATIONS
TO CHURCH HALL
CALNE FREE CHURCH
CHURCH STREET
CALNE SN11 0HS

Drawing Title
PROPOSED SMALL HALL DOOR

	DALE ROBERTS DESIGN ARCHITECTURAL SERVICES		
	The Studio 22 Brickley Lane Devizes Wiltshire SN10 3BQ T 01380 819900 E info@drdesigns.co.uk W www.drdesigns.co.uk	Scale 1:10 1:2@A1	Date JUL 26
	Drawn DR	Checked	
	Drawing No. 25005 / P301		