


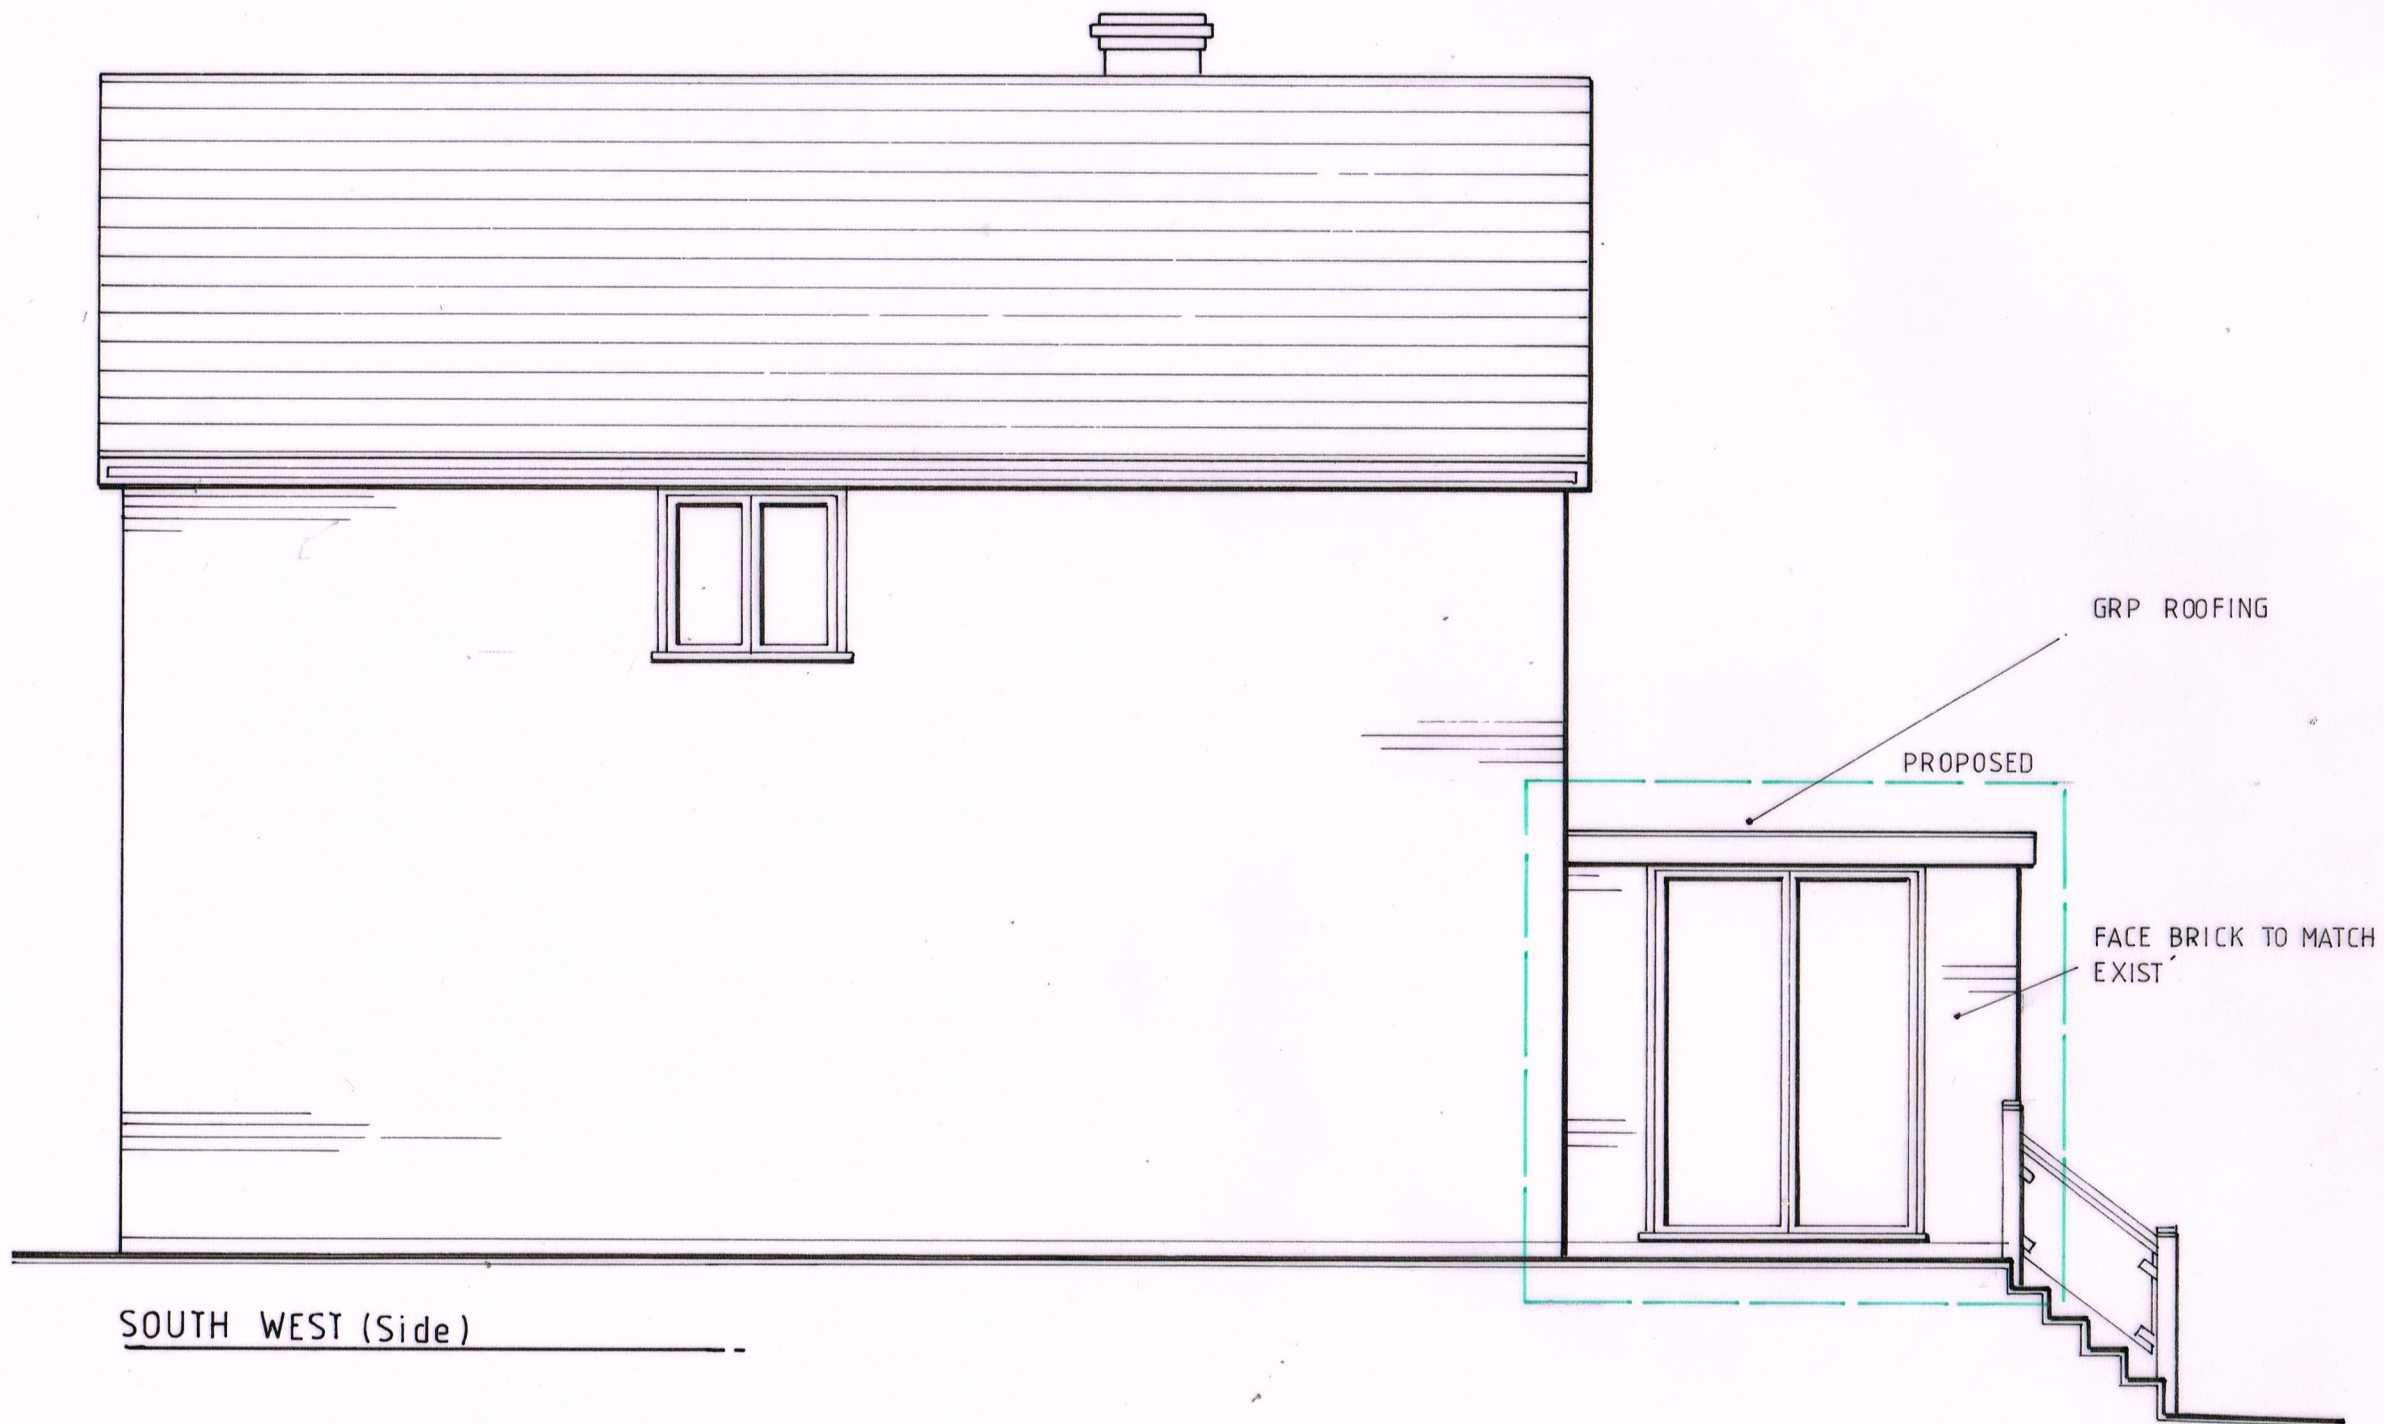

SOUTH WEST (Side)

SCALE 1:50
0 500 1000 2000 mm



concept architecture
Designing Dreams. Creating Reality

DEVIZES

PROPOSED DATA

C0260406 1:50 6:26 RSH

260406/PL05

PLANNING
ONLY

Do not scale from this drawing for construction use figured dimensions only. If you are in doubt please ask using the contact details below.

Contact: Tel. 01793 272179
email: design@conceptarchitecture.co.uk

© All rights Reserved