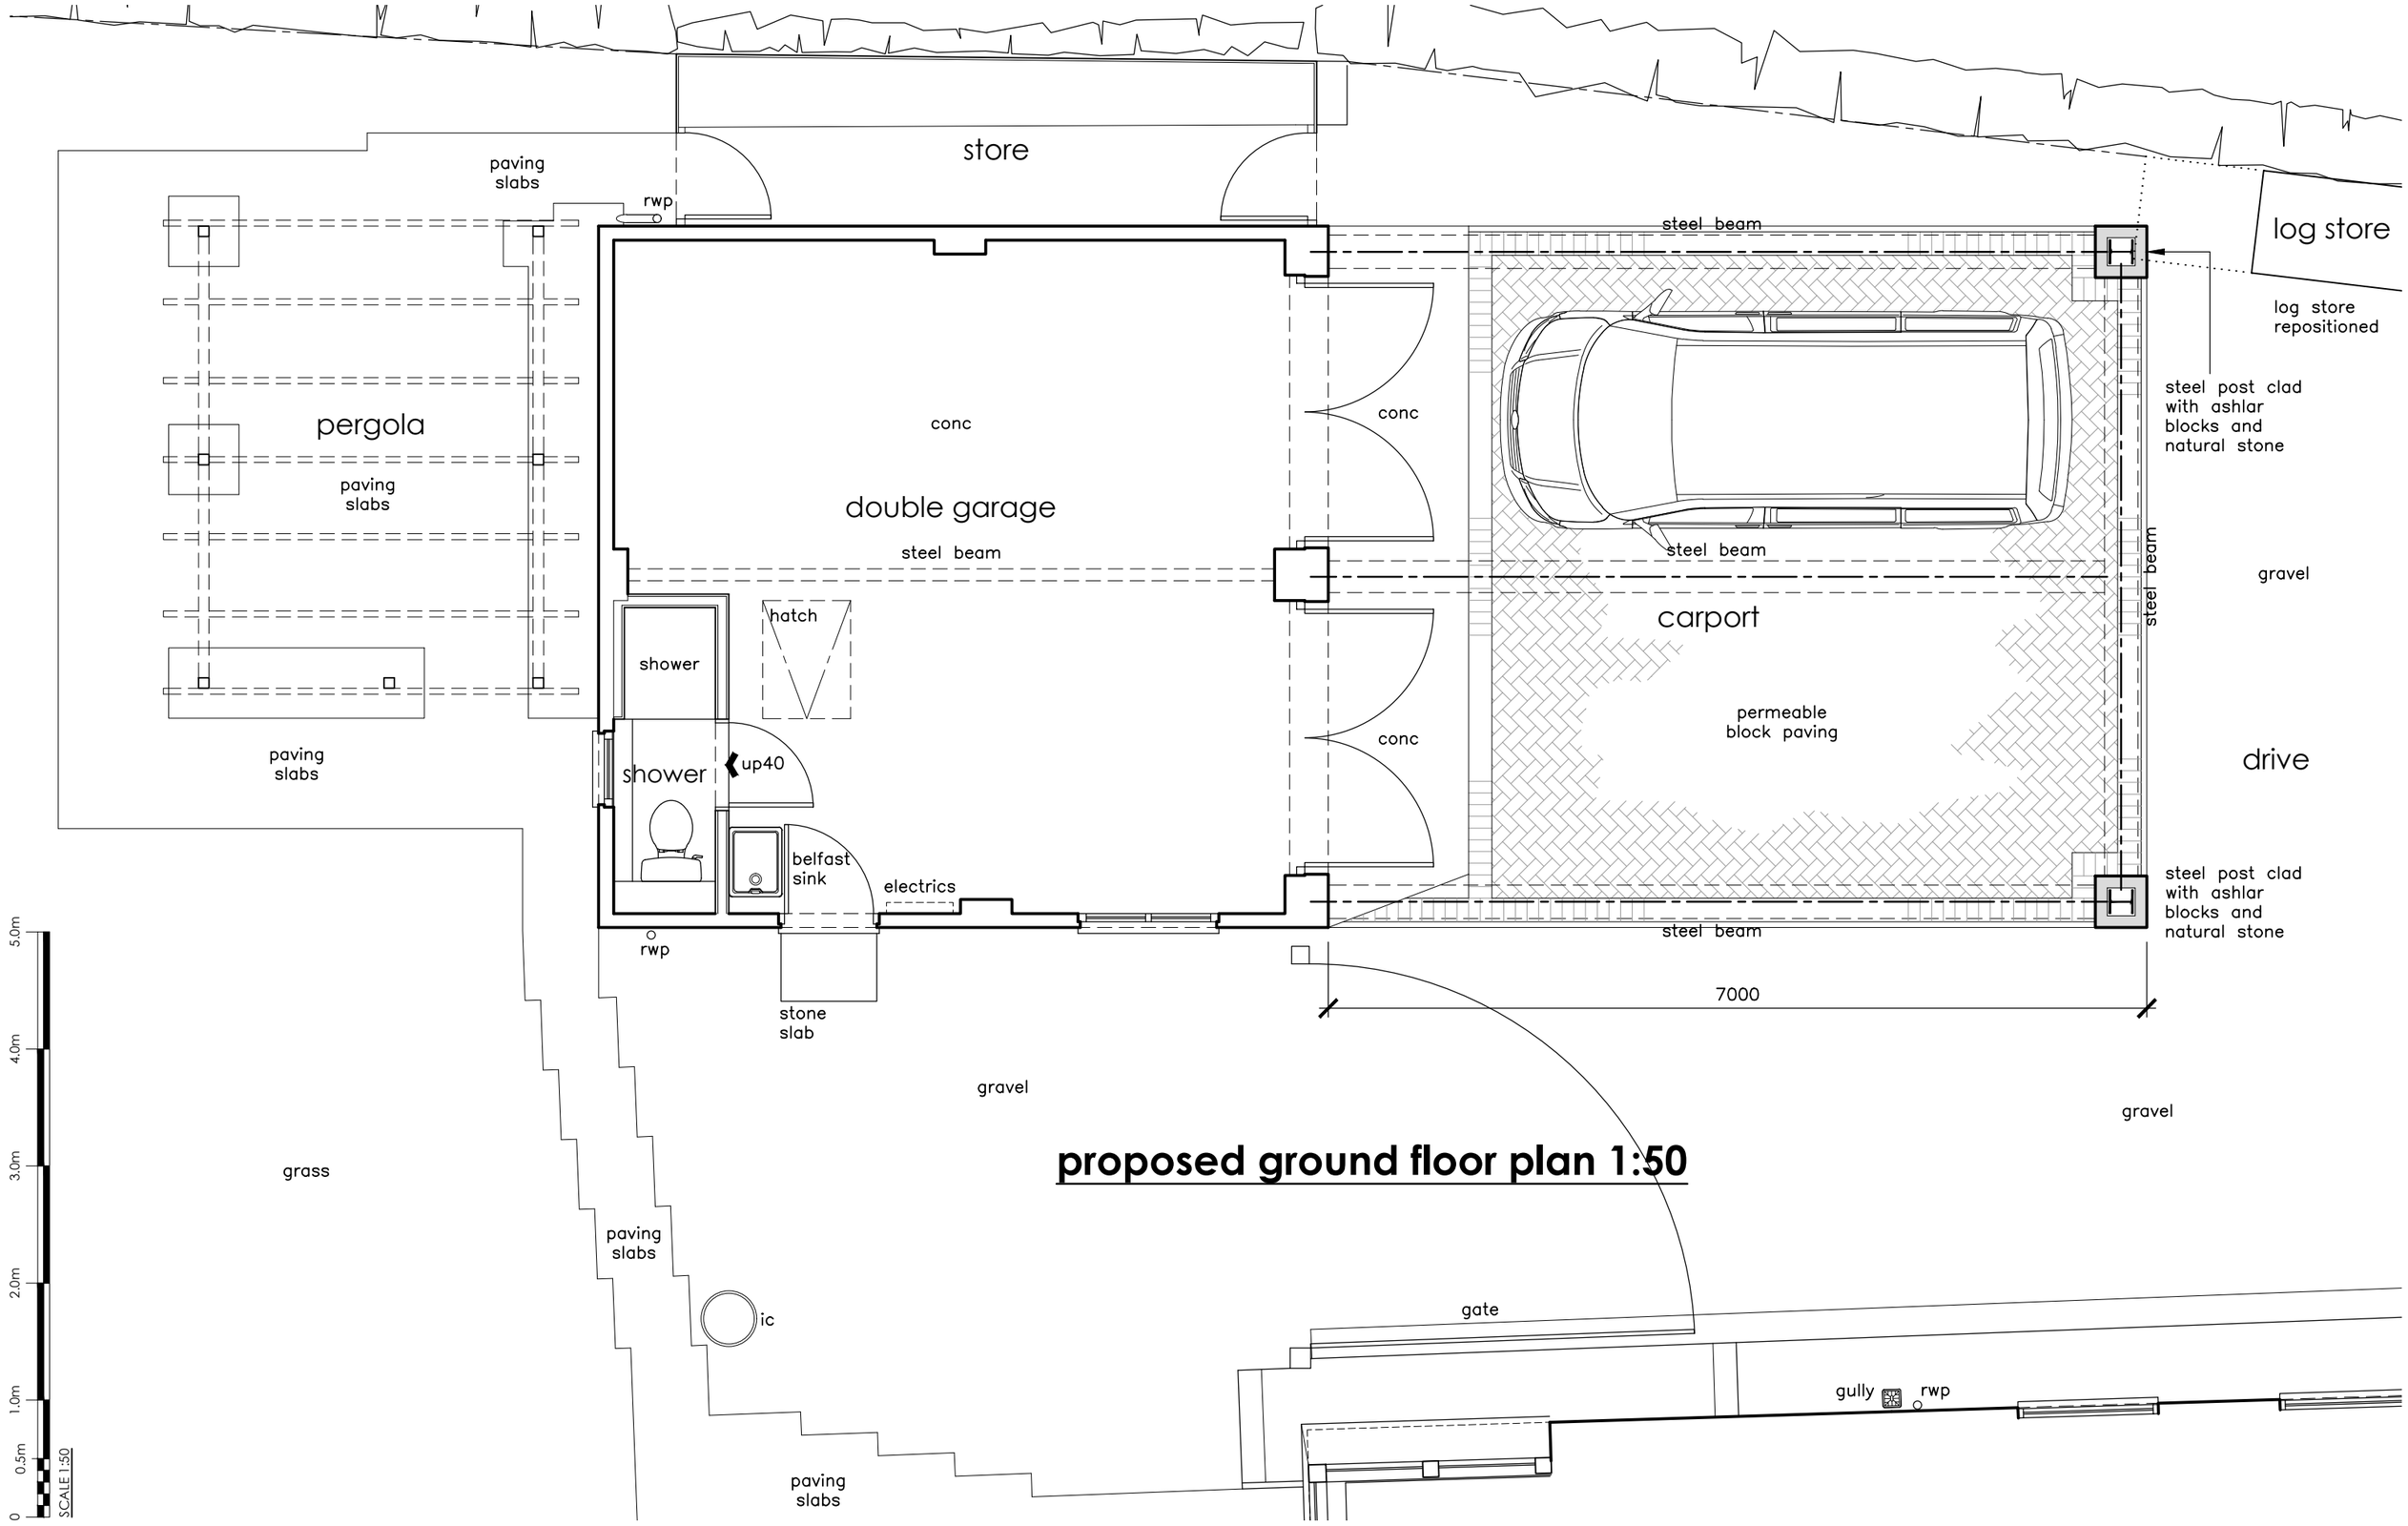

proposed ground floor plan 1:50

R & J CONSULTANTS
PROJECT MANAGEMENT & DESIGN
CIAT CHARTERED PRACTICE

R & J Consultants Ltd
Tel: 07775 870051 (RH) / 07775 870052 (PAL)
EMAIL: dwgoffice@rjconsultants.co.uk
WEBSITE: www.rjconsultants.co.uk

CLIENT
MR & MRS I SHEPPARD
5 TRAVELLERS REST
CORSHAM, WILTSHIRE, SN13 0PP

PROJECT
CARPORT EXTENSION TO DOUBLE GARAGE
5 TRAVELLERS REST, CORSHAM

REV.	DATE	DESCRIPTION

DRAWN	SCALE	DATE
PAL	1:50 @ A3	JULY 2026

PROJECT NO :	SHEET	REVISION
B12354	06	

This drawing is copyright © of R & J CONSULTANTS Ltd and must not be reproduced in whole or in part without written permission.