




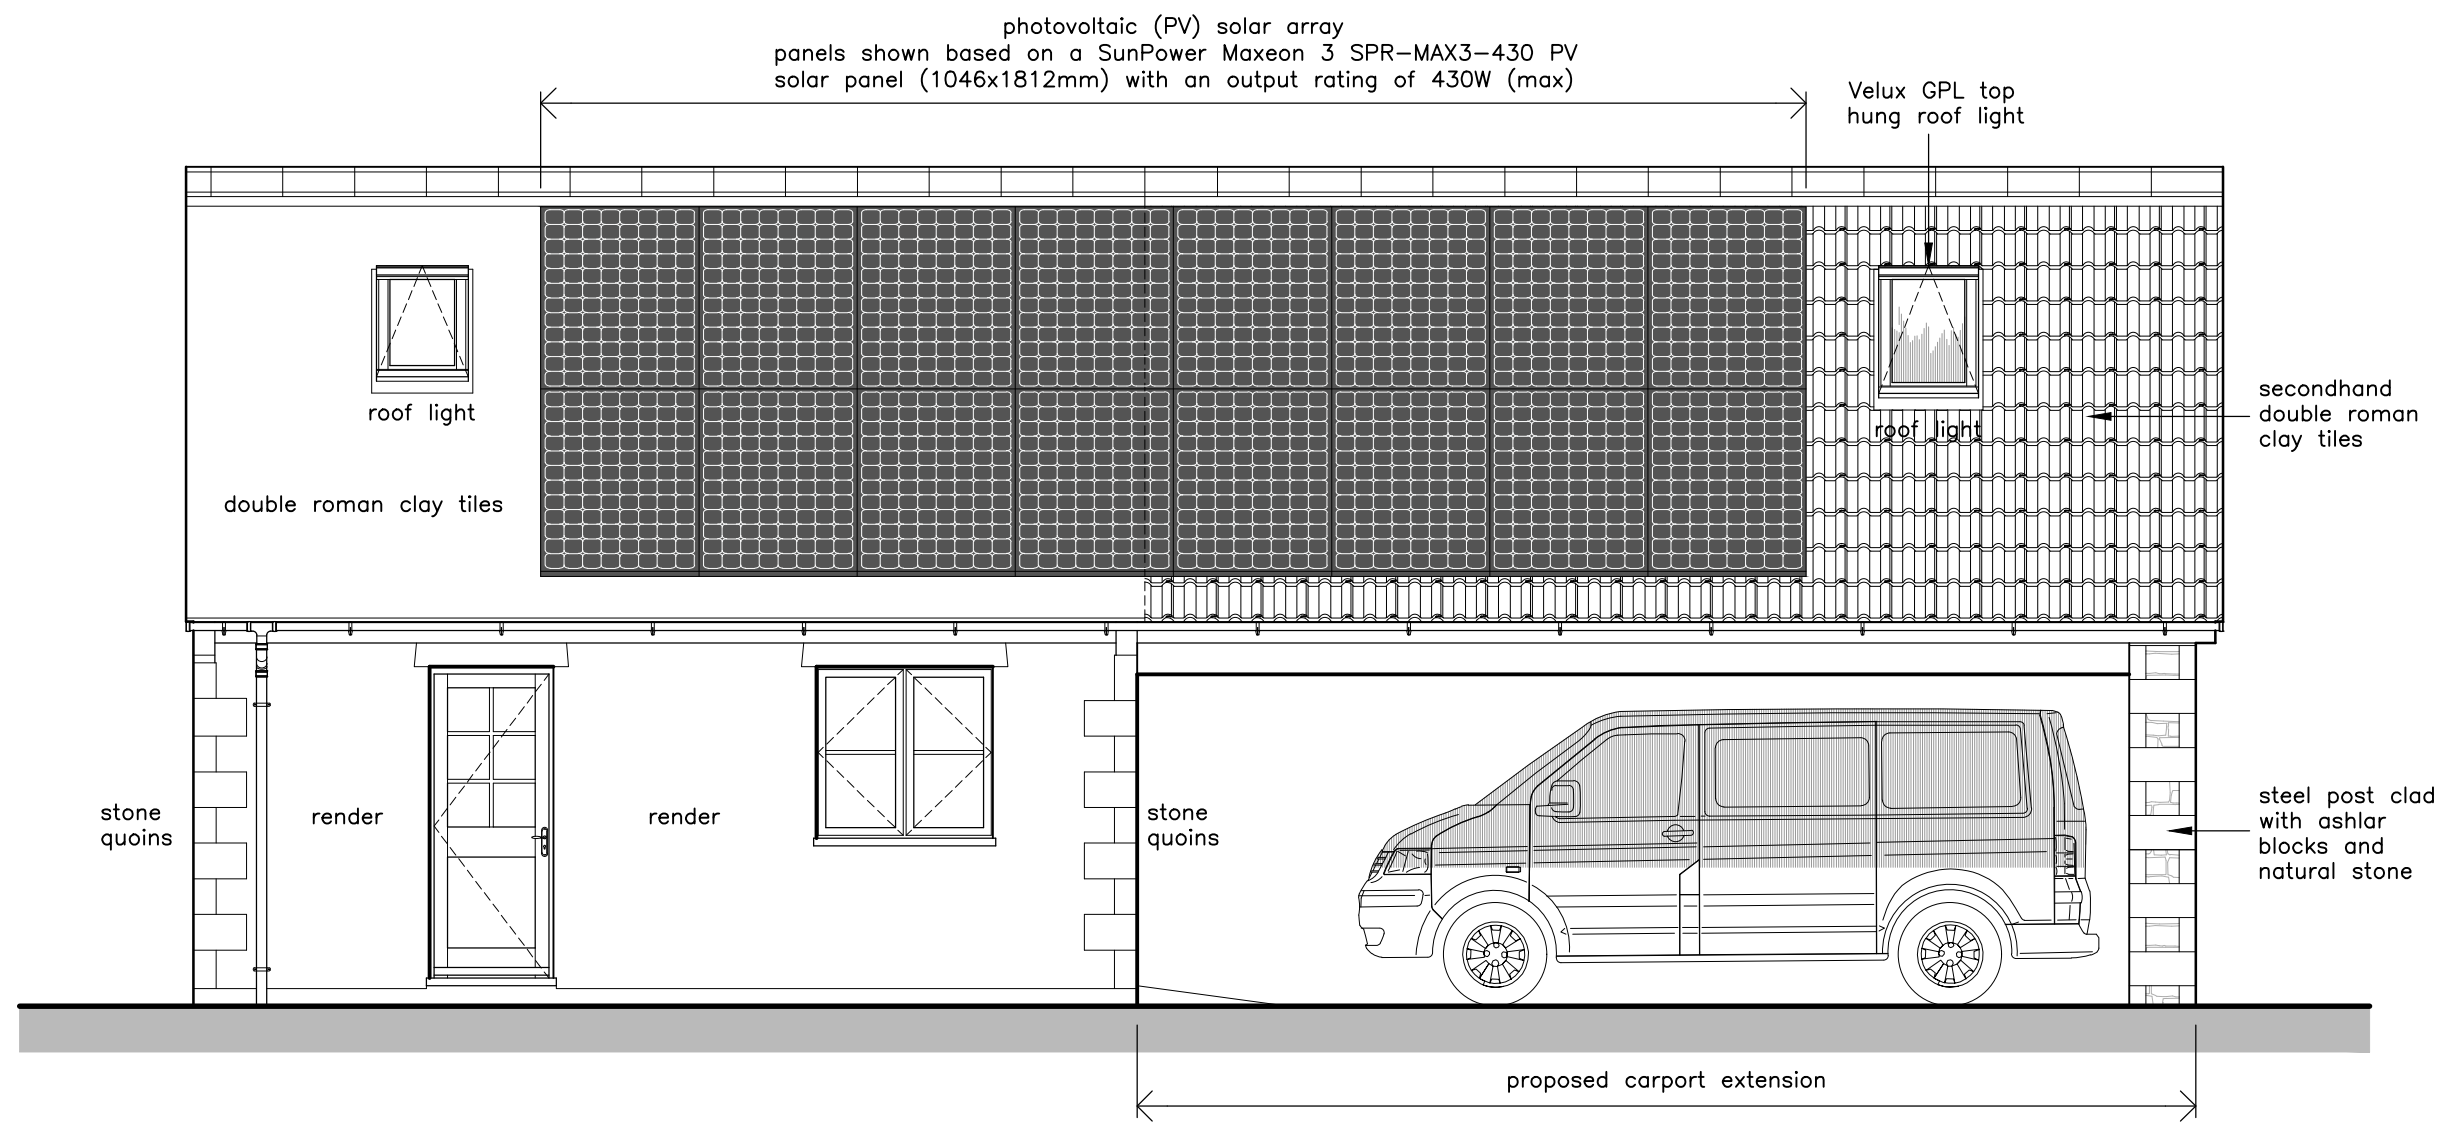


proposed south elevation 1:50

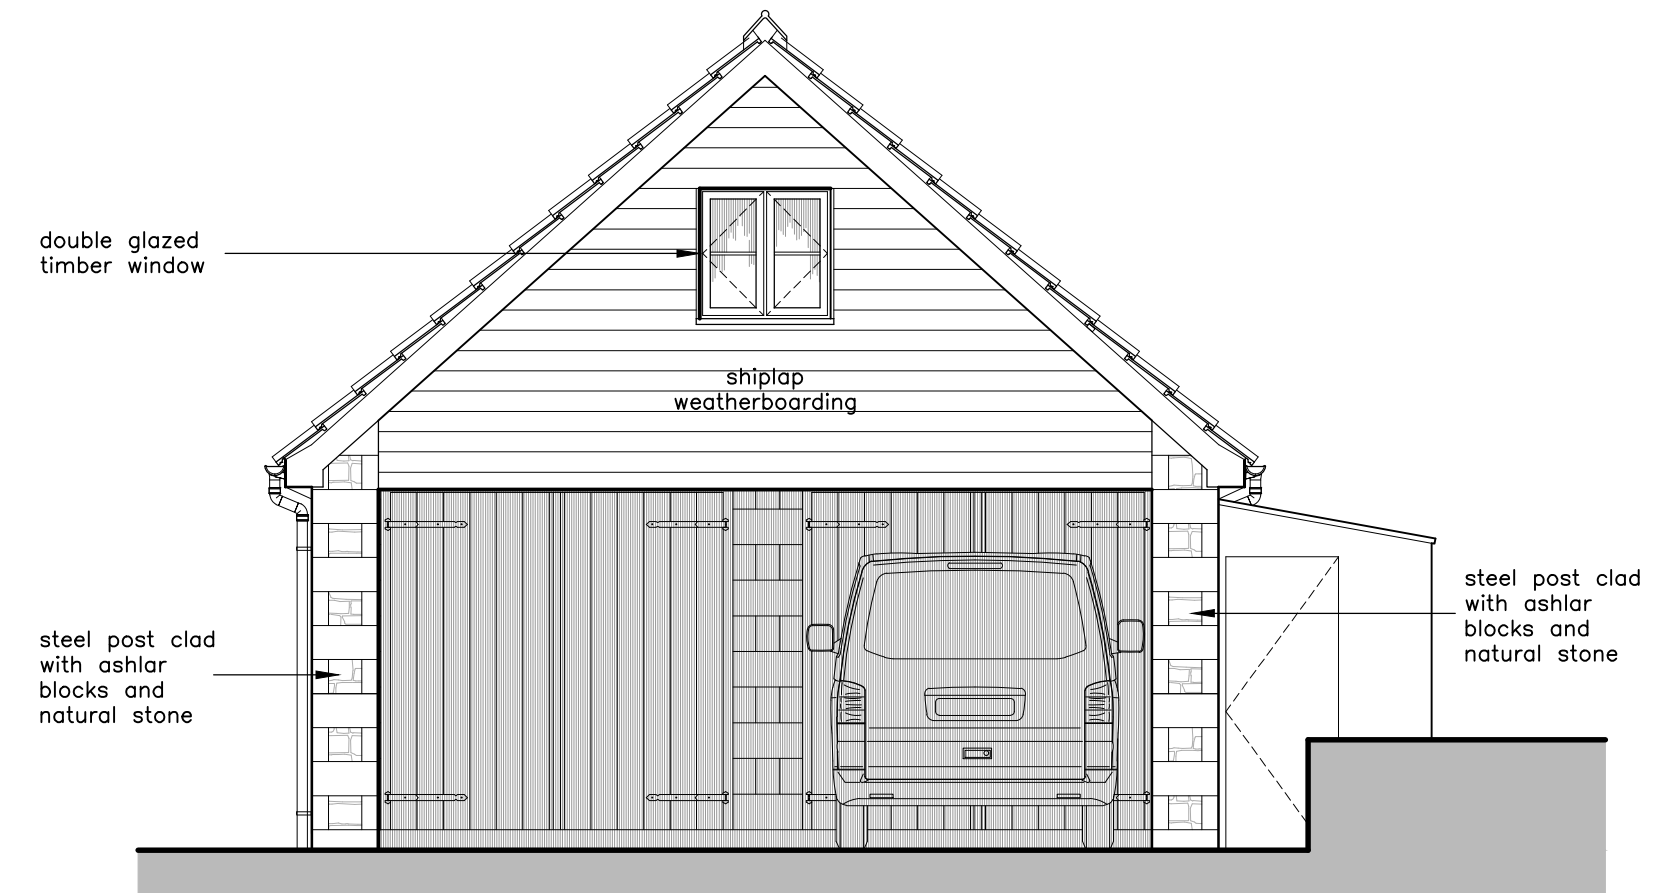

proposed east elevation 1:50

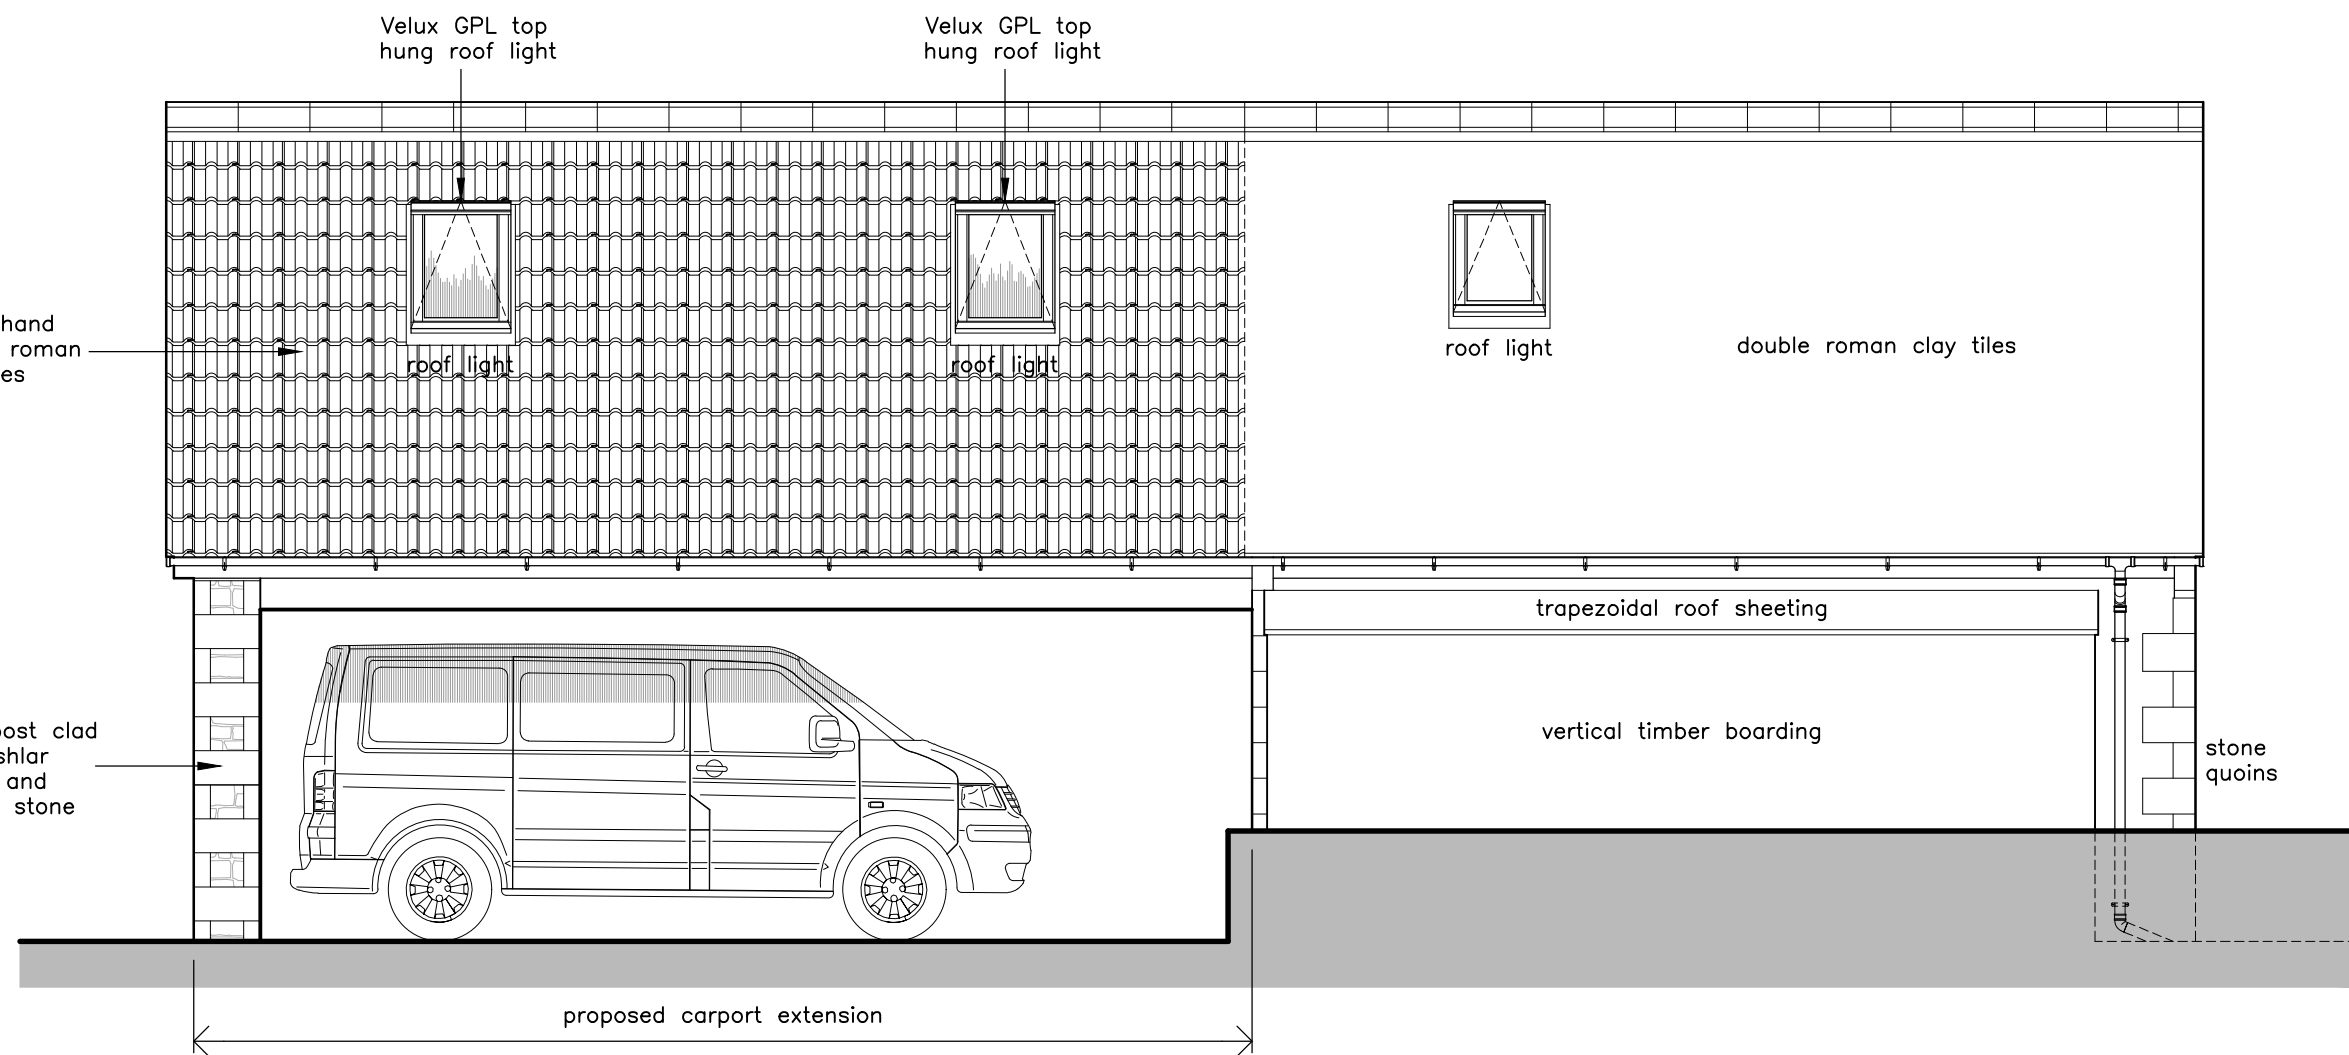

proposed north elevation 1:50

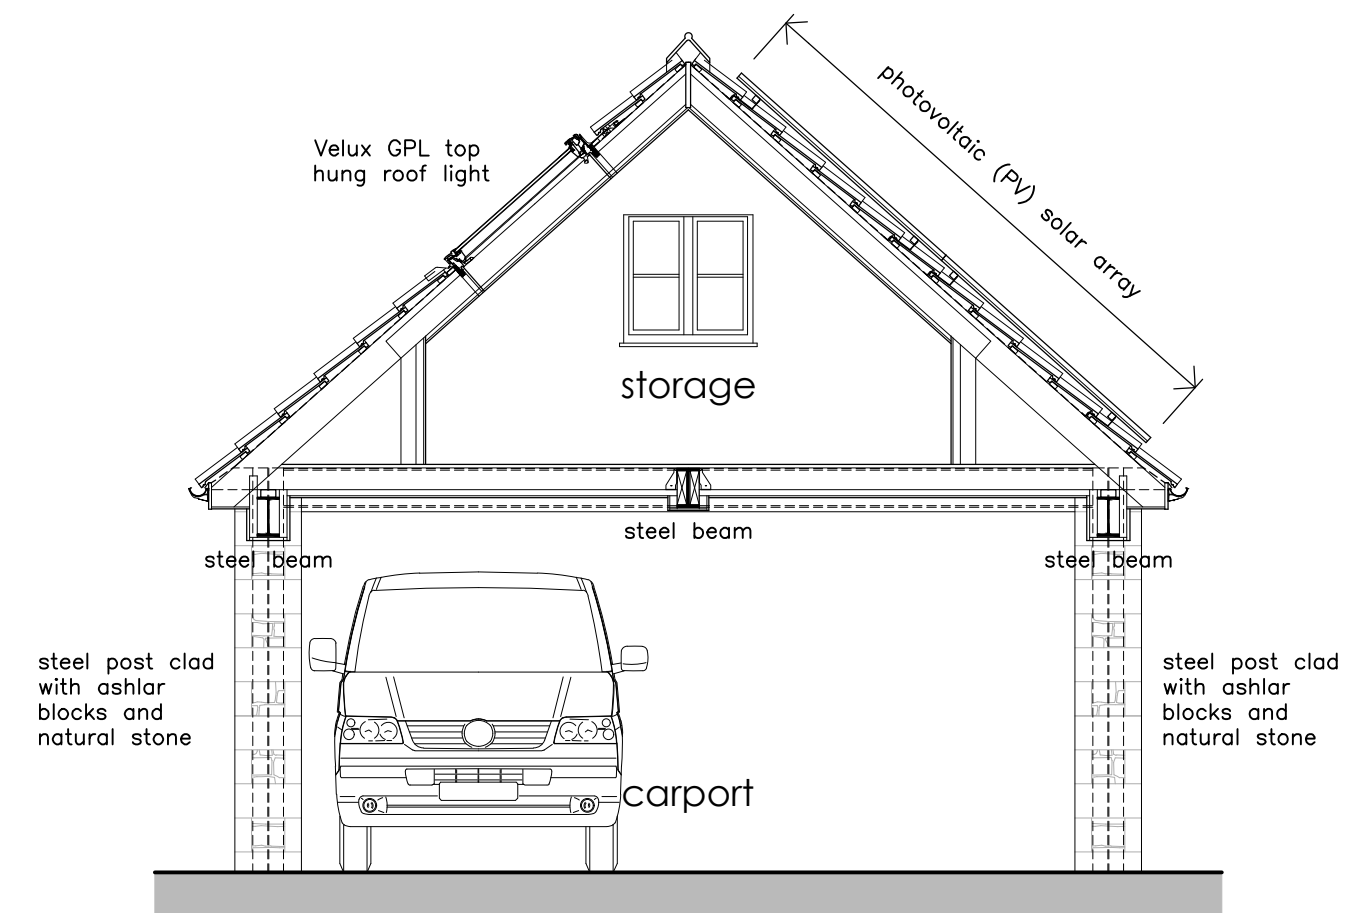

proposed section 1:50