

Planning

CLIENT

Ron Zahl

ADDRESS

53 St Mary Street
Chippenham
SN15 3JW

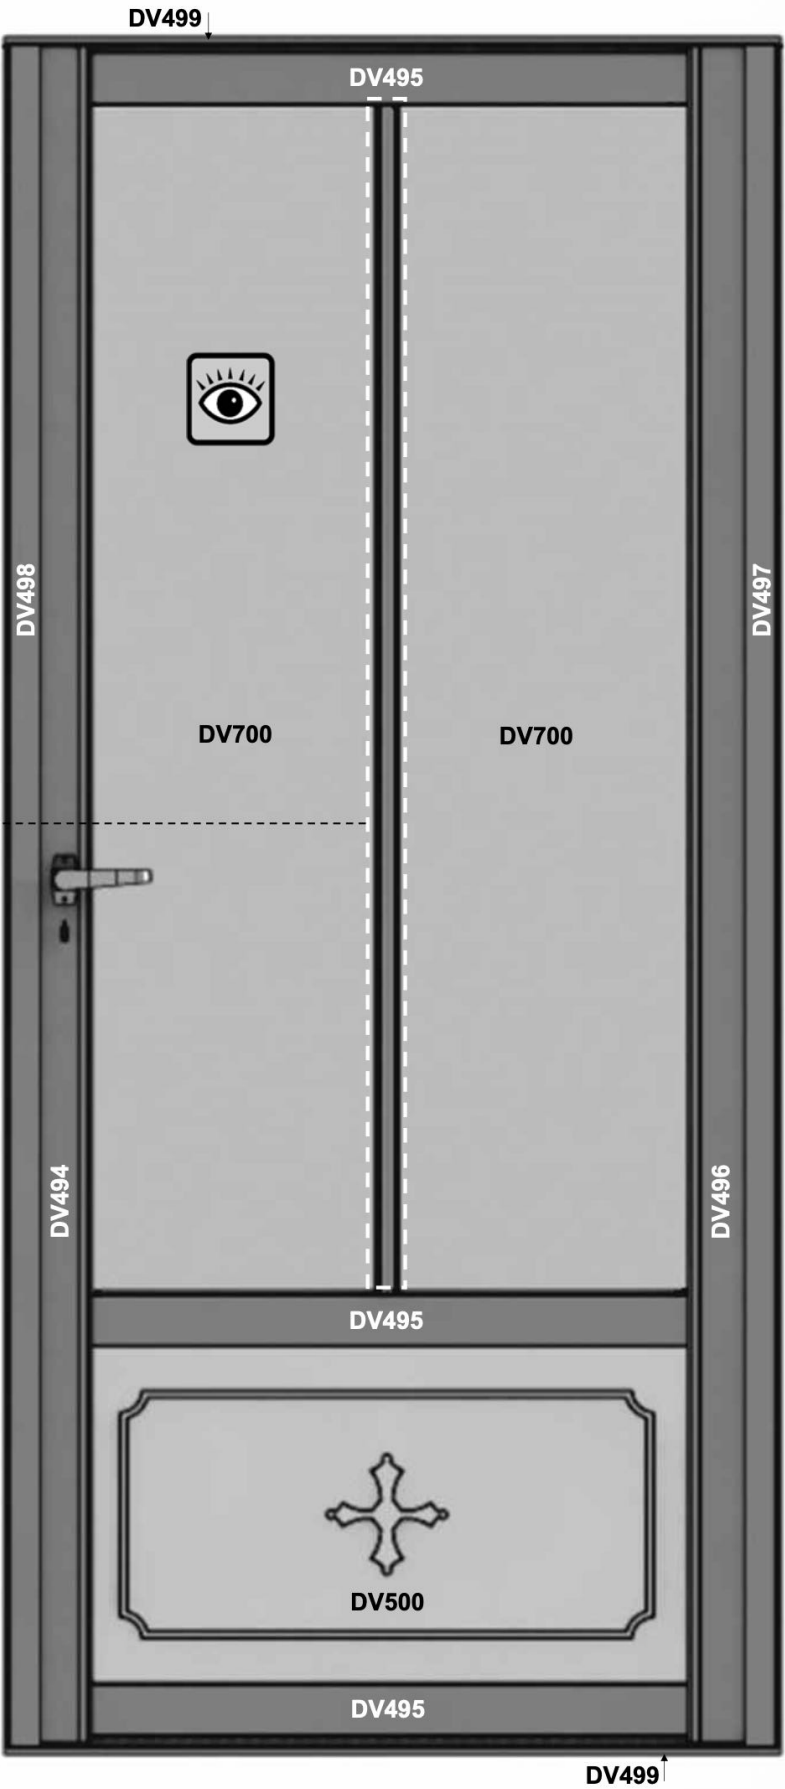
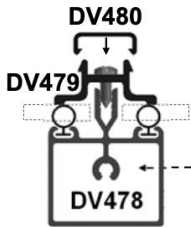
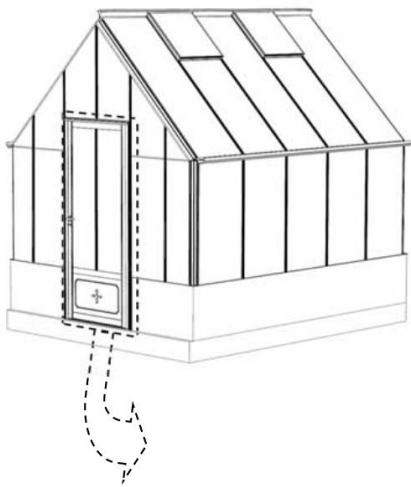


Illustration of glazing section and door construction -
Not to scale - please see page 26 of attached
installation manual for more details.

REV. BY DATE NOTES

PR Glazing Bar and Door Constr

PROJECT	STAGE	DRAWING	REV	DRAWN
724	PL2	18		MA
SCALE	SIZE	CREATION		
1:50	@ A3 L	March 2026		