



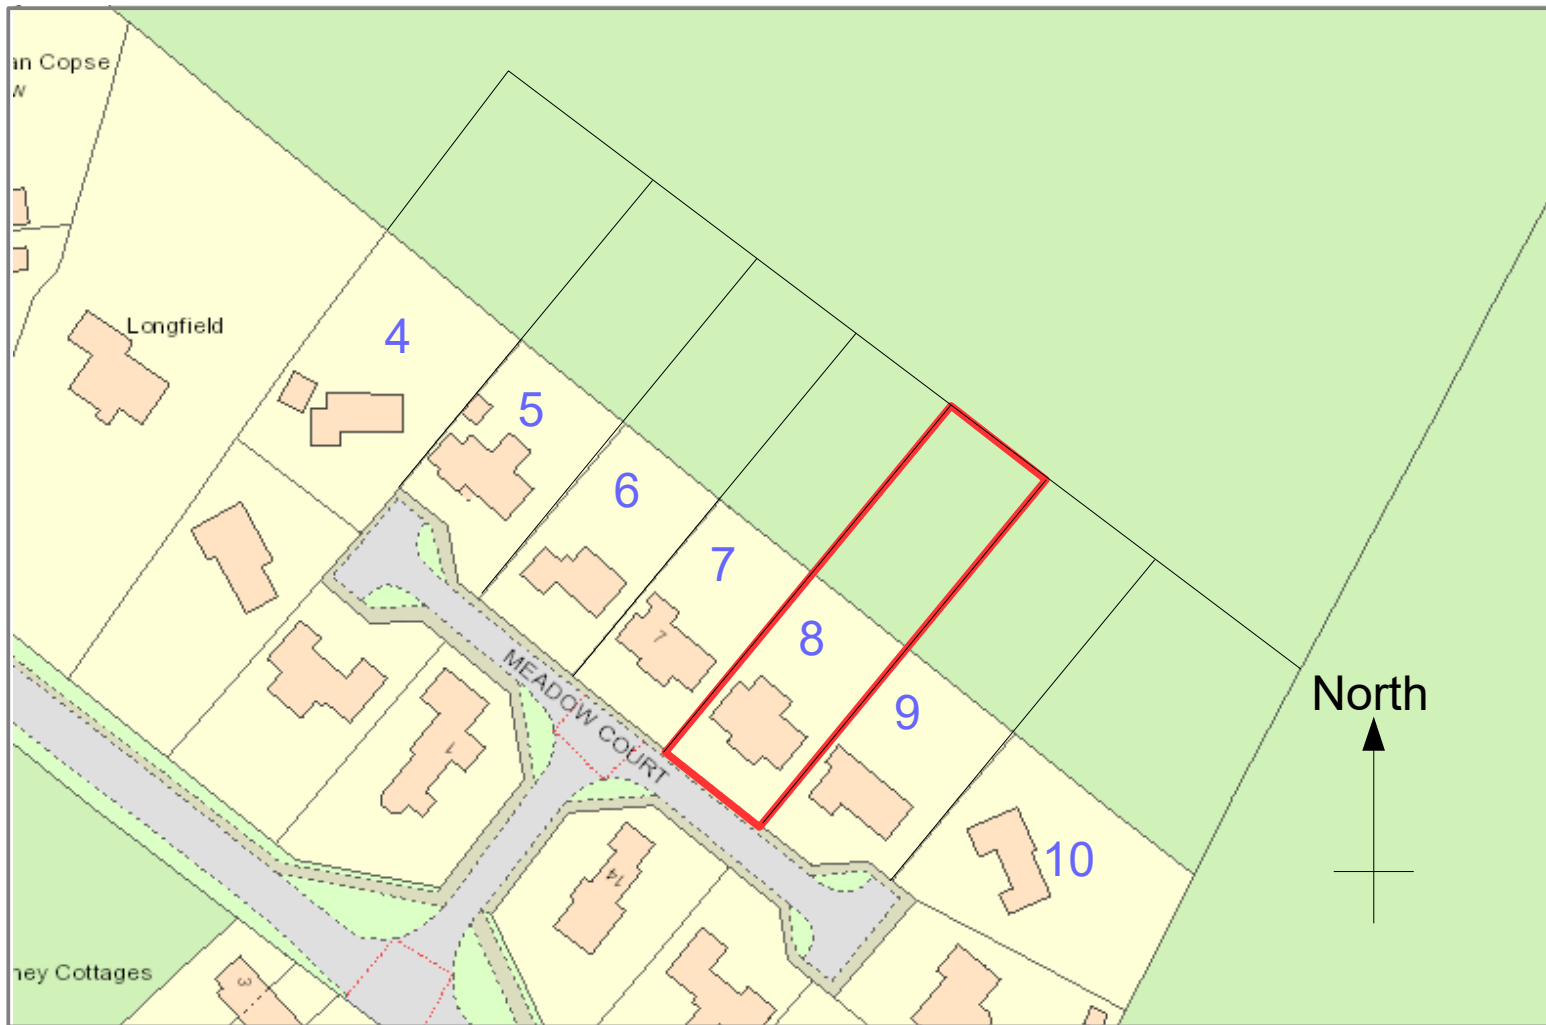

Location Plan

0 10 20 30 40 50 60 70 80 90 100 metres

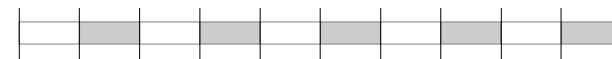

Scale 1:1250 on A4

Number 8 Meadow Court, Whiteparish, Salisbury, SP5 2SE: Application PP-15061587