

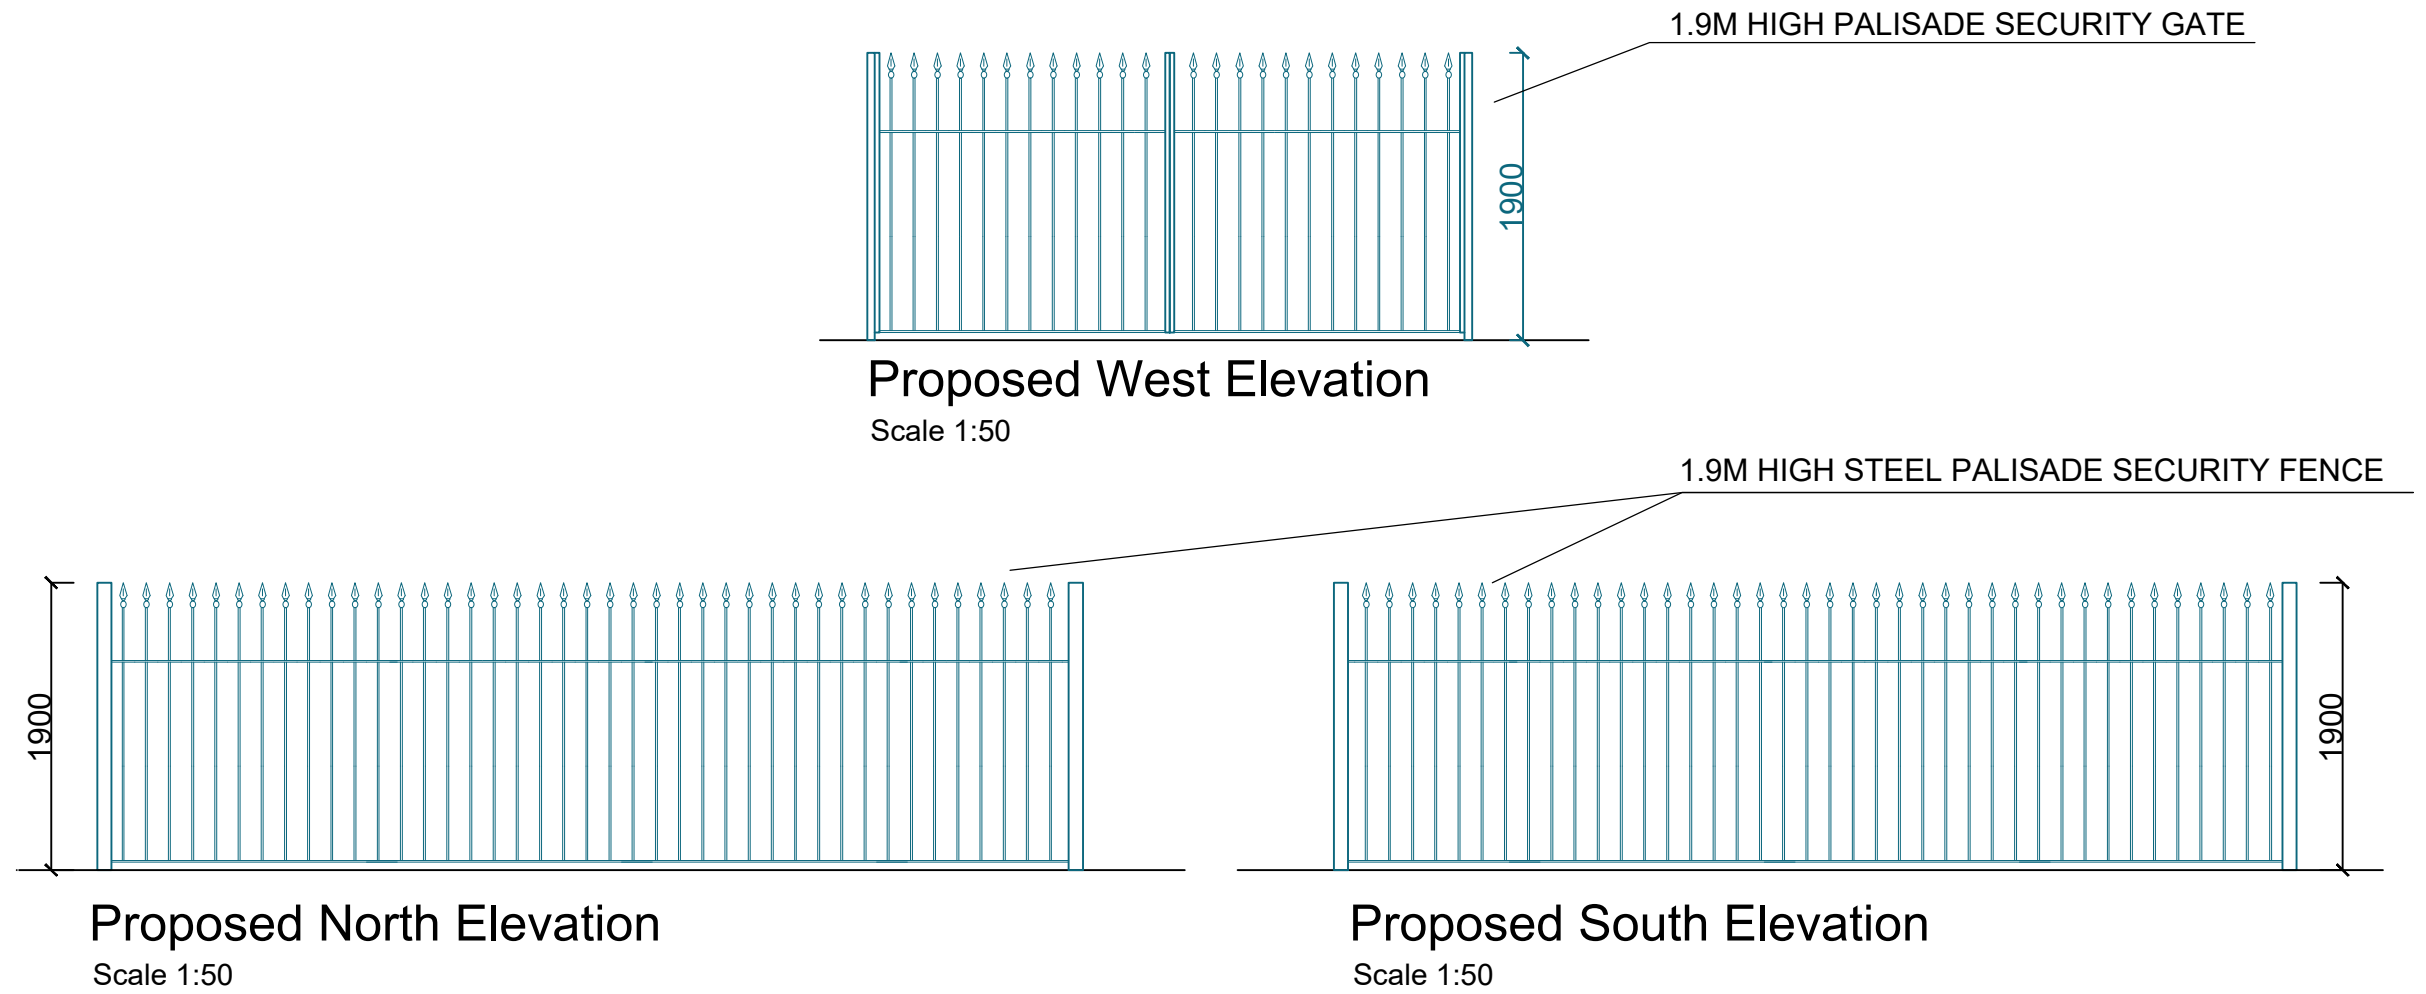


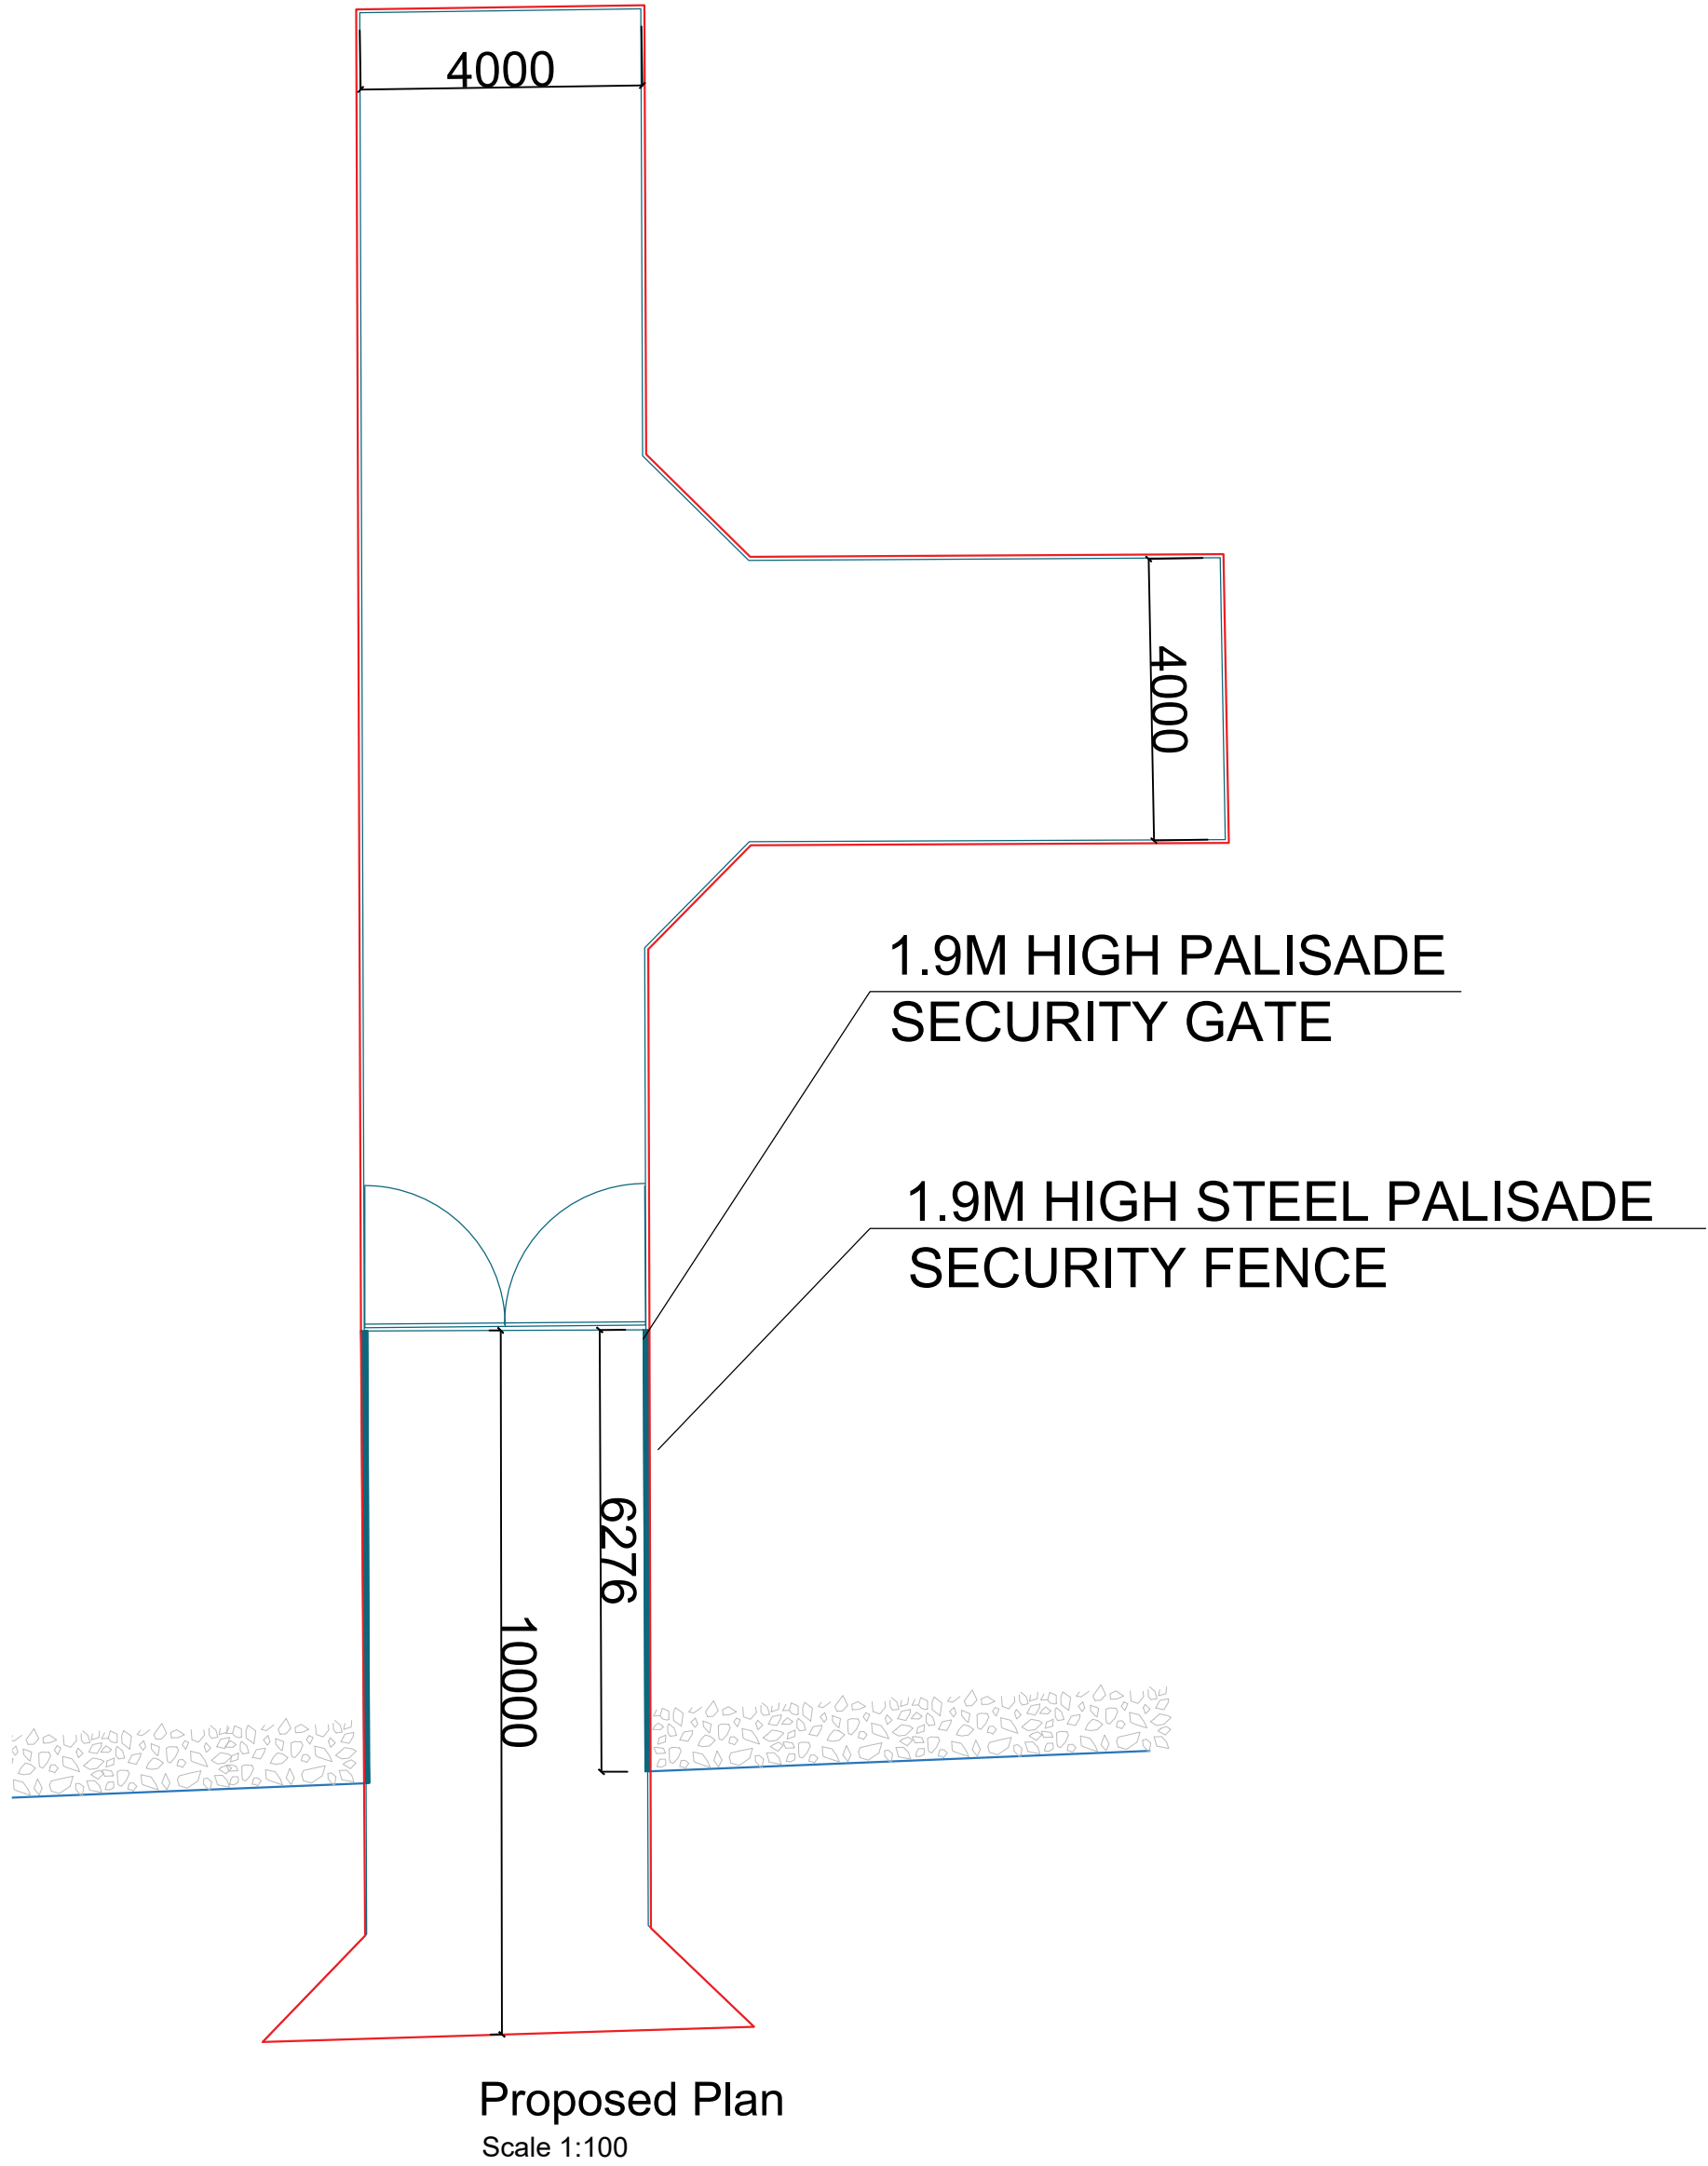

Any dimensions shown should be checked on site and discrepancies reported to the Architect prior to construction. Designs are not coordinated with engineer projects. Do not scale for construction purposes.

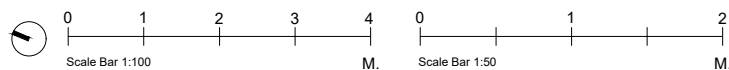

Existing Proposed

Drawing Name
Proposed Plans

Project Address
Land adjoining Hilperton
Drive and Ashton Road,
Hilperton, BA14 7WQ

Drawing No.
AshtonRdQ_
ProposedPlans_V6

Scale
1/100 and 1/50
at A2

Designer
BB

Date
16.07.2026

Drawing No.
05

Revision
V6



Planning By Design Ltd
www.planning-by-design.co.uk
hello@planning-by-design.co.uk