
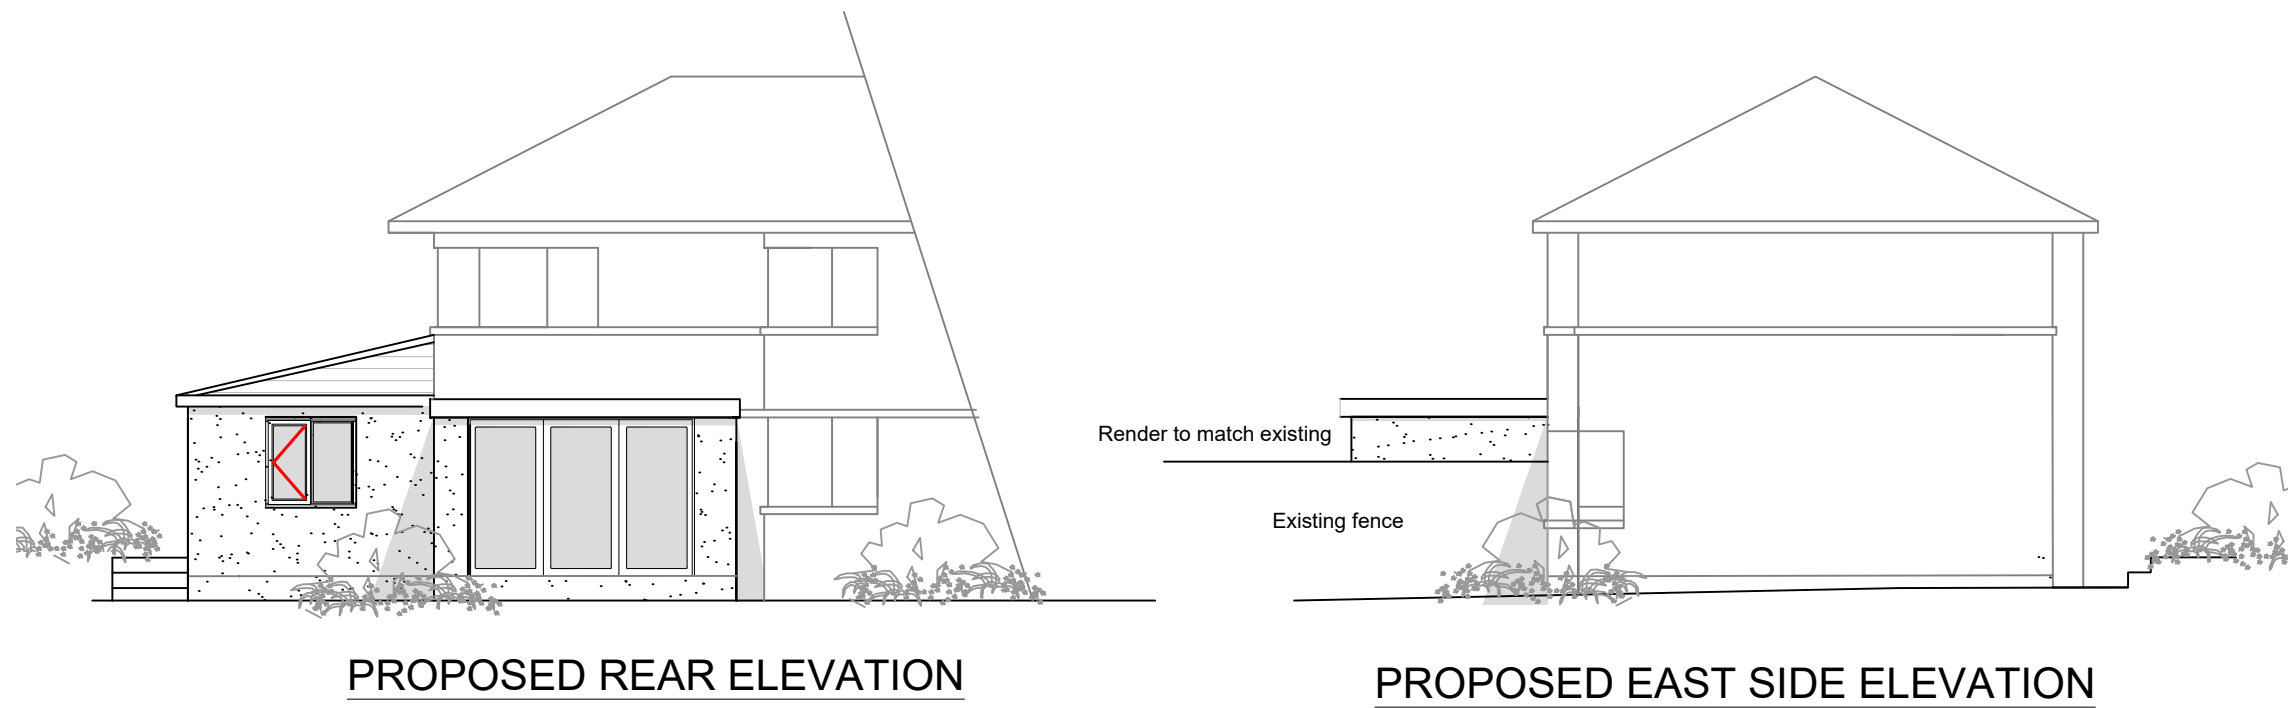


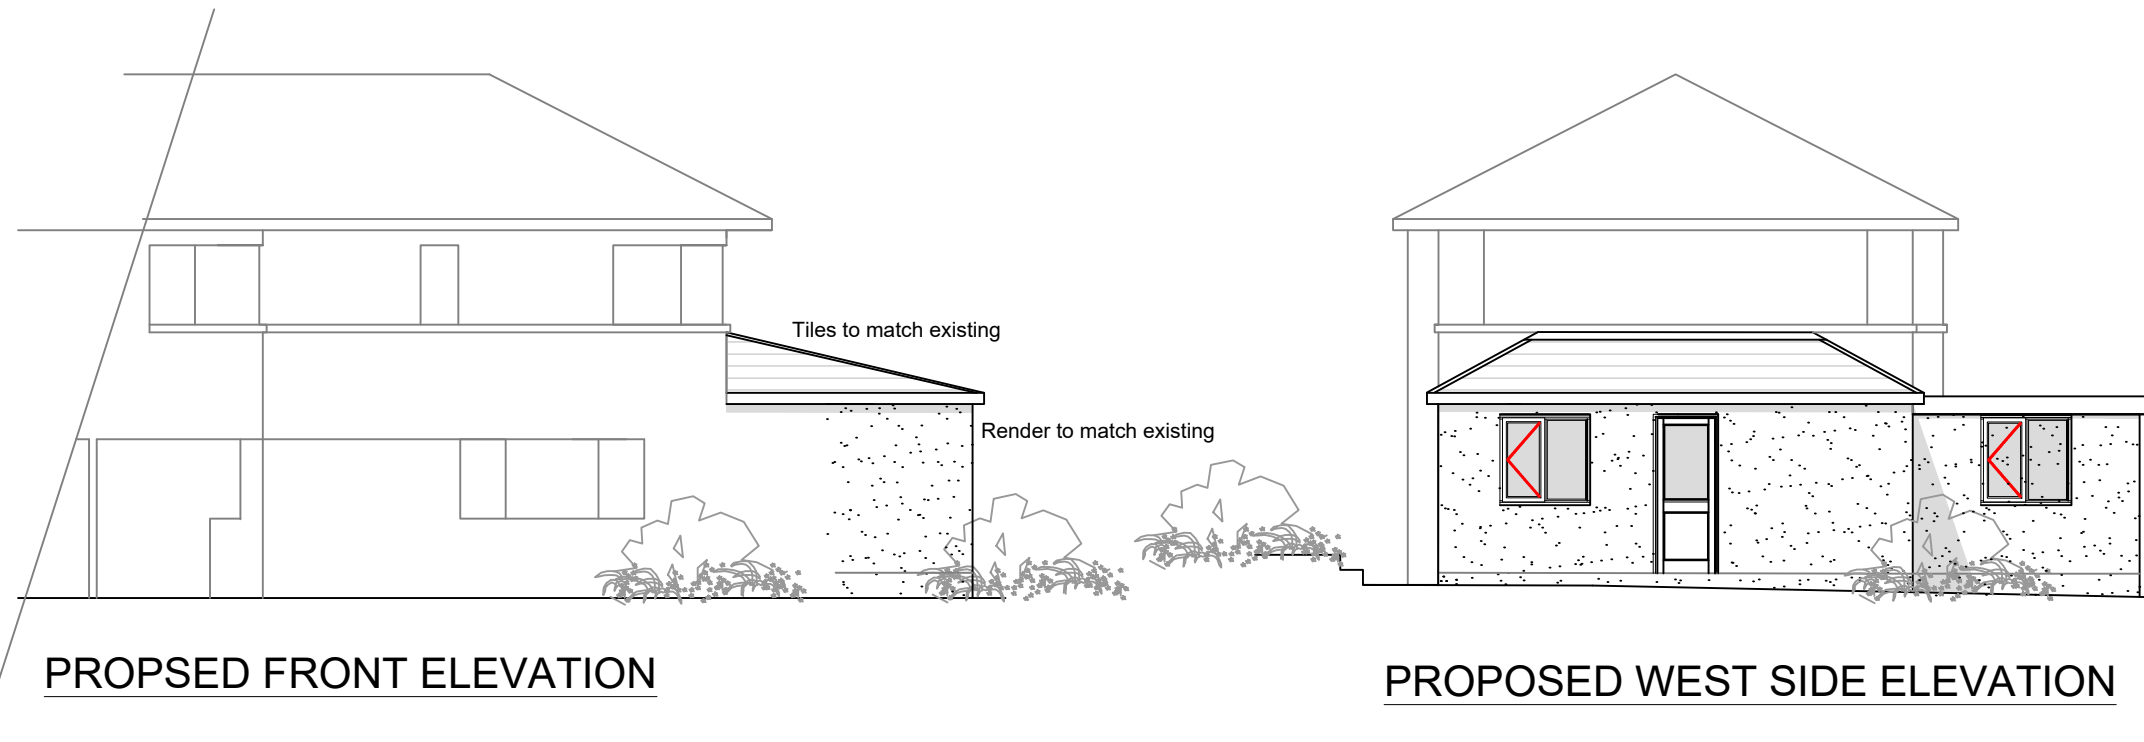

ELEVATIONS SCALE 1:100

PLANNING APPLICATION

Client: Lucy
Location: Flat 1, 2 Cecil Avenue Salisbury
Proposal: Single Storey Side & Rear
Extension
Dwg No: 4
Rev: B
Scale: 1:100
Date: February 2026

Flat 1, 2 Cecil Avenue Salisbury SP2 8EE