


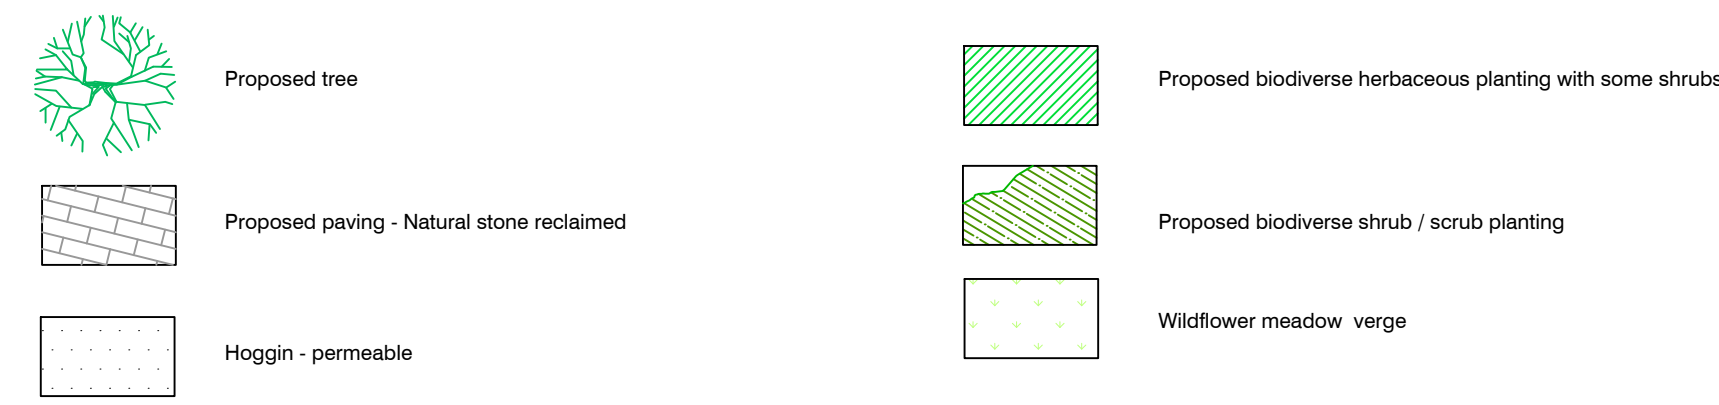

The Kennels
Proposed layout
159.P101
1:125 @ A1
Ed Brooks
09 02 2026
revF 22 05 2026