




YEAR 2 ROTATION PLAN
Scale 1:500

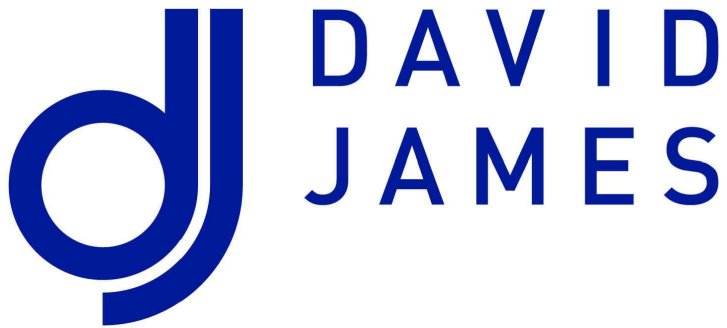

design

rural | commercial | residential

Well House, The Chipping, Wotton-under-Edge
Gloucestershire, GL12 7AD

T. 01453 843720 | W. david-james.co.uk | E. Design@david-james.co.uk

Project Title:
The siting of an additional 4 no.
pheasant rearing sheds within
the previously approved rearing
pen at Woodcombe Farm


Client:
Mr Allard

Address:
Woodcombe Farm, Brixton Deverill,
Warminster, BA12 7EJ

Revisions:
Ref. Date. Revision.
- - -

Drawing status:
FOR PLANNING

NOTES:
This drawing is copyright of David James Ltd and must not be reproduced in whole or in part without written permission.
The contractor is to check and verify all building and site dimensions, levels, services and sewer invert levels at connection points before work commences.
Use only figured dimensions and any discrepancies to be reported immediately to author.
This drawing is to be read with and checked against any structural or other specialist drawings.
The contractor is to comply in all respects with current Building Regulations and relevant British Standards / codes of practice whether specifically stated on this drawing or not.
Use of this drawing does not absolve the client from their responsibility under Health and Safety: Construction (Design and management) regulations 2015.

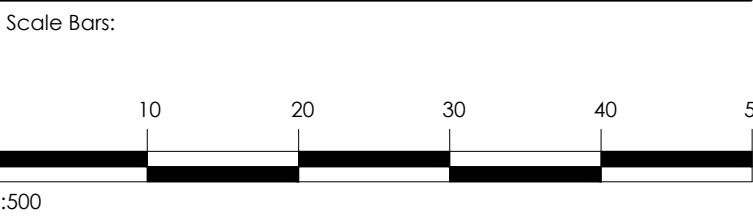

Scales:
1:500 @ A1

Drawn By:
RC

Date:
JUL 26

Rev:
-

Drawing No.
40698/03/003