


PROPOSED STREET SCENES

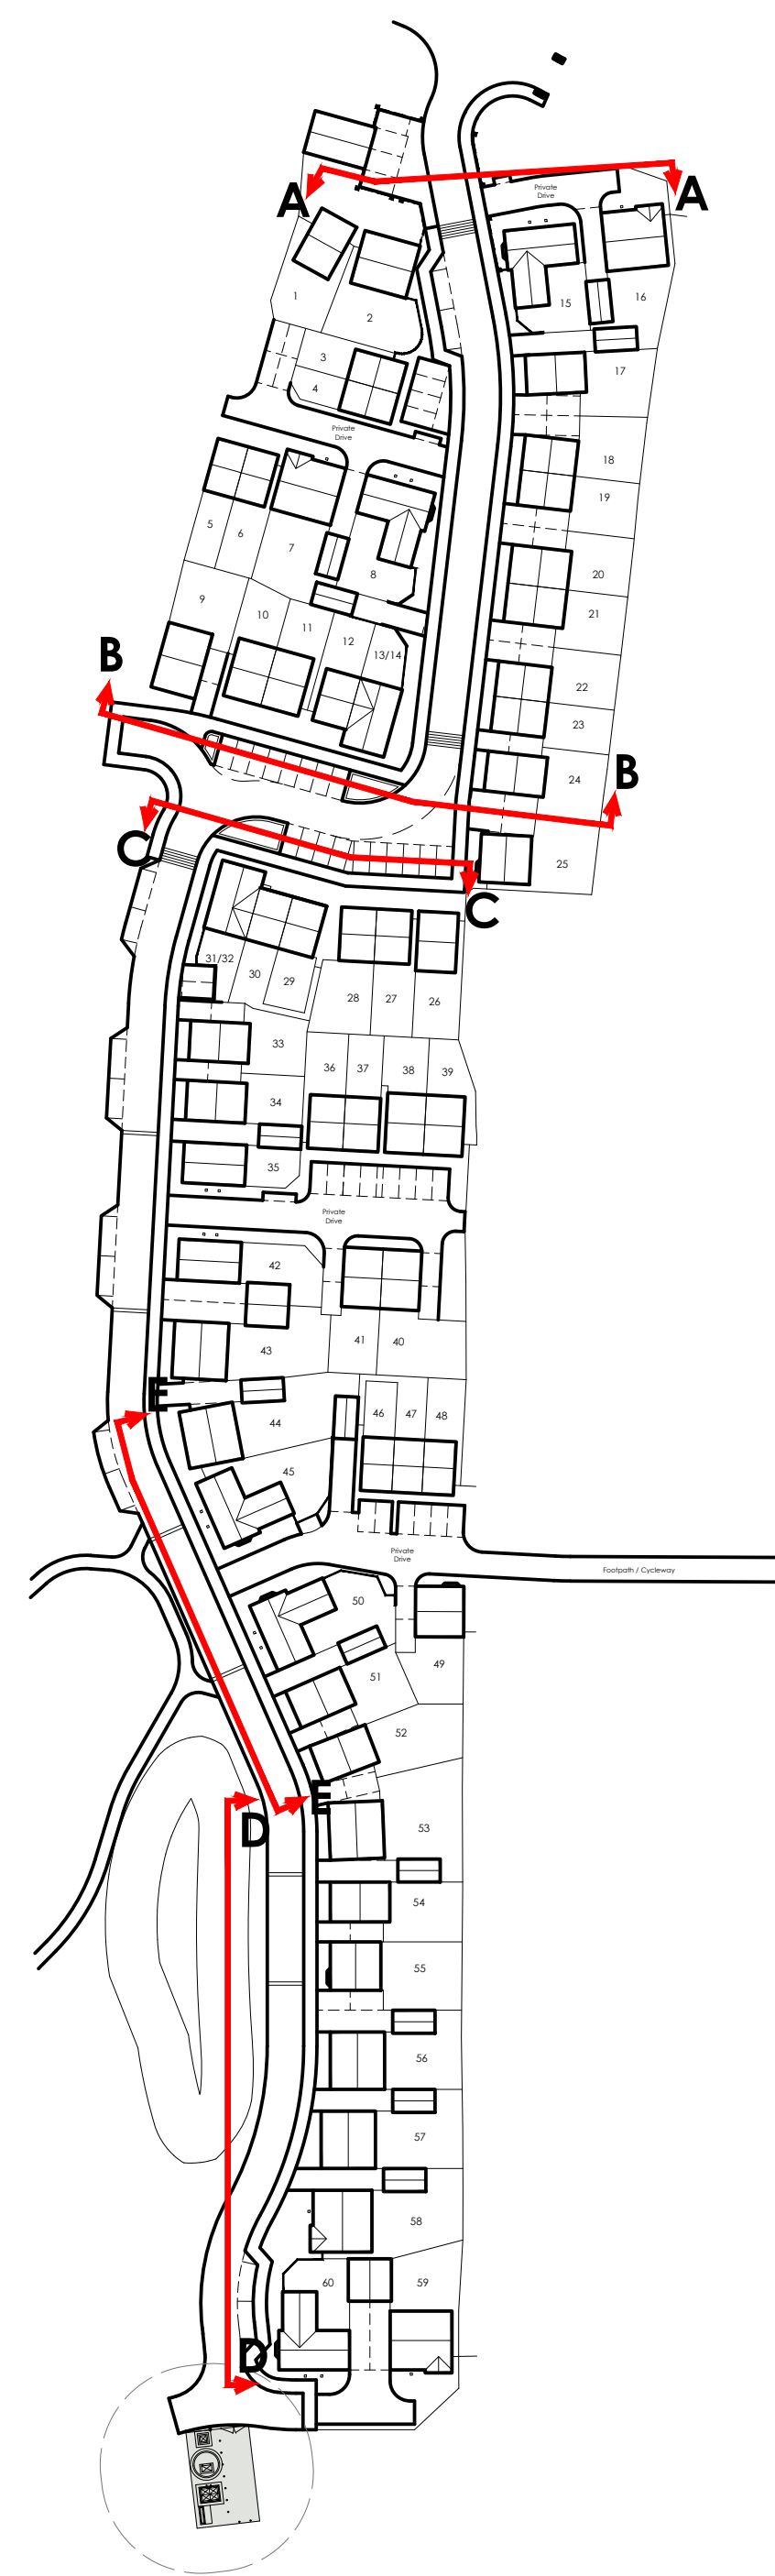

SITE LAYOUT - Not to Scale.

