



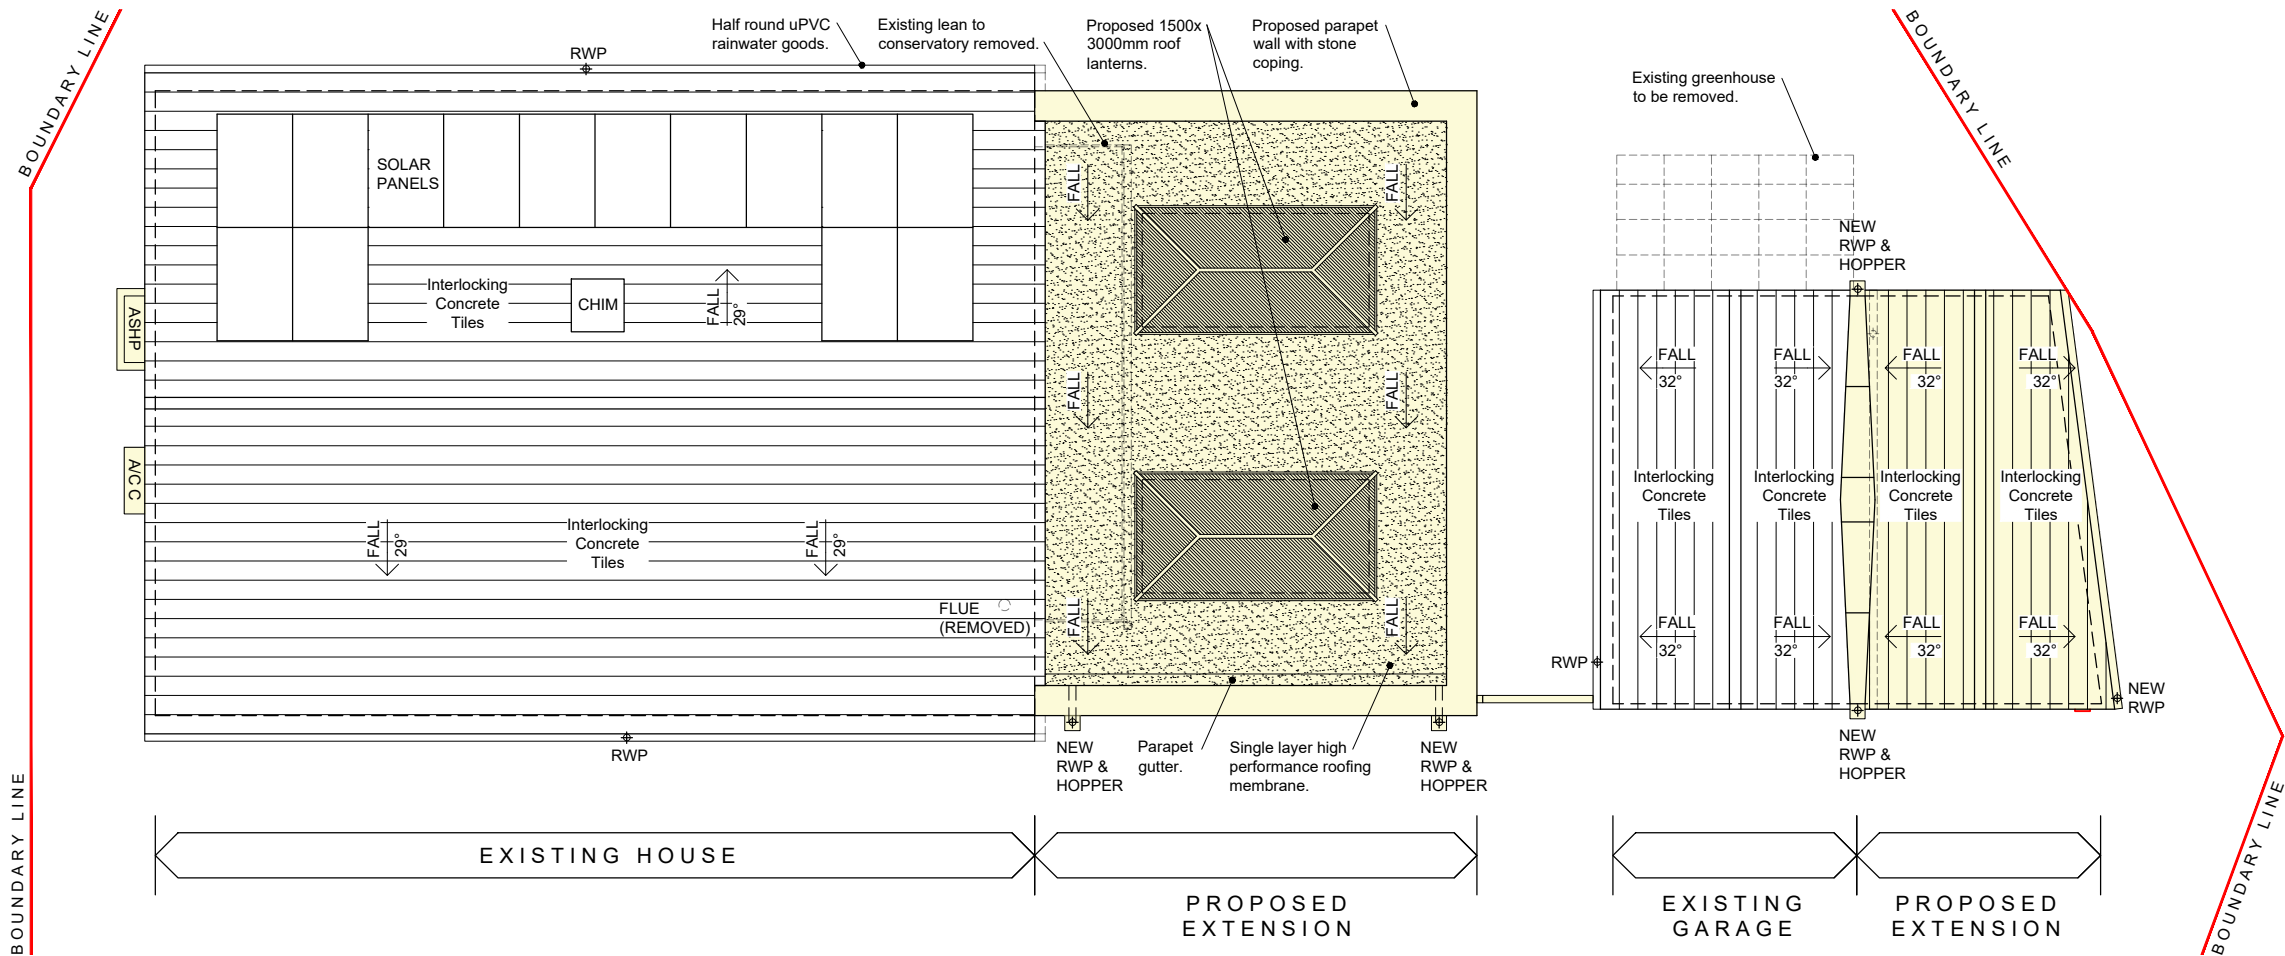


NOTES:
This drawing is copyright of the Architectural Designer and must not be used without their permission. All dimensions to be checked on site. Discrepancies and omissions to be reported immediately to the Architectural Designer.

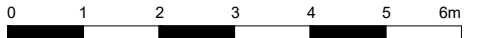

Scale 1:50 @ A1 - 1:100 @ A3

DRAWING LEGEND	
	Existing
	Proposed
	Demolished/Removed
	Above/Below
	Existing Levels
	Proposed Levels
	Boundary Line

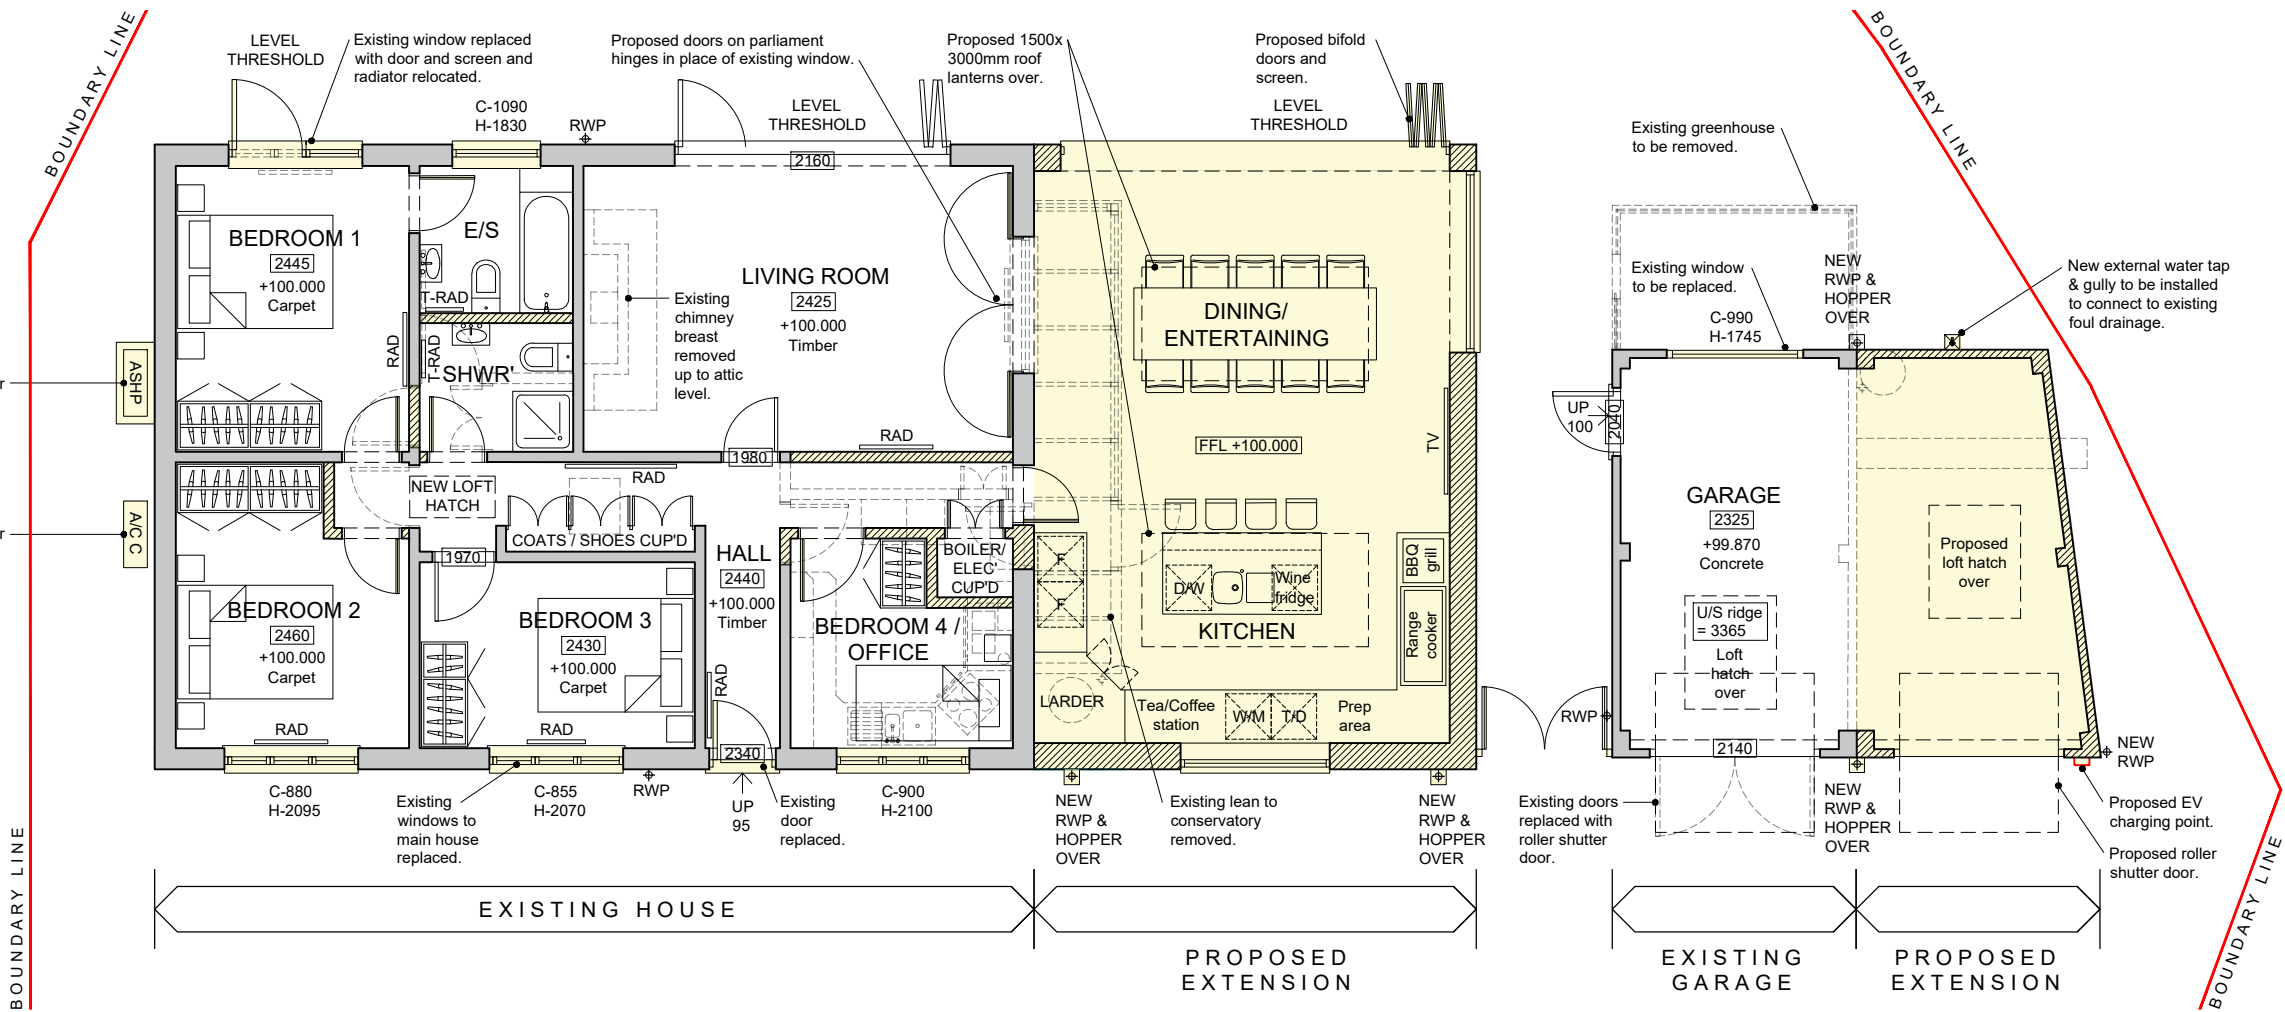

PLANNING APPLICATION

Rev	Revision	Date
-	-	-



Macey's Architectural Design & Development Ltd
15 Craybourne Road, Melksham, Wiltshire, SN12 7DH
Email: benmacey@maddltd.co.uk Tel: 07867417112

Title: **Proposed Plans
Extension & Alterations**
Project: **1 Atworth Lane, Neston,
Wiltshire, SN13 9TH**
Client: **Mr Ross & Mrs Logan Jones**
Drawing Scale: **1:50 A1 (1:100 @ A3)**
Drawing Date: **June 2026**

Drawing Number: **26/1125/201**