


A	20.04.2026	Updated in accordance with latest clients comments.
Rev	Date	Description

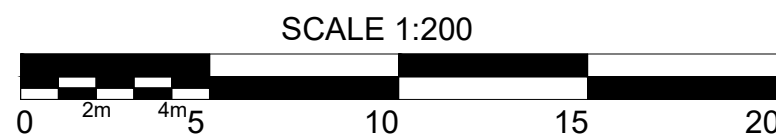

• All drawings are copyright
• Report all discrepancies to project administrator
• Do not scale drawing for construction purposes
• All dimensions to be checked on site

Project Title
**Uplands,
West Ashton Road,
Trowbridge,
BA14 6DW**

Client
Hills Homes Ltd

Ian Sullivan Architecture Ltd

101 Victoria Road, Swindon, Wiltshire SNE 3BD.
Tel/Fax 01793 612663 - E-mail: ian.sullivan@btconnect.com

Drawing Title
PROPOSED SITE SECTIONS

Job No 3164	Drawing No 191	Rev A
Scale 1 : 200 @ A1	Drawn CE	Child ISA
	Date April 2026	