


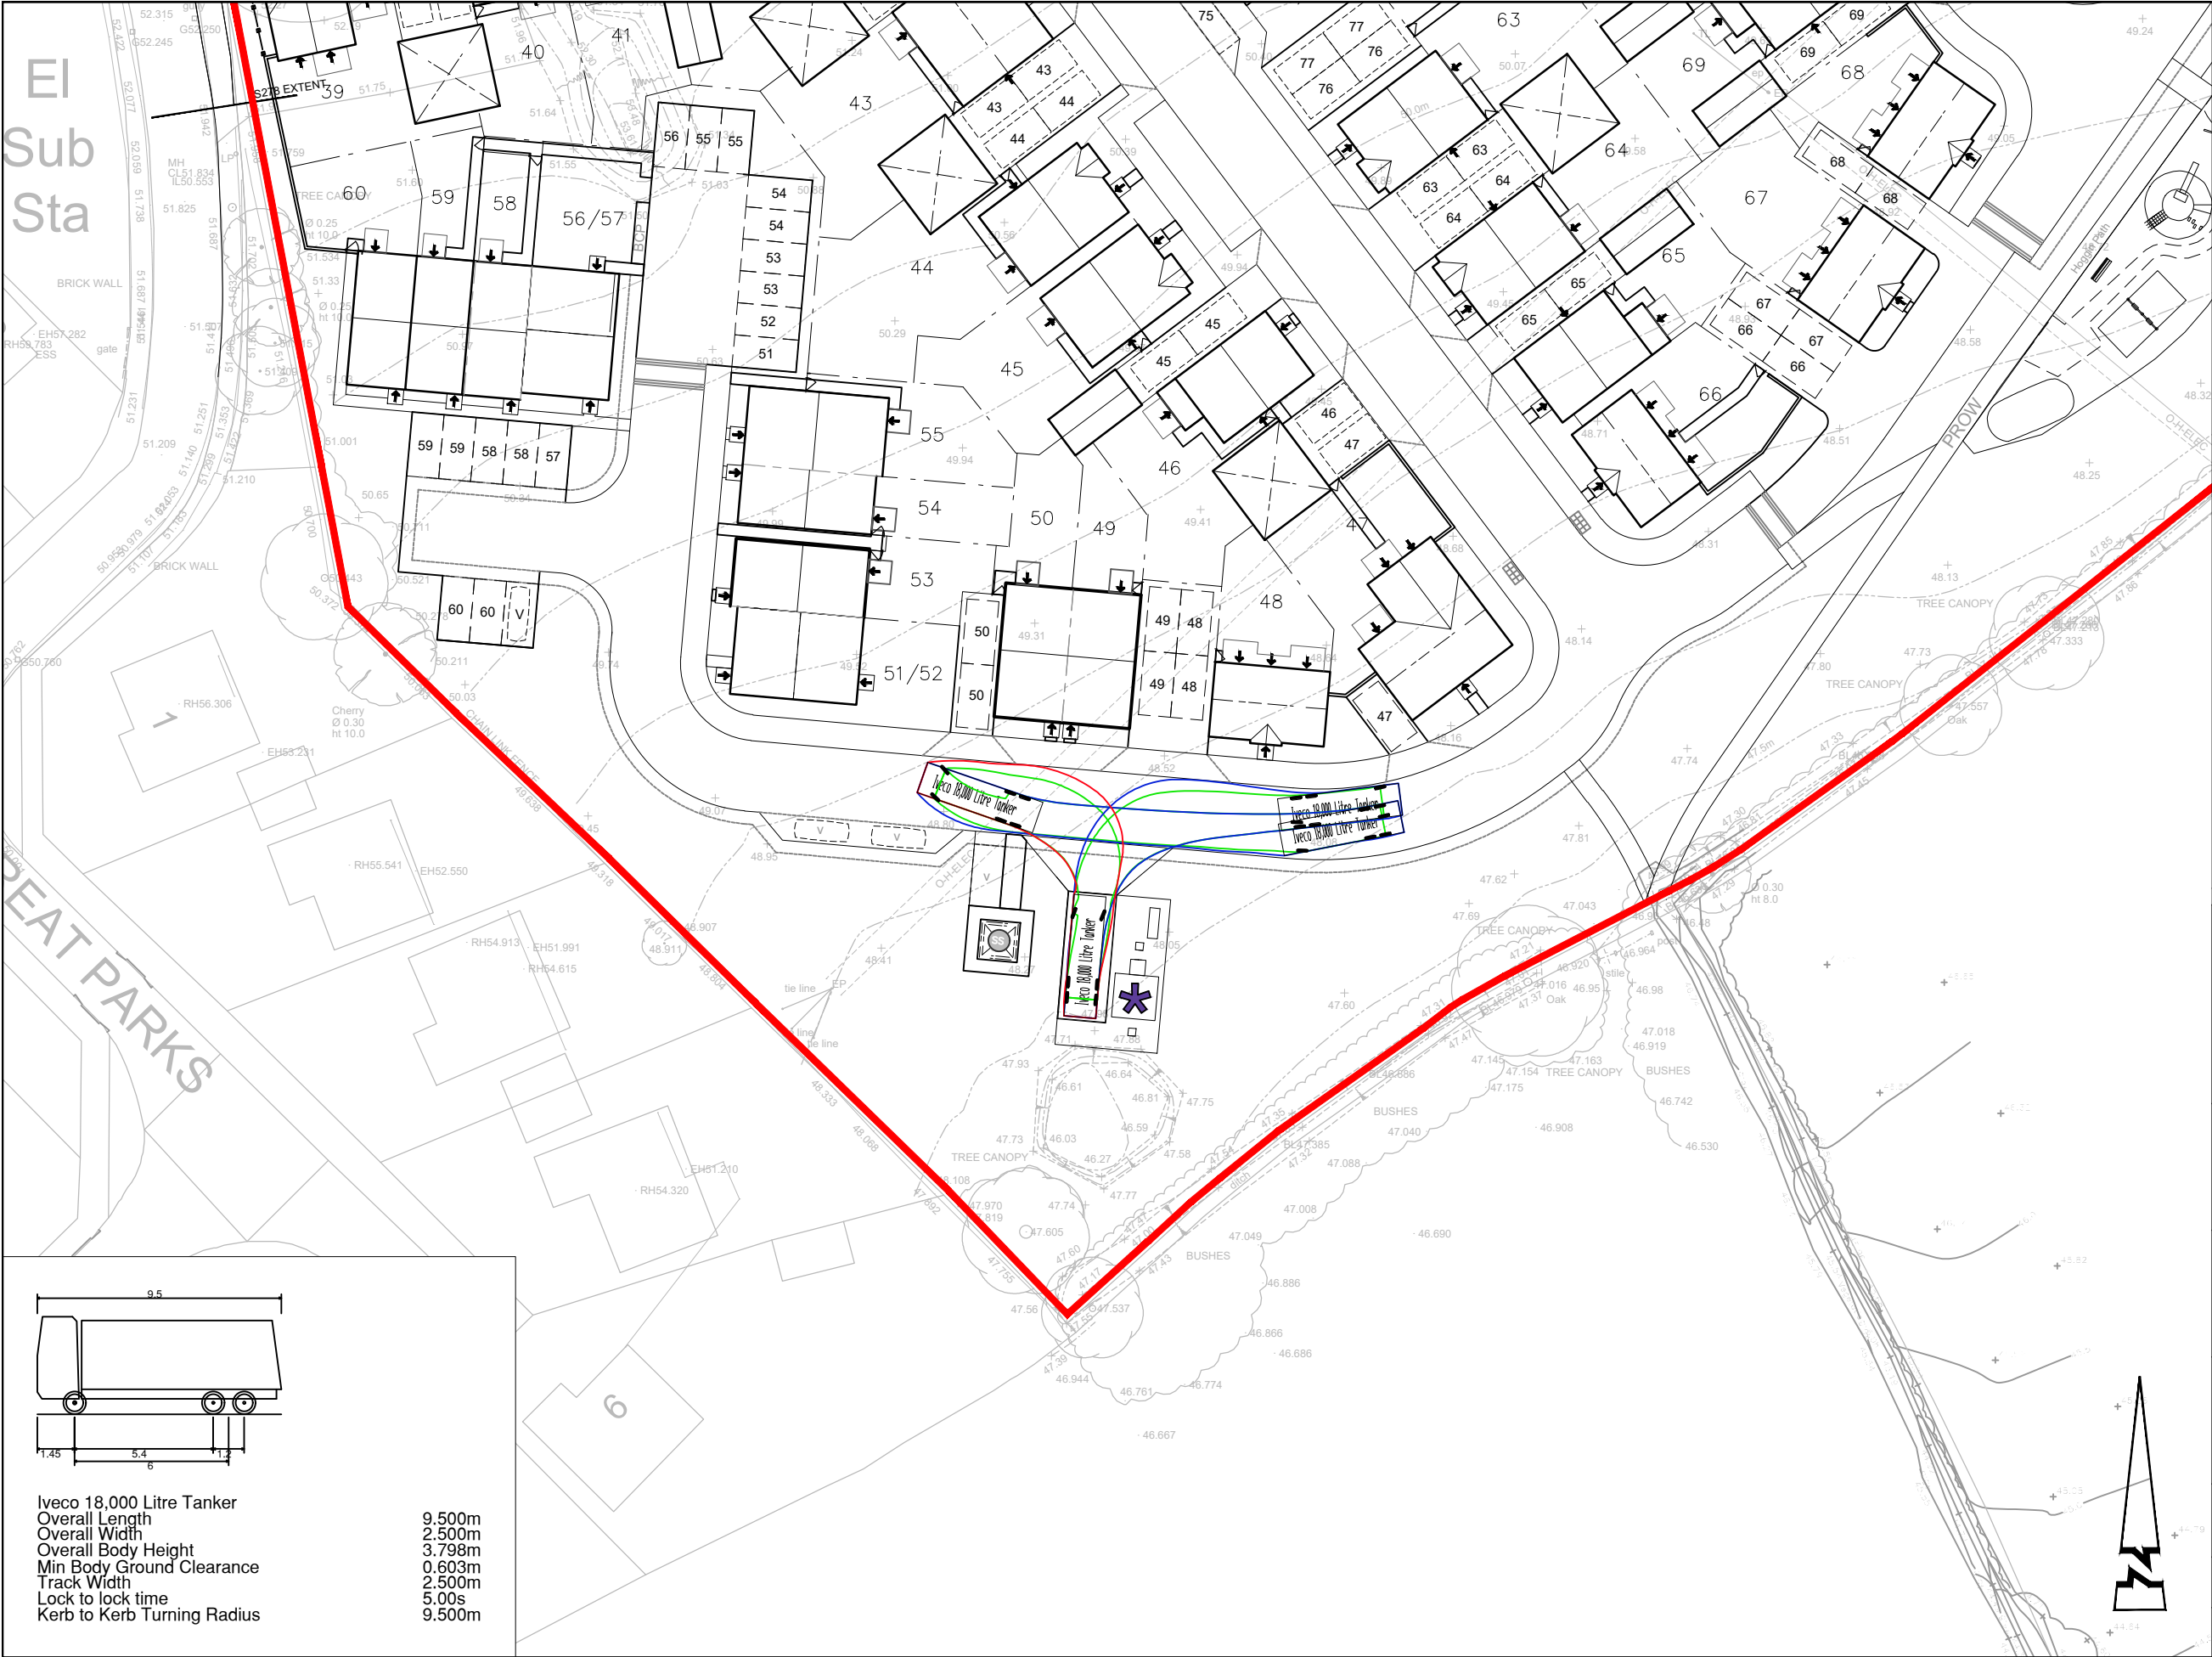

© ABLEY LETCHFORD PARTNERSHIP LTD.
This drawing should not be reproduced without consent.

- GENERAL NOTES:
1. Do not scale.
 2. This drawing is to be read in conjunction with and checked against all other drawings, Engineering details, Specification and any structural, Geotechnical or other specialist document provided.
 3. Any anomaly or contradiction between any of the above is to be reported to the Engineer.

Rev	Date	Description	Drawn	Checked
B	06.26	Updated with latest site layout. Substation moved to opposite plot 50	RP	SM
A	05.26	First Issue	DZ	SM



www.ableyletchford.co.uk

Client
**BELLWAY HOMES LIMITED
(SOUTH WEST)**

Project
MELKSHAM ROAD, HOLT

Title
**RESERVED MATTERS
PUMP STATION
VEHICULAR TRACKING**

Scale	Date	Drawn	Checked
1:500 @ A3	MAY 2026	DZ	SM
Drawing No	Revision		
HD089-RMB-84	B		