


Dog Walking Field Plan

Paper
Size:
A3

The paddock and parking
will be enclosed along the
boundary of the site with
2m high deer fencing to
Keep the dogs in.

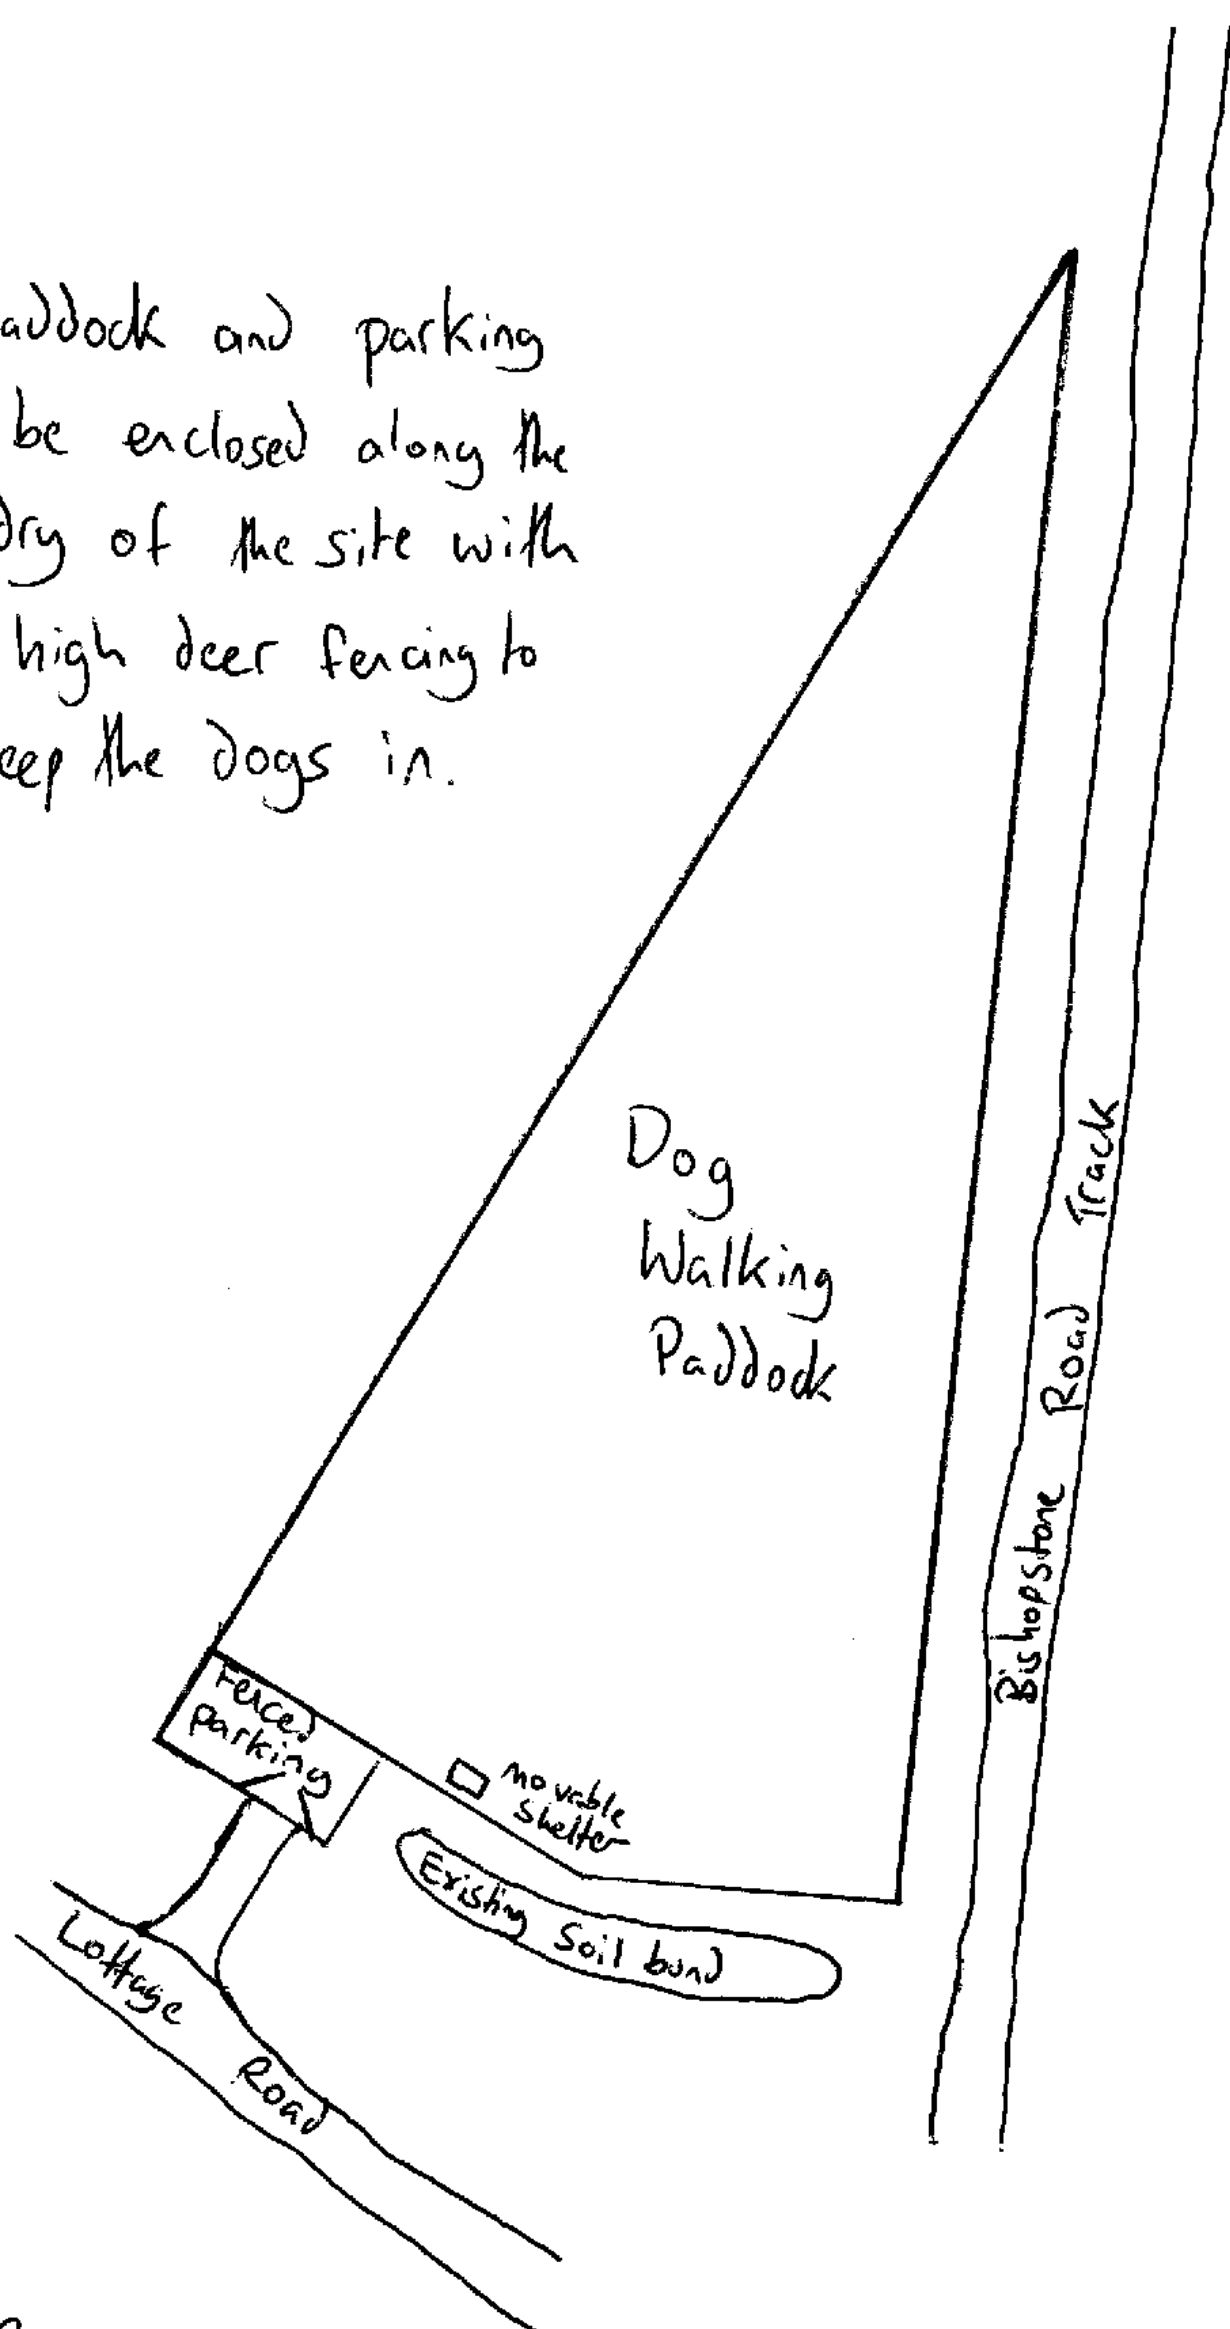

Scale 1:500

