






North Facing Elevation (Scale 1:50 @ A1):

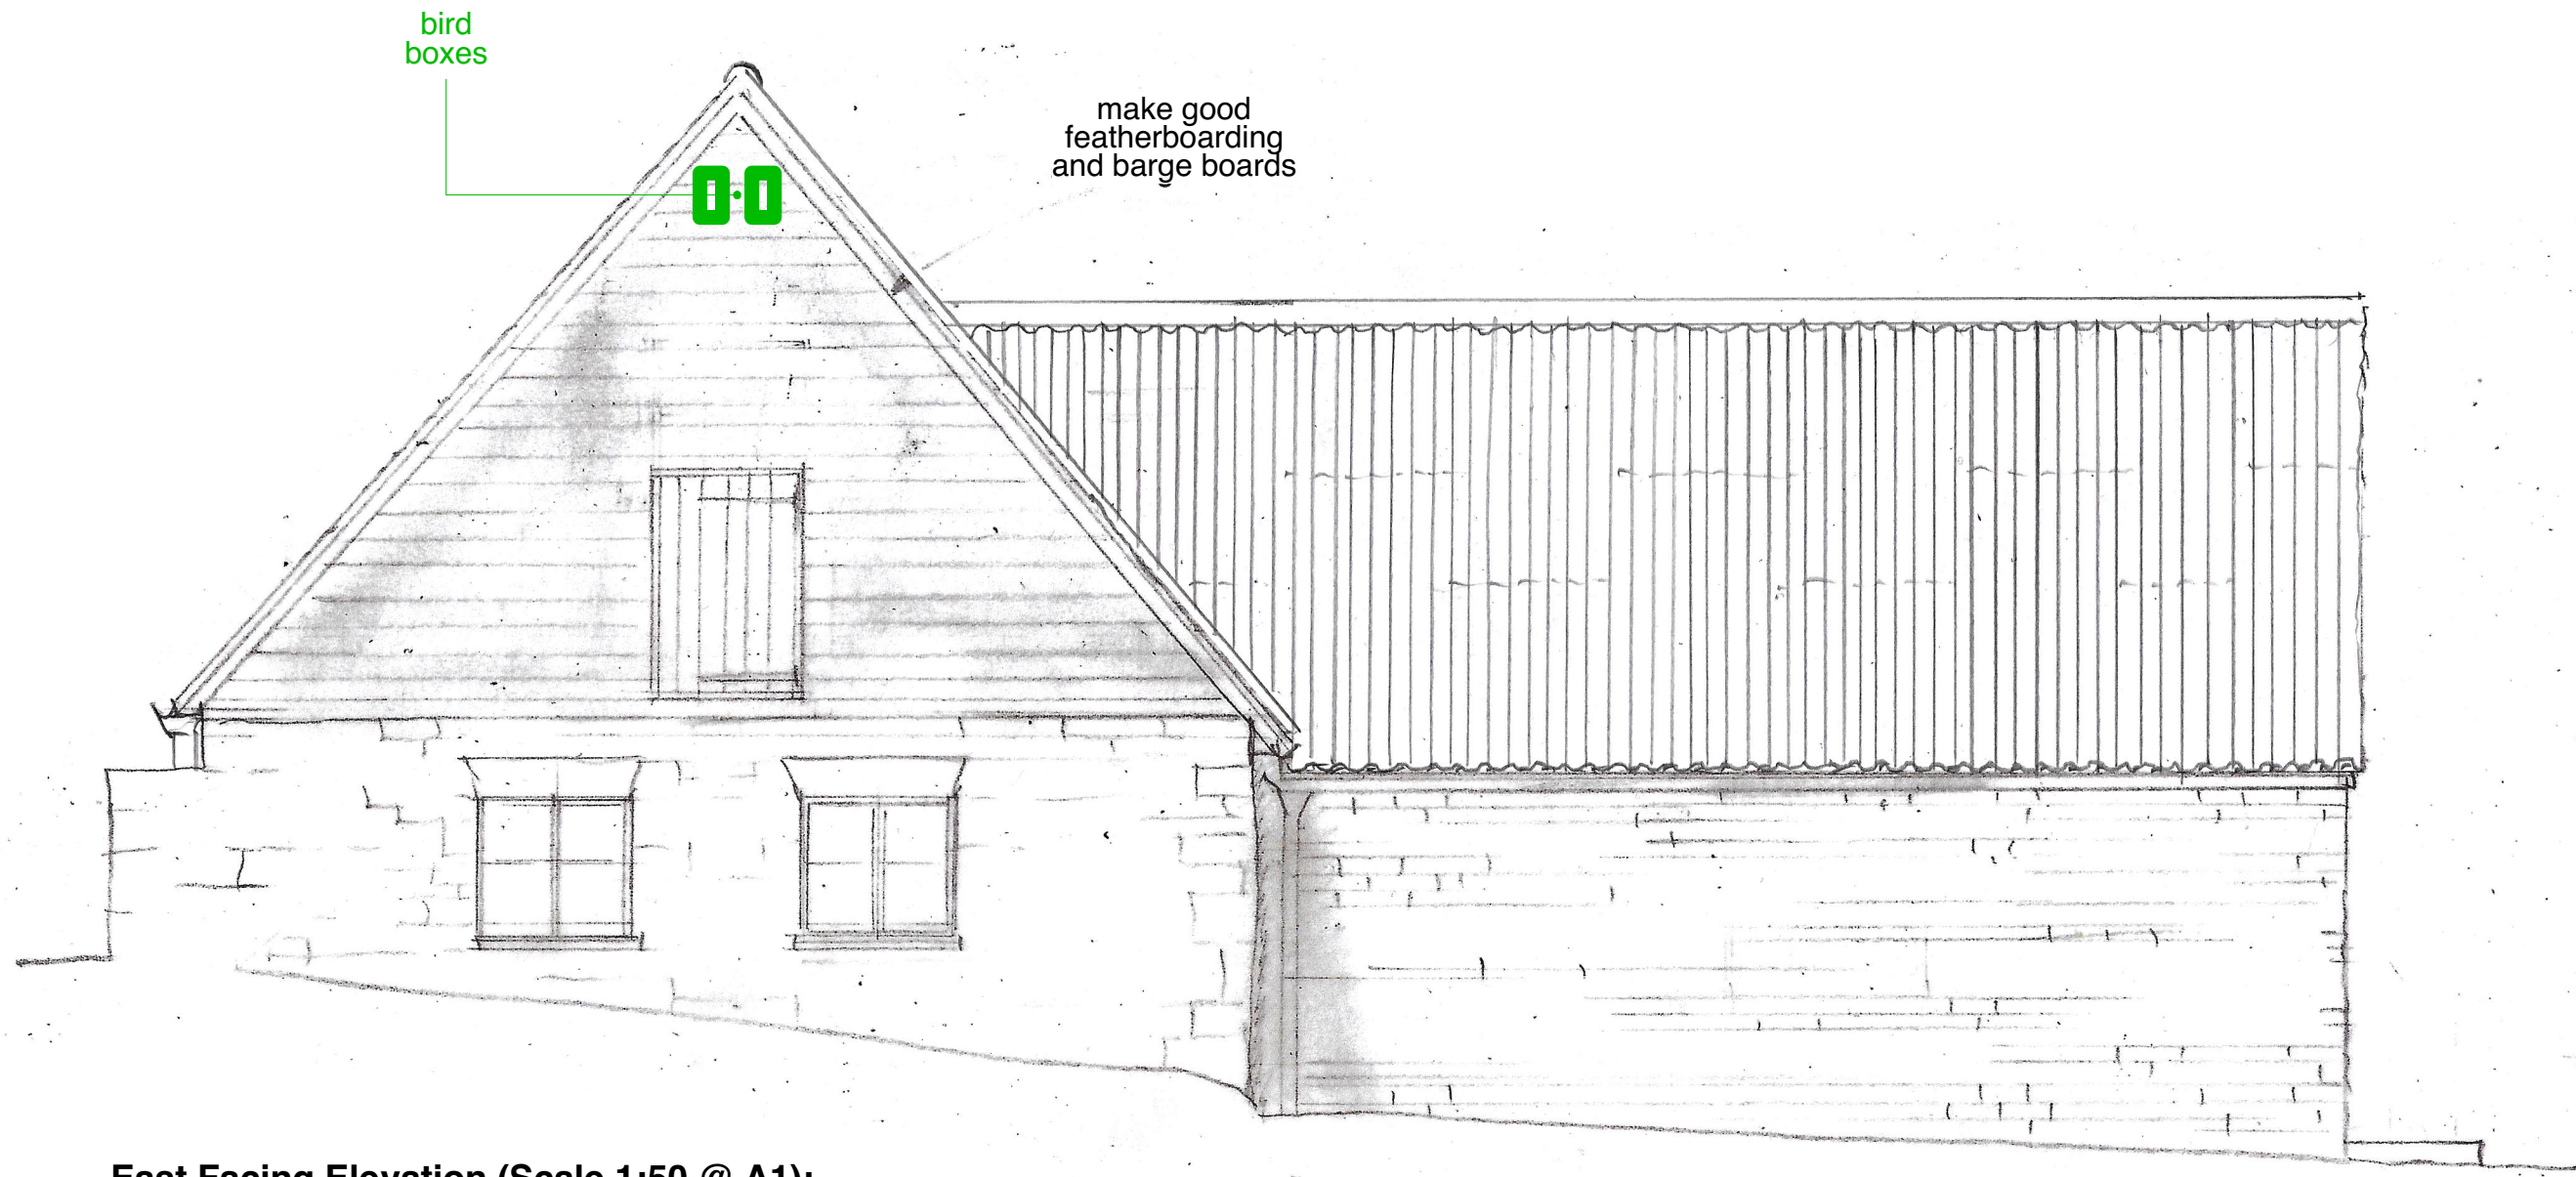


East Facing Elevation (Scale 1:50 @ A1):

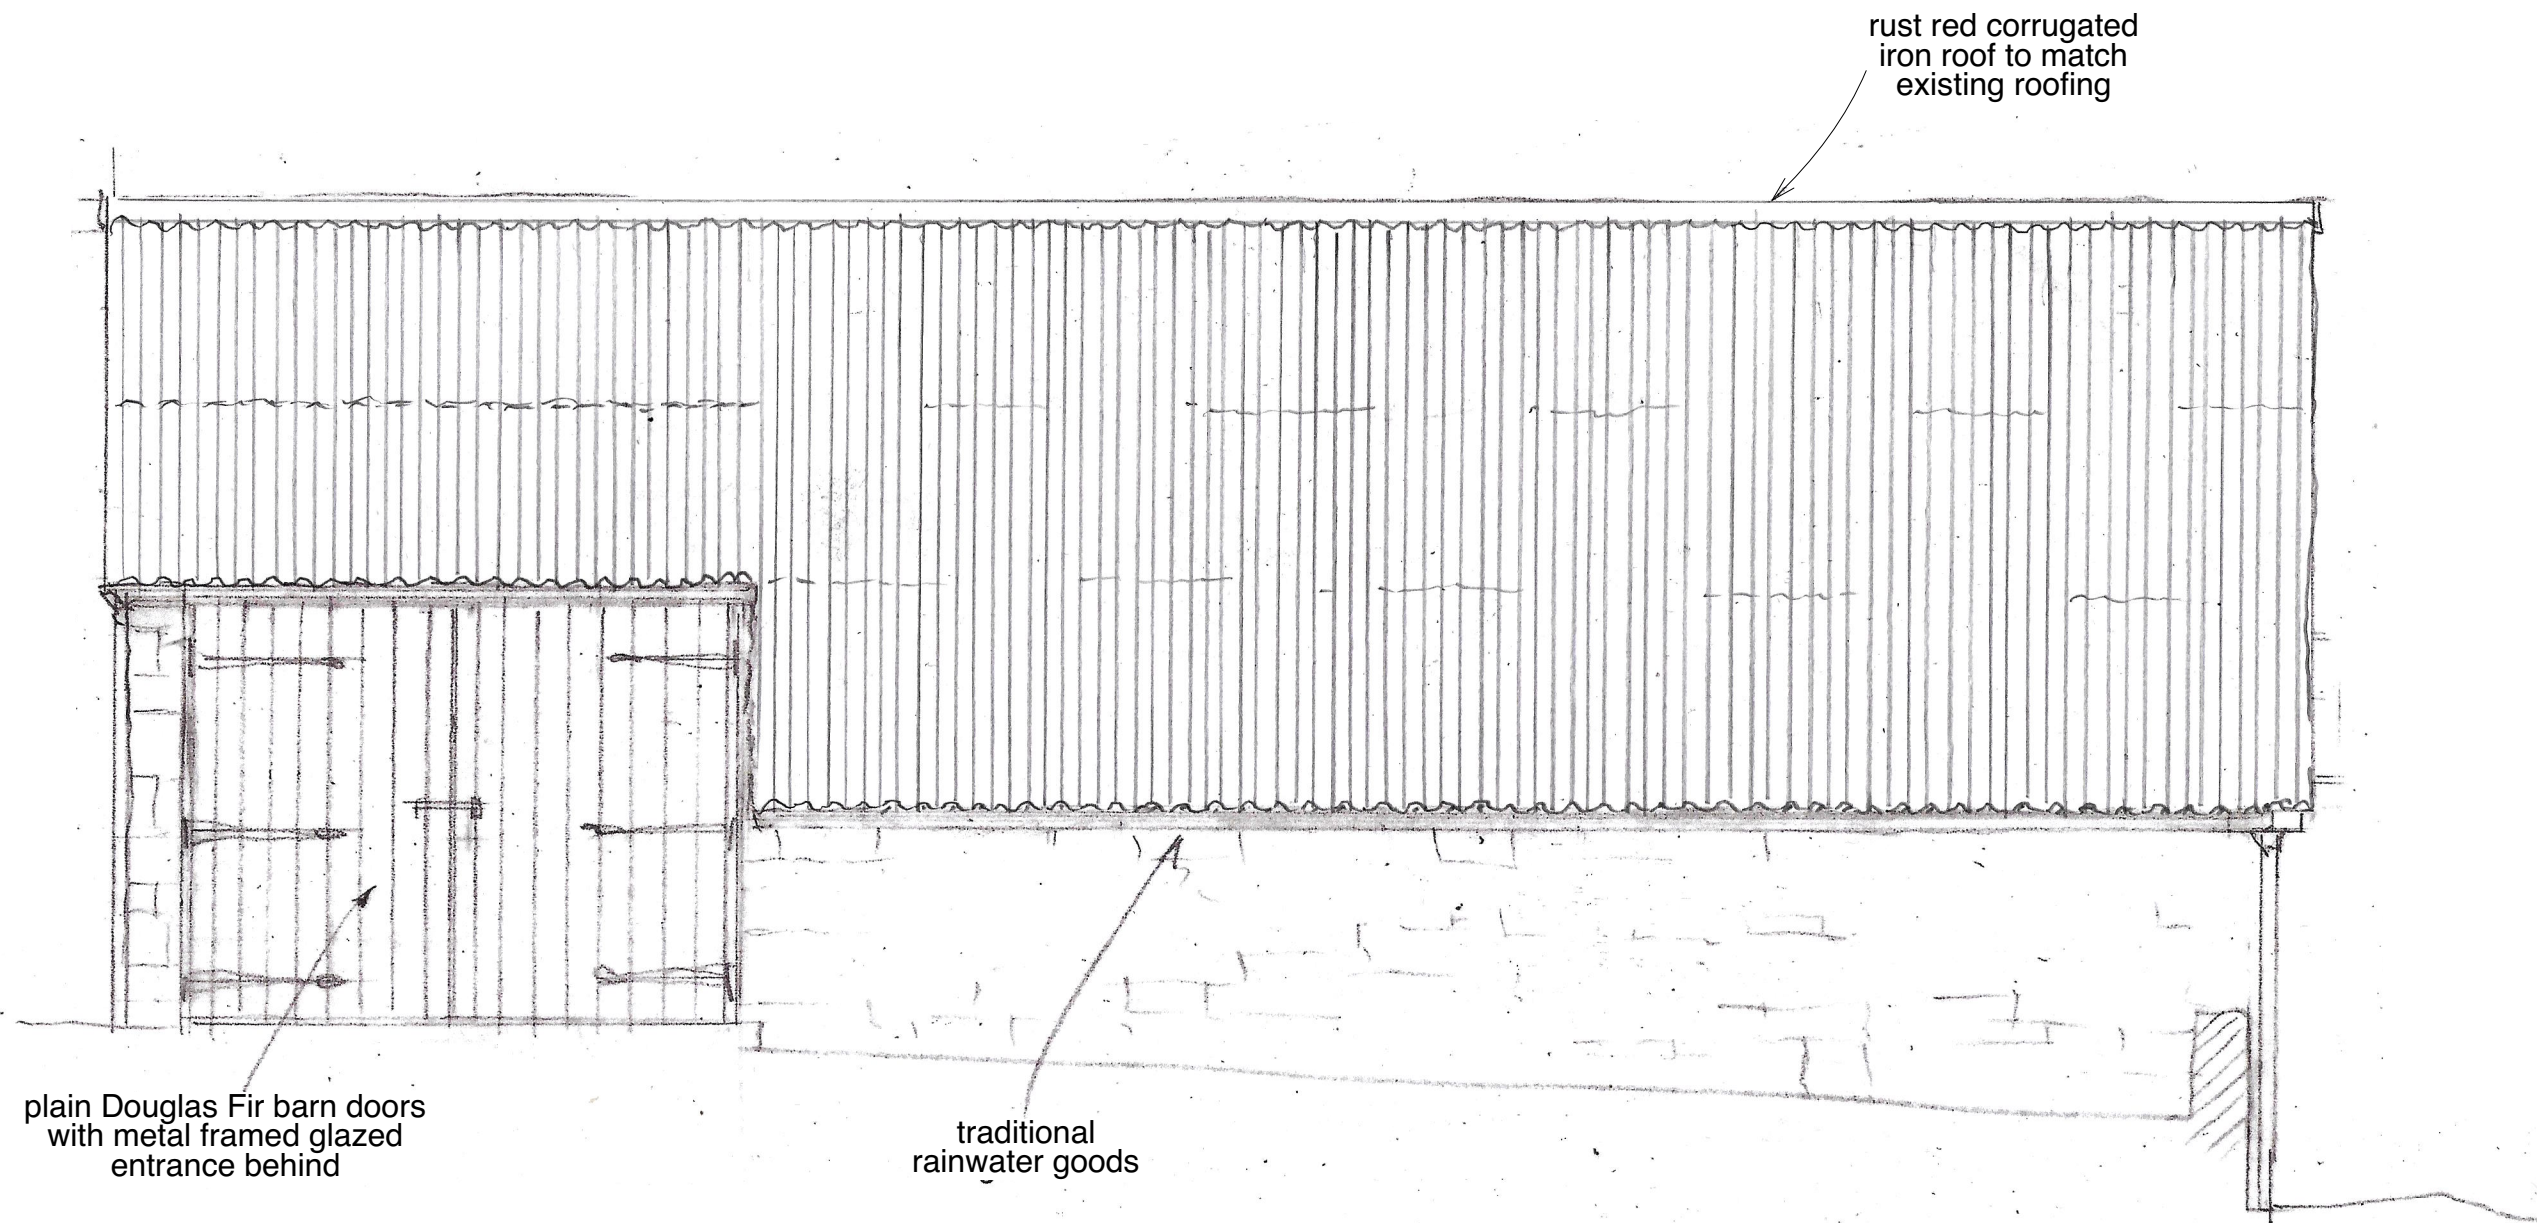

South Facing Elevation (Scale 1:50 @ A1):

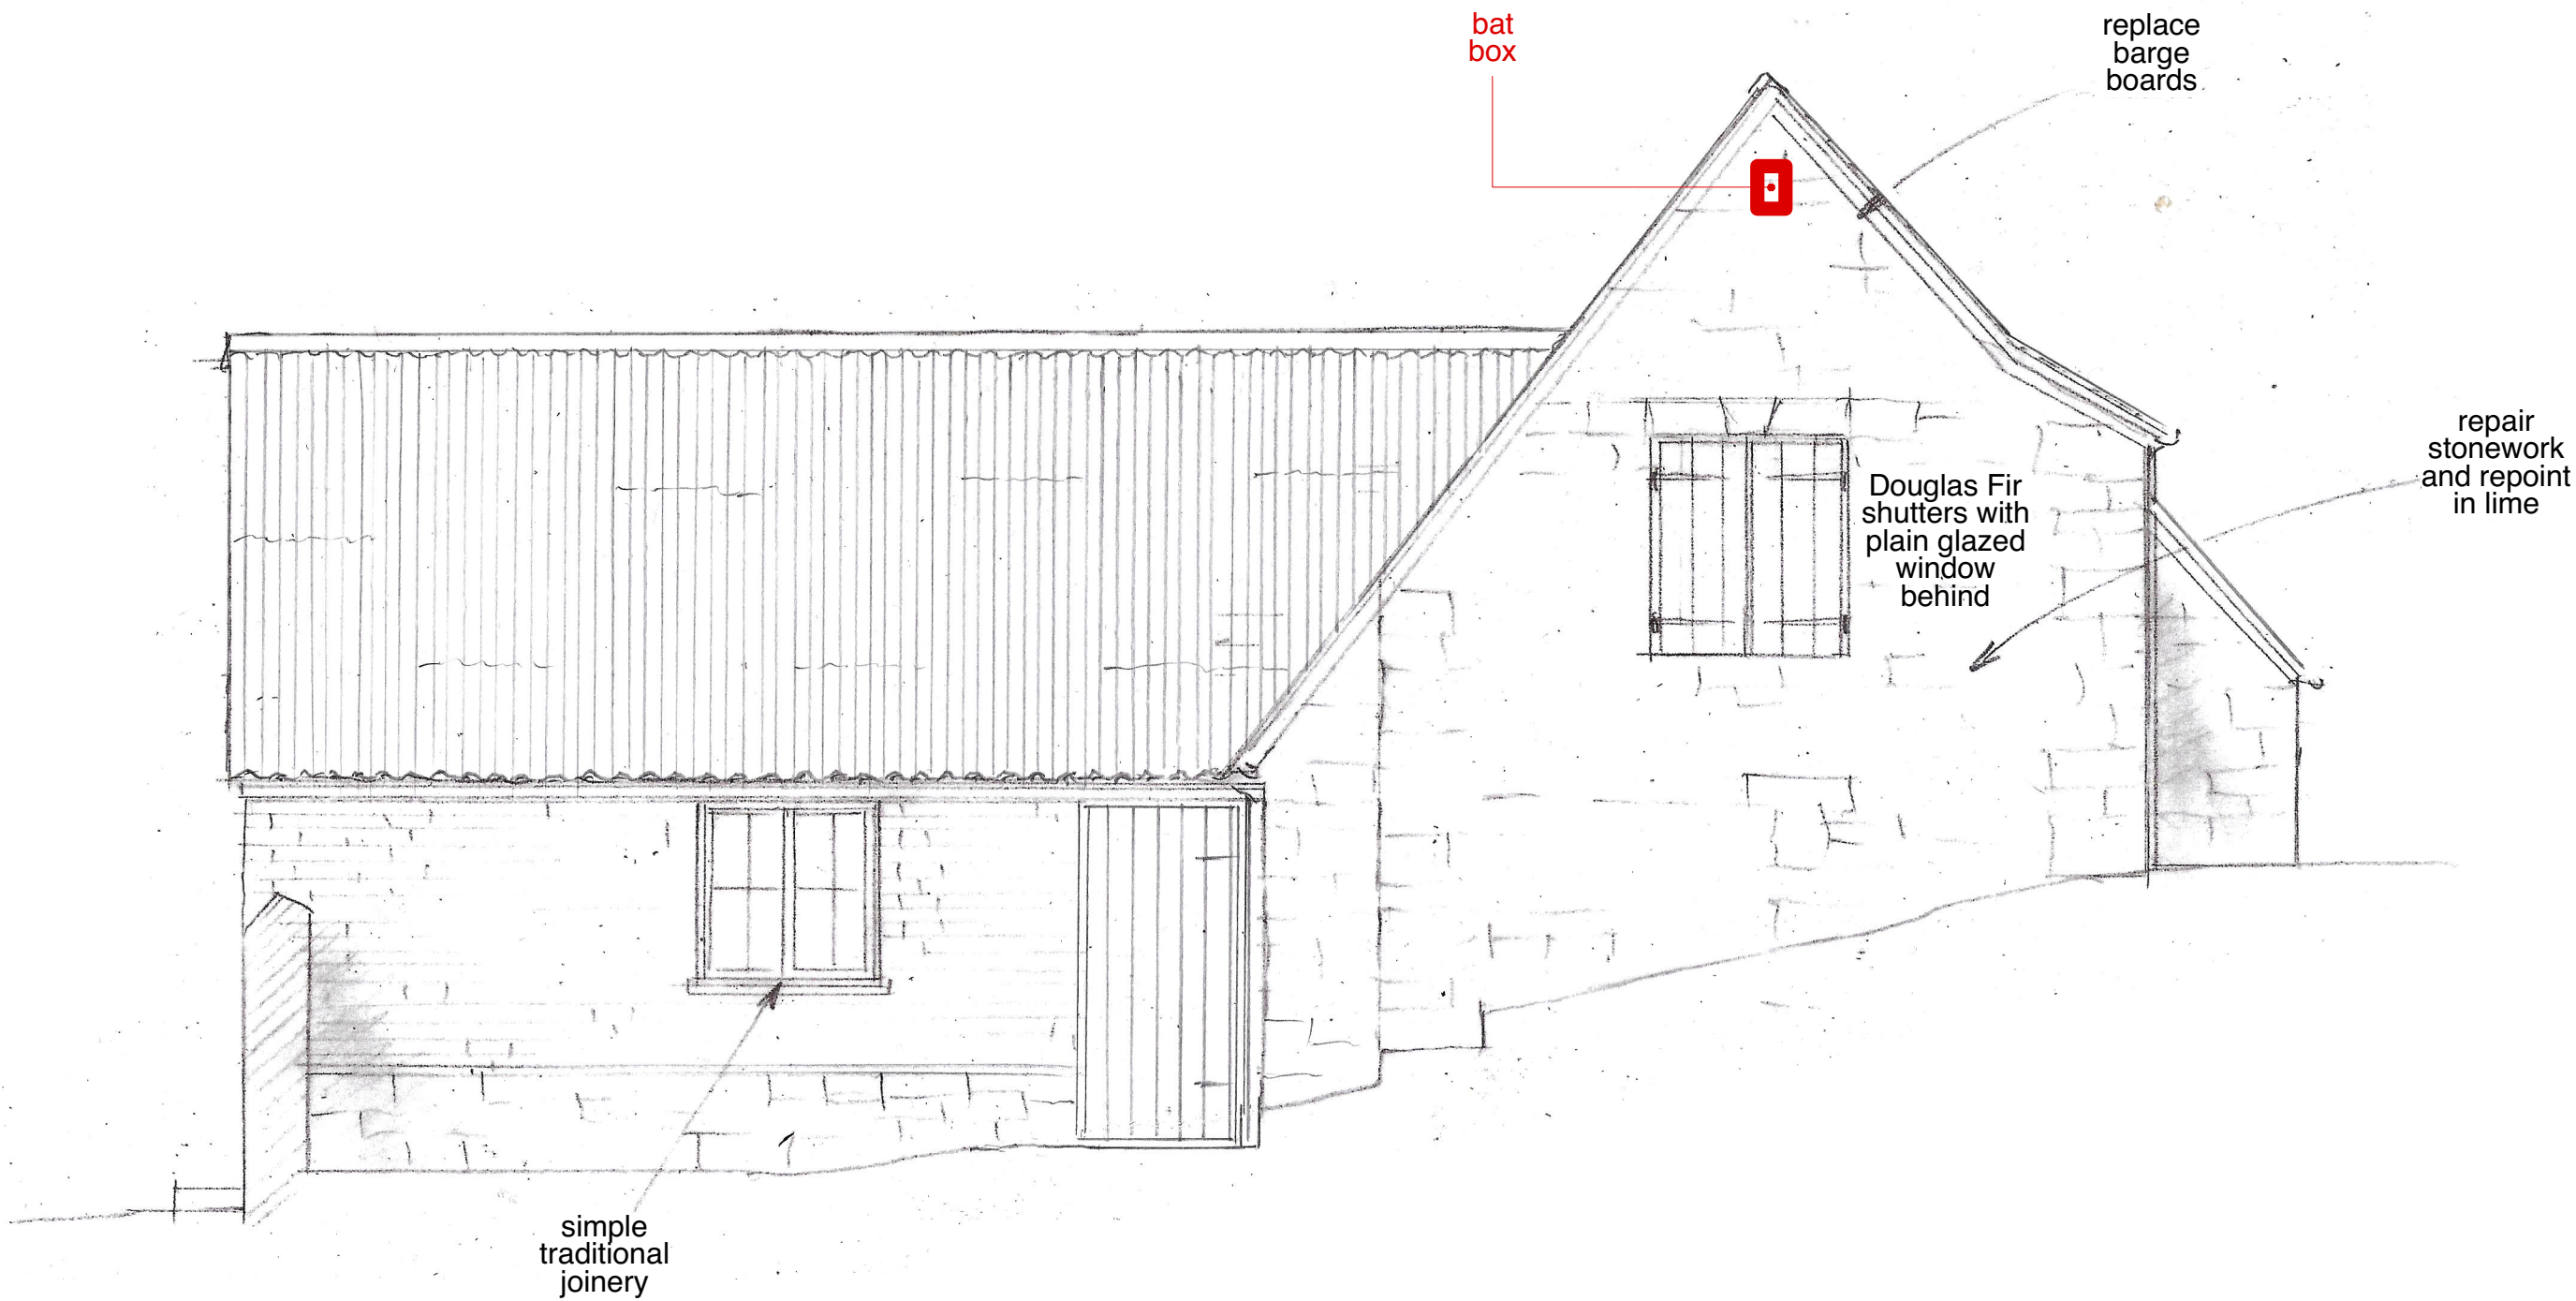

West Facing Elevation (Scale 1:50 @ A1):

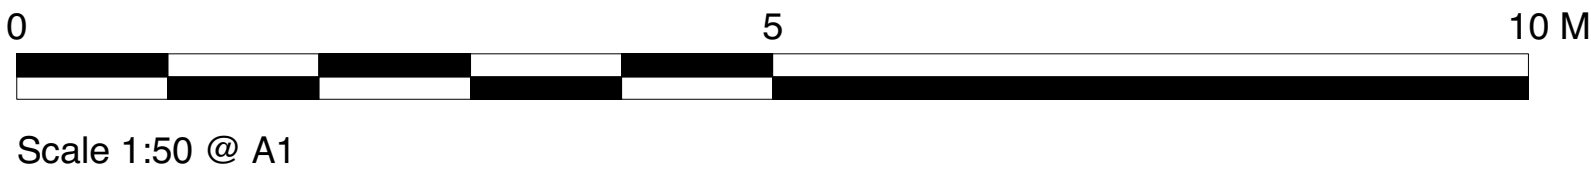

THESE DRAWINGS ARE FOR PLANNING PURPOSES ONLY. ALL MEASUREMENTS MUST BE CHECKED ON SITE. THESE DRAWINGS ARE NOT FOR CONSTRUCTION



TFH REEVE

ARCHITECTURAL DESIGN · CONSULTANCY
SURVEYS · RESTORATION
CONSERVATION EXPERTISE
Tel: 01747 828677

DONHEAD MILL
DONHEAD ST ANDREW
SHAFTESBURY
DORSET SP7 9EP

FAX: 01747 829205
e-mail: tfhreeve@gmail.com

CLIENT: Mr & Mrs I Marris
JOB: Lower Bridmore Farm, Berwick St John, Wiltshire

SCALE: as shown
DATE: 02/2024
DRAWN: TFR
CHECKED: TFR

DWG: Building 3 - Proposed Plans & Elevations

DWG N°: 1515/49C