


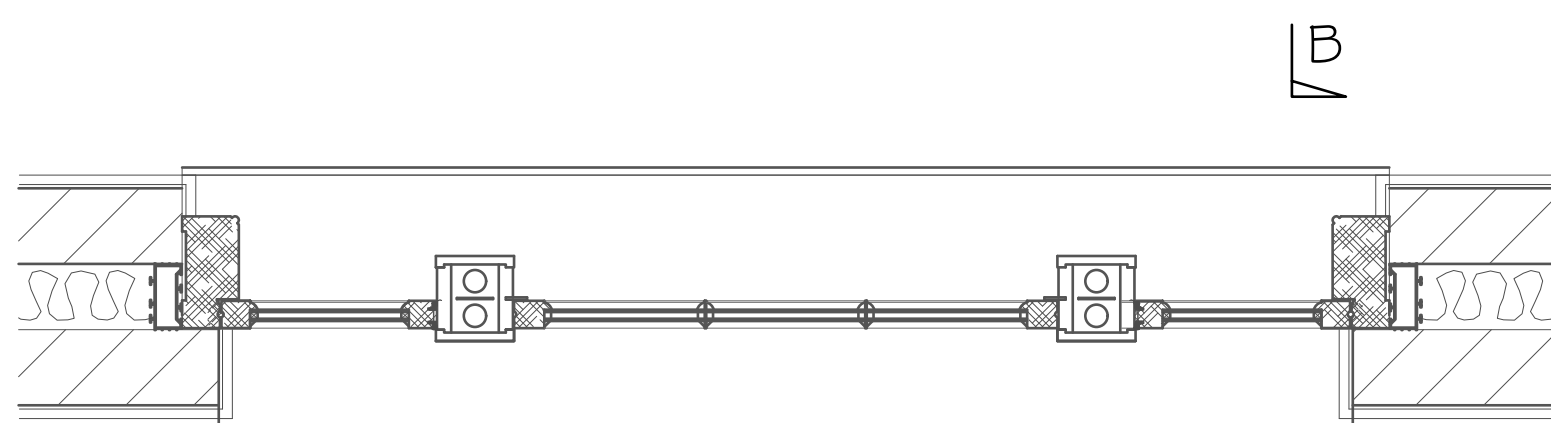


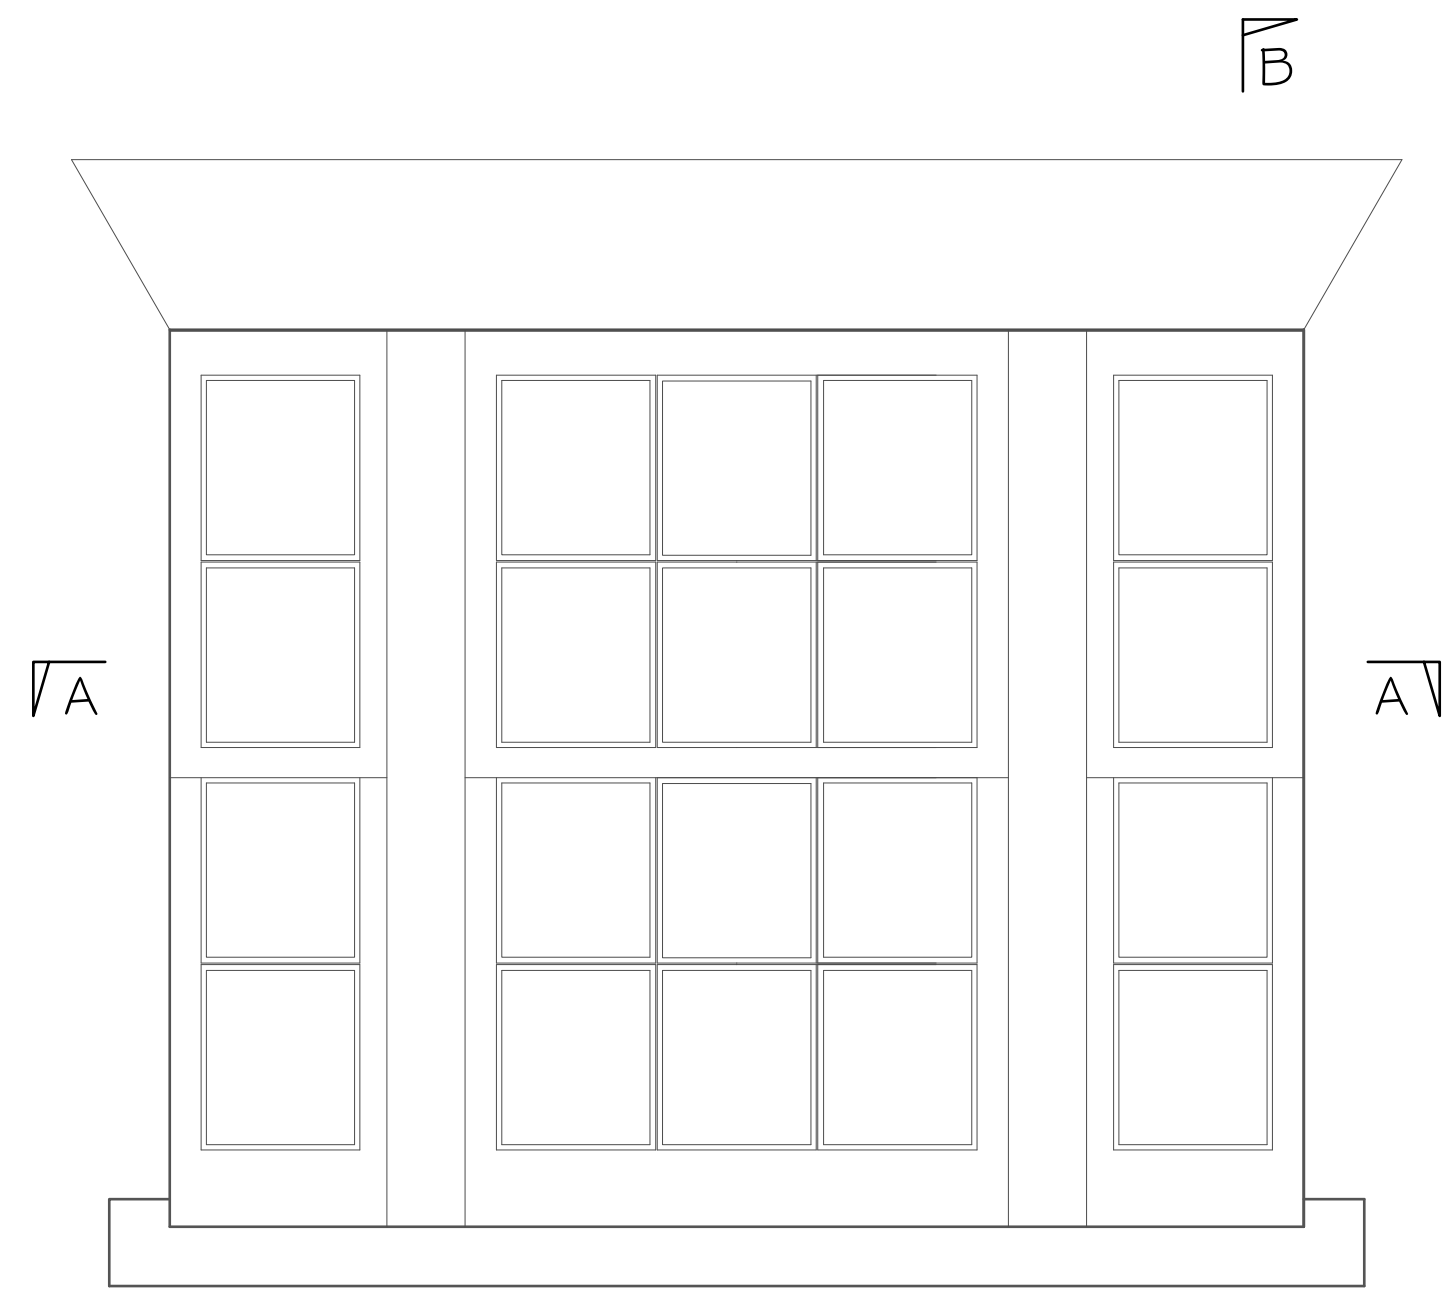


SASH WINDOW
Scale 1:10

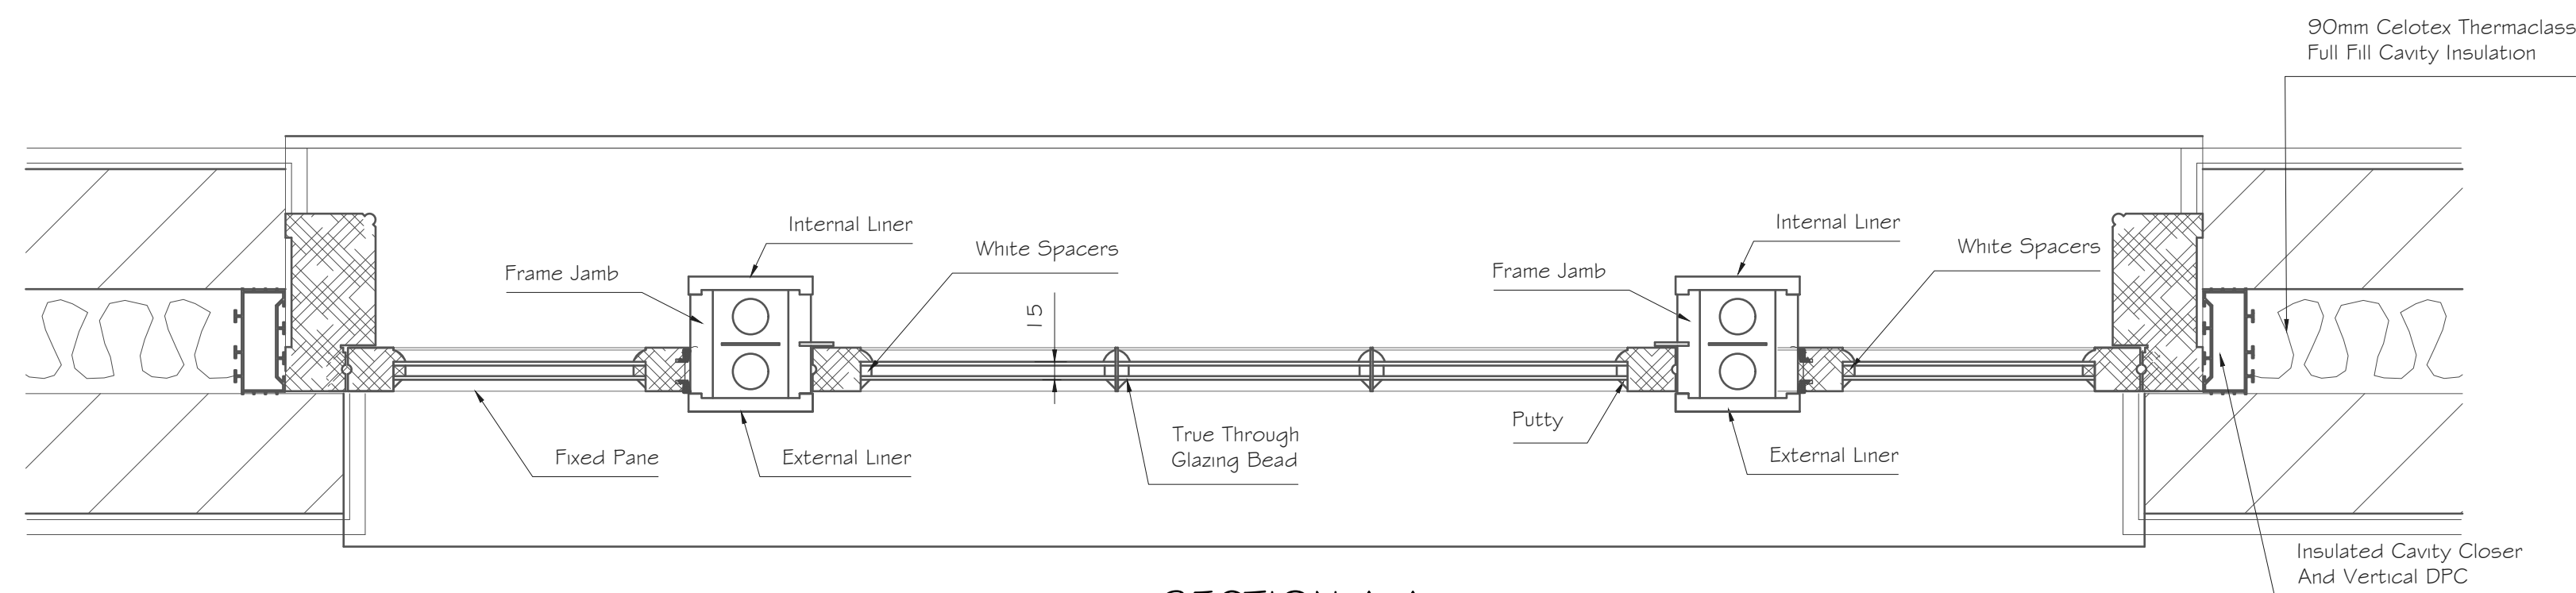

SECTION A-A
Scale 1:5

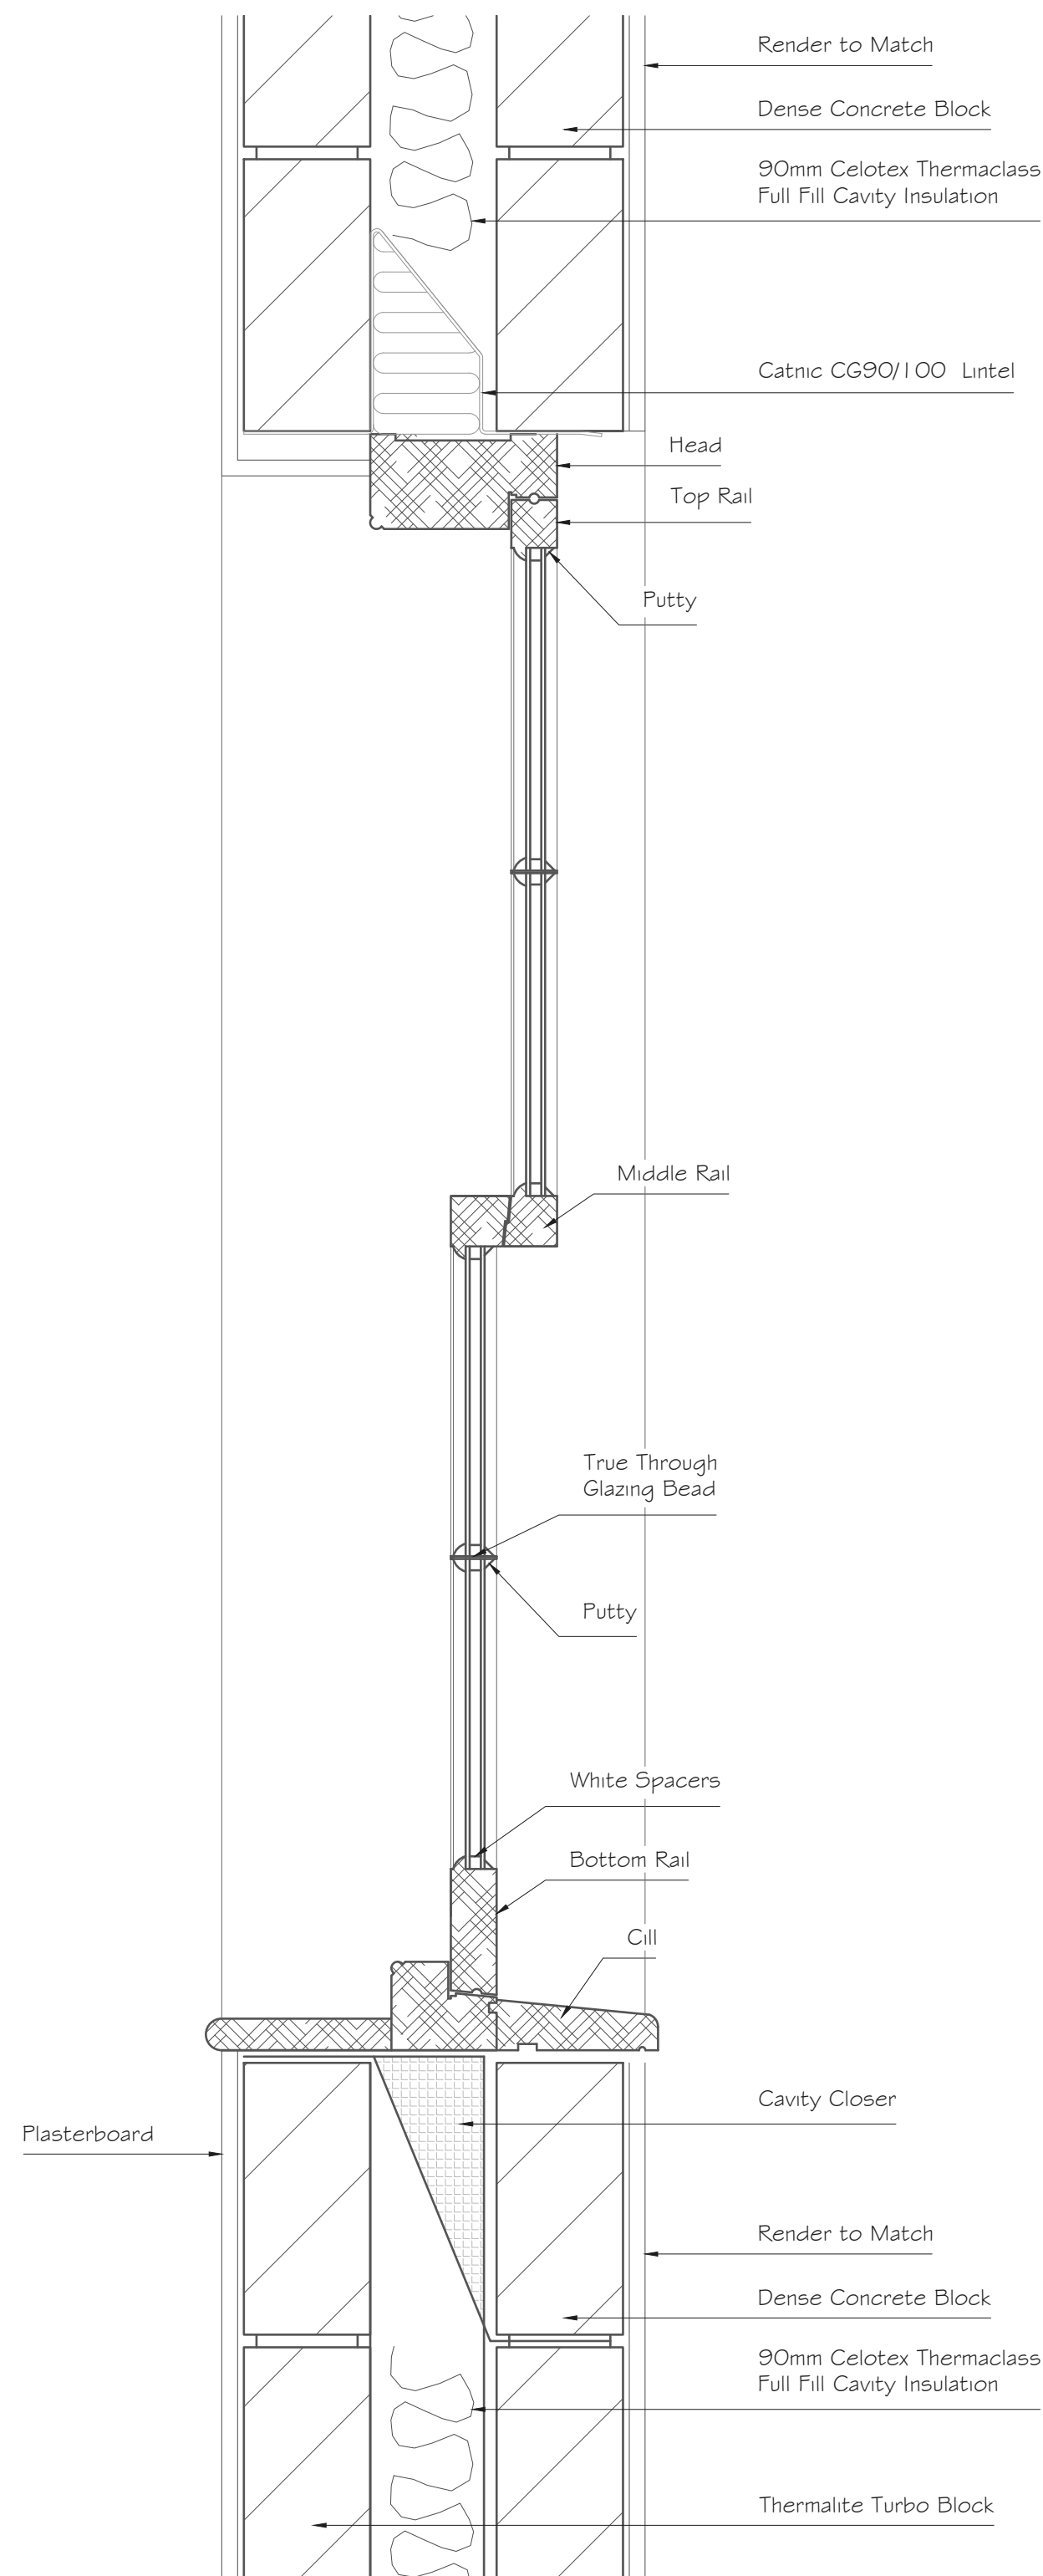


SECTION B-B
Scale 1:5

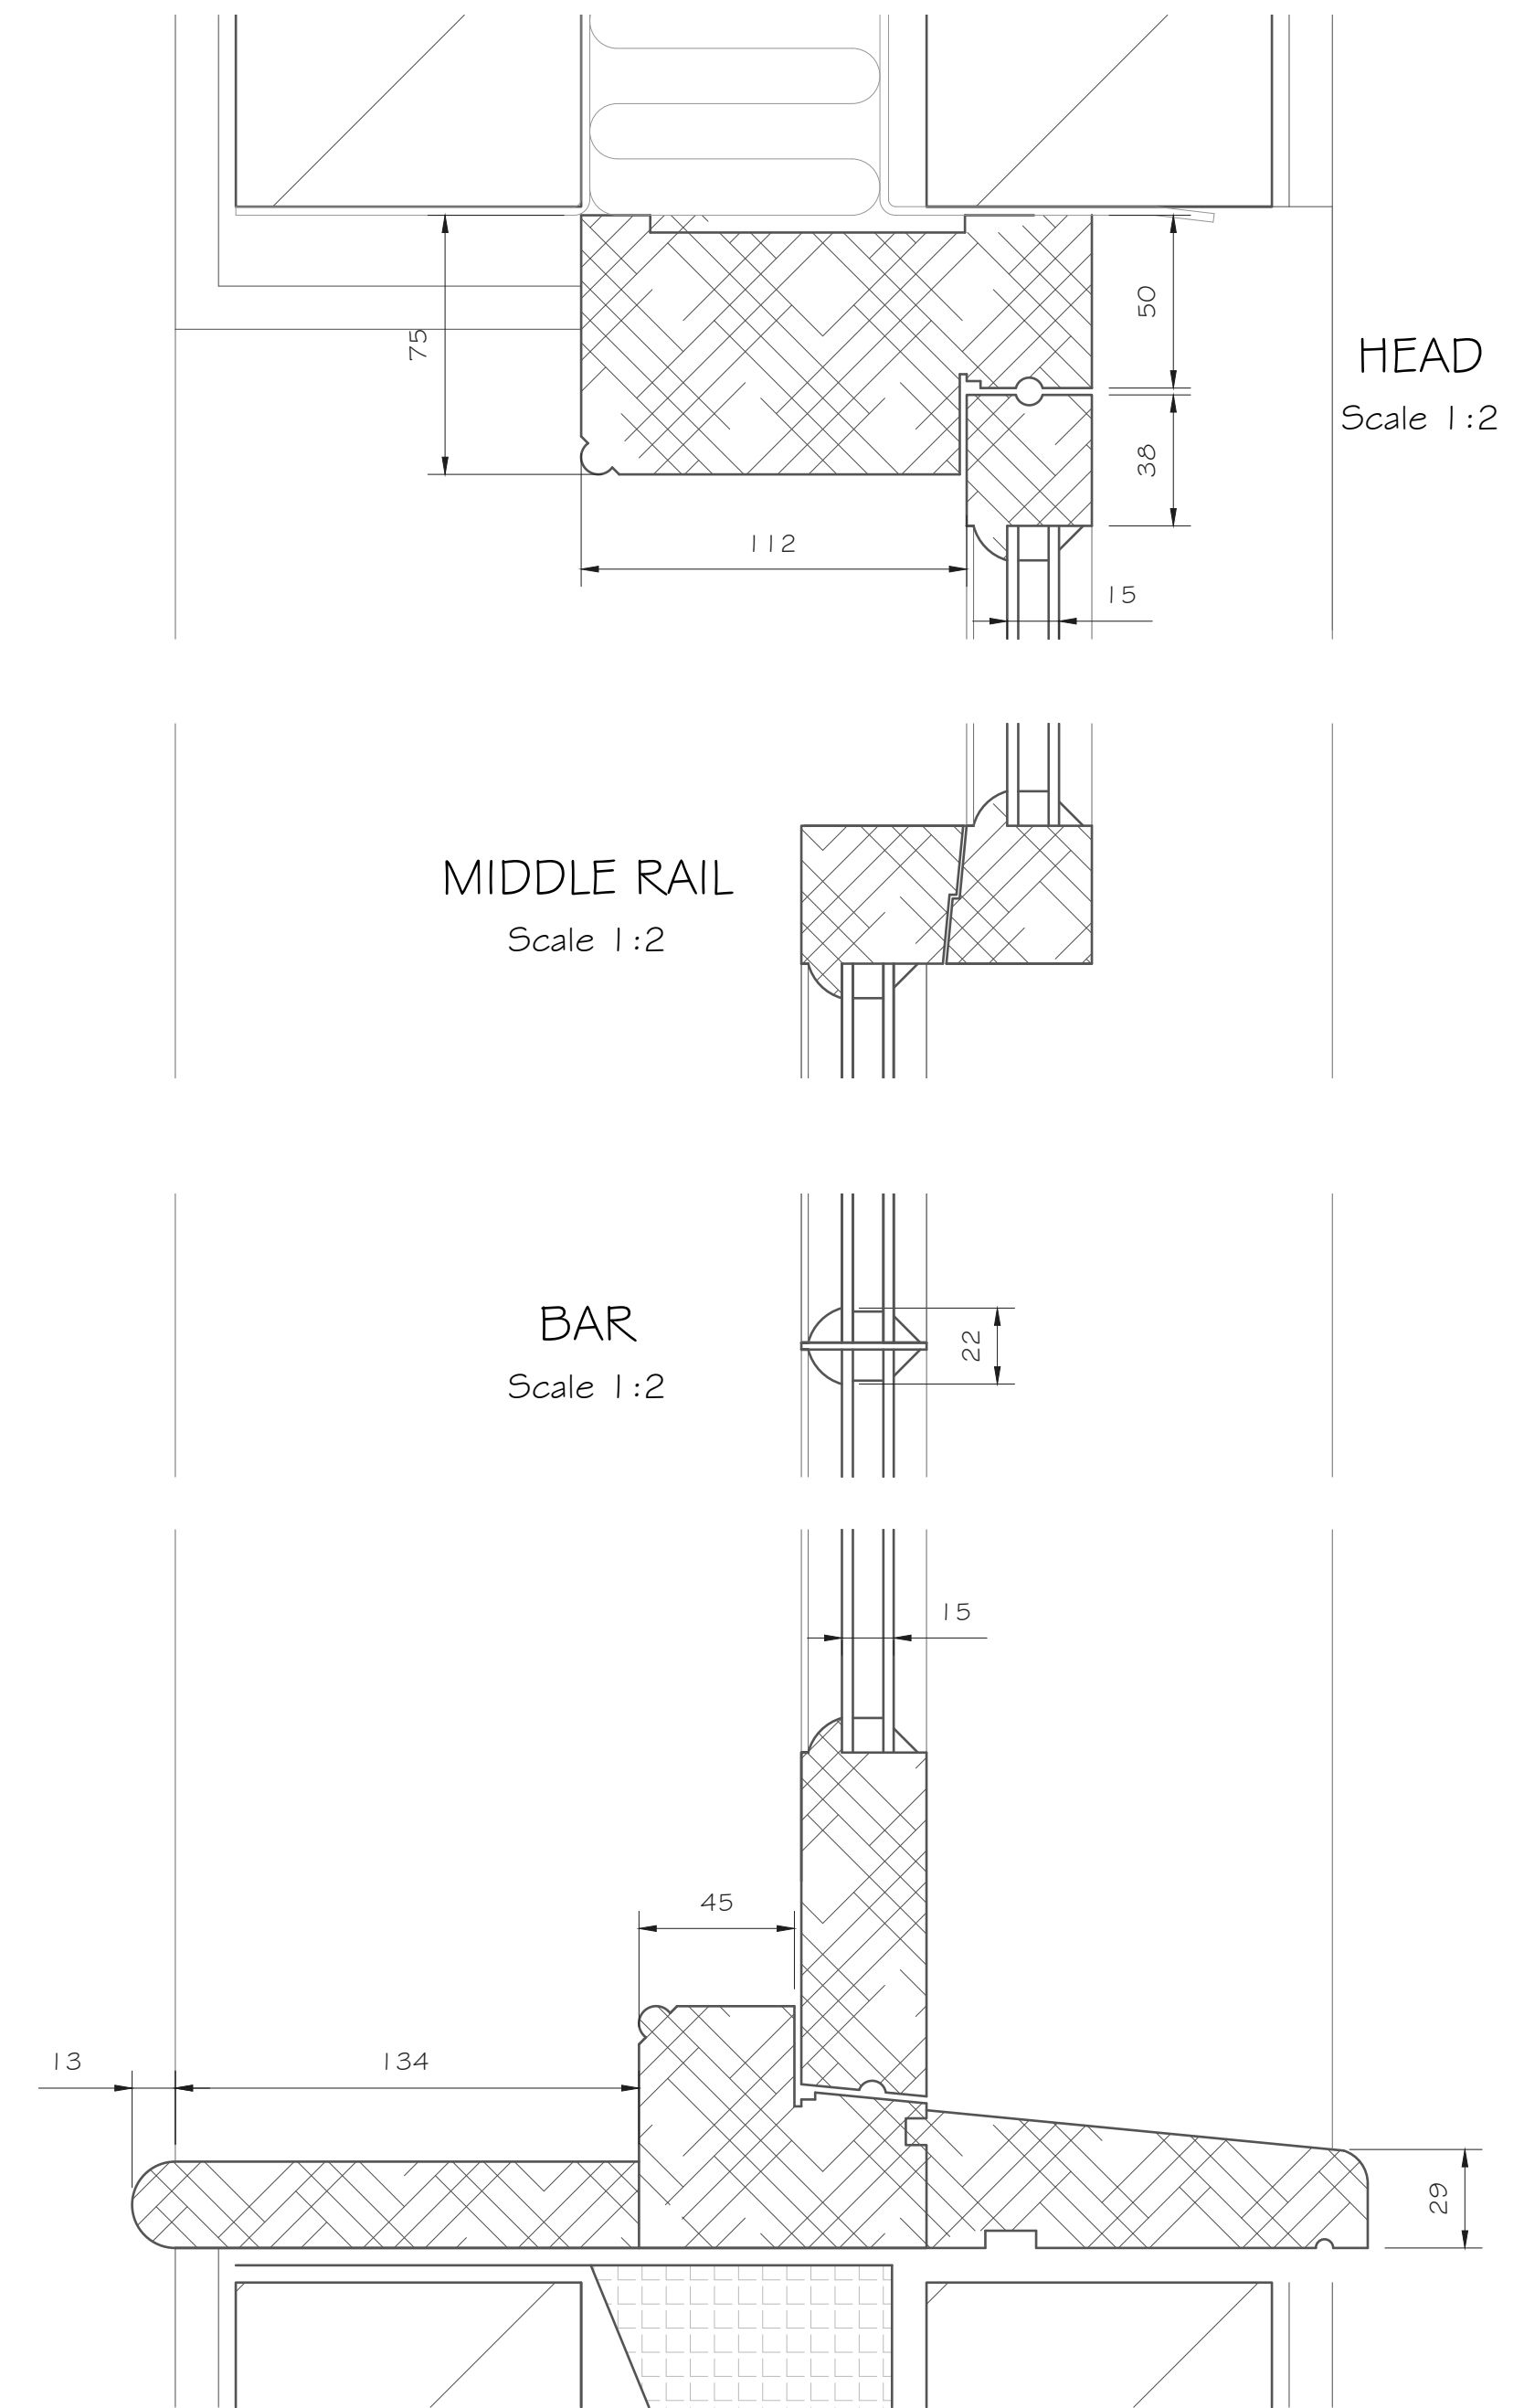

MIDDLE RAIL
Scale 1:2

BAR
Scale 1:2

CILL
Scale 1:2

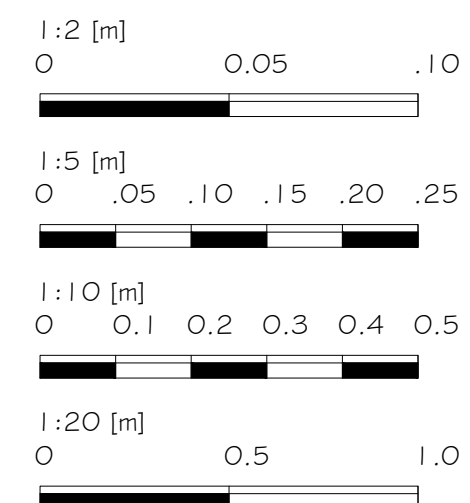

Alex Dawson
www.addraughting.co.uk
alex@addraughting.co.uk
01572 511412
07791 341698

59 Barrow Close
Marlborough
Wiltshire
SN8 2BE



AD DRAUGHTING
ARCHITECTURAL SERVICES

Client

MR & MRS BISSET

Job Title

EXTENSION AT:
THE OLD VICARAGE,
WILSFORD,
PEWSEY,
WILTSHIRE,
SN9 6HB.

Drawing Title

JOINERY DETAILS

Scale

AS SHOWN

Date

29/07/2026

Drawn

AD

Drawing No.

1570-05

Rev

B