


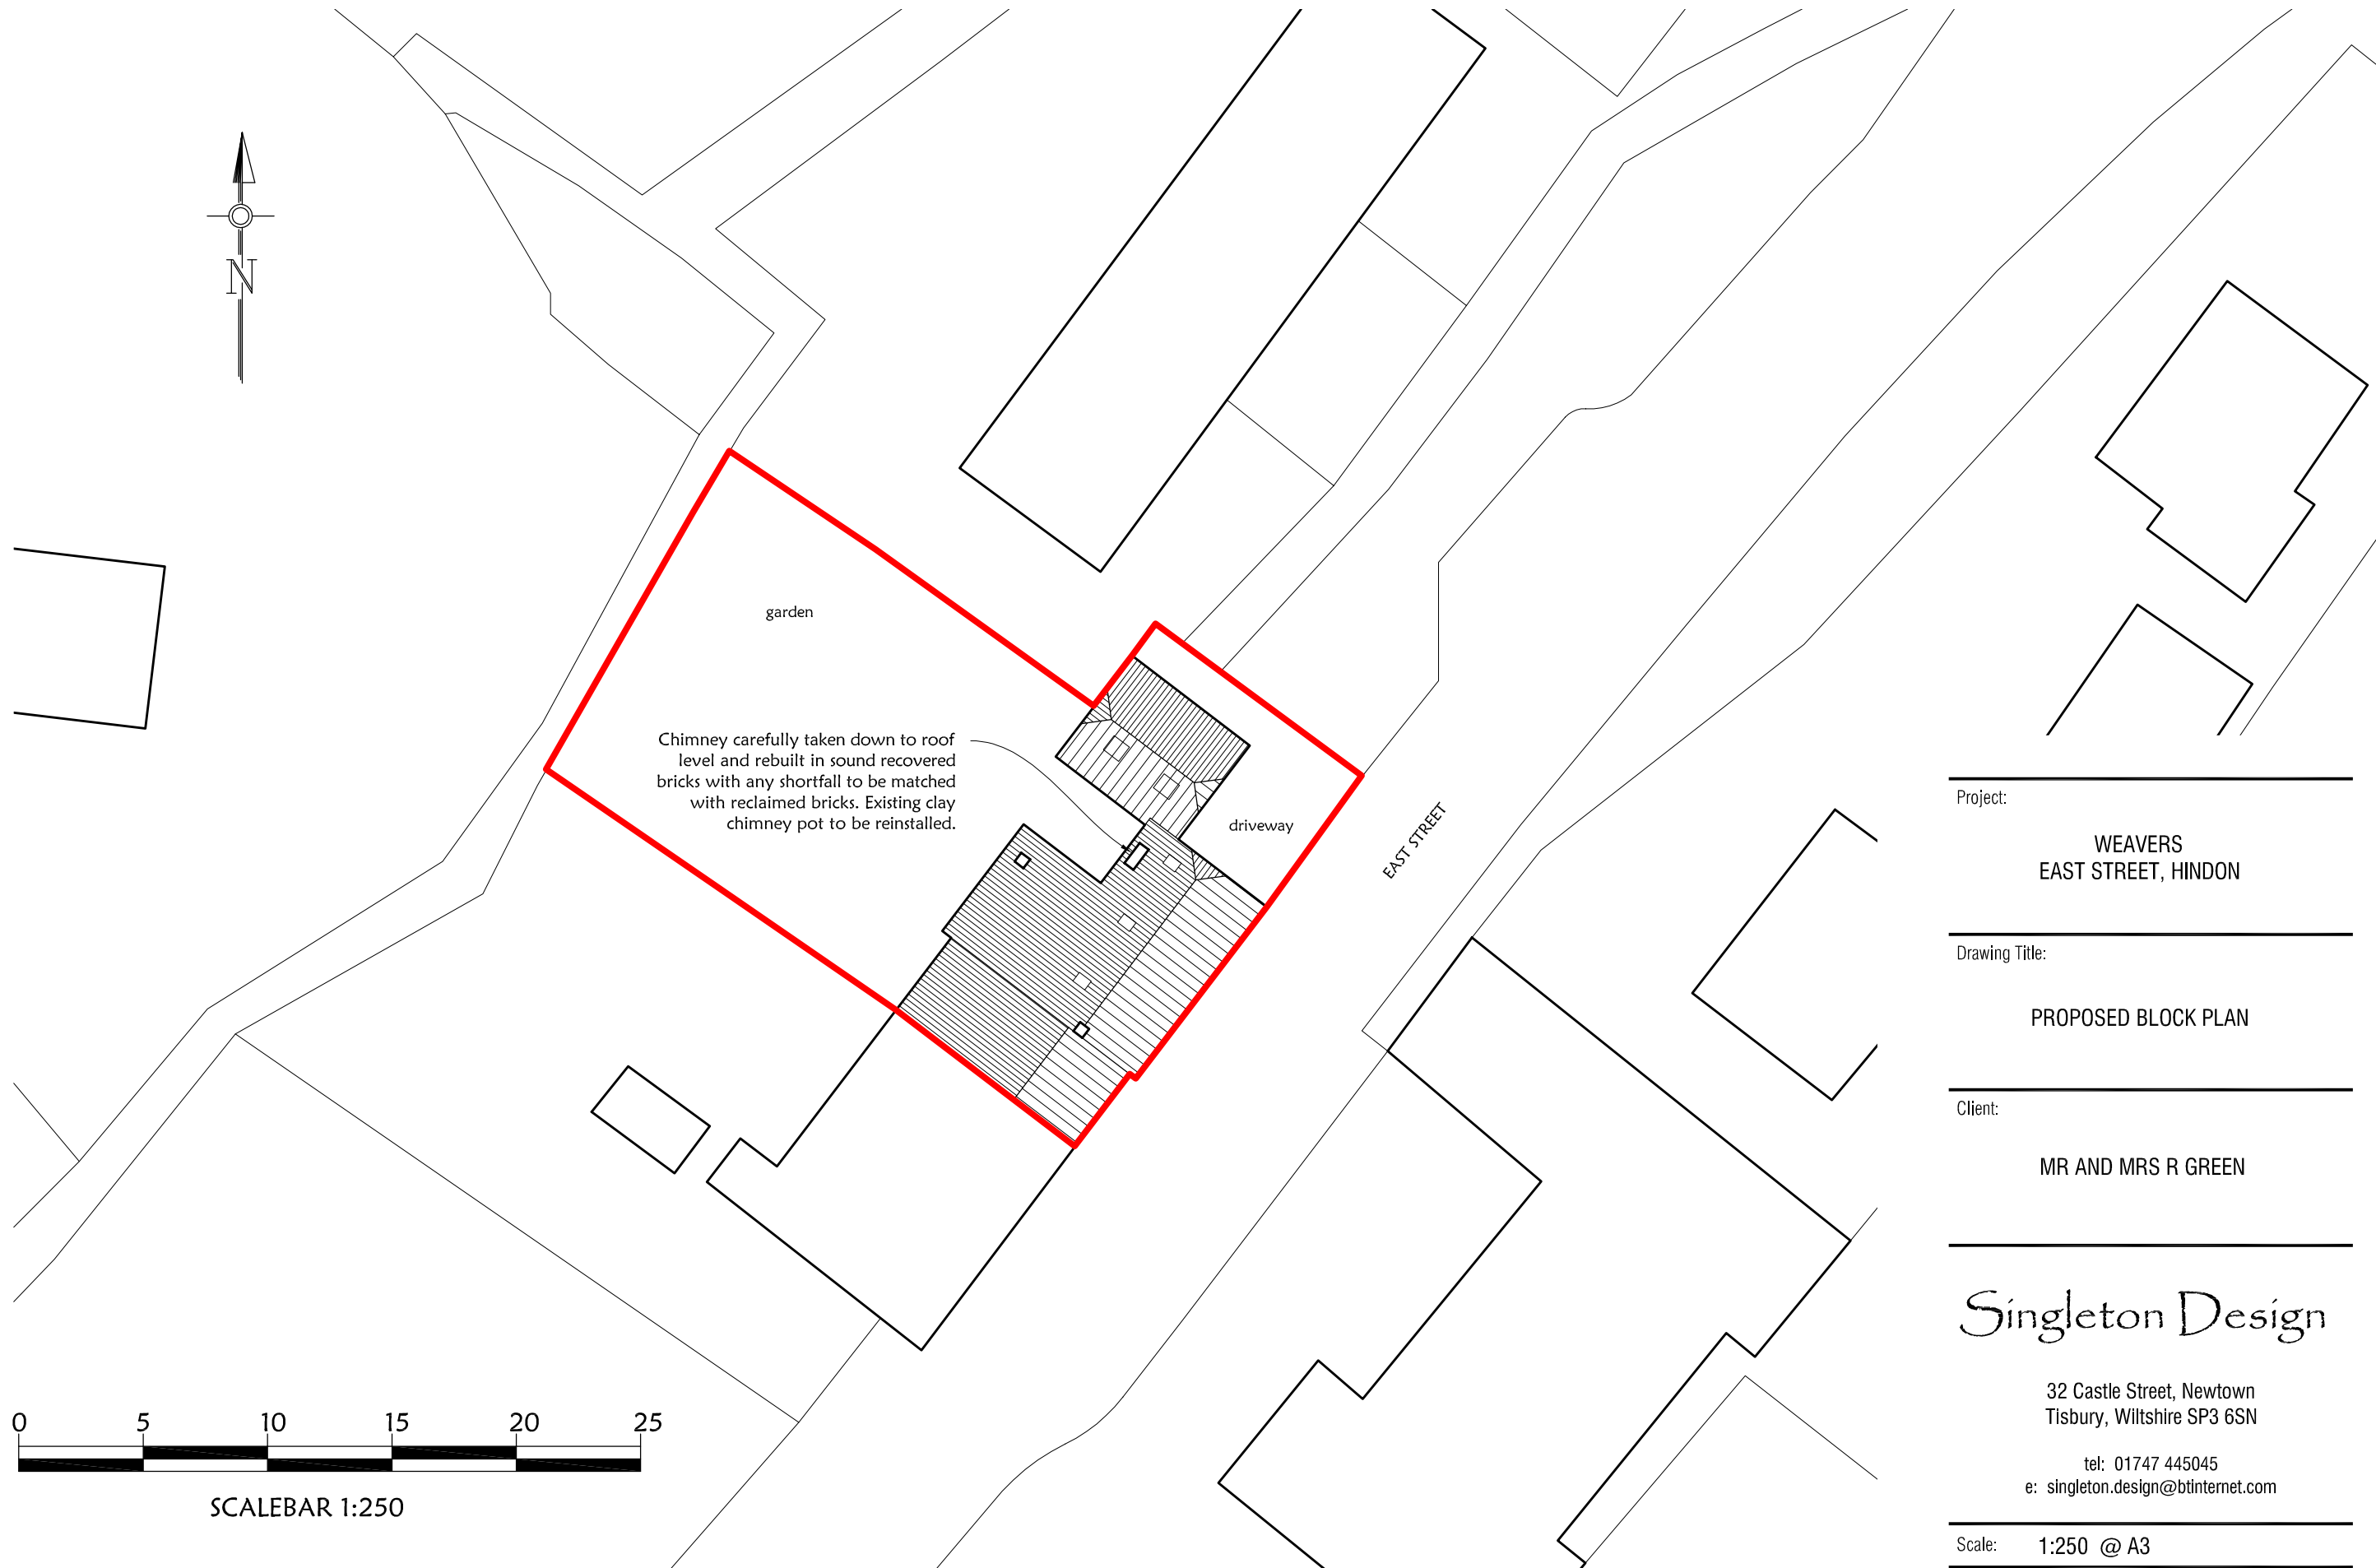

PROPOSED BLOCK PLAN

Project:

WEAVERS
EAST STREET, HINDON

Drawing Title:

PROPOSED BLOCK PLAN

Client:

MR AND MRS R GREEN

Singleton Design

32 Castle Street, Newtown
Tisbury, Wiltshire SP3 6SN

tel: 01747 445045
e: singleton.design@btinternet.com

Scale: 1:250 @ A3

Drg No: P994/04

Rev: