
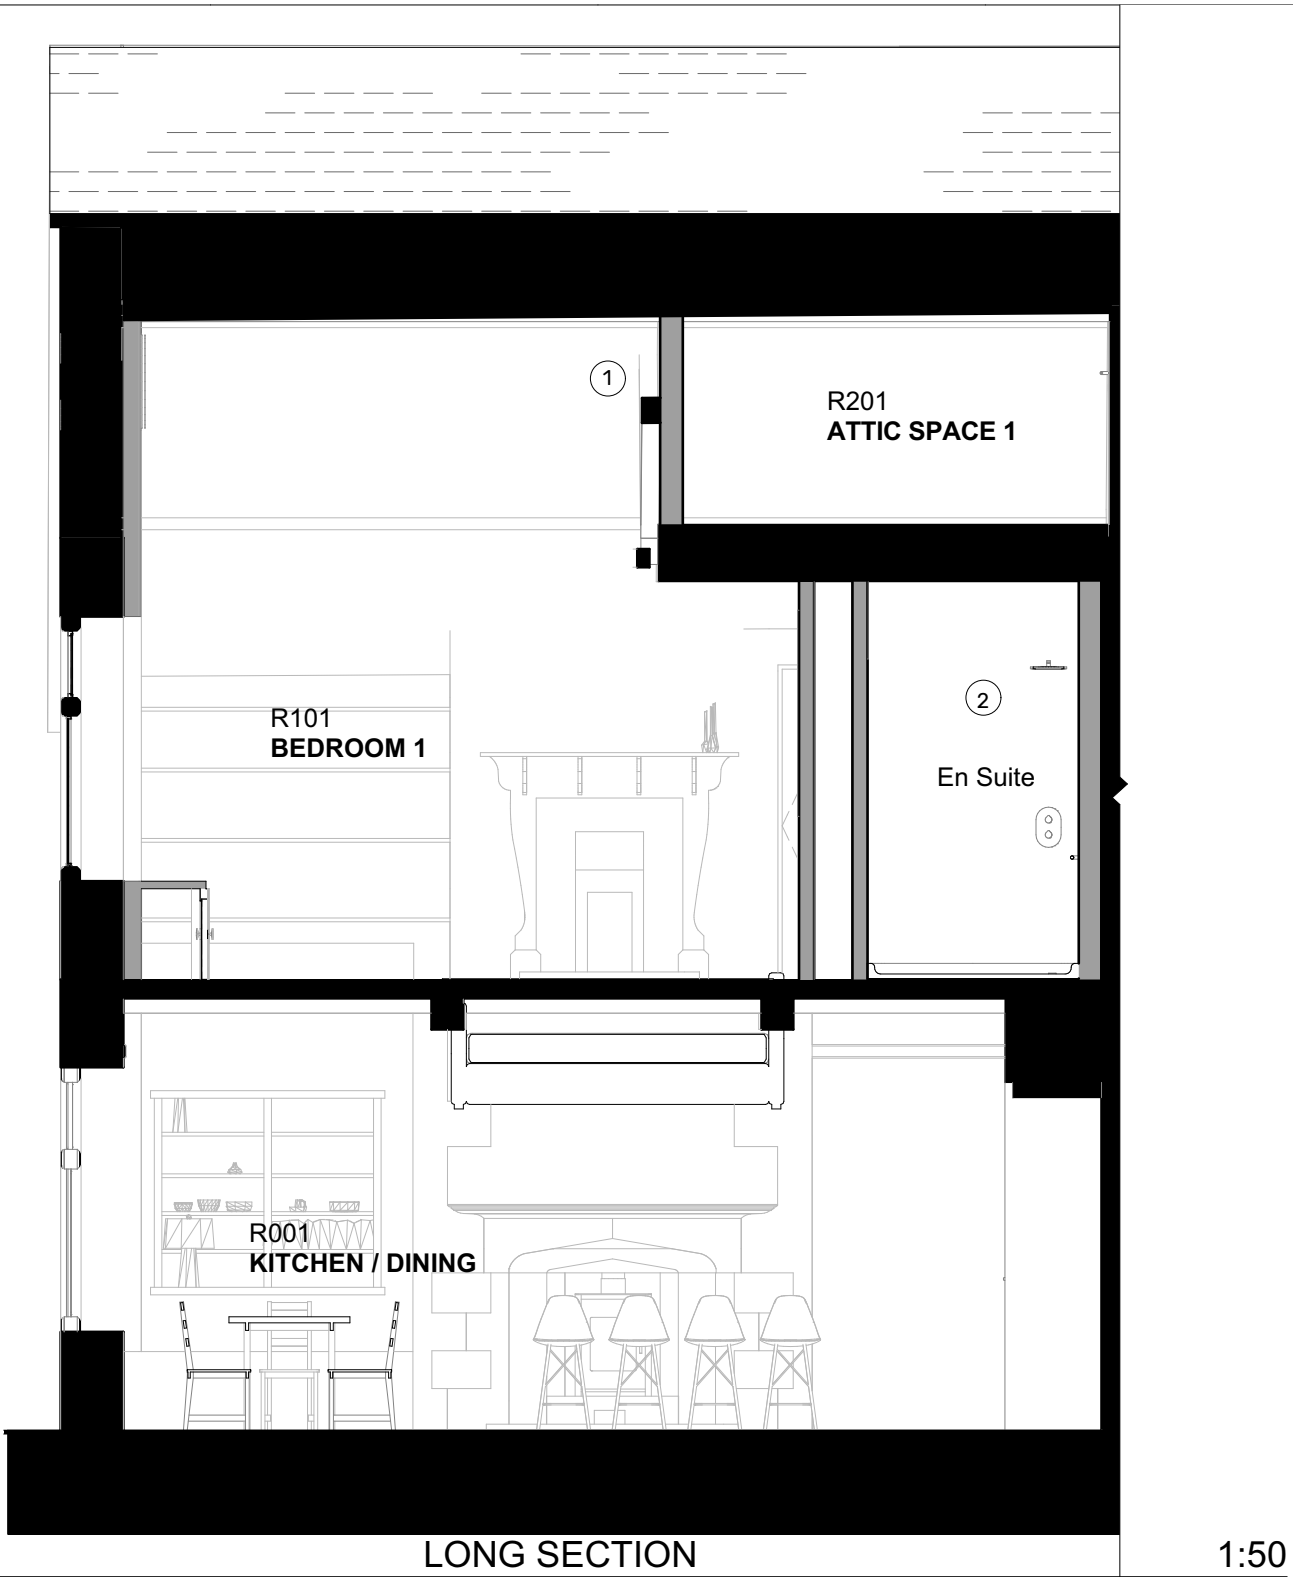


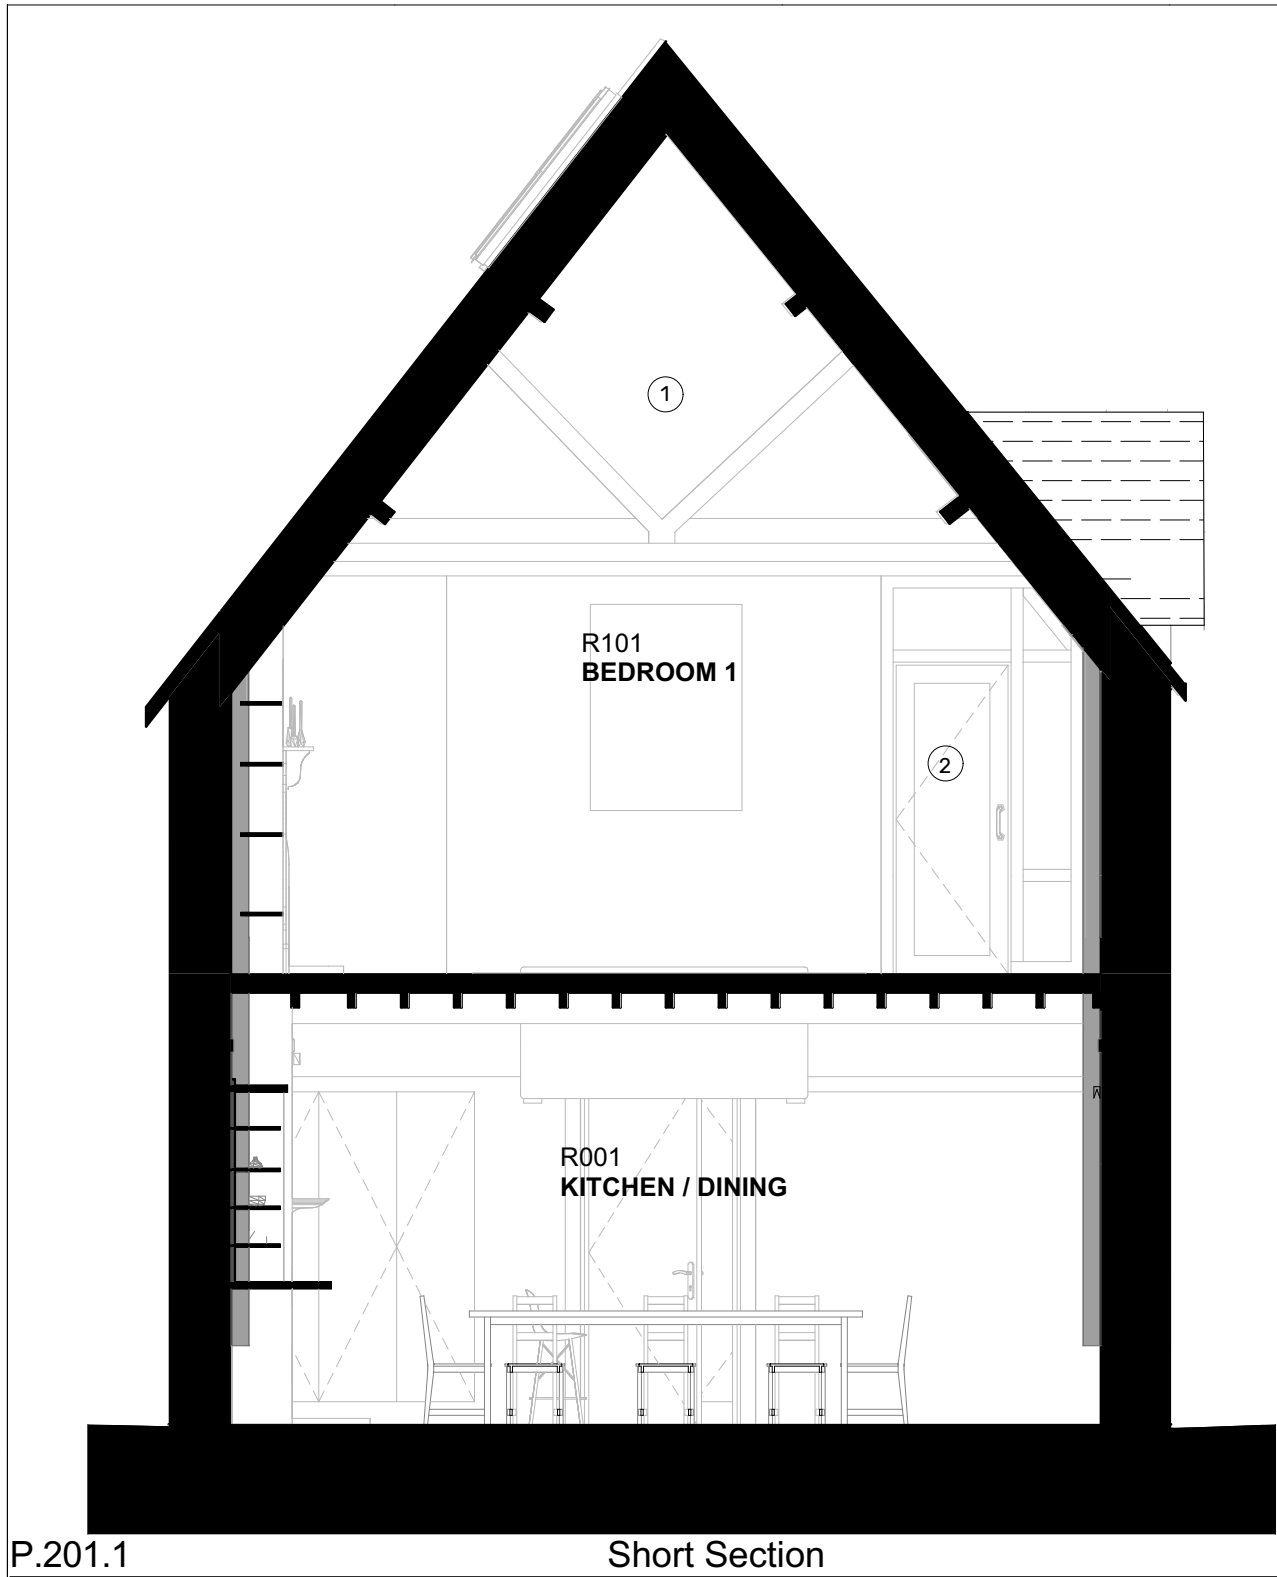

- ① **Creation of vaulted ceiling:**
- Existing flat ceiling to south of truss removed.
 - Existing truss restored and exposed within the space.
 - New partition wall installed to separate vaulted ceiling zone in R101 with attic zone R201.

- ② **Creation of en-suite bathroom:**
- New en-suite bathroom in corner of existing limits of R101.
 - Bathroom drainage to join to existing pipes externally.
 - Timber framed, frosted glass partition and outward swing door into en-suite

Notes:

Responsibility is not accepted for errors made by others scaling from this drawing.


All construction information should be taken from figured dimensions only. Dimensions are in millimeters unless otherwise stated.

All dimensions and conditions to be checked on site prior to preparing drawings or commencing any work.

Any variations or supplementary drawings are to be approved by The Architect.

SCALE 1:50

0 500 1000 1500 2000mm

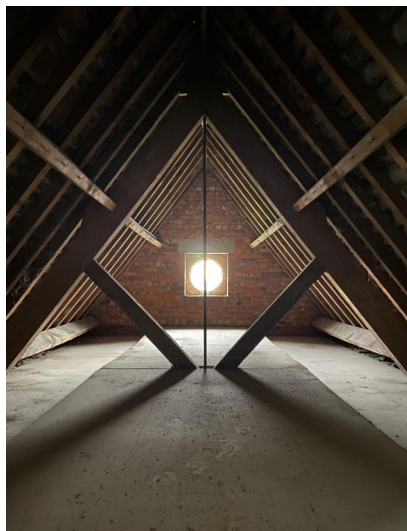

Attic Space

- Image showing attic space, truss and round window.
- Photographed before works were undertaken to the roof that were granted permission as part of previous application.

P1	30/07/2026	Planning
Revision:	Date:	Description:
Status: PLANNING		
Project: Lowden Manor, Chippenham		
Title: BEDROOM 1 - SECTIONS as Proposed		
Reference: 501.P.201	Revision: P1	First issued: Last issued by: /CM
Scale @ A3: 1:50		

Designscape Architects

20 Green Park Mews
Bath BA113D
T: 01225 858500
E: enquiries@dscape.co.uk
www.dscape.co.uk