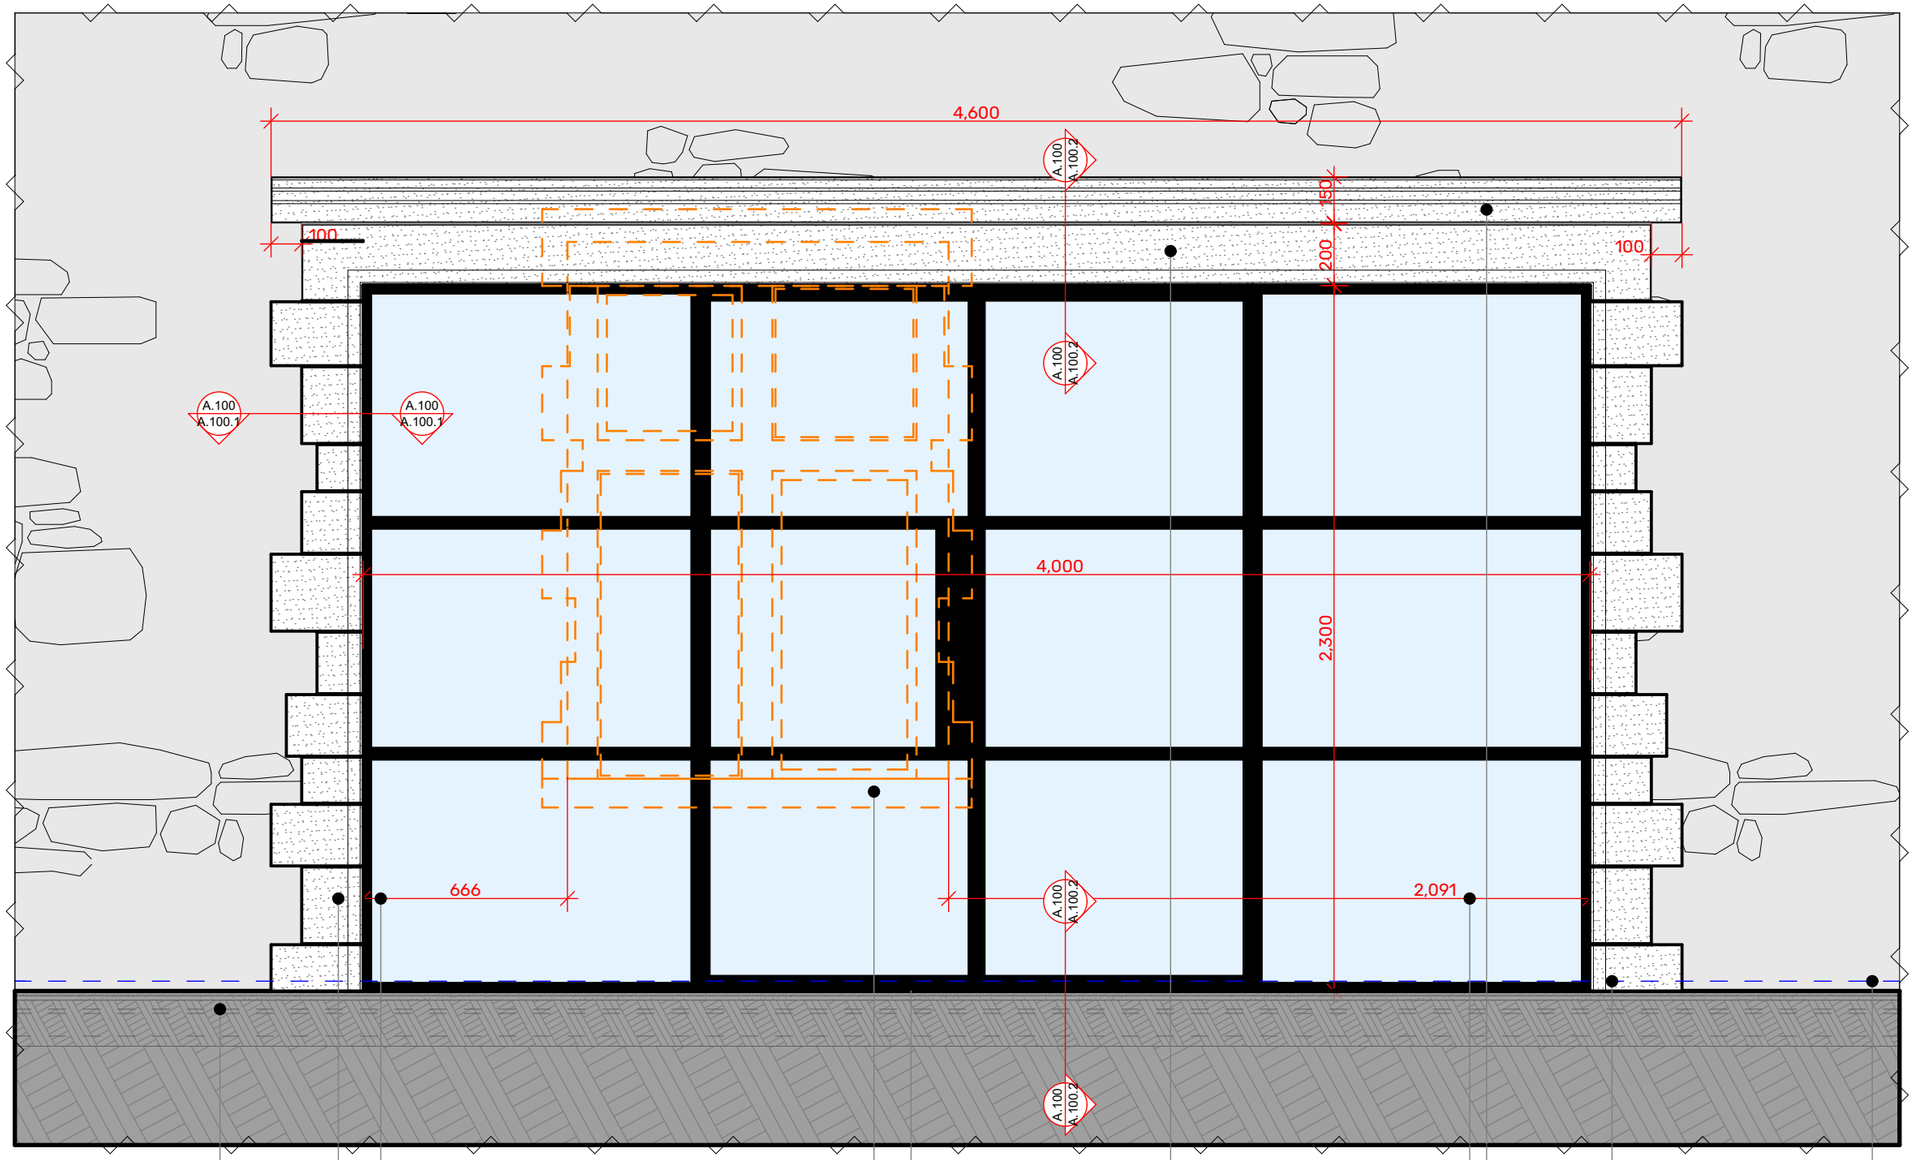

Aco drain as shown

Quoins to match existing openings on South facade

Increase structural opening approx 666mm to SW (check all dimensions on site)

Existing window removed and sill moved to R008

Window framing based on "Fabco W20" system

Masonry stone surround at head and jamb

Increase structural opening approx 2019mm to NE (check all dimensions on site)

Hoodmould to match existing on south facade

Internal FFL 32mm > External FFL

Random quoin sizing and pattern in similar style to existing openings, mirrored on either side

Notes:

Responsibility is not accepted for errors made by others scaling from this drawing.

All construction information should be taken from figured dimensions only. Dimensions are in millimeters unless otherwise stated.

All dimensions and conditions to be checked on site prior to preparing drawings or commencing any work.

Any variations or supplementary drawings are to be approved by The Architect.

SCALE 1:20

0 100 200 300 400 500 600 700

Revision:	Date:	Description:
P1	30/07/2026	Planning
S1	10/07/2026	Construction

Status:
Construction

Project:
Lowden Manor, Chippenham

Title:
DOOR ELEVATIION as Proposed

Reference:
501.A.104

Revision:
P1

Designscape Architects
20 Green Park Mews
Bath BA1 1JD
T: 01225 858500
E: enquiries@dscape.co.uk
www.dscape.co.uk

Last issued by: /CM

First issued:

Scale @ A3: 1:20