


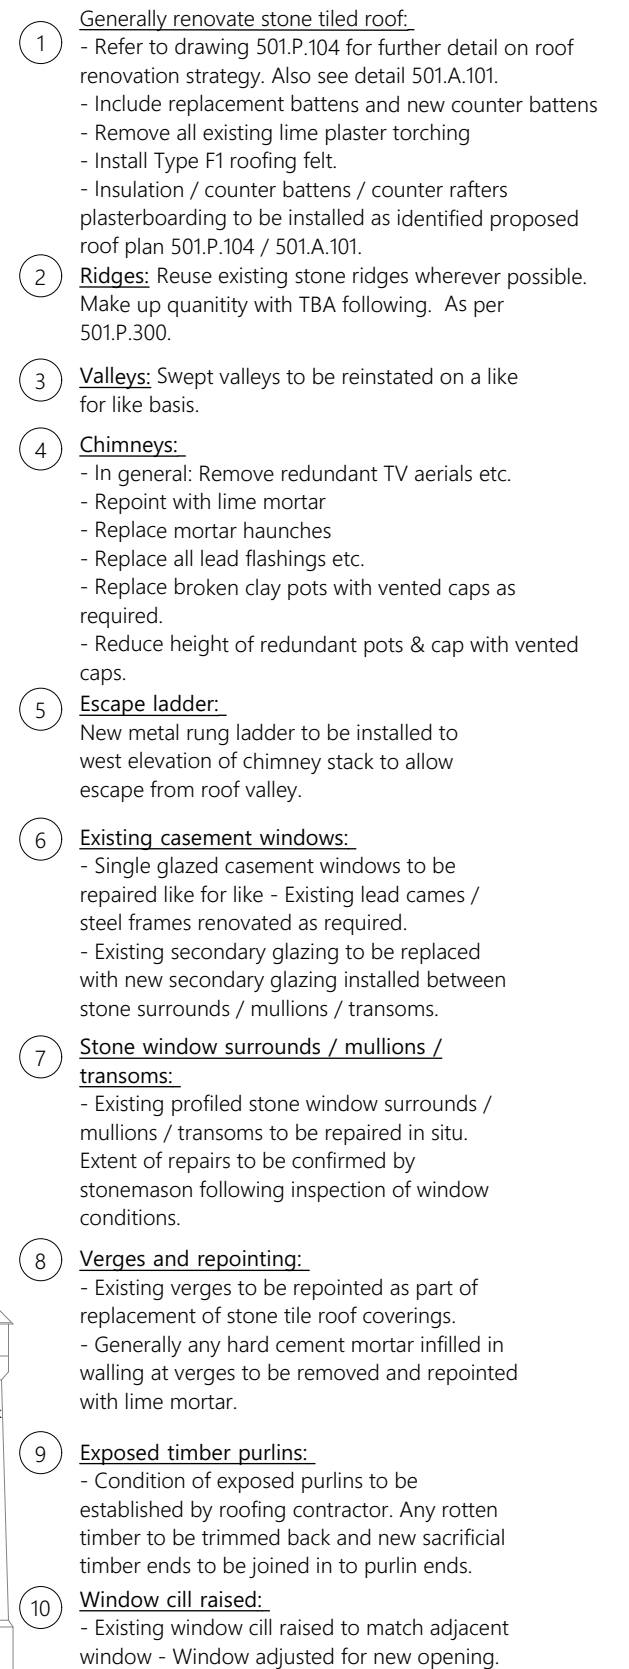

P1	18/02/2025	Listed Building Application	
Revision:	Date:	Description:	Revision Notes
Status:		Designscape Architects	
Project:		Bath Brewery Toll Bridge Road Bath BA1 7DE T: 01225 858500 E: enquiries@dscape.co.uk www.dscape.co.uk	
Title:			
SOUTH ELEVATION as Proposed			
Reference:	Revision:	First issued:	
501.P.302	P1	Scale @ A3: 1:50	