


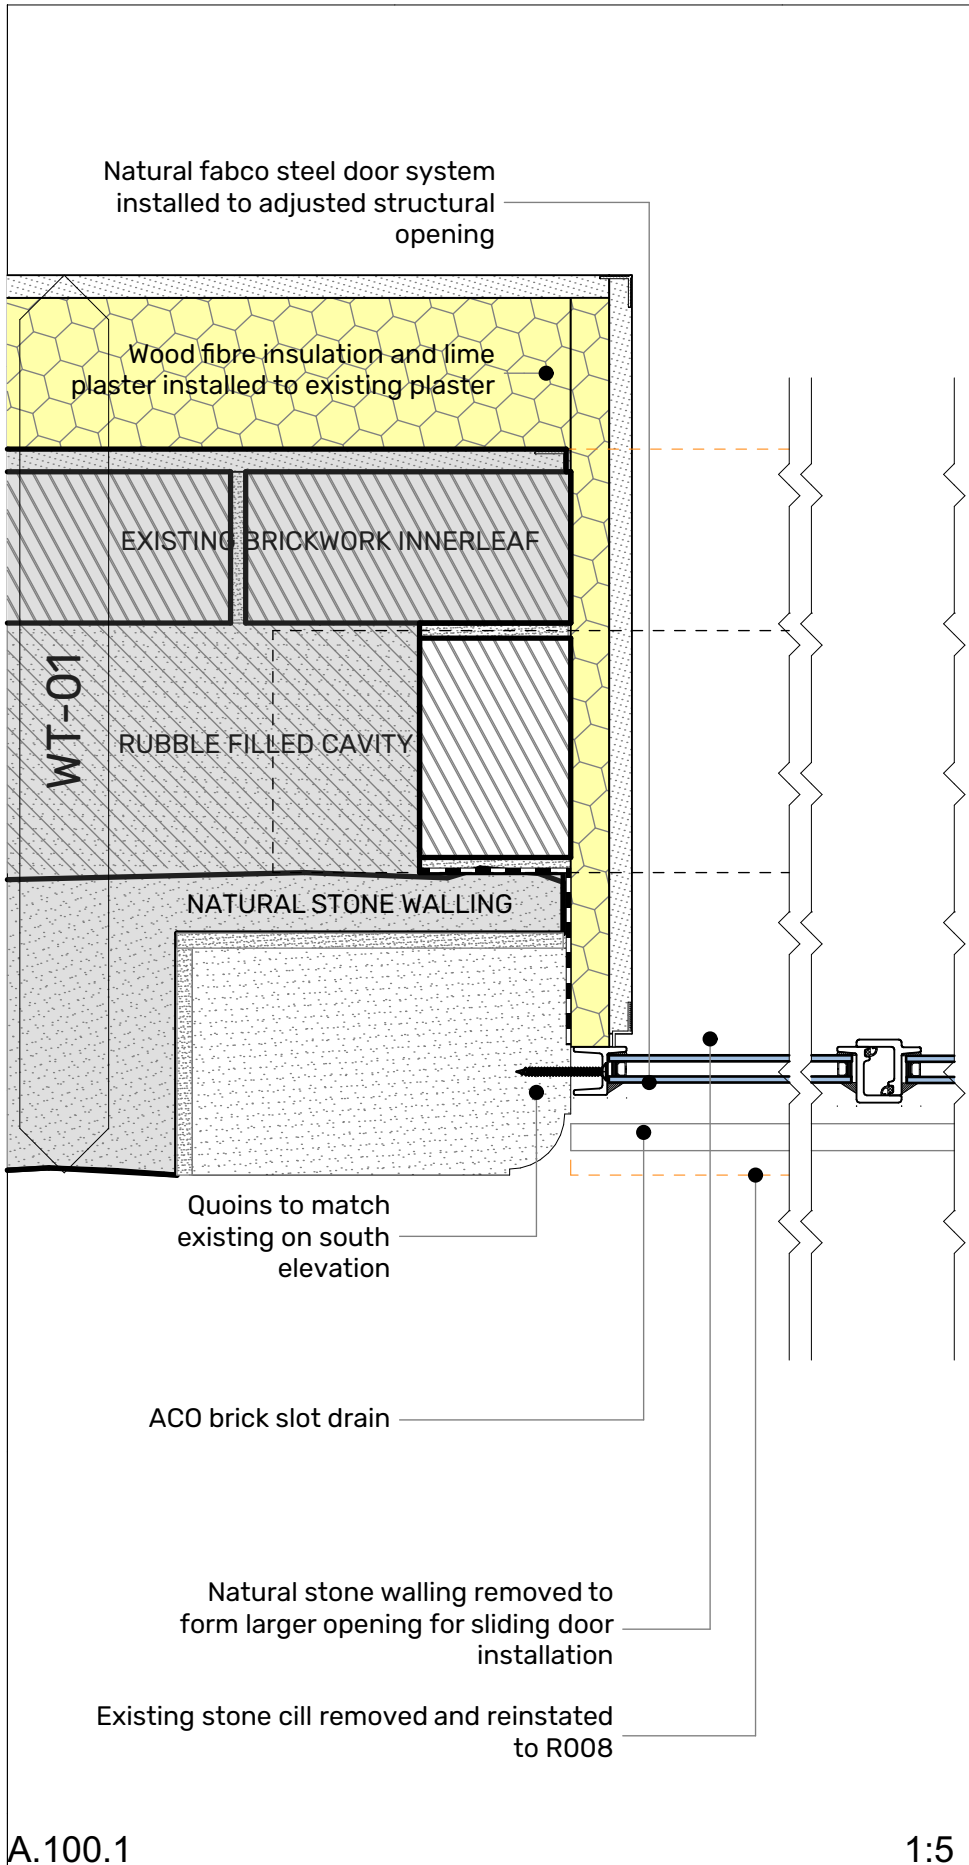

A.100.1

Notes:

Responsibility is not accepted for errors made by others scaling from this drawing.

All construction information should be taken from figured dimensions only. Dimensions are in millimeters unless otherwise stated.


All dimensions and conditions to be checked on site prior to preparing drawings or commencing any work.

Any variations or supplementary drawings are to be approved by The Architect.

Drawing Key:

Demolition: - - - - -

Existing Hatch: 

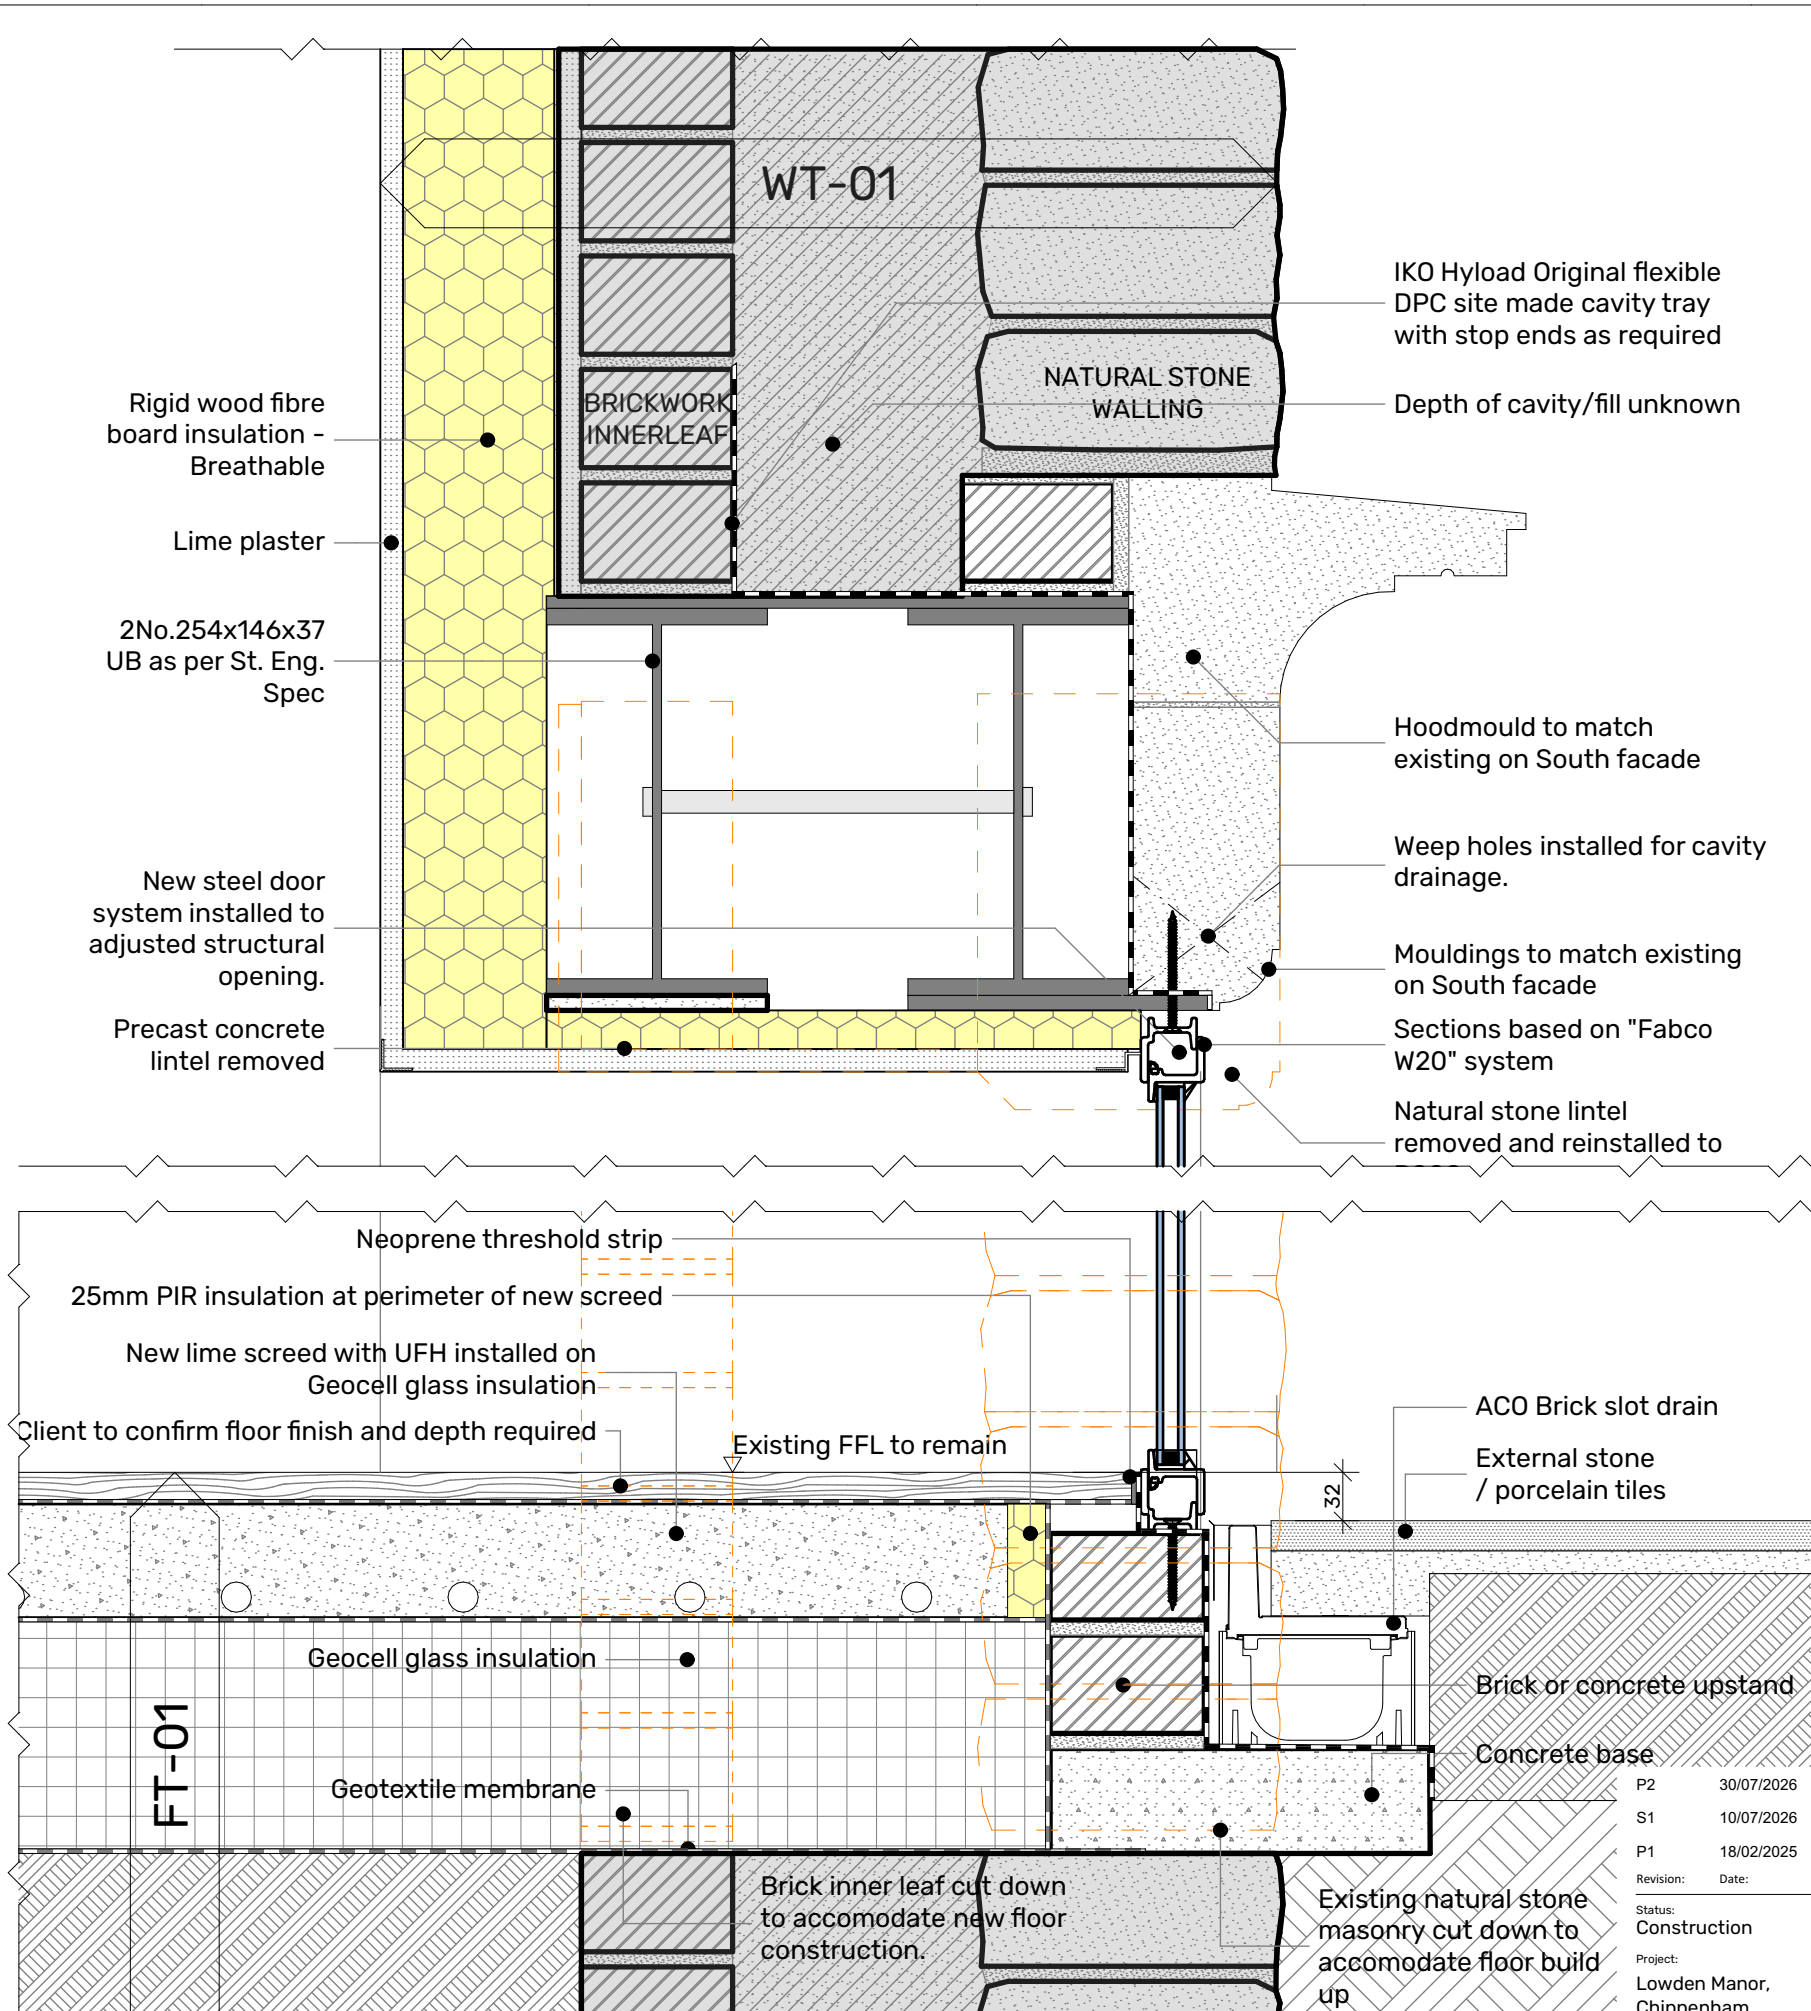

A.100.2

SCALE 1:5
0 25 50 75 100 125 150 175

P2	30/07/2026	Planning
S1	10/07/2026	Construction
P1	18/02/2025	Transmittal Set
Revision:	Date:	Description:
Status:	Construction	
Project:	Lowden Manor, Chippenham	
Title:	DOOR DETAIL as Proposed	
Reference:	501.A.100	
Revision:	P2	
Last issued by:	/CM	
First issued:		
Scale @ A3:	1:5	

Designscape Architects
20 Green Park Mews
Bath BA113D
T: 01225 858500
E: enquiries@dscap.co.uk
www.dscape.co.uk