
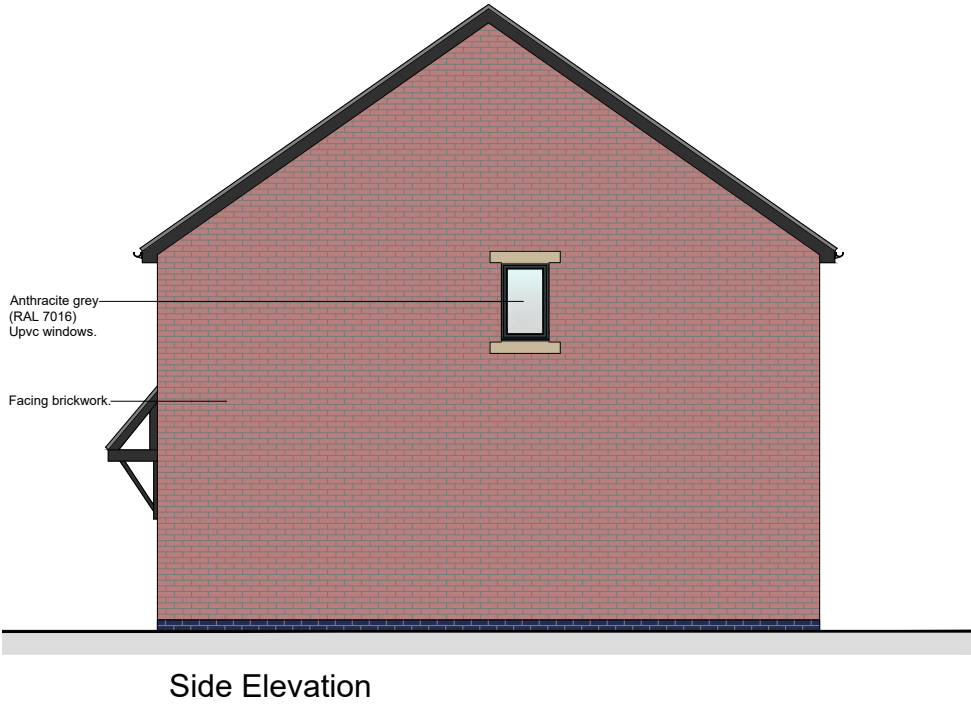
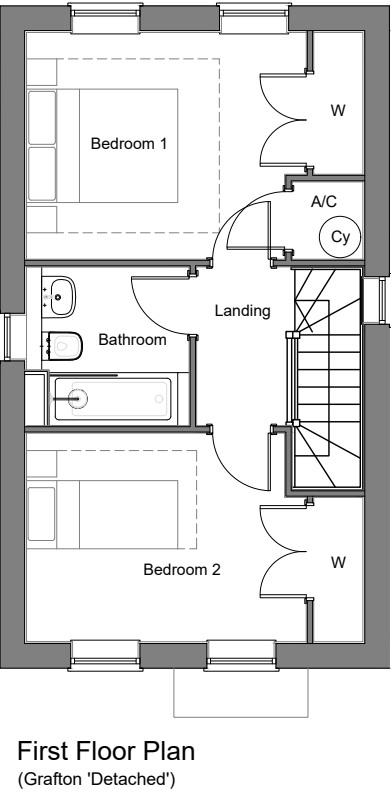
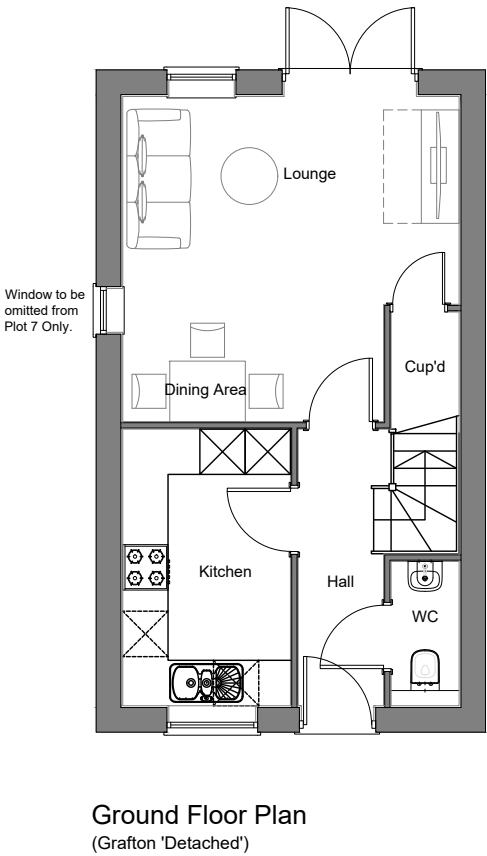
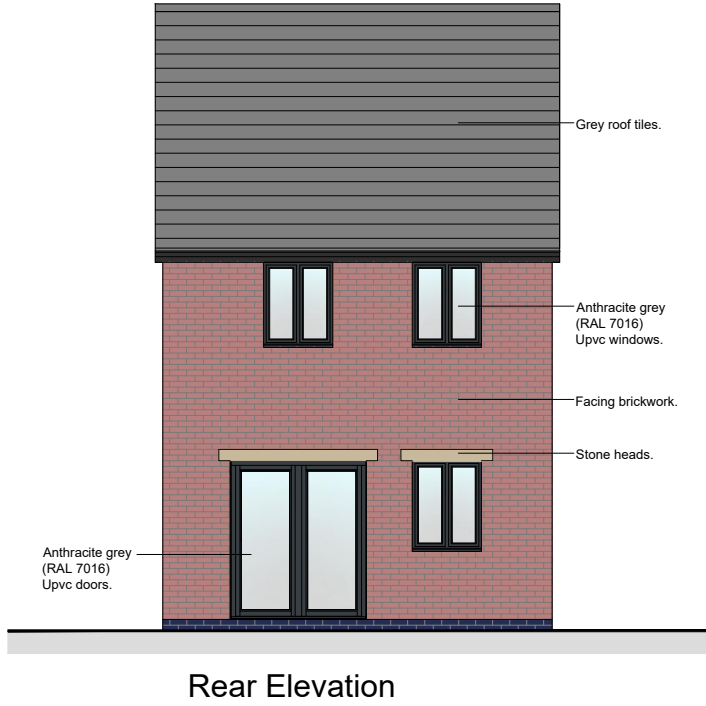


Plot Numbers:
AS: 6 & 7
OPP:

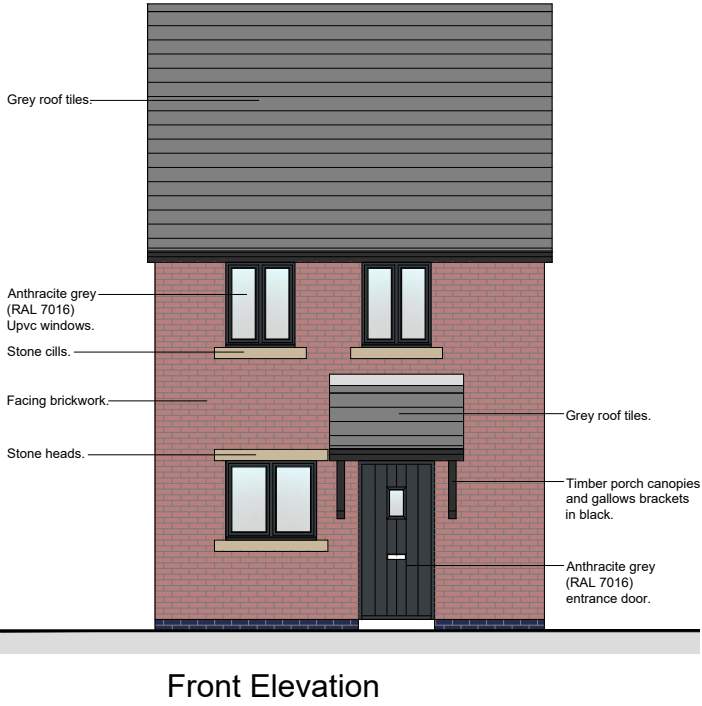

Note:
All rainwater goods to be black.
Fascia, soffits & bargeboards to be black.
Staffordshire Blue brick below DPC.

Floor Areas (Finished):
2 Bed, 3 Person
36.41m² Ground Floor
35.87m² First Floor
72.28m² Total

B	23.04.2026	Updated in accordance with latest clients comments.
A	20.04.2026	Updated in accordance with latest clients comments.
Rev	Date	Description

- All drawings are copyright
- Report all discrepancies to project administrator
- Do not scale drawing for construction purposes
- All dimensions to be checked on site

Project Title

Uplands,
West Ashton Road,
Trowbridge,
BA14 6DW

Ian Sullivan Architecture Ltd

101 Victoria Road, Swindon, Wiltshire SN1 3BD.
Tel/Fax 01793 612663 - E-mail:- ian.sullivan@btconnect.com

Drawing Title
HOUSETYPE - GRAFTON 'DET' (brick) 'GR'

Job No	Drawing No	Rev
3164	163	B

Client
Hills Homes Ltd

Scale
1 : 100 @ A2

own	Child	Date
CE	ISA	April 2026

SCALE 1:100

A horizontal scale bar divided into five equal segments, each representing 1 meter. The segments alternate between black and white, starting with black on the left. Below the bar, the markings 0, 1m, 2m, 3m, 4m, and 5m are indicated.