


Plot Numbers:
AS: 9 & 24
OPP:

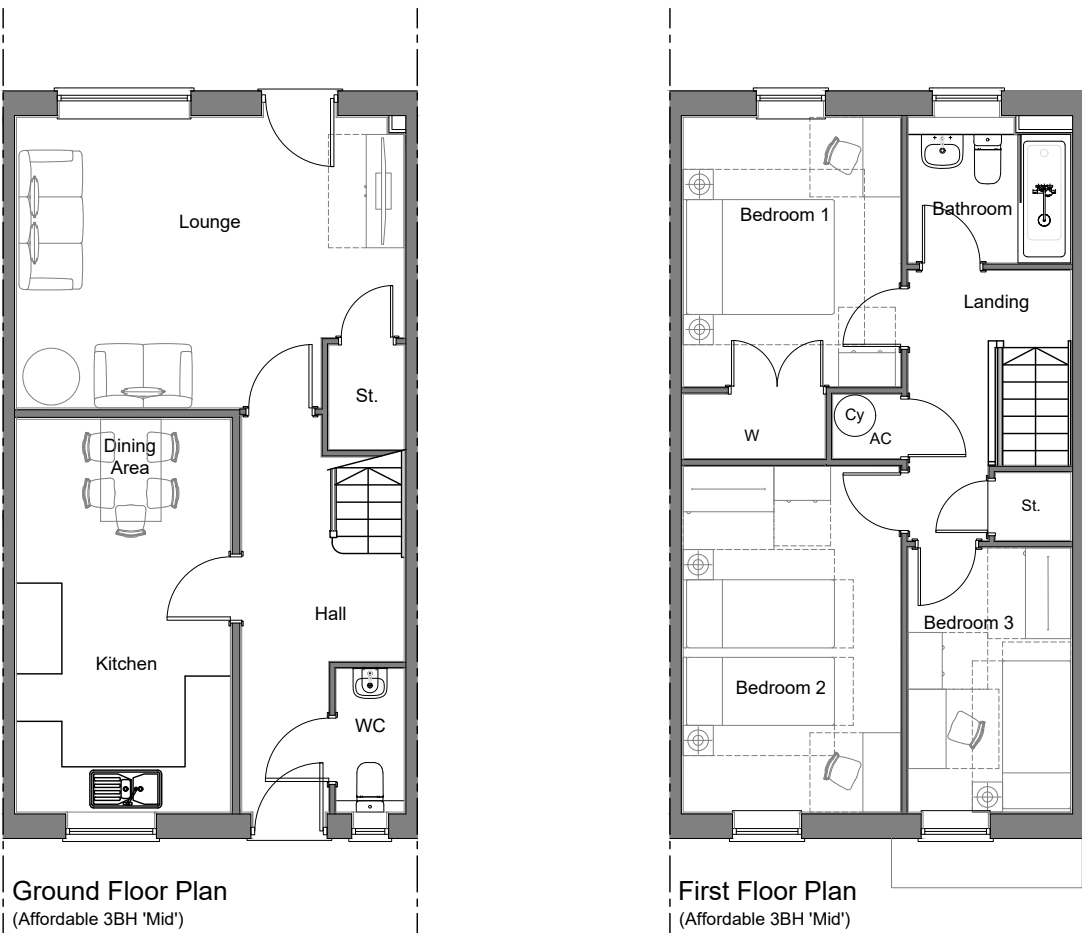

Note:
All rainwater goods to be black.
Fascia, soffits & bargeboards to be black.
Staffordshire Blue brick below DPC.

Floor Areas (Finished):
3 Bed, 5 Person
47.51m² Ground Floor
47.12m² First Floor
94.63m² Total

- All drawings are copyright
- Report all discrepancies to project administrator
- Do not scale drawing for construction purposes
- All dimensions to be checked on site

Project Title

Uplands,
West Ashton Road,
Trowbridge,
BA14 6DW


Ian Sullivan Architecture Ltd

101 Victoria Road, Swindon, Wiltshire SN1 3BD.
 Tel/Fax 01793 612663 - E-mail- ian.sullivan@btconnect.com

Drawing HOUSE
HOUSETYPE - AFF 3 BED HOUSE (BRICK) '3BH'

Job No	Drawing No	Rev
3164	174	B

Client Hills Homes Ltd	Scale 1 : 100 @ A2	Drawn CE	Chkd ISA	Date April 2026
----------------------------------	------------------------------	--------------------	--------------------	---------------------------

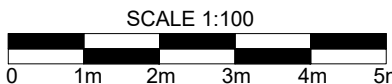

B	23.04.2026	Updated in accordance with latest clients comments.
A	20.04.2026	Updated in accordance with latest clients comments.
Rev	Date	Description