

STREET SCENE A-A

EXISTING GROUND LEVEL
PROPOSED GROUND LEVEL

OPEN SPACE PLOT 1 ACCESS ROAD PLOTS 11 & 12 DRIVEWAY PLOT 10 PLOT 9 PLOT 8 OPEN SPACE



STREET SCENE B-B

EXISTING GROUND LEVEL
PROPOSED GROUND LEVEL

OPEN SPACE PLOT 13 ACCESS ROAD PLOT 22 PLOT 23 PLOT 24 PLOT 25 ACCESS ROAD PLOT 26 PLOT 27 PLOT 28 CAR PARKING OPEN SPACE




STREET SCENE C-C

EXISTING GROUND LEVEL
PROPOSED GROUND LEVEL

OPEN SPACE PLOT 29 PLOT 30 GARAGE PLOT 31 PLOT 32 PLOT 33 PLOT 34 PLANTING BUFFER

C	30.04.2026	Updated in accordance with latest Redkless Orchard soft landscaping design.
B	23.04.2026	Updated in accordance with latest clients comments.
A	20.04.2026	Updated in accordance with latest clients comments.
Rev	Date	Description

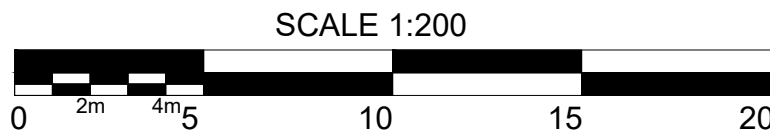

All drawings are copyright
Report all discrepancies to project administrator
Do not scale drawing for construction purposes
All dimensions to be checked on site

Project Title
Uplands,
West Ashton Road,
Trowbridge,
BA14 6DW

Client
Hills Homes Ltd

Ian Sullivan Architecture Ltd

101 Victoria Road, Swindon, Wiltshire SNE 3BD.
Tel/Fax 01793 612663 - E-mail: ian.sullivan@btconnect.com

Drawing Title
PROPOSED STREET SCENES

Job No 3164	Drawing No 190	Rev C
Scale 1 : 200 @ A1	Drawn CE	Chid ISA
Date April 2026		