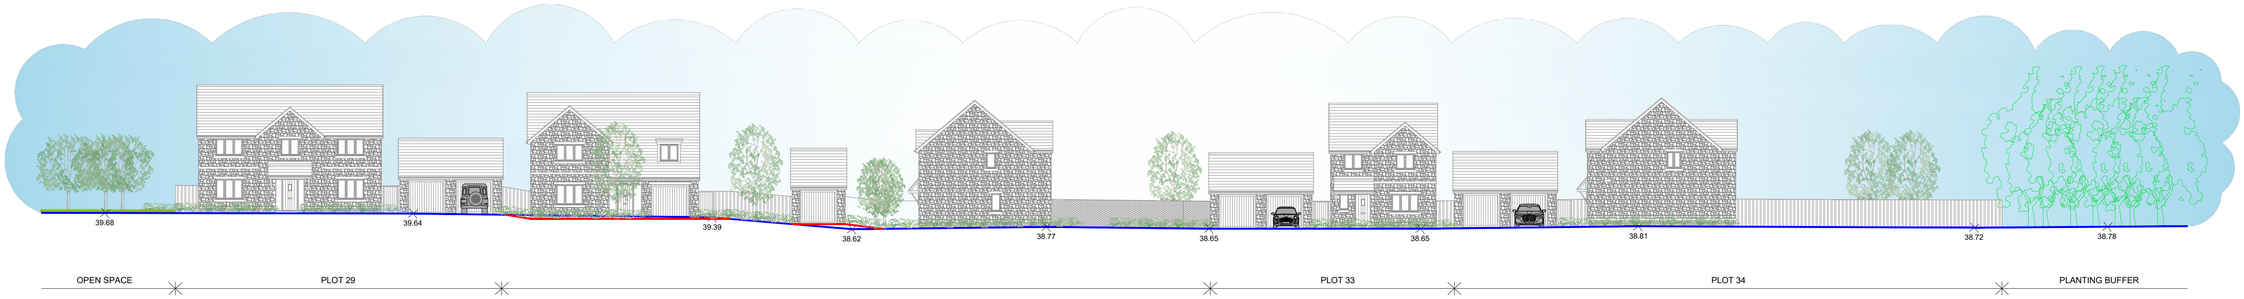

SITE SECTION C-C

EXISTING GROUND LEVEL

PROPOSED GROUND LEVEL

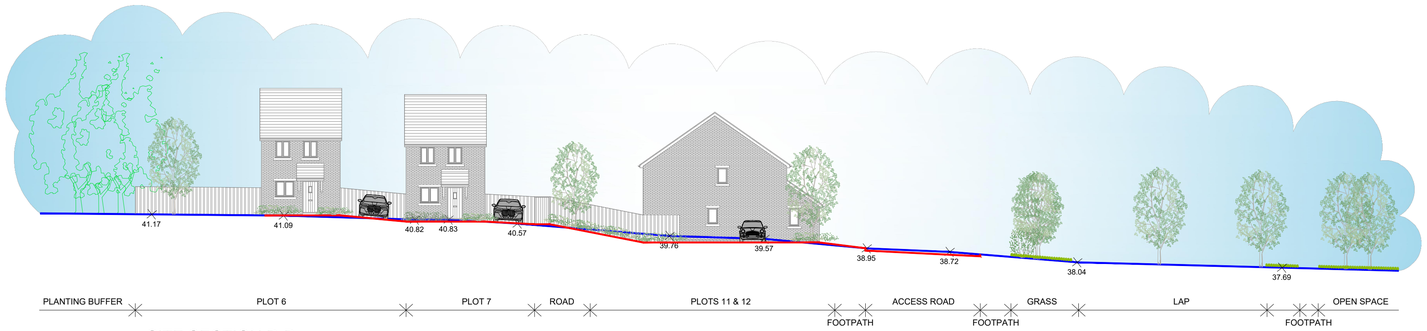

SITE SECTION D-D

EXISTING GROUND LEVEL

PROPOSED GROUND LEVEL

SITE SECTION E-E

EXISTING GROUND LEVEL

PROPOSED GROUND LEVEL

Rev	Date	Description
A	20.04.2026	Updated in accordance with latest clients comments.

SCALE 1:200

0 2m 4m 5 10 15 20

• All drawings are copyright
• Report all discrepancies to project administrator
• Do not scale drawing for construction purposes
• All dimensions to be checked on site

Project Title
Uplands,
West Ashton Road,
Trowbridge,
BA14 6DW

Ian Sullivan Architecture Ltd
101 Victoria Road, Swindon, Wiltshire SNE 3BD.
Tel/Fax 01793 612663 - E-mail:- ian.sullivan@btconnect.com

Drawing Title
PROPOSED SITE SECTIONS

Job No	Drawing No	Rev
3164	191	A

Client	Scale	Drawn	Chkd	Date
Hills Homes Ltd	1 : 200 @ A1	CE	ISA	April 2026