



When Scaled correctly this bar measures 100mm.

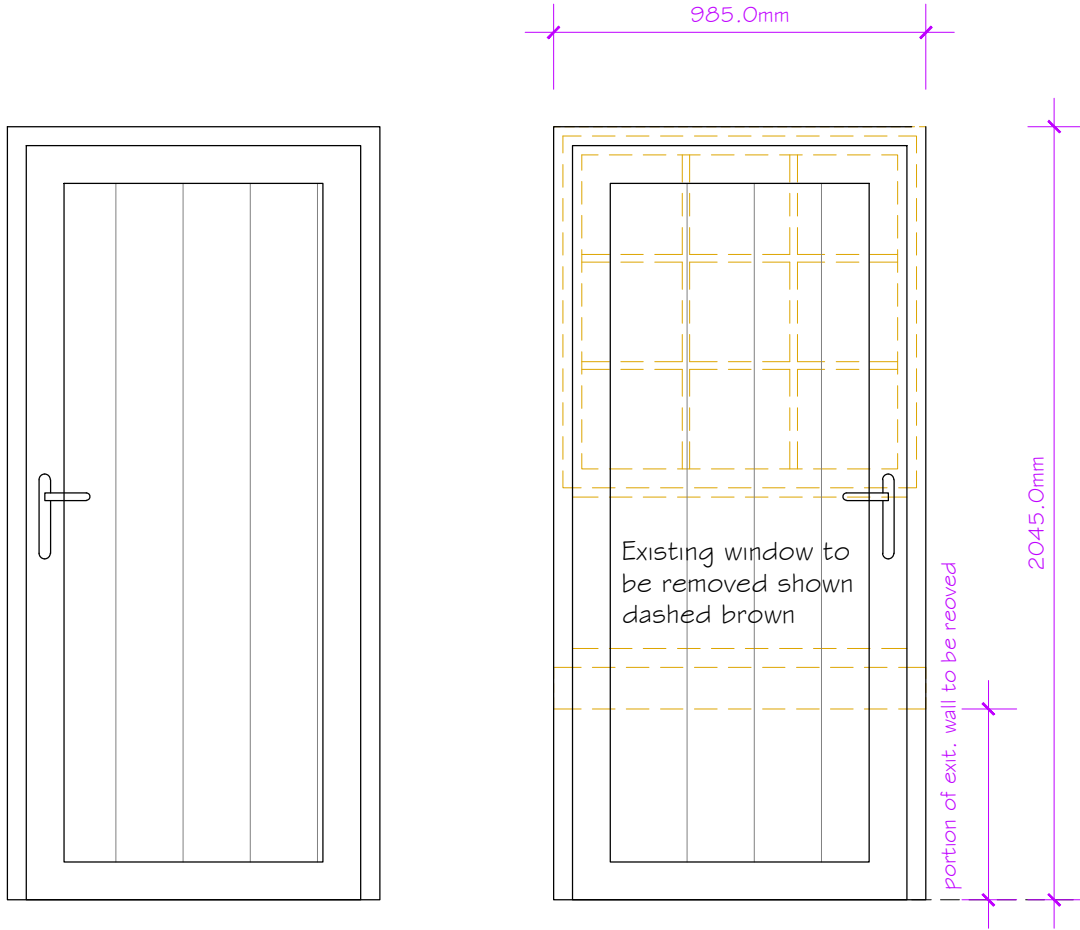

Existing Door
(entrance to dwelling)

Proposed Door
(entrance to workshop)


Door to be sized to fit into existing window opening. Painted finish & detail to match existing

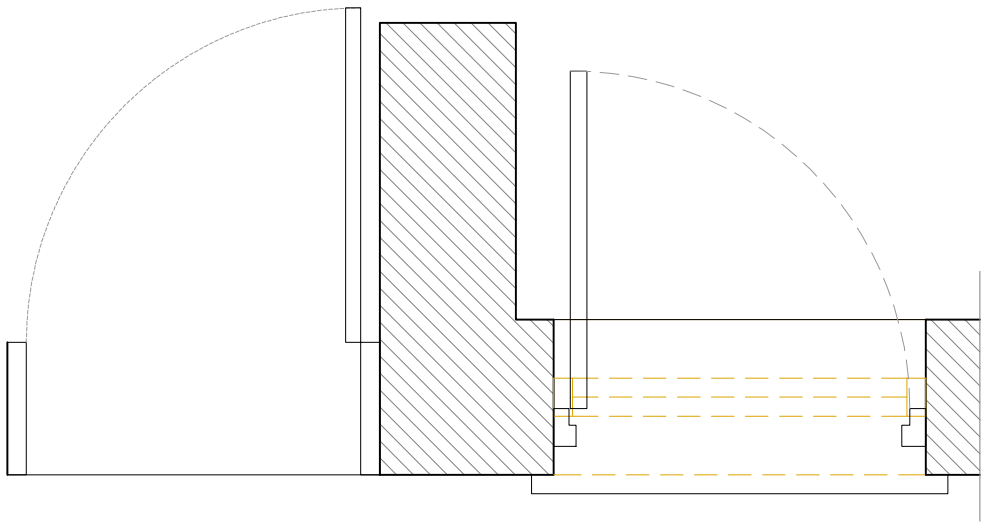


Existing Door
(entrance to dwelling)

Proposed Door
(entrance to workshop)

Scale 1:20

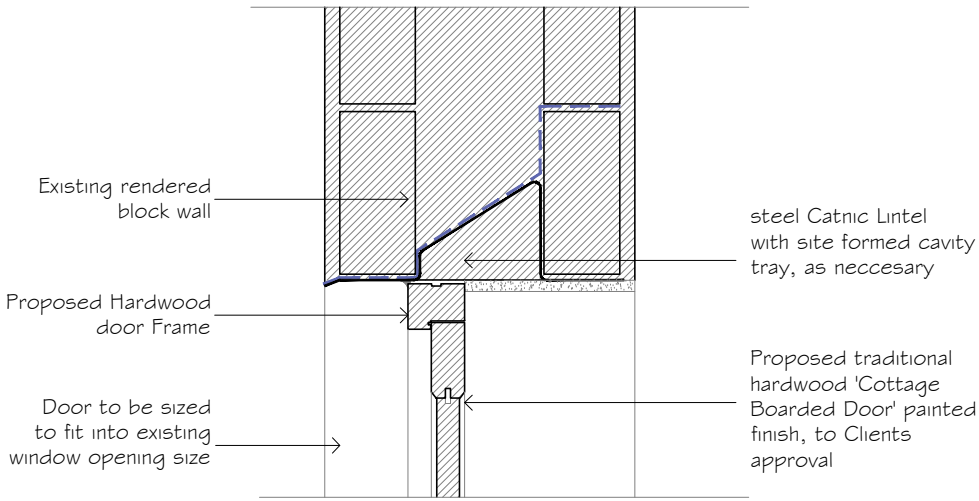

Detail at Door Head
(entrance to workshop)
Scale 1:10

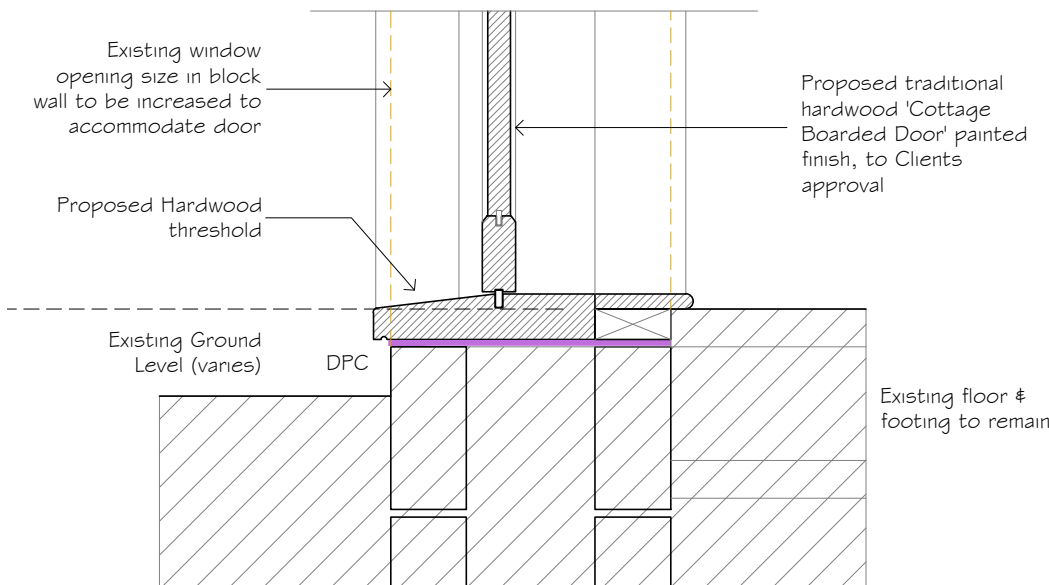

Detail at Door Threshold
(entrance to workshop)
Scale 1:10


Note.

This drawing may not be copied/reproduced or altered in anyway without written authority from JOLP

Do Not Scale, Use figure dimensions

Check all dimensions on site before work proceeds, report discrepancies to JOLP

If In Doubt Please Contact JOLP

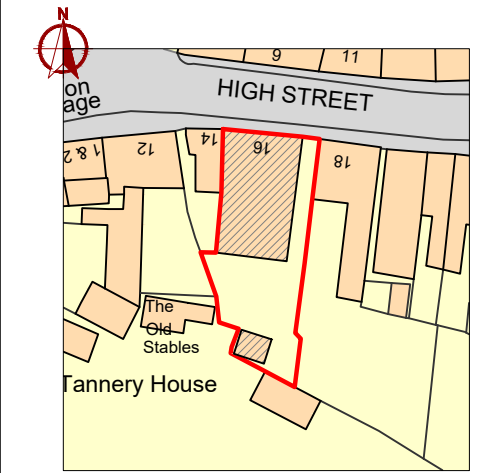

Reference Plan
Scale 1:1250

Rev. Comment. Date.

Drawing Title.

Proposed Entrance door details -

Client.

Mr. Trim

Site.

16 High Street,
Downton,
Salisbury,
SP5 3PJ

Agent.



JOLP LTD
COUNTY GATES HOUSE, 300 POOLE ROAD, POOLE, BH12 1AZ
Tel: (+44) 01202 143363
Eml: office@jolph.co.uk
www.jolph.co.uk

Date: Jul 2026 Scale: 1:20-@A3

Dwg No. 600-838/08