






FRONT (E) ELEVATION
1:100

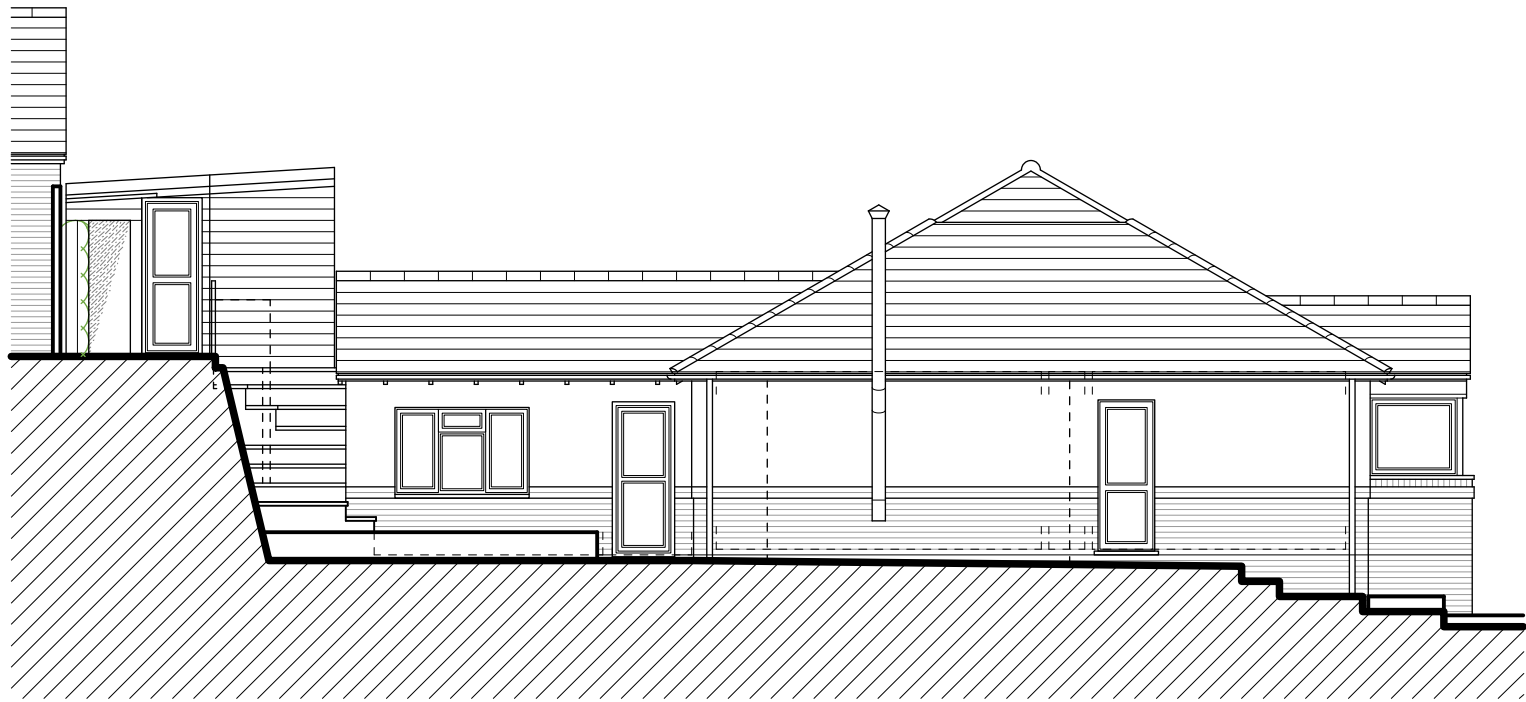


SIDE (S) ELEVATION
1:100

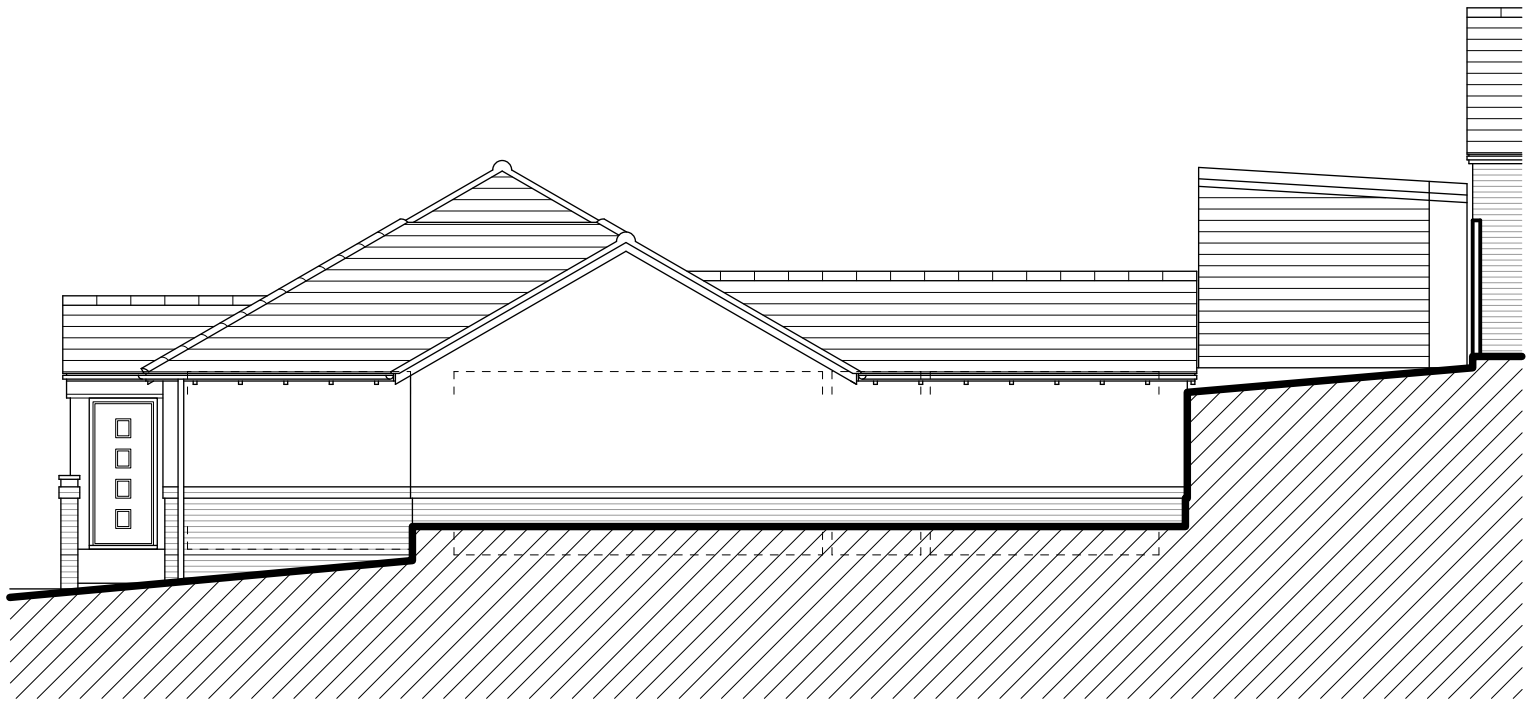


SIDE (N) ELEVATION
1:100

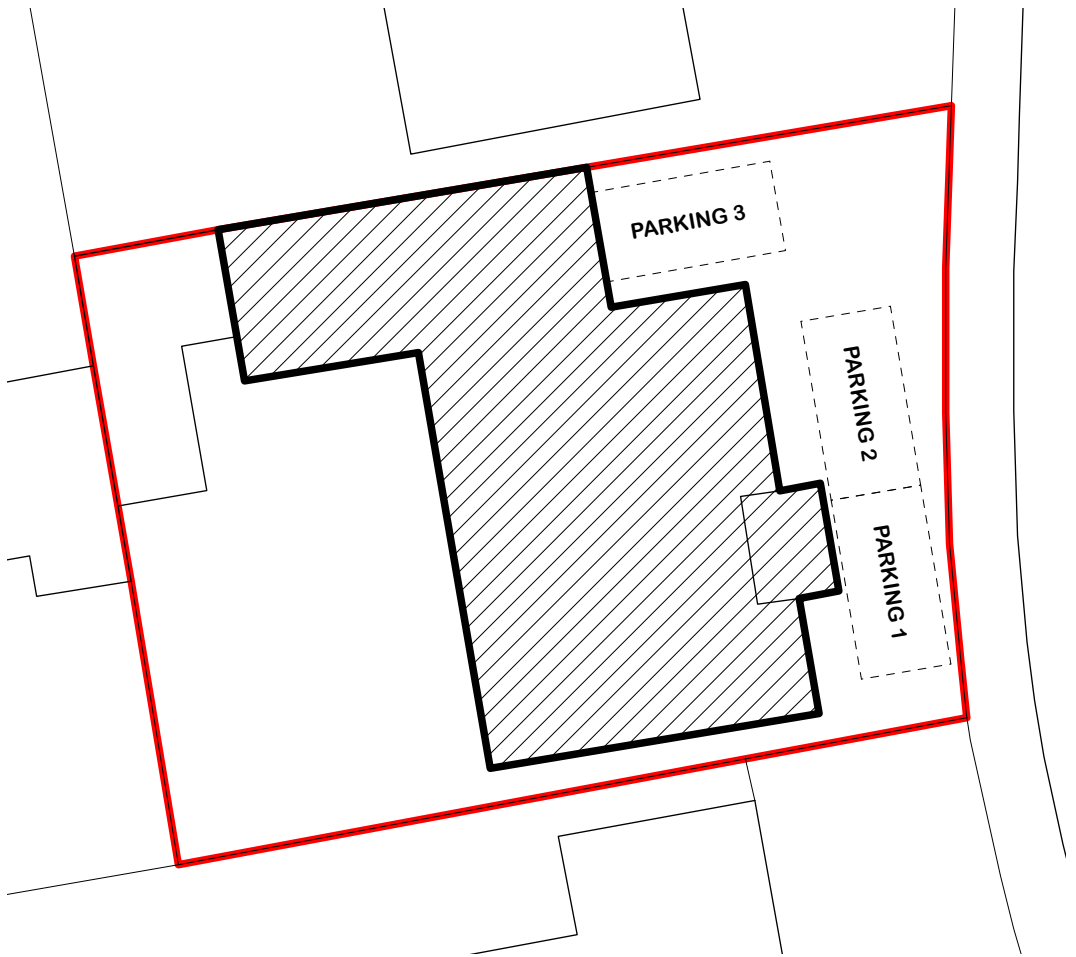


PARKING PLAN
1:200

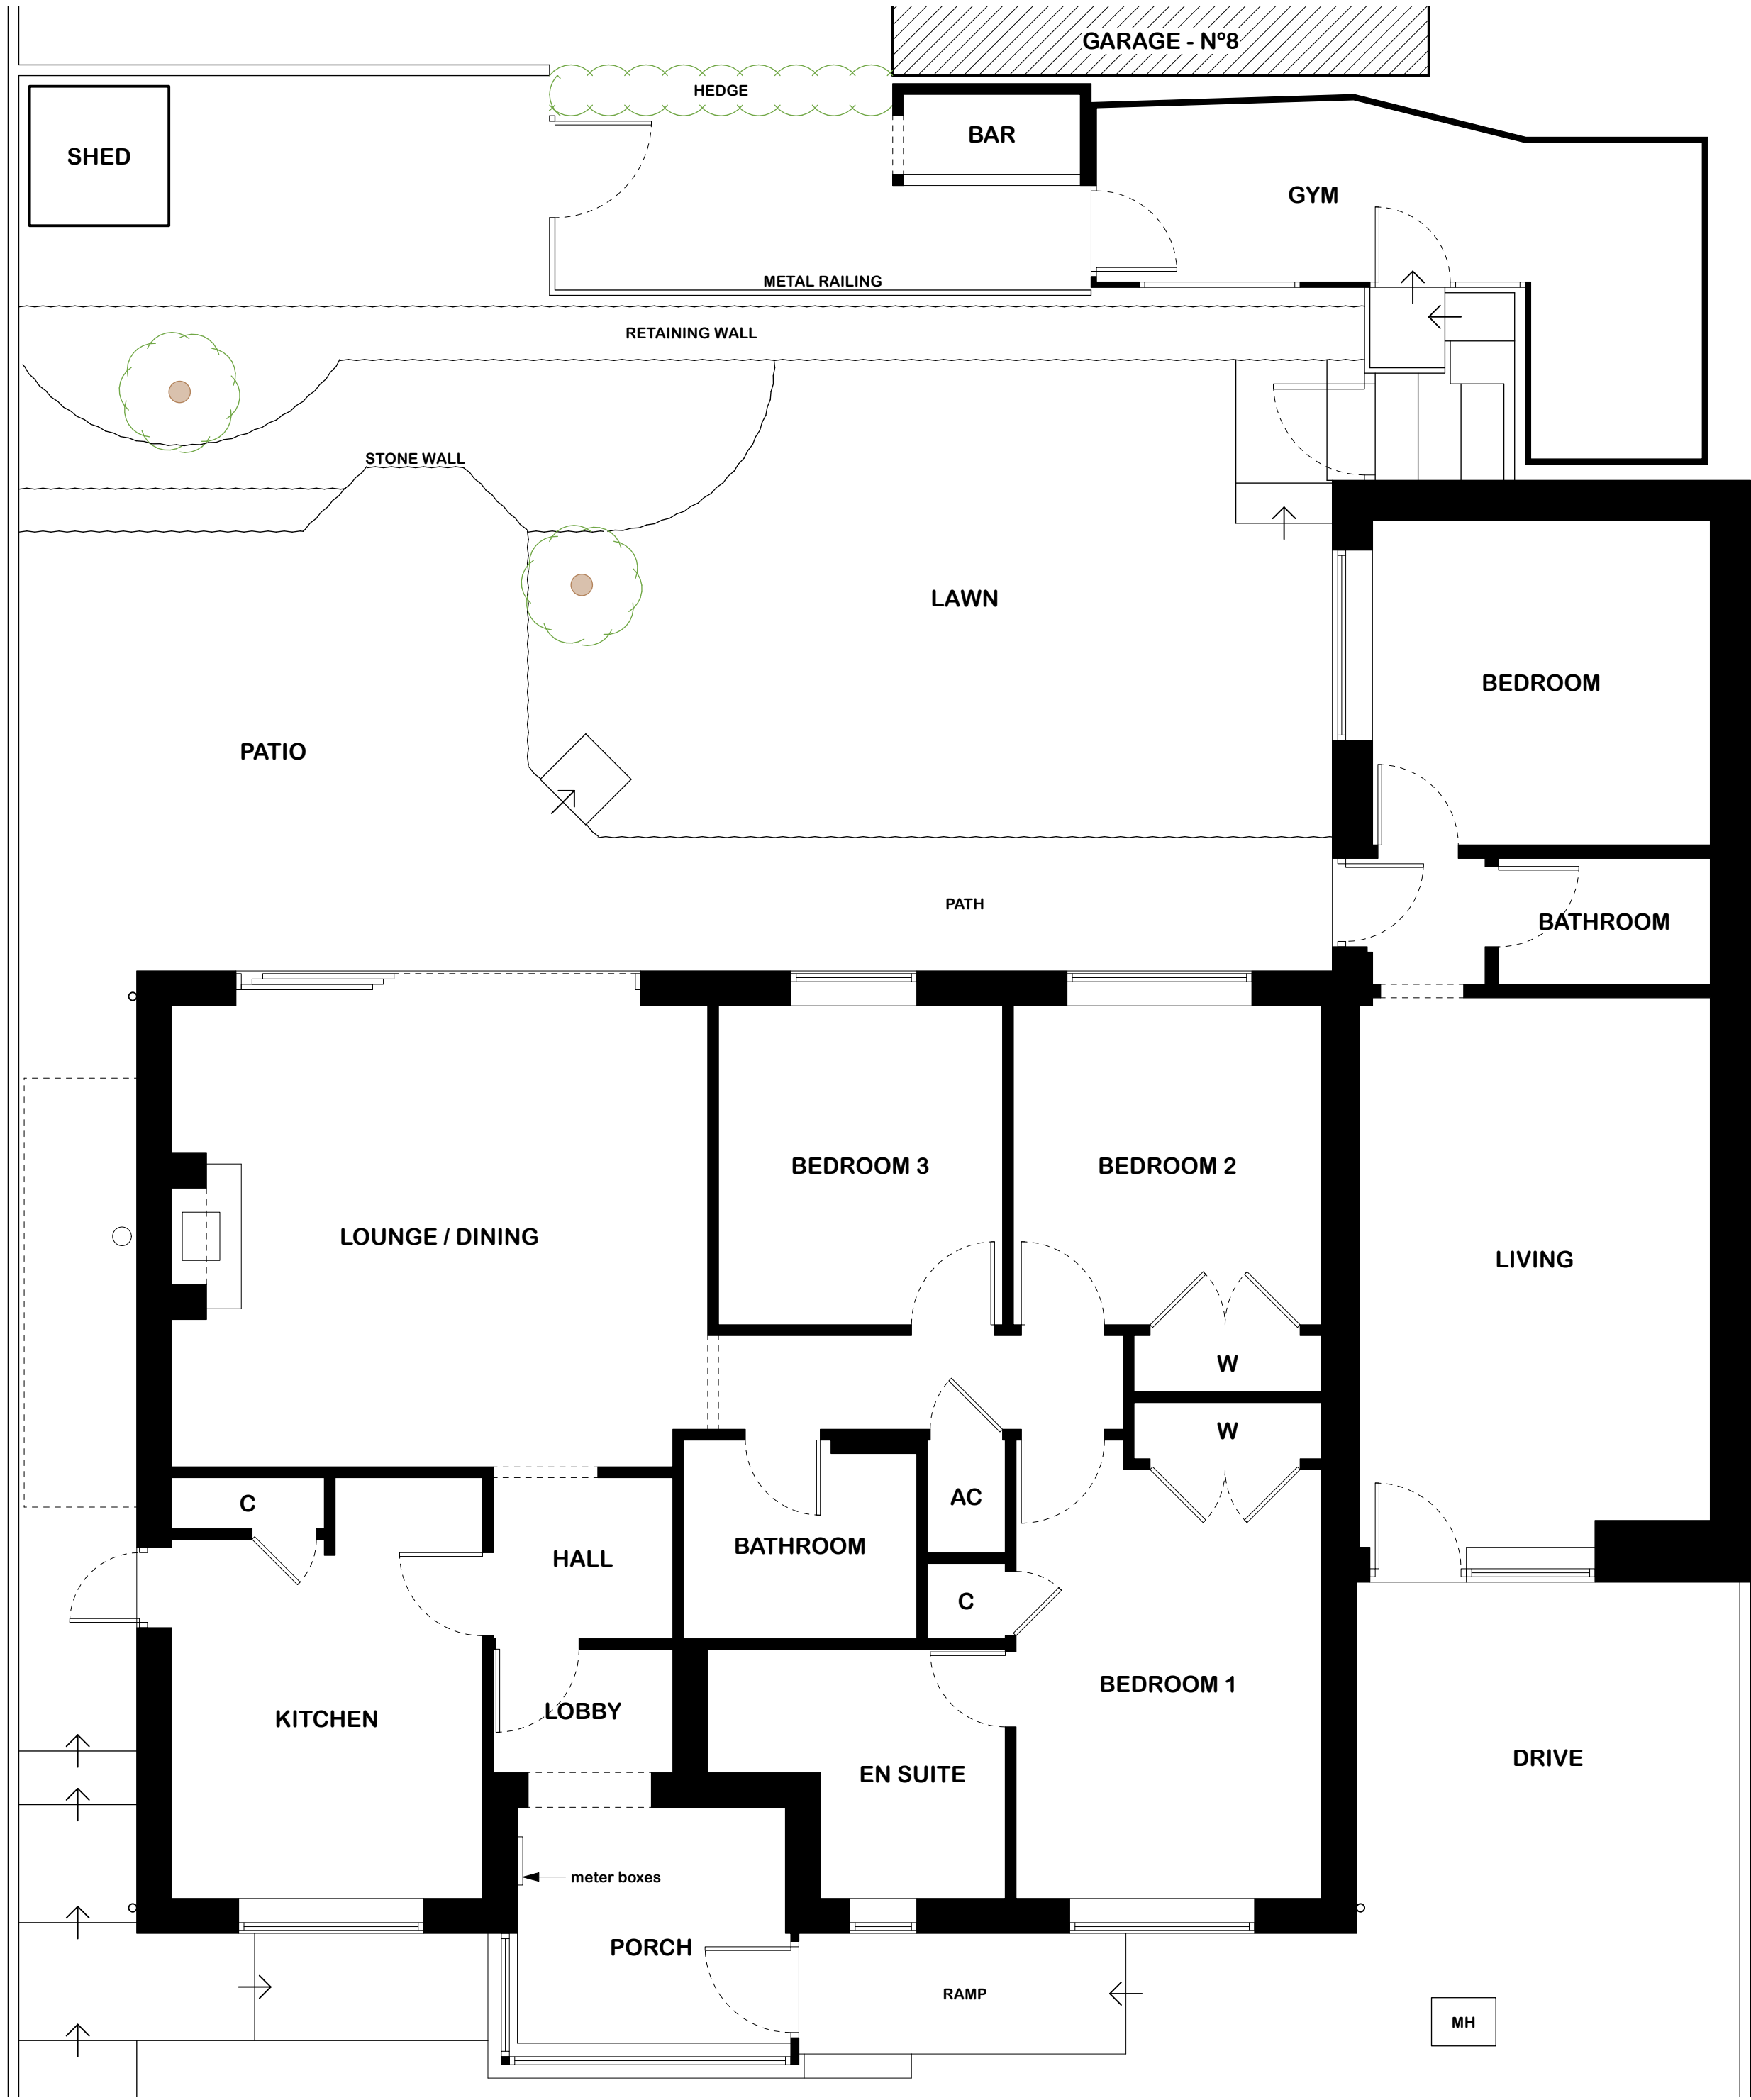


GROUND FLOOR PLAN
1:50

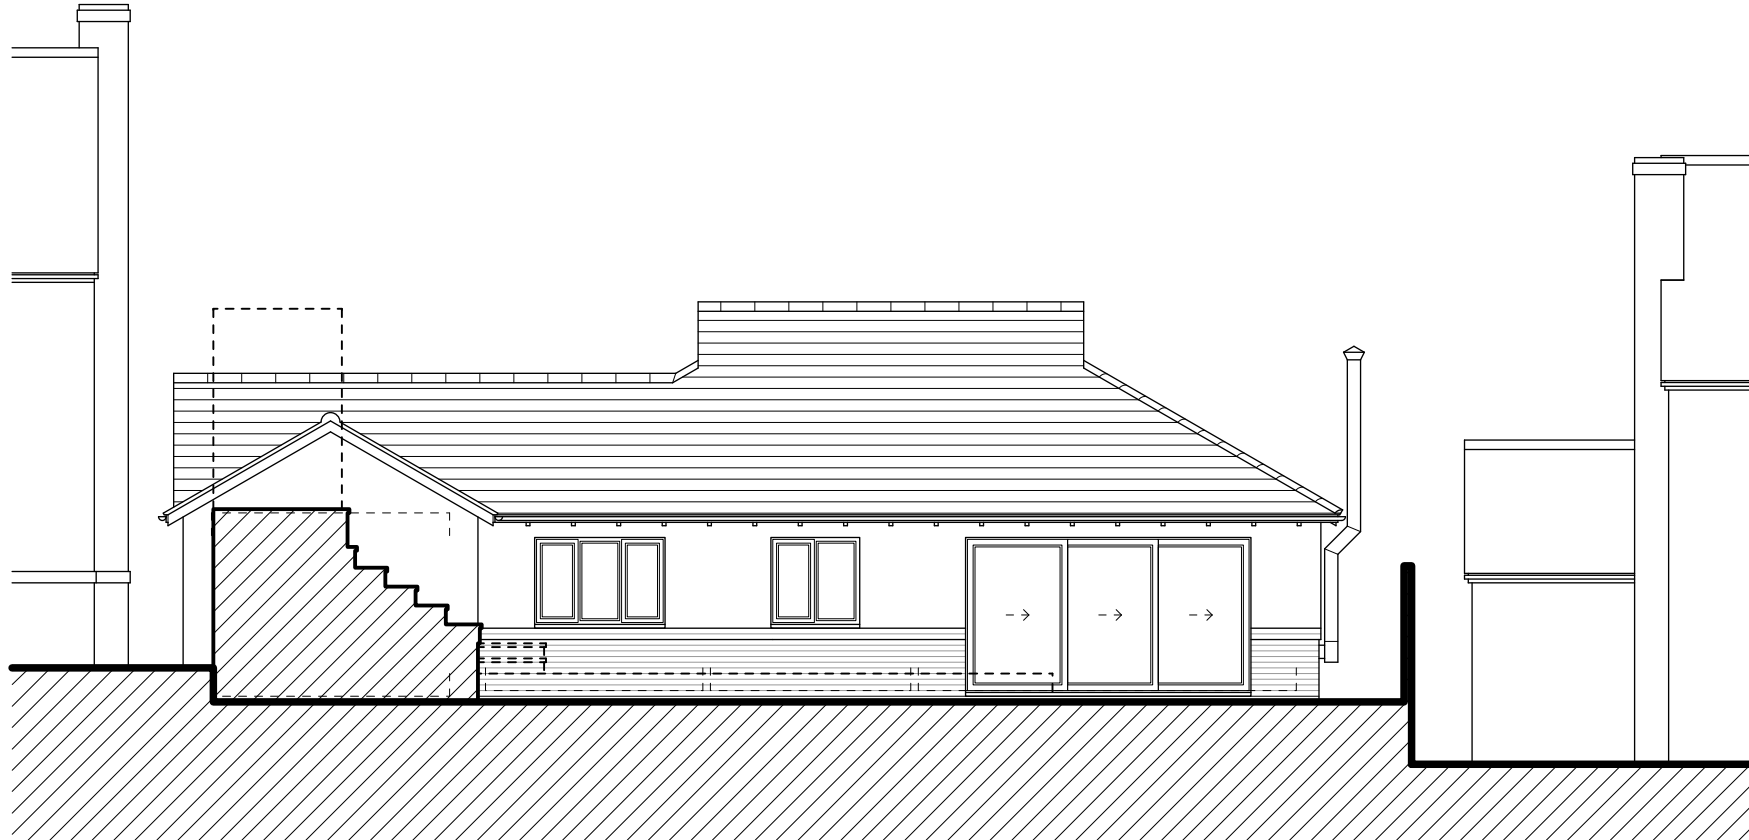

REAR (W) ELEVATION
1:100

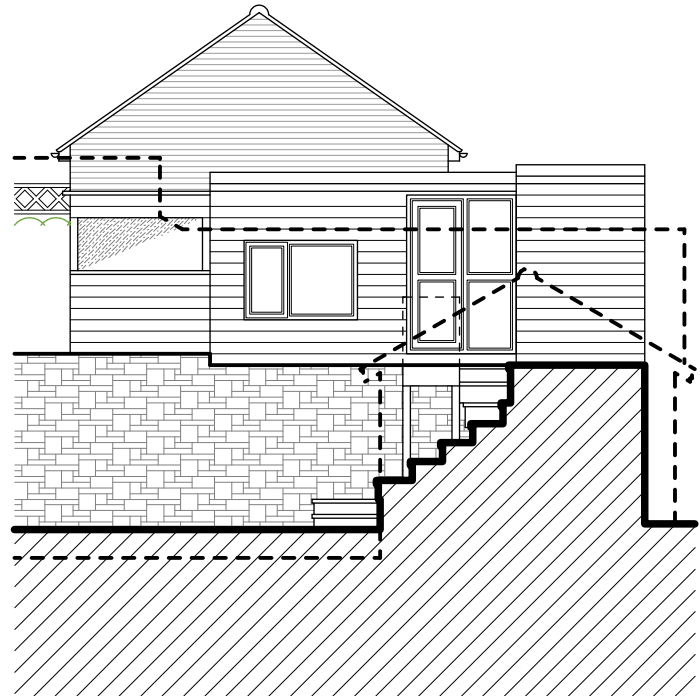

FRONT (E) ELEVATION - GYM / BAR
1:100

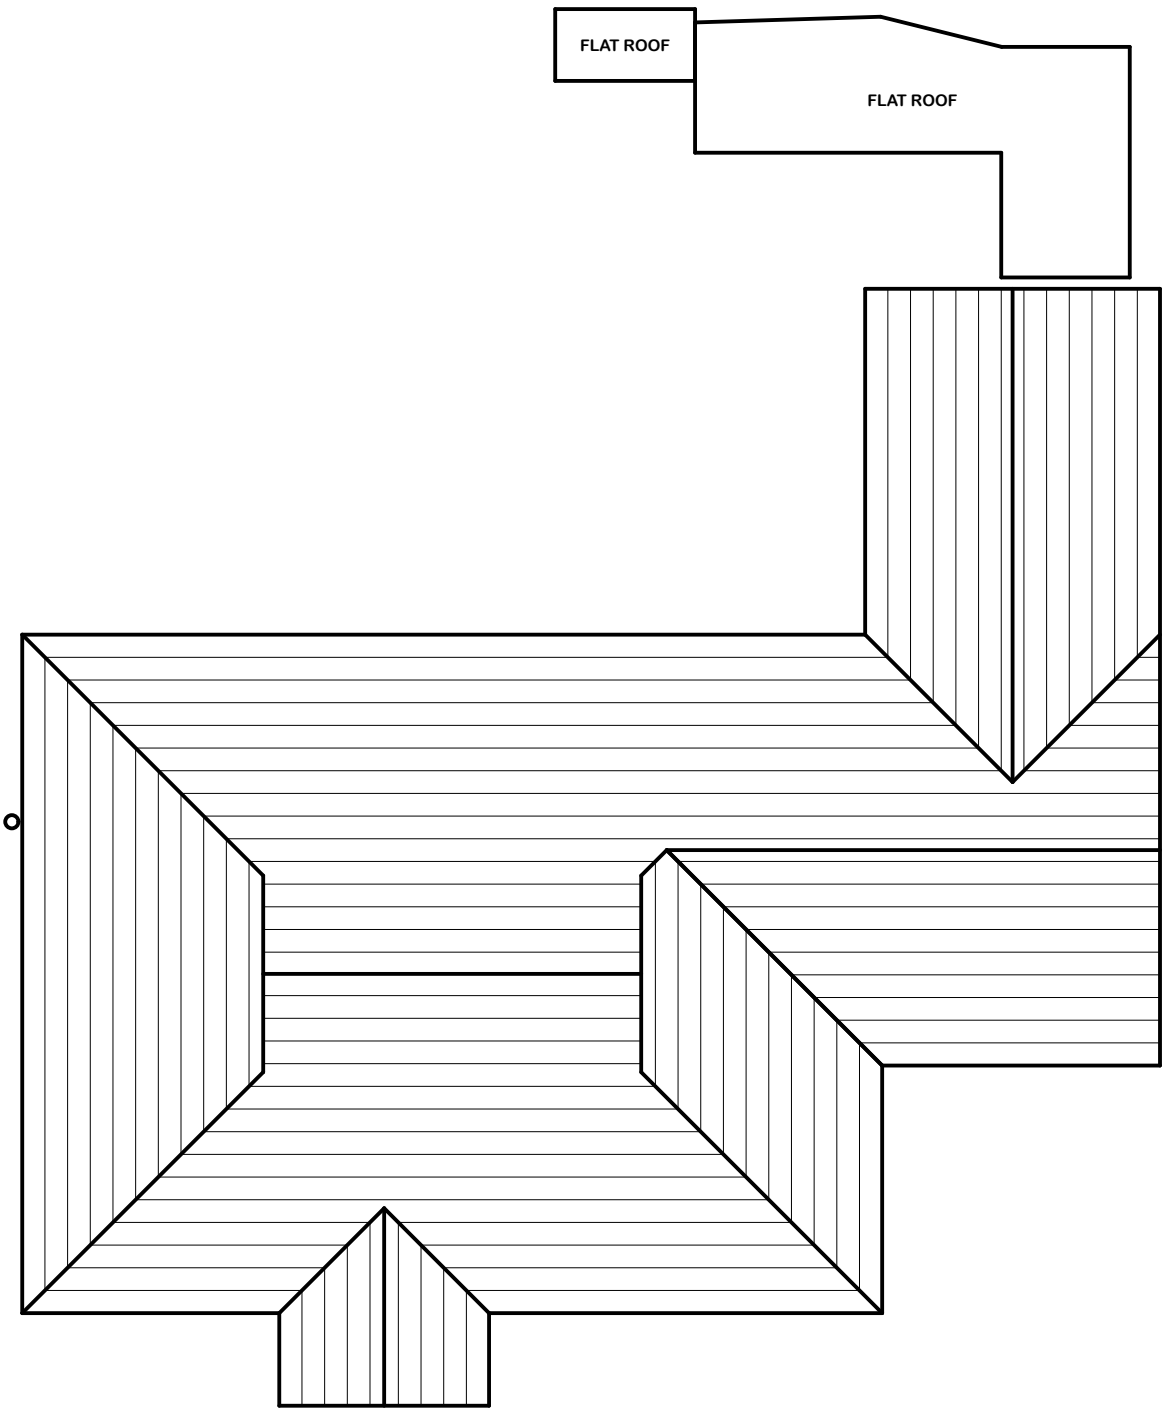

ROOF PLAN
1:100

C 14/07/2026 Various amendments in accordance with LPA requirements
B 17/08/2026 Floor plans and elevations amended
A 03/06/2026 Parking Plan added in accordance with LPA requirements
REV DATE NOTES

PROJECT
Proposed Upward Extension

ADDRESS
6 Angler Road, Salisbury, SP2 9PB

CLIENT
Mr Cooper

PURPOSE
Planning

DRAWING
Plans and Elevations as Existing

DATE
April 2026

PAPER
A1

DRAWING N°
2605-PL01C

SCALE BAR

0m 1m 2m 3m 4m 5m 6m 7m 8m 9m 10m

ARCIMO
DESIGN



07970 272466

mail@arcimo.design www.arcimo.design

Do not make from this drawing for construction purposes. Use typical dimensions only. This drawing shall be used only for the purpose intended. All dimensions and levels to be checked on site prior to work commencing. Any discrepancies, errors or omissions to be reported to Arcimo Design. © This drawing and any design therein is the copyright of Arcimo Design and may not be reproduced or transmitted without written consent.