





Existing Chimney rear flashing elevation
(Scale NTS)



Existing Chimney front flashing elevation
(Scale NTS)

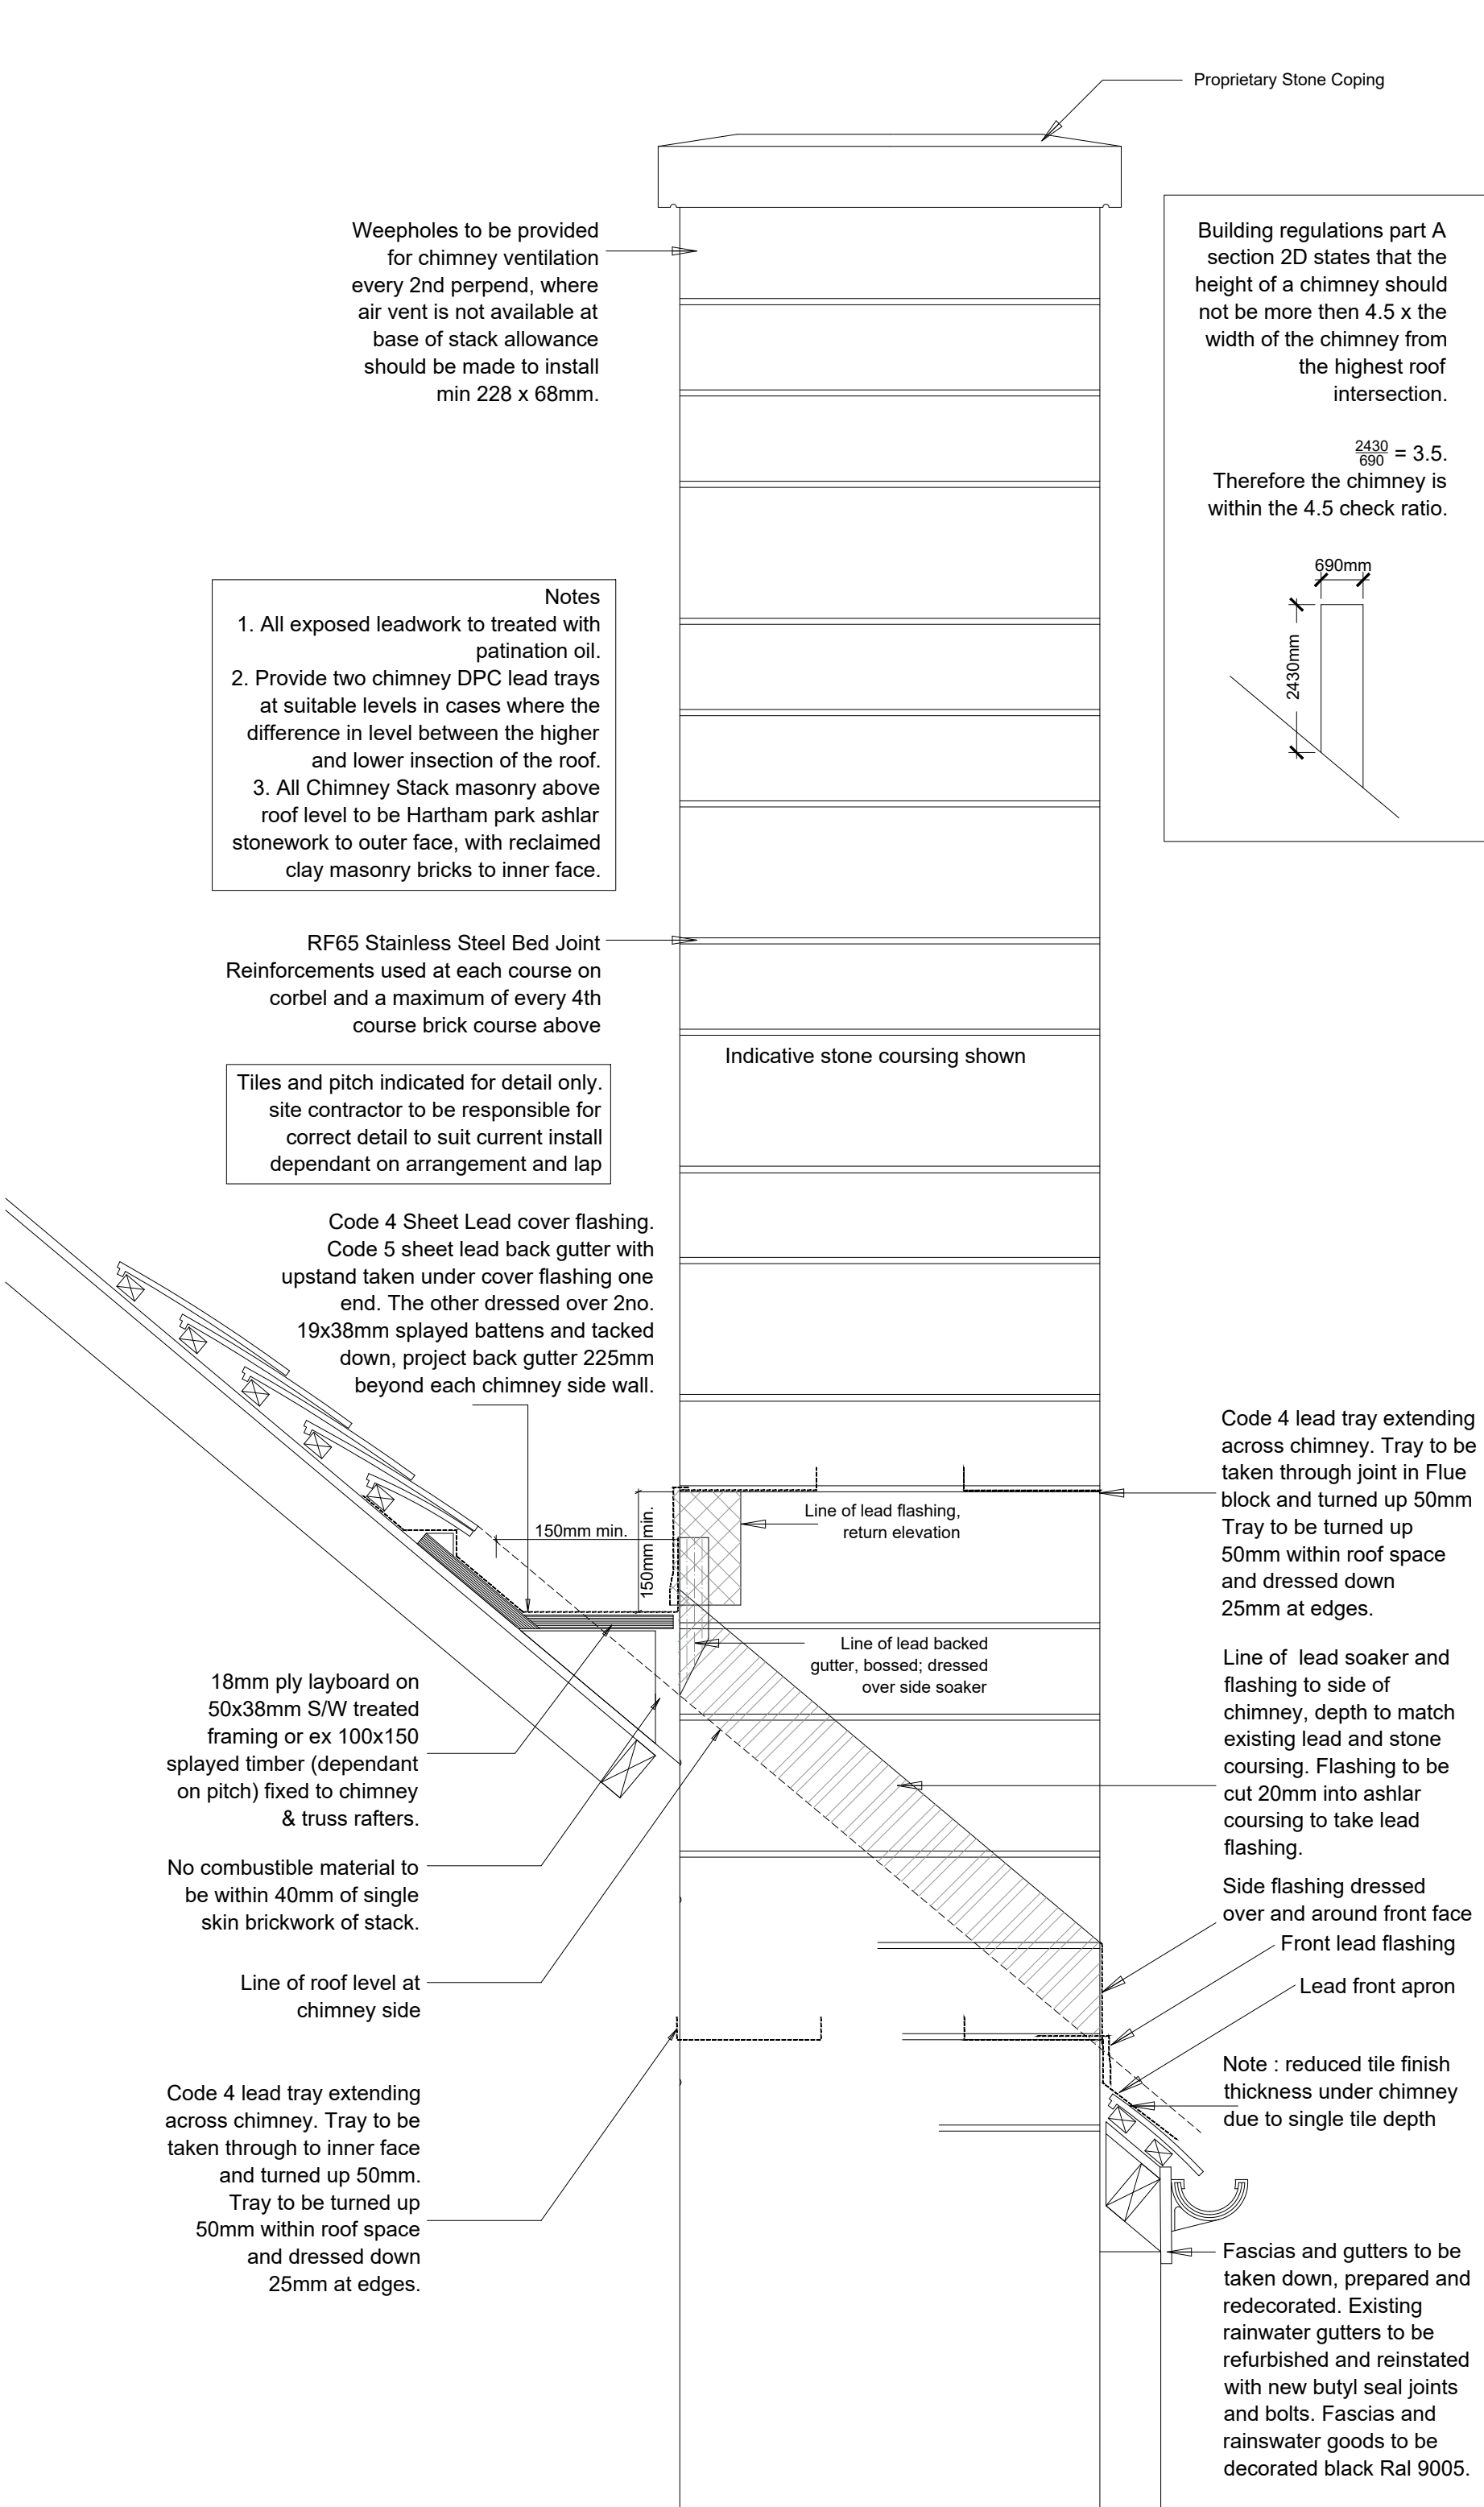

Chimney flashing elevation/ section
(Scale 1:10)

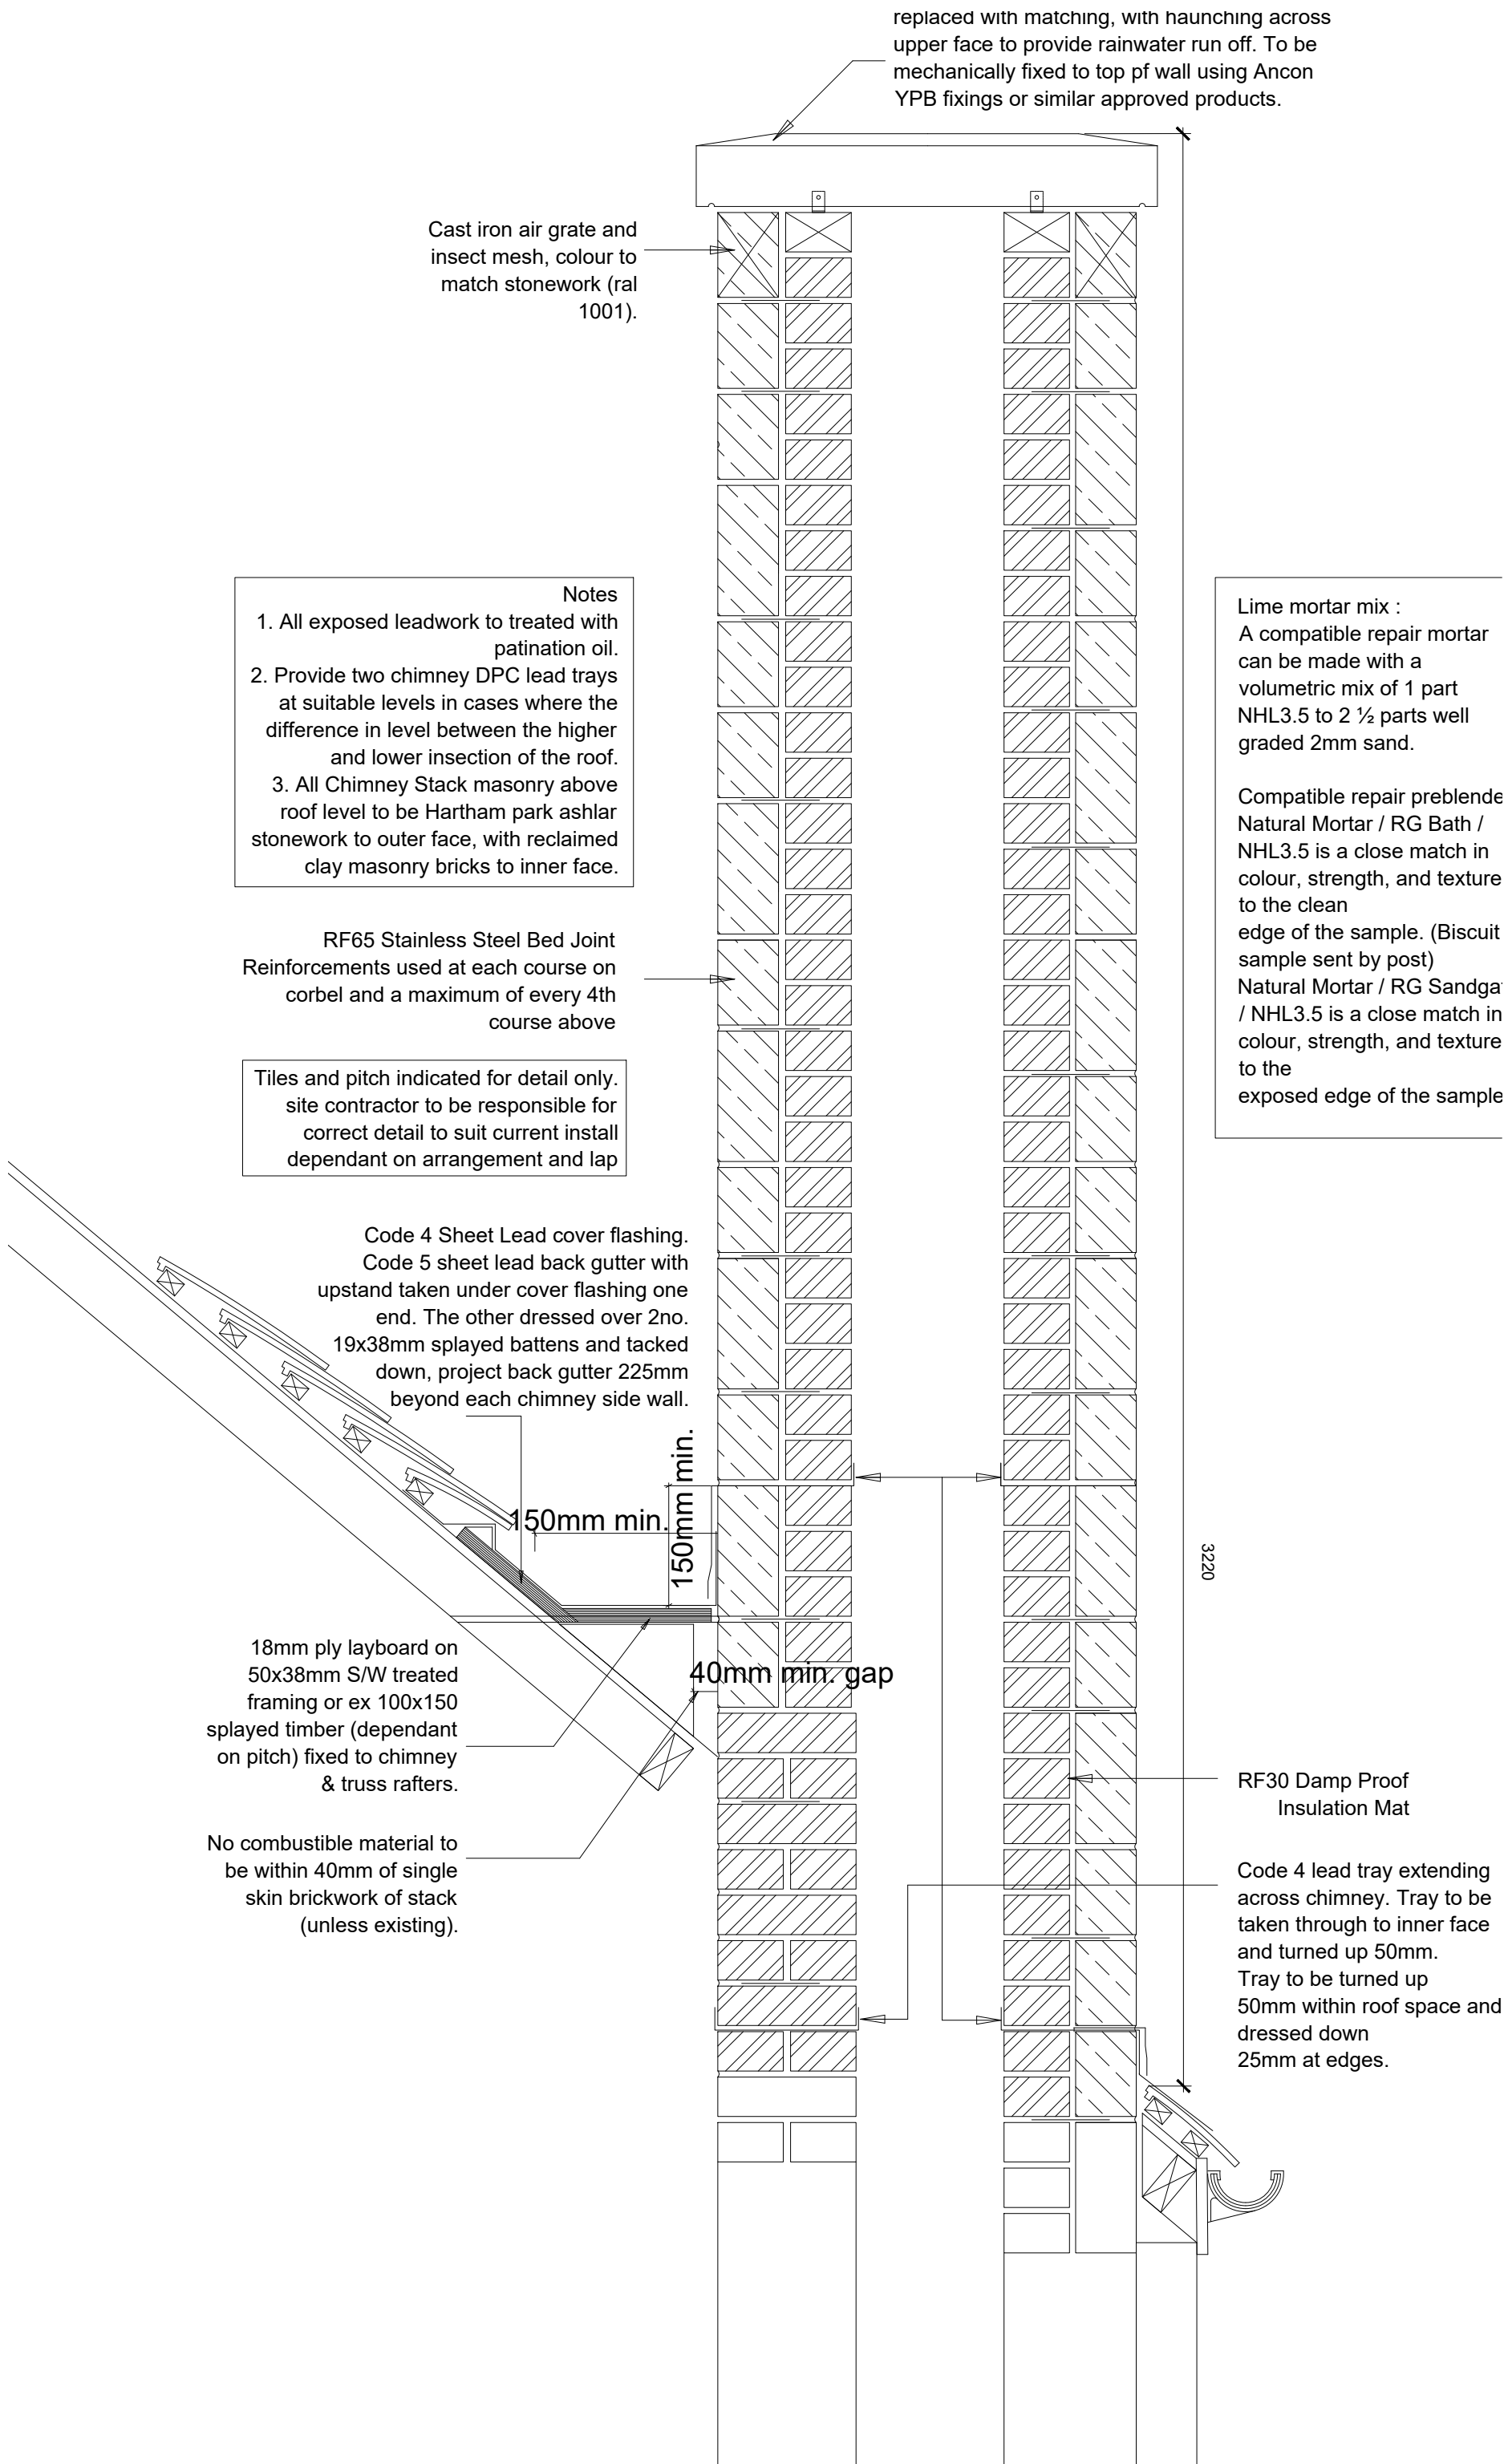

Chimney section
(Scale 1:10)

NOTES:
Copyright © 2023 Martin Ralph Group Ltd. All rights reserved. Limited reproduction and distribution permitted for the sole purpose of the of this named project only.
Do not scale unless for planning purposes. Refer to figured dimensions only. Any discrepancies are to be raised immediately with a relevant professional and or Martin Ralph Group Ltd.
Drawing and information here within to be read in conjunction with all other relevant Professionals, Contractors & Specialist information. Specialist information generally to take president over layout drawings. Discrepancies to be raised immediately with a relevant professional and or Martin Ralph Group Ltd.

 Martin Ralph Group RICS CHARTERED SURVEYORS ARCHITECTS & ENGINEERS 11 Dragoon House Hussar Court Brambles Business Park Portsmouth Hampshire PO7 7SF www.martinralph.co.uk info@martinralph.co.uk T. 023 9225 7711 F. 023 9225 7712	CLIENT Vivo Defence Services Buckley Barracks Chippenham Wiltshire. SN14 6BW	DRAWING TITLE Proposed Chimney Sections			PURPOSE For Listed Building Consent	
		PROJECT Guardroom, Remedial Design Works		DATE Feb '26	SCALE 1:10 / 1:2	PAPER SIZE A1
		DRAWN BY SPG		REVIEWED BY		P01 - First issue, Further work notes added
		DRAWING No. 25.237- 09		REVISION P01		30/02/26

