




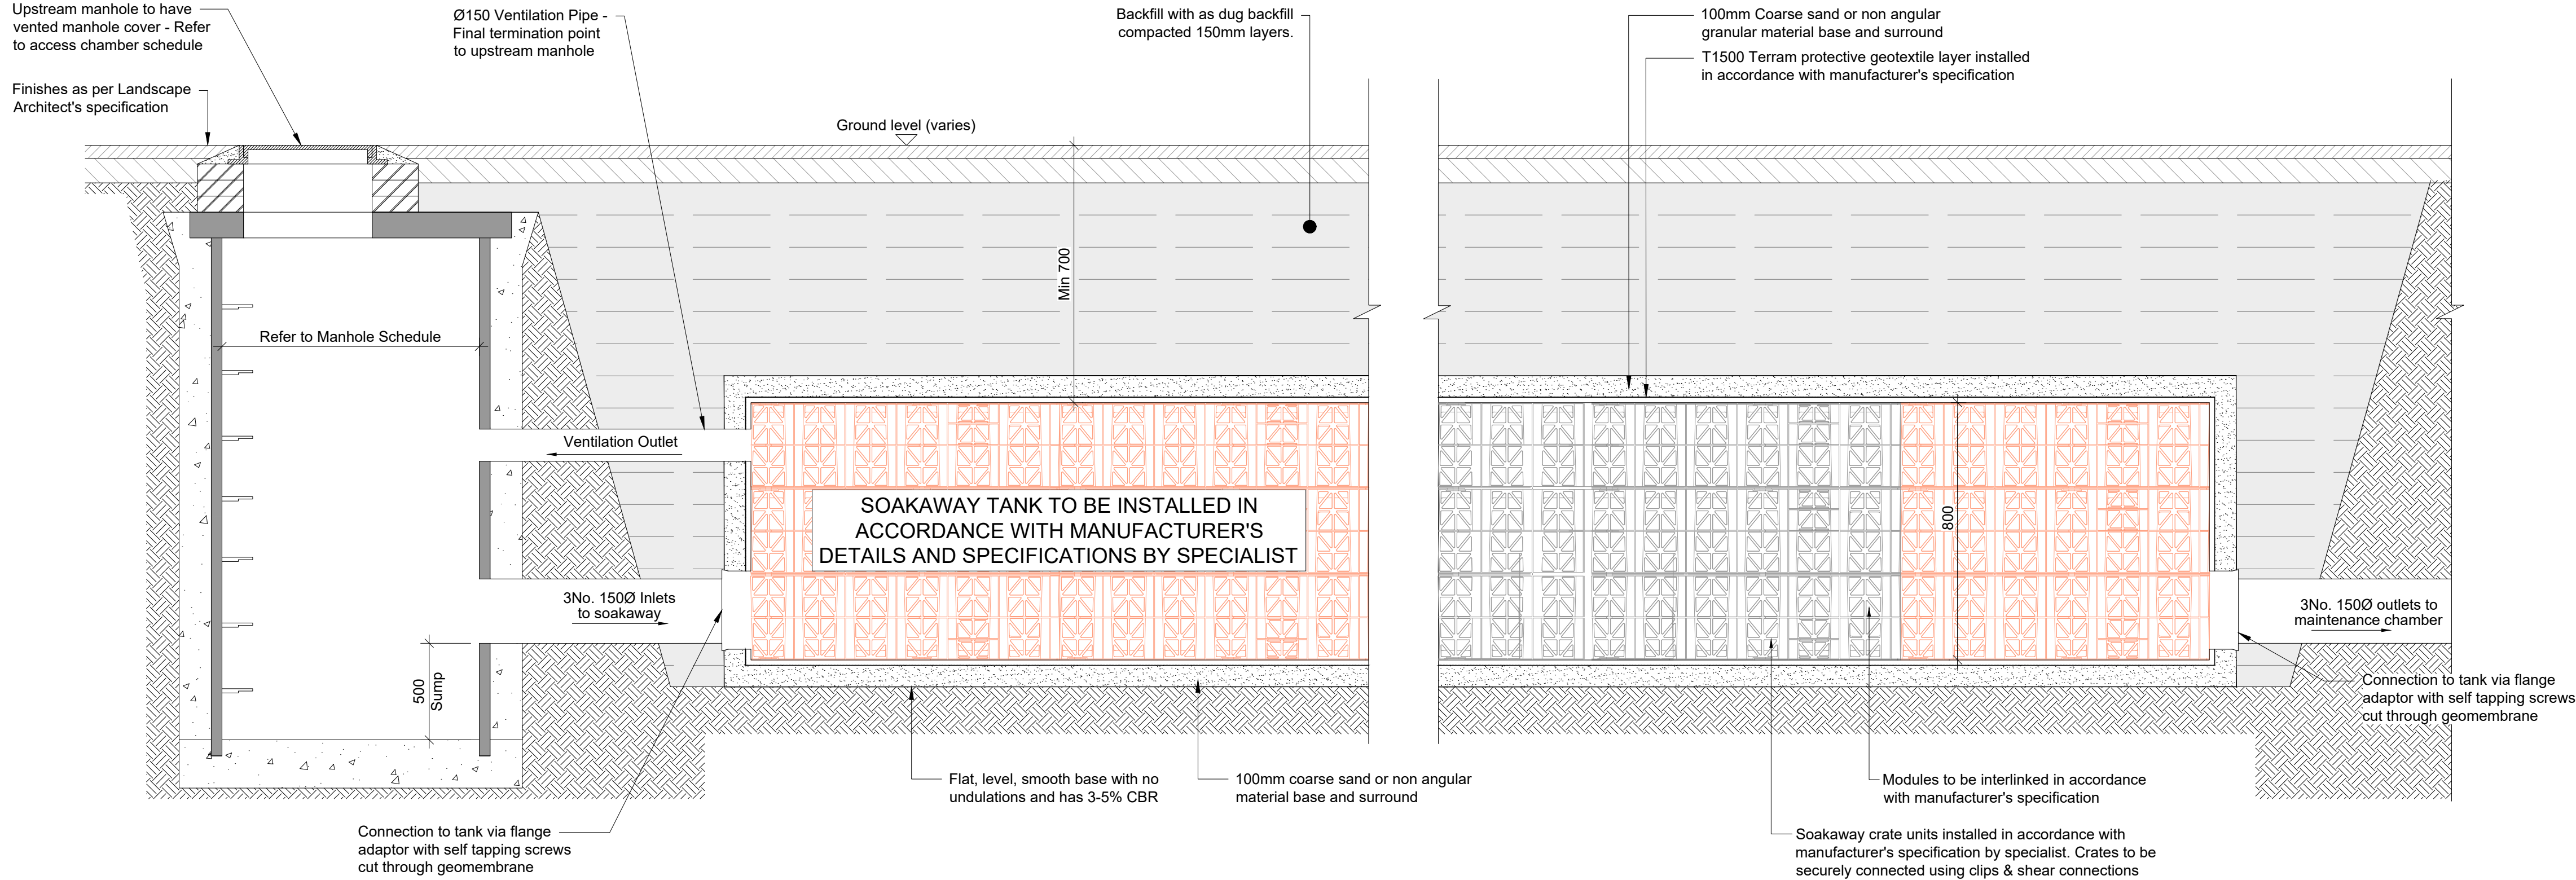

ATTENUATION TANK DETAIL
AQUACELL MODULAR UNITS

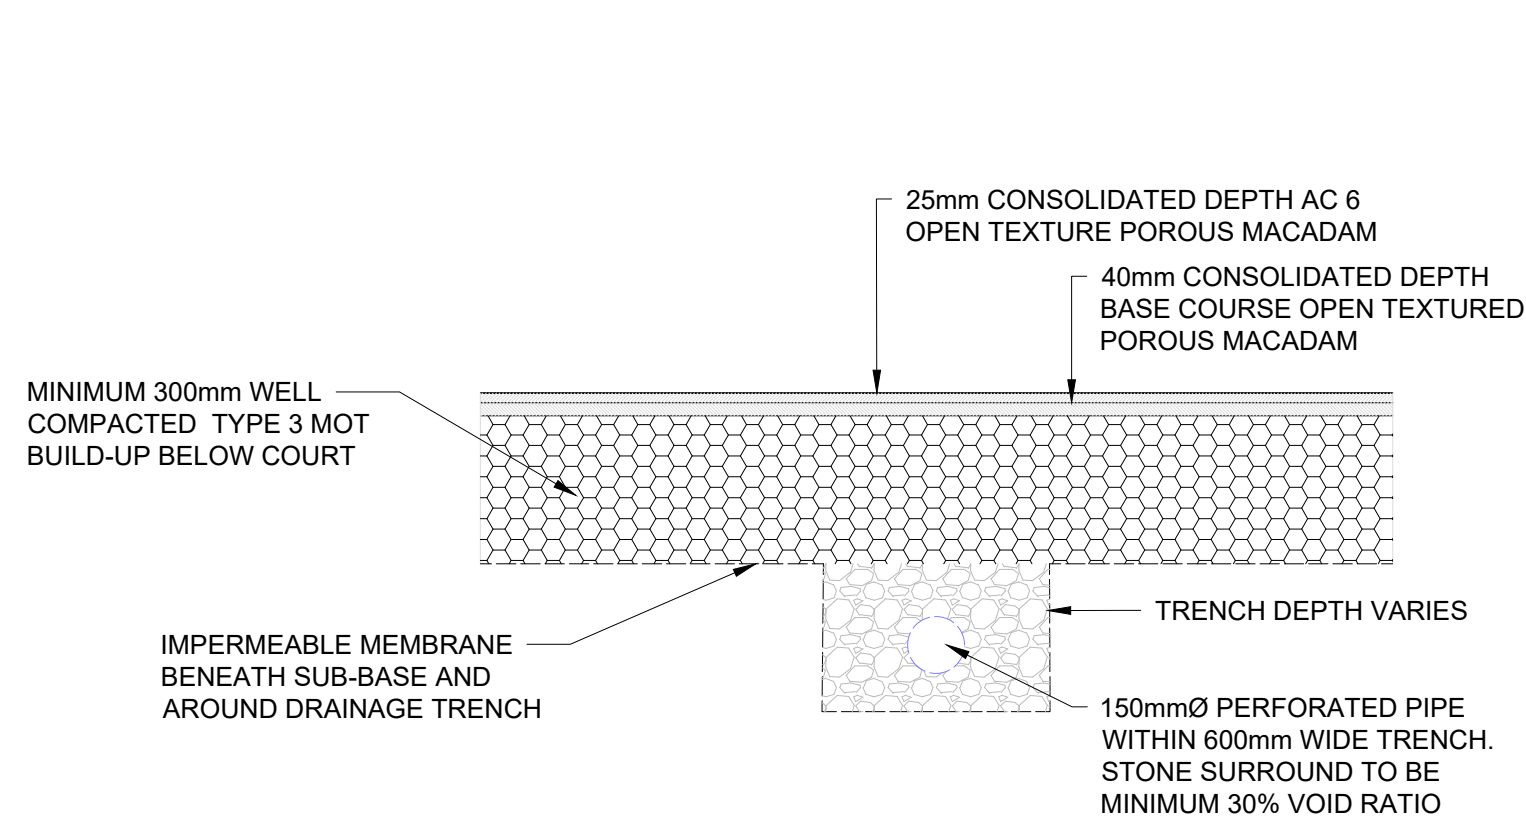

TYPICAL GENERIC BUILD UP
SHOWING DRAINAGE BENEATH

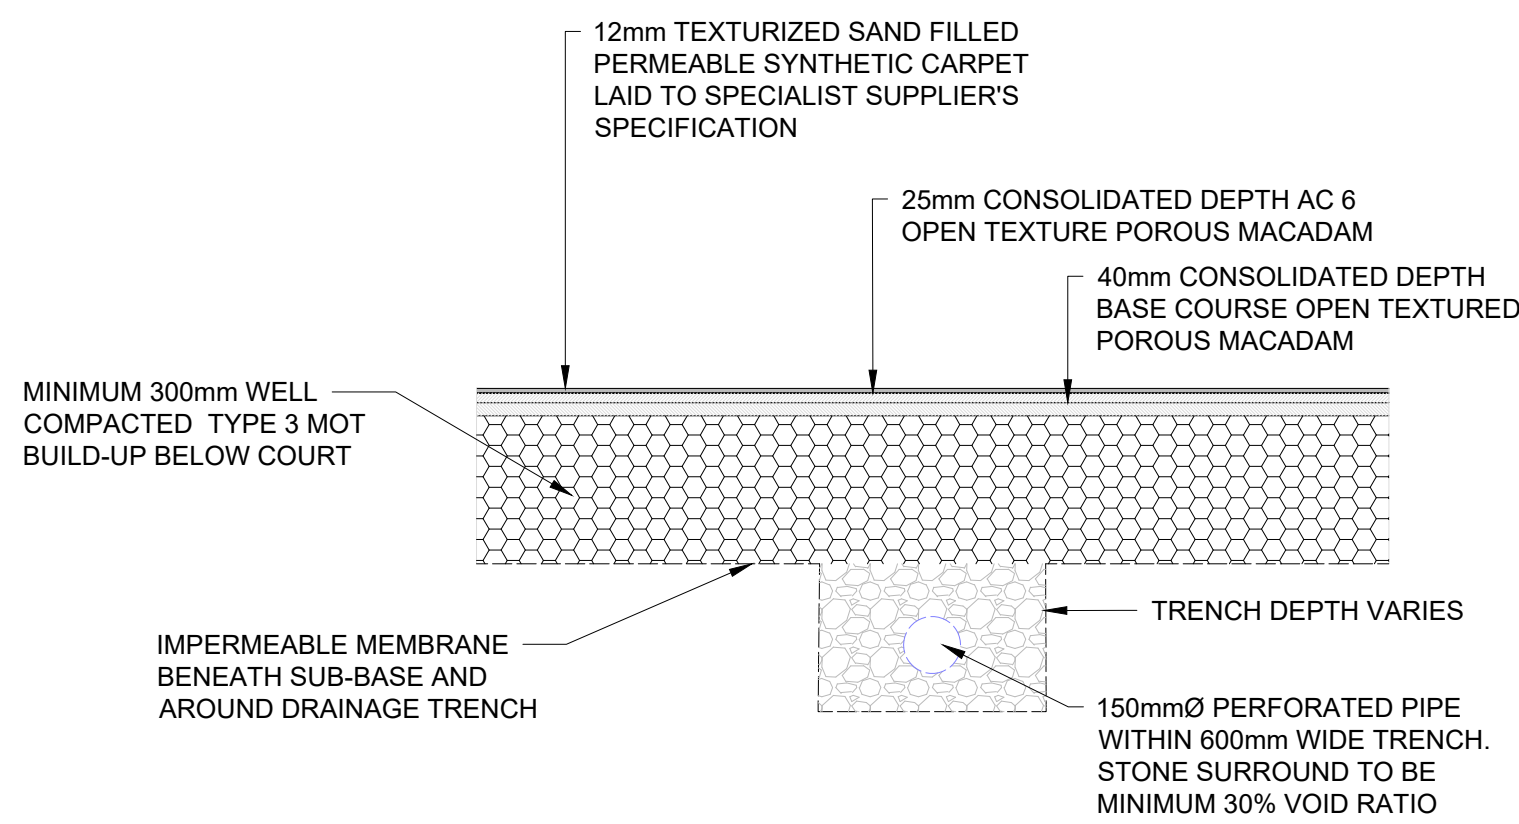

TYPICAL COURT BUILD UP
SHOWING DRAINAGE BENEATH

THIS DRAWING IS TO BE READ IN CONJUNCTION WITH
ALL OTHER HBL DRAWINGS ISSUED FOR THIS PROJECT

GENERAL NOTES:

1. THIS DRAWING IS TO BE READ IN CONJUNCTION WITH ALL OTHER RELEVANT ENGINEERING AND ARCHITECT'S DETAILS.
2. THE DESIGN DETAILS PRESENTED MUST BE REVIEWED IN CONJUNCTION WITH THE WIDER SITE INFORMATION AND SITE CONSTRAINTS WHICH MAY NOT BE EVIDENT ON DRAWING AND MUST BE REQUESTED IF NOT ALREADY PROVIDED. THIS INCLUDES, BUT NOT LIMITED TO, GROUND CONDITIONS (GEOTECHNICAL AND GEO-ENVIRONMENTAL), GROUNDWATER LEVELS, BURIED SERVICES, REMNANT OBSTRUCTIONS, ECOLOGY, TREE PROTECTION AND TOPOGRAPHY.
3. THE ENGINEER SHALL BE NOTIFIED IMMEDIATELY, IN WRITING, SHOULD ANY ERRORS OR DISCREPANCIES BE FOUND PRIOR TO THE COMMENCEMENT OR CONTINUATION OF ANY WORKS.
4. ALL WORK IS TO BE CARRIED OUT IN ACCORDANCE WITH CURRENT BRITISH STANDARDS, BUILDING REGULATIONS AND NHBC STANDARDS.
5. IT IS THE RESPONSIBILITY OF THE CONTRACTOR TO EXECUTE THE WORKS AT ALL TIMES IN STRICT ACCORDANCE WITH THE REQUIREMENTS OF THE HEALTH AND SAFETY AT WORK ACT 1974 AND THE C.D.M. REGULATIONS 2015. THE CONTRACTOR WILL BE DEEMED TO HAVE ALLOWED FOR FULL COMPLIANCE, INCLUDING FULL LIAISON WITH THE CDM CO-ORDINATOR, WITHIN HIS RATES.
6. ANY EXISTING DETAILS WHICH ARE SHOWN ON THIS DRAWING ARE FOR GUIDANCE ONLY AND ARE TO BE CHECKED ON SITE BY THE CONTRACTOR. ANY VARIATIONS ARE TO BE RECORDED AND REPORTED TO THE ENGINEER IMMEDIATELY.
7. BEFORE WORK COMMENCES CONTRACTOR SHOULD CONSULT THE ENGINEER AND THE SI REPORT REGARDING ANY CONTAMINATION ISSUES. ALL NECESSARY HEALTH AND SAFETY MEASURES TO BE TAKEN.

DRAFT
FOR DISCUSSION PURPOSES ONLY

P01	16.07.26	JLB	FIRST ISSUE - FOR INFORMATION				RJ	RJ	
REV.	DATE	DRAWN	DESCRIPTION				CHKD	APPROD	
STATUS DESCRIPTION							STATUS		
FOR INFORMATION							S2		
									
Craig House, 33 Balbrook Avenue, Manchester M20 3JG +44(0)161 432 9977 www.hbl.co.uk Consulting Civil & Structural Engineers									
PROJECT									
PURE PADEL WOOTON BASSETT									
DRAWING TITLE									
DRAINAGE CONSTRUCTION DETAILS									
SHEET 2 OF 2									
CLIENT									
PURE PADEL CLUBS LTD									
HBL REF.		DATE		A1 SCALE(S)		N.T.S			
10695		16.07.26							
DRAWING No.							REVISION		
10695-HBL-XX-XX-DR-C-5261							P01		