




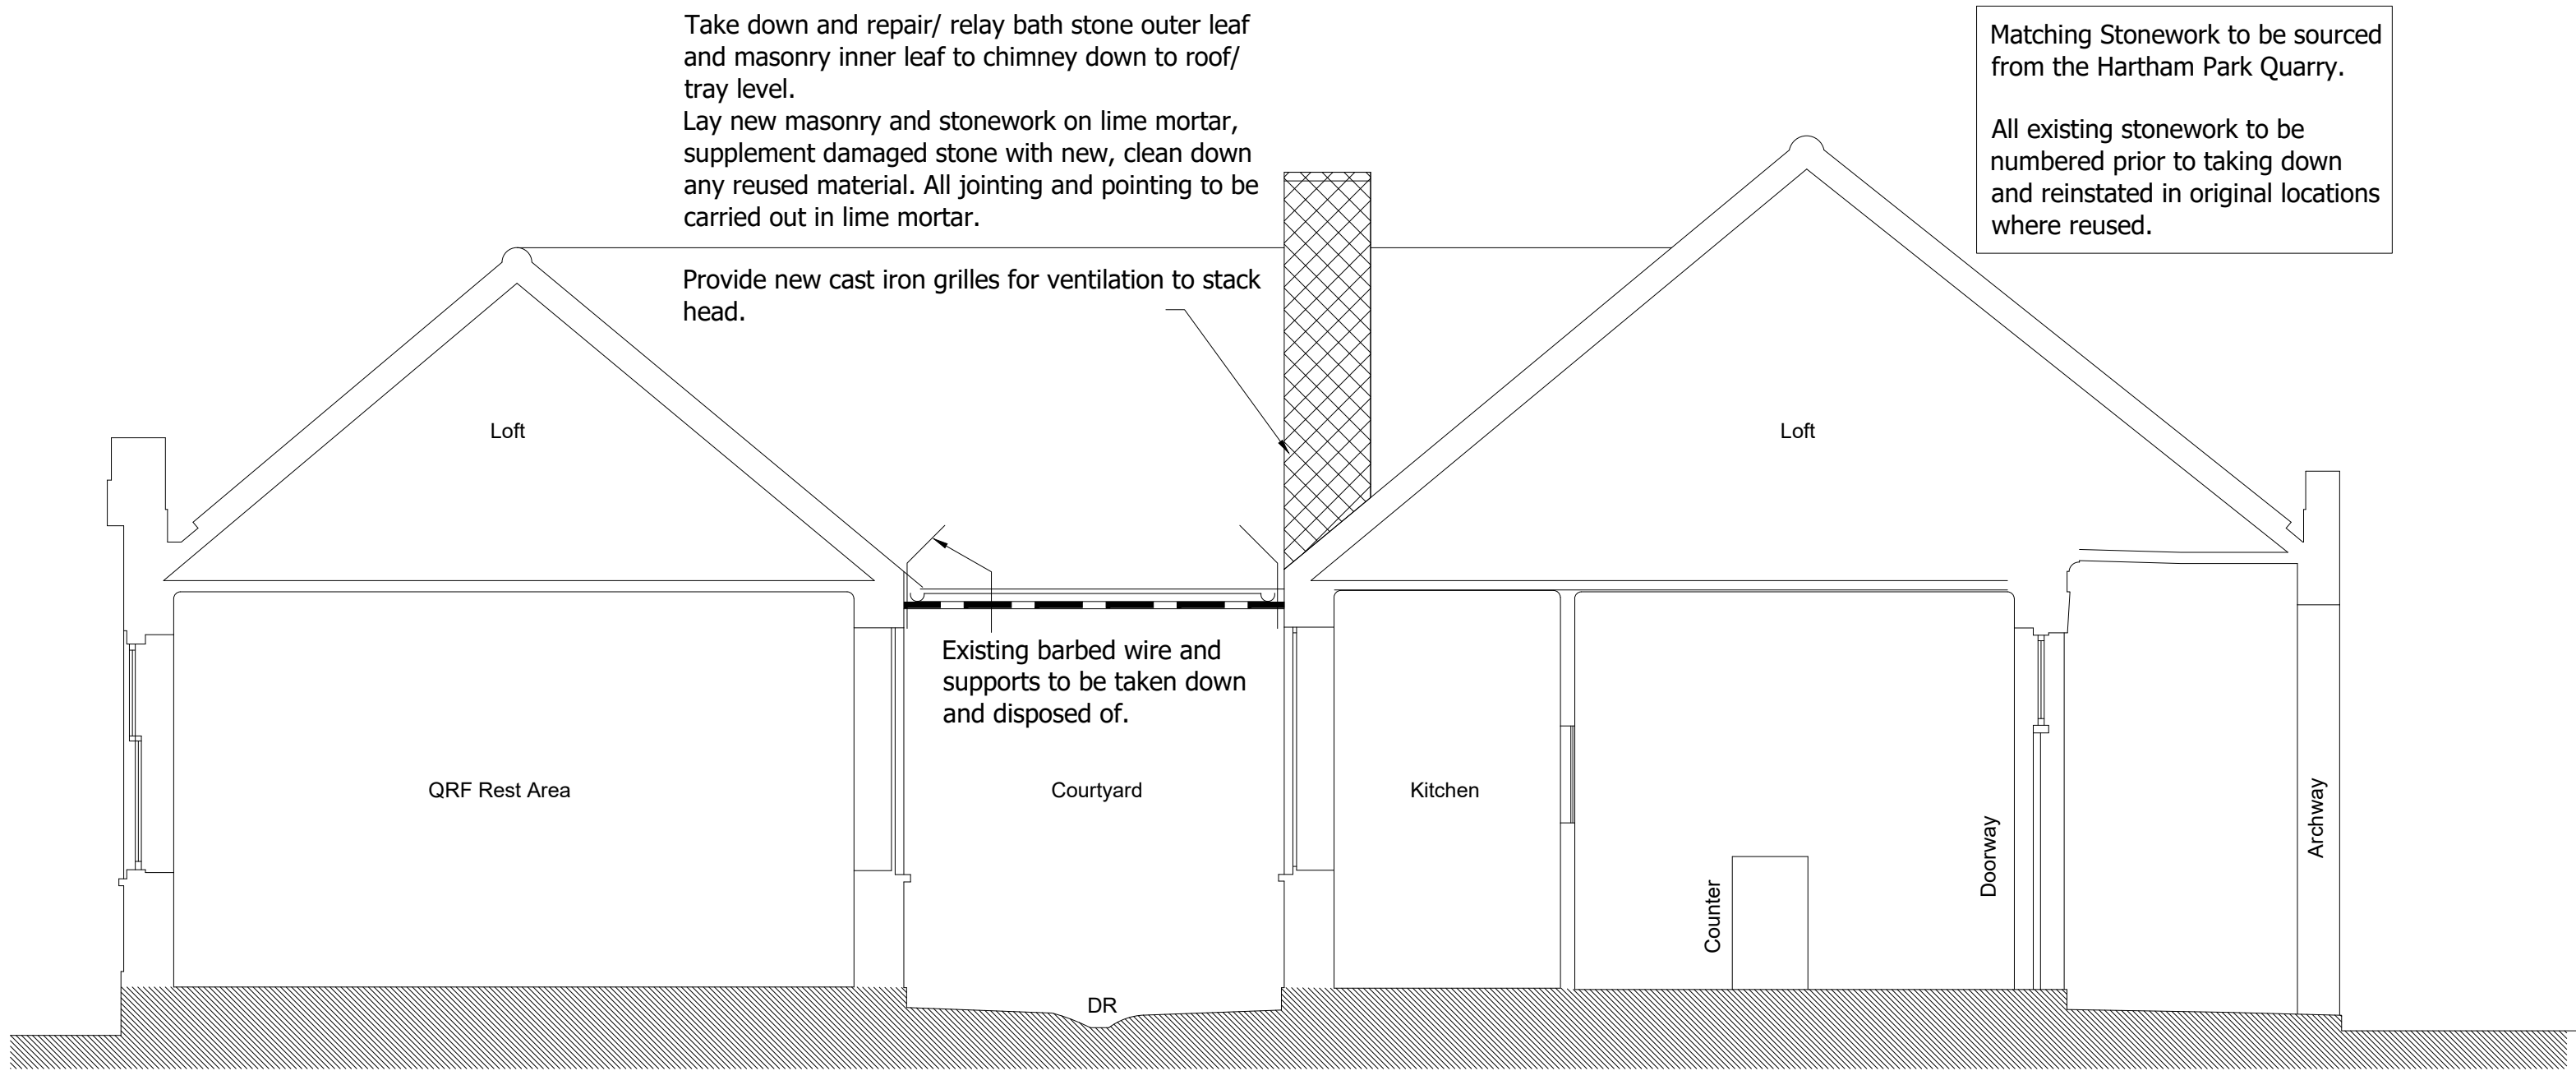





Cross Section BB through building and courtyard - As Proposed
(Scale 1:50)

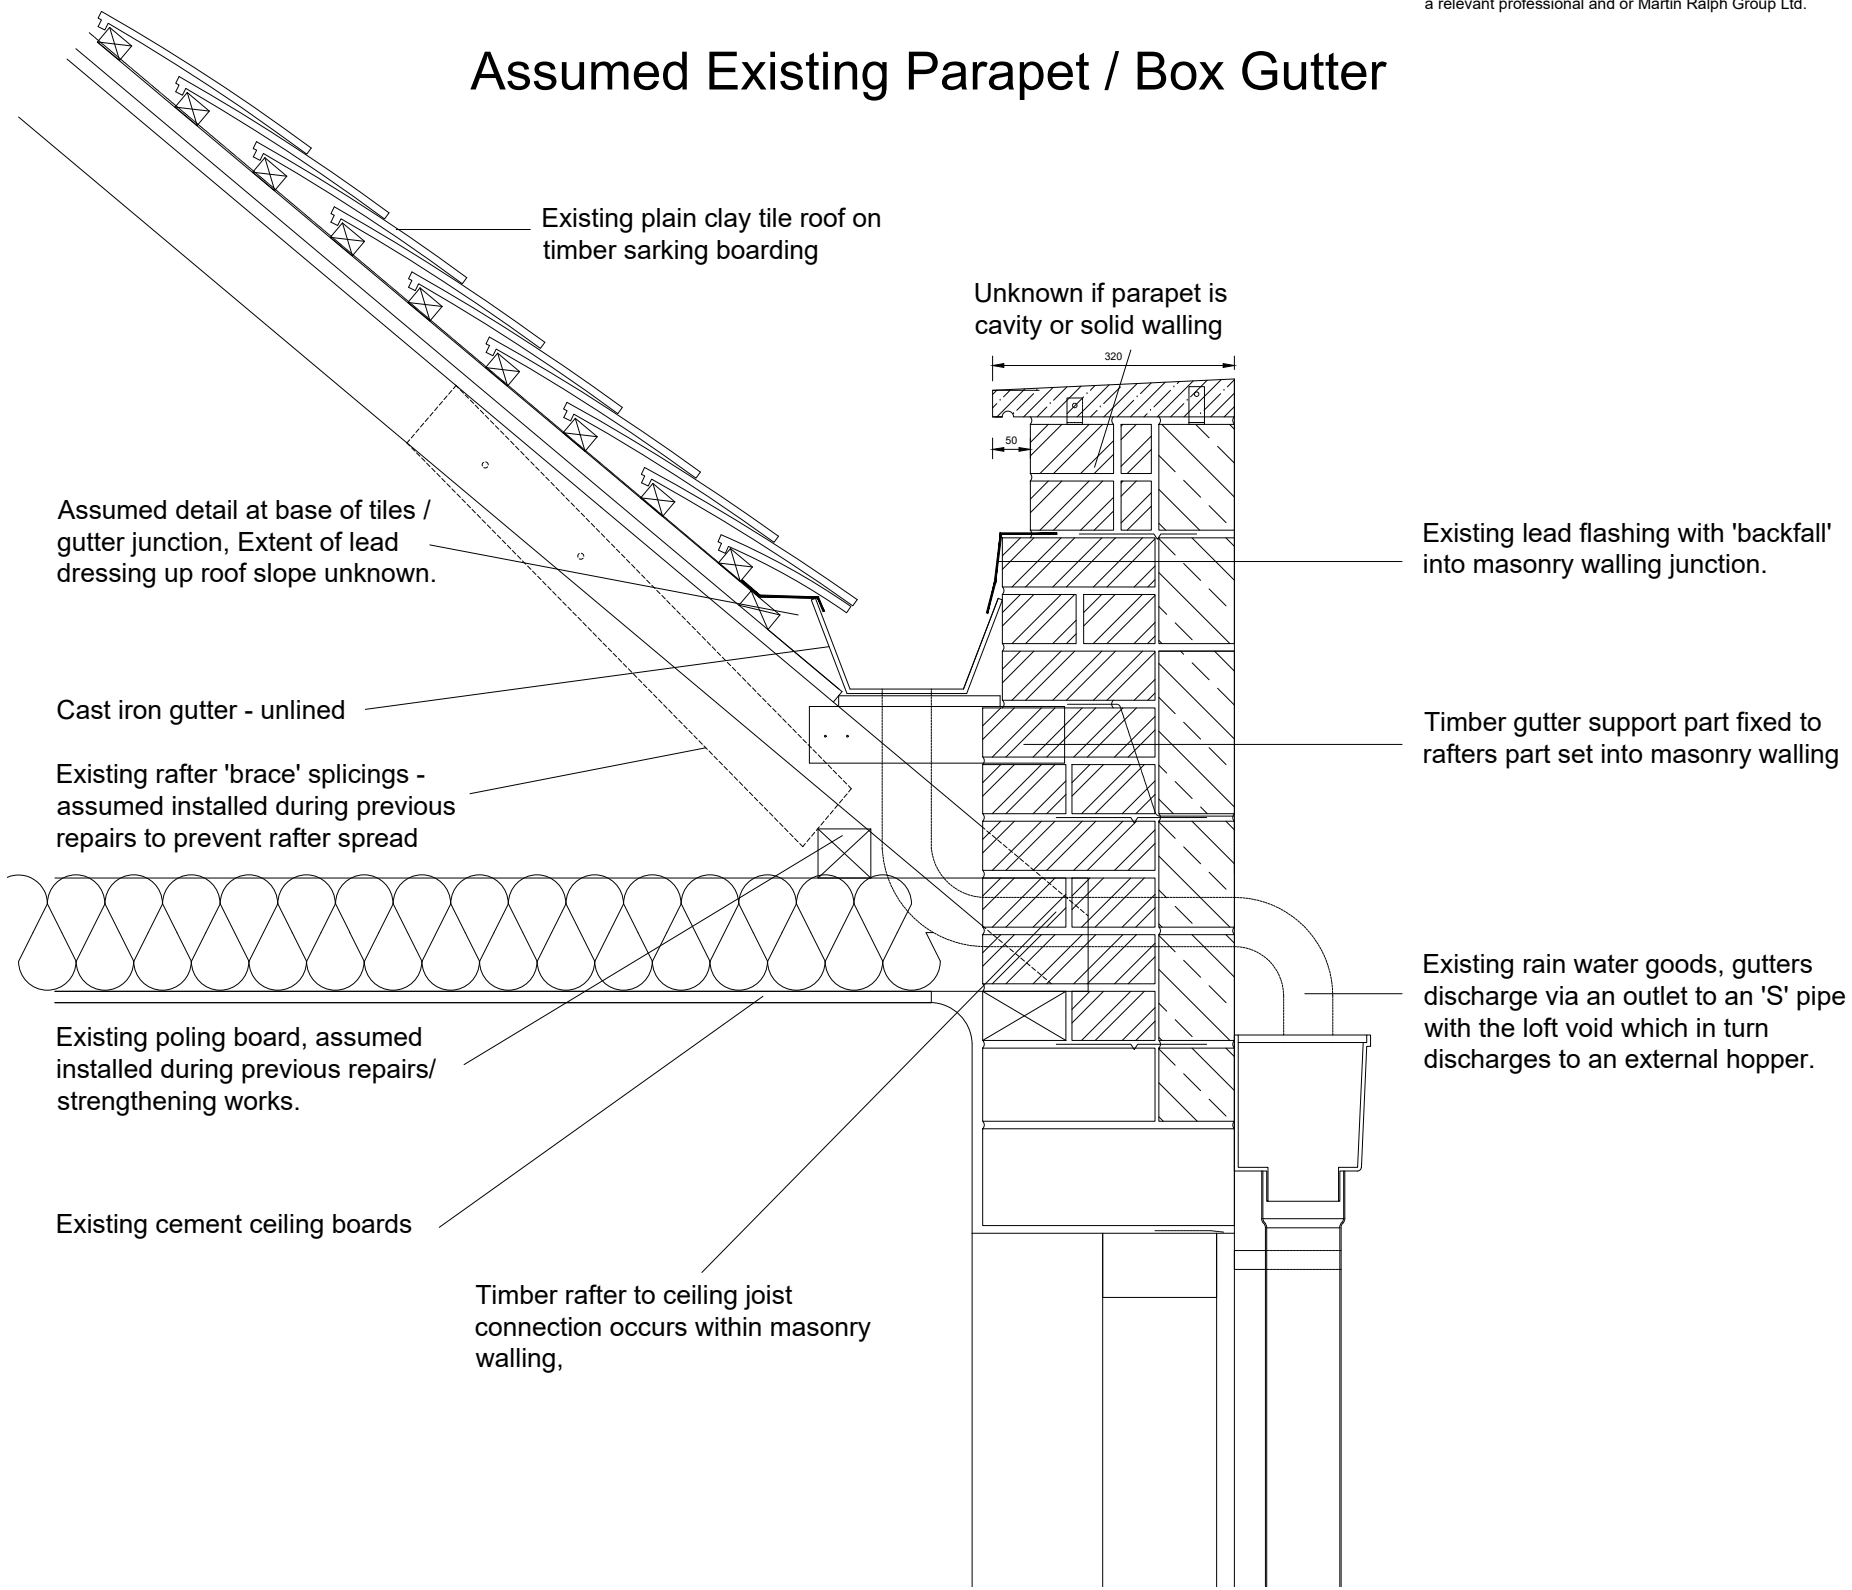

Existing (Assumed) Parapet Detail section
(Scale 1:10)

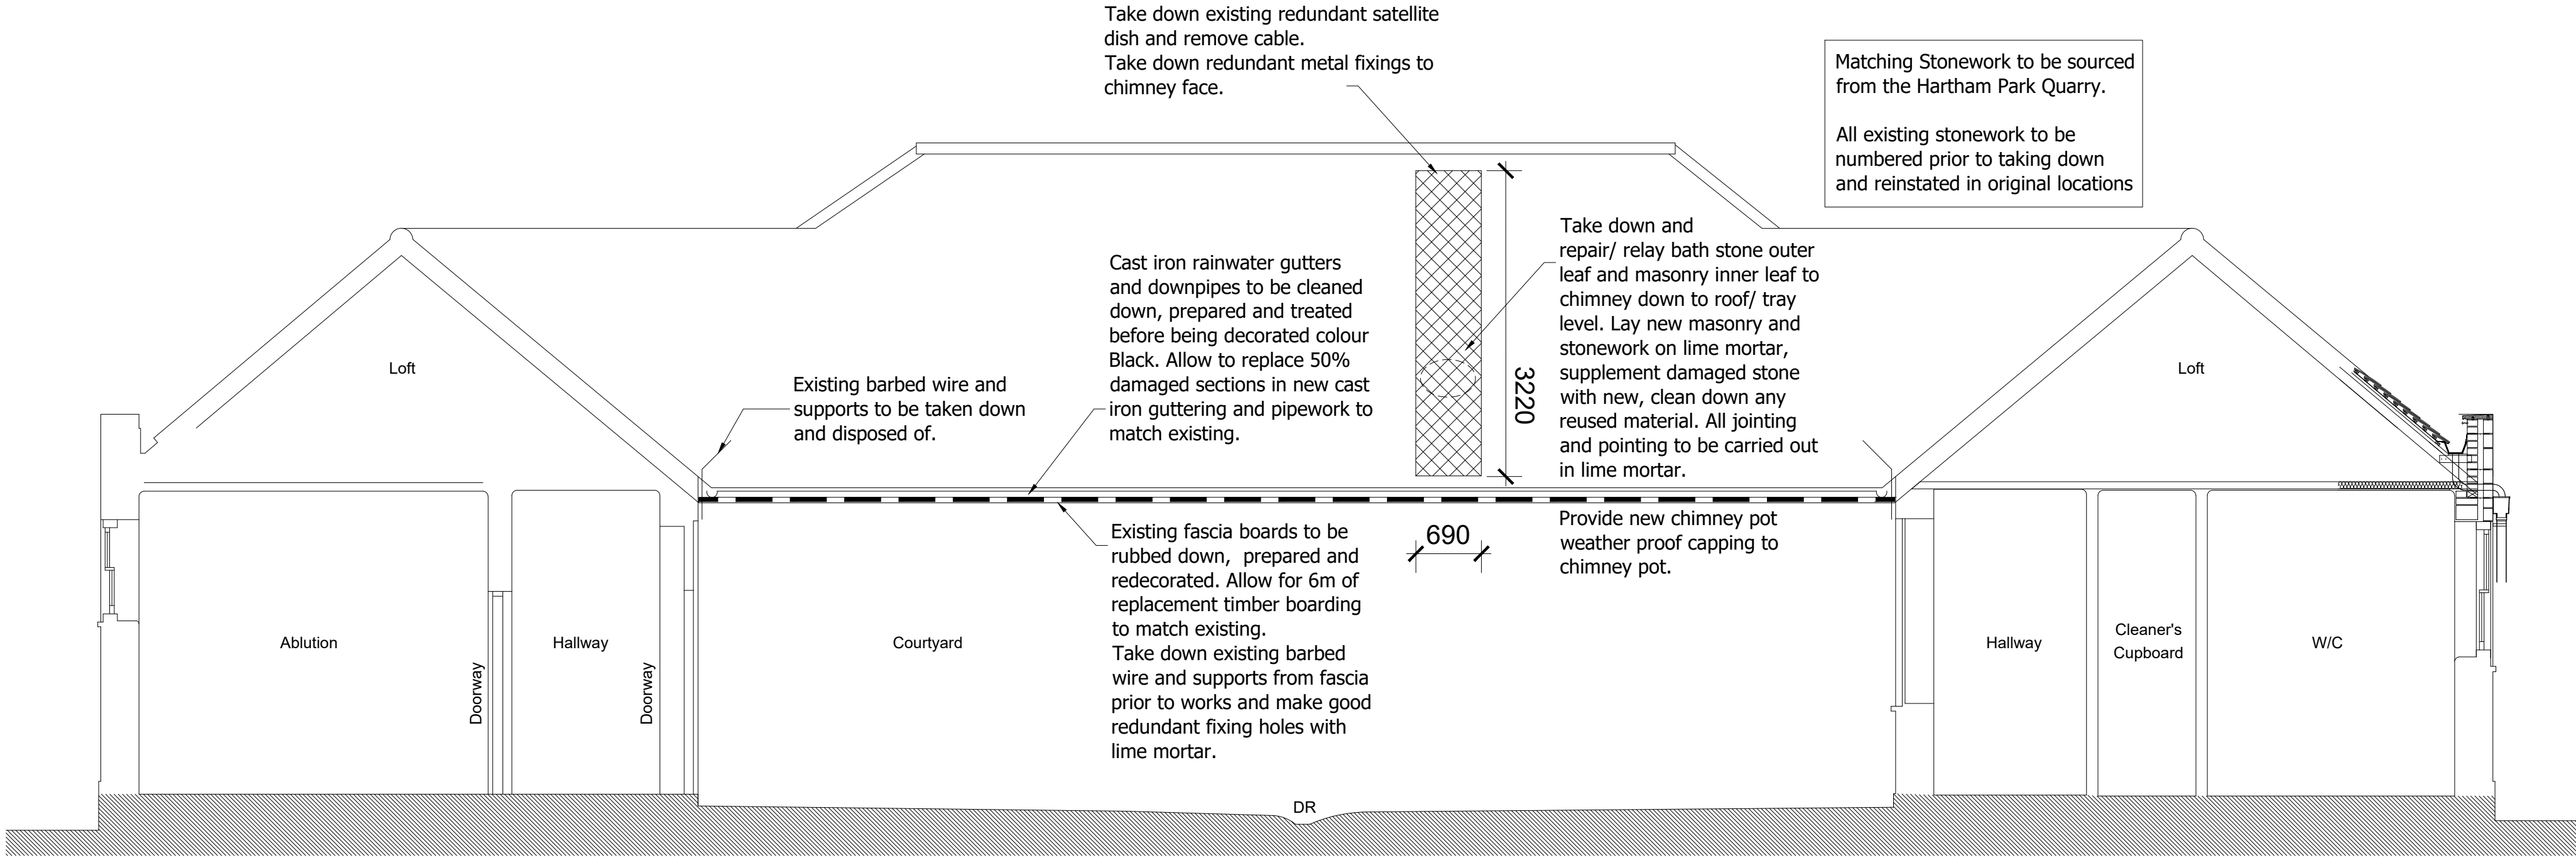

Longitudinal Section AA through building and courtyard - As Proposed
(Scale 1:50)

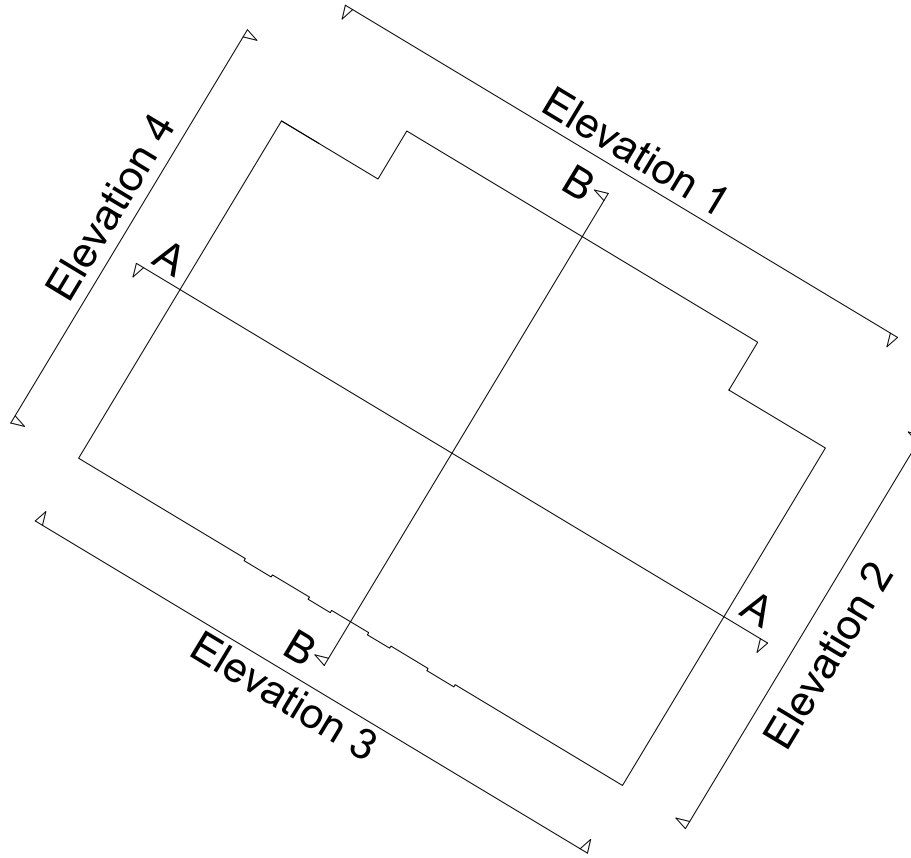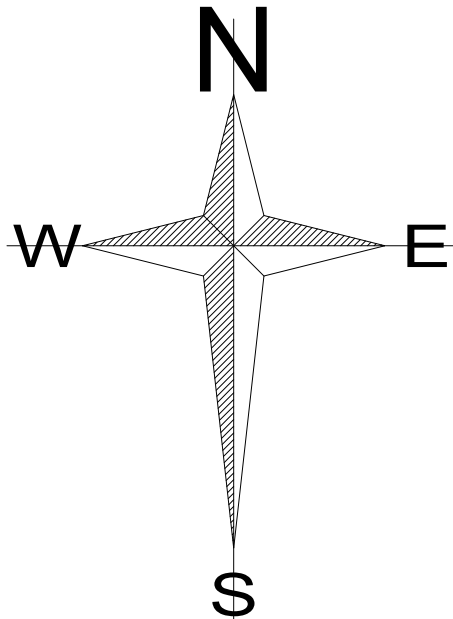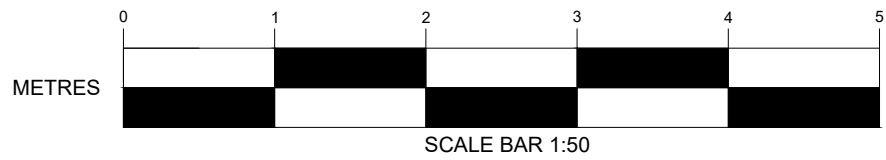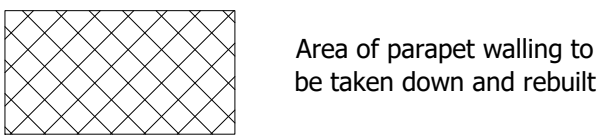

Elevation Keyplan
(Scale NTS)

  11 Dagoon House Hussar Court Brambles Business Park Portsmouth Hampshire PO7 7SF www.martinralph.co.uk info@martinralph.co.uk T. 023 9225 7711 F. 023 9225 7712	CLIENT Vivo Defence Services Buckley Barracks Chippenham Wiltshire. SN14 6BW PROJECT Guardroom, Remedial Design Works	DRAWING TITLE Proposed Elevations Sheet 3			PURPOSE For Listed Building Consent	
		DATE Feb '26	SCALE 1:50	PAPER SIZE A1	AMENDMENTS	DATE
		DRAWN BY SPG	REVIEWED BY		P02 - Stonework numbering note added	18/02/26
		DRAWING No. 25.237- 06		REVISION P07	P03 - repairs shown as priority 1 and 2 areas gutter section revised based on survey	11/03/26
					P04 - Priority 1 and 2 works amended as per site meeting	17/04/26