


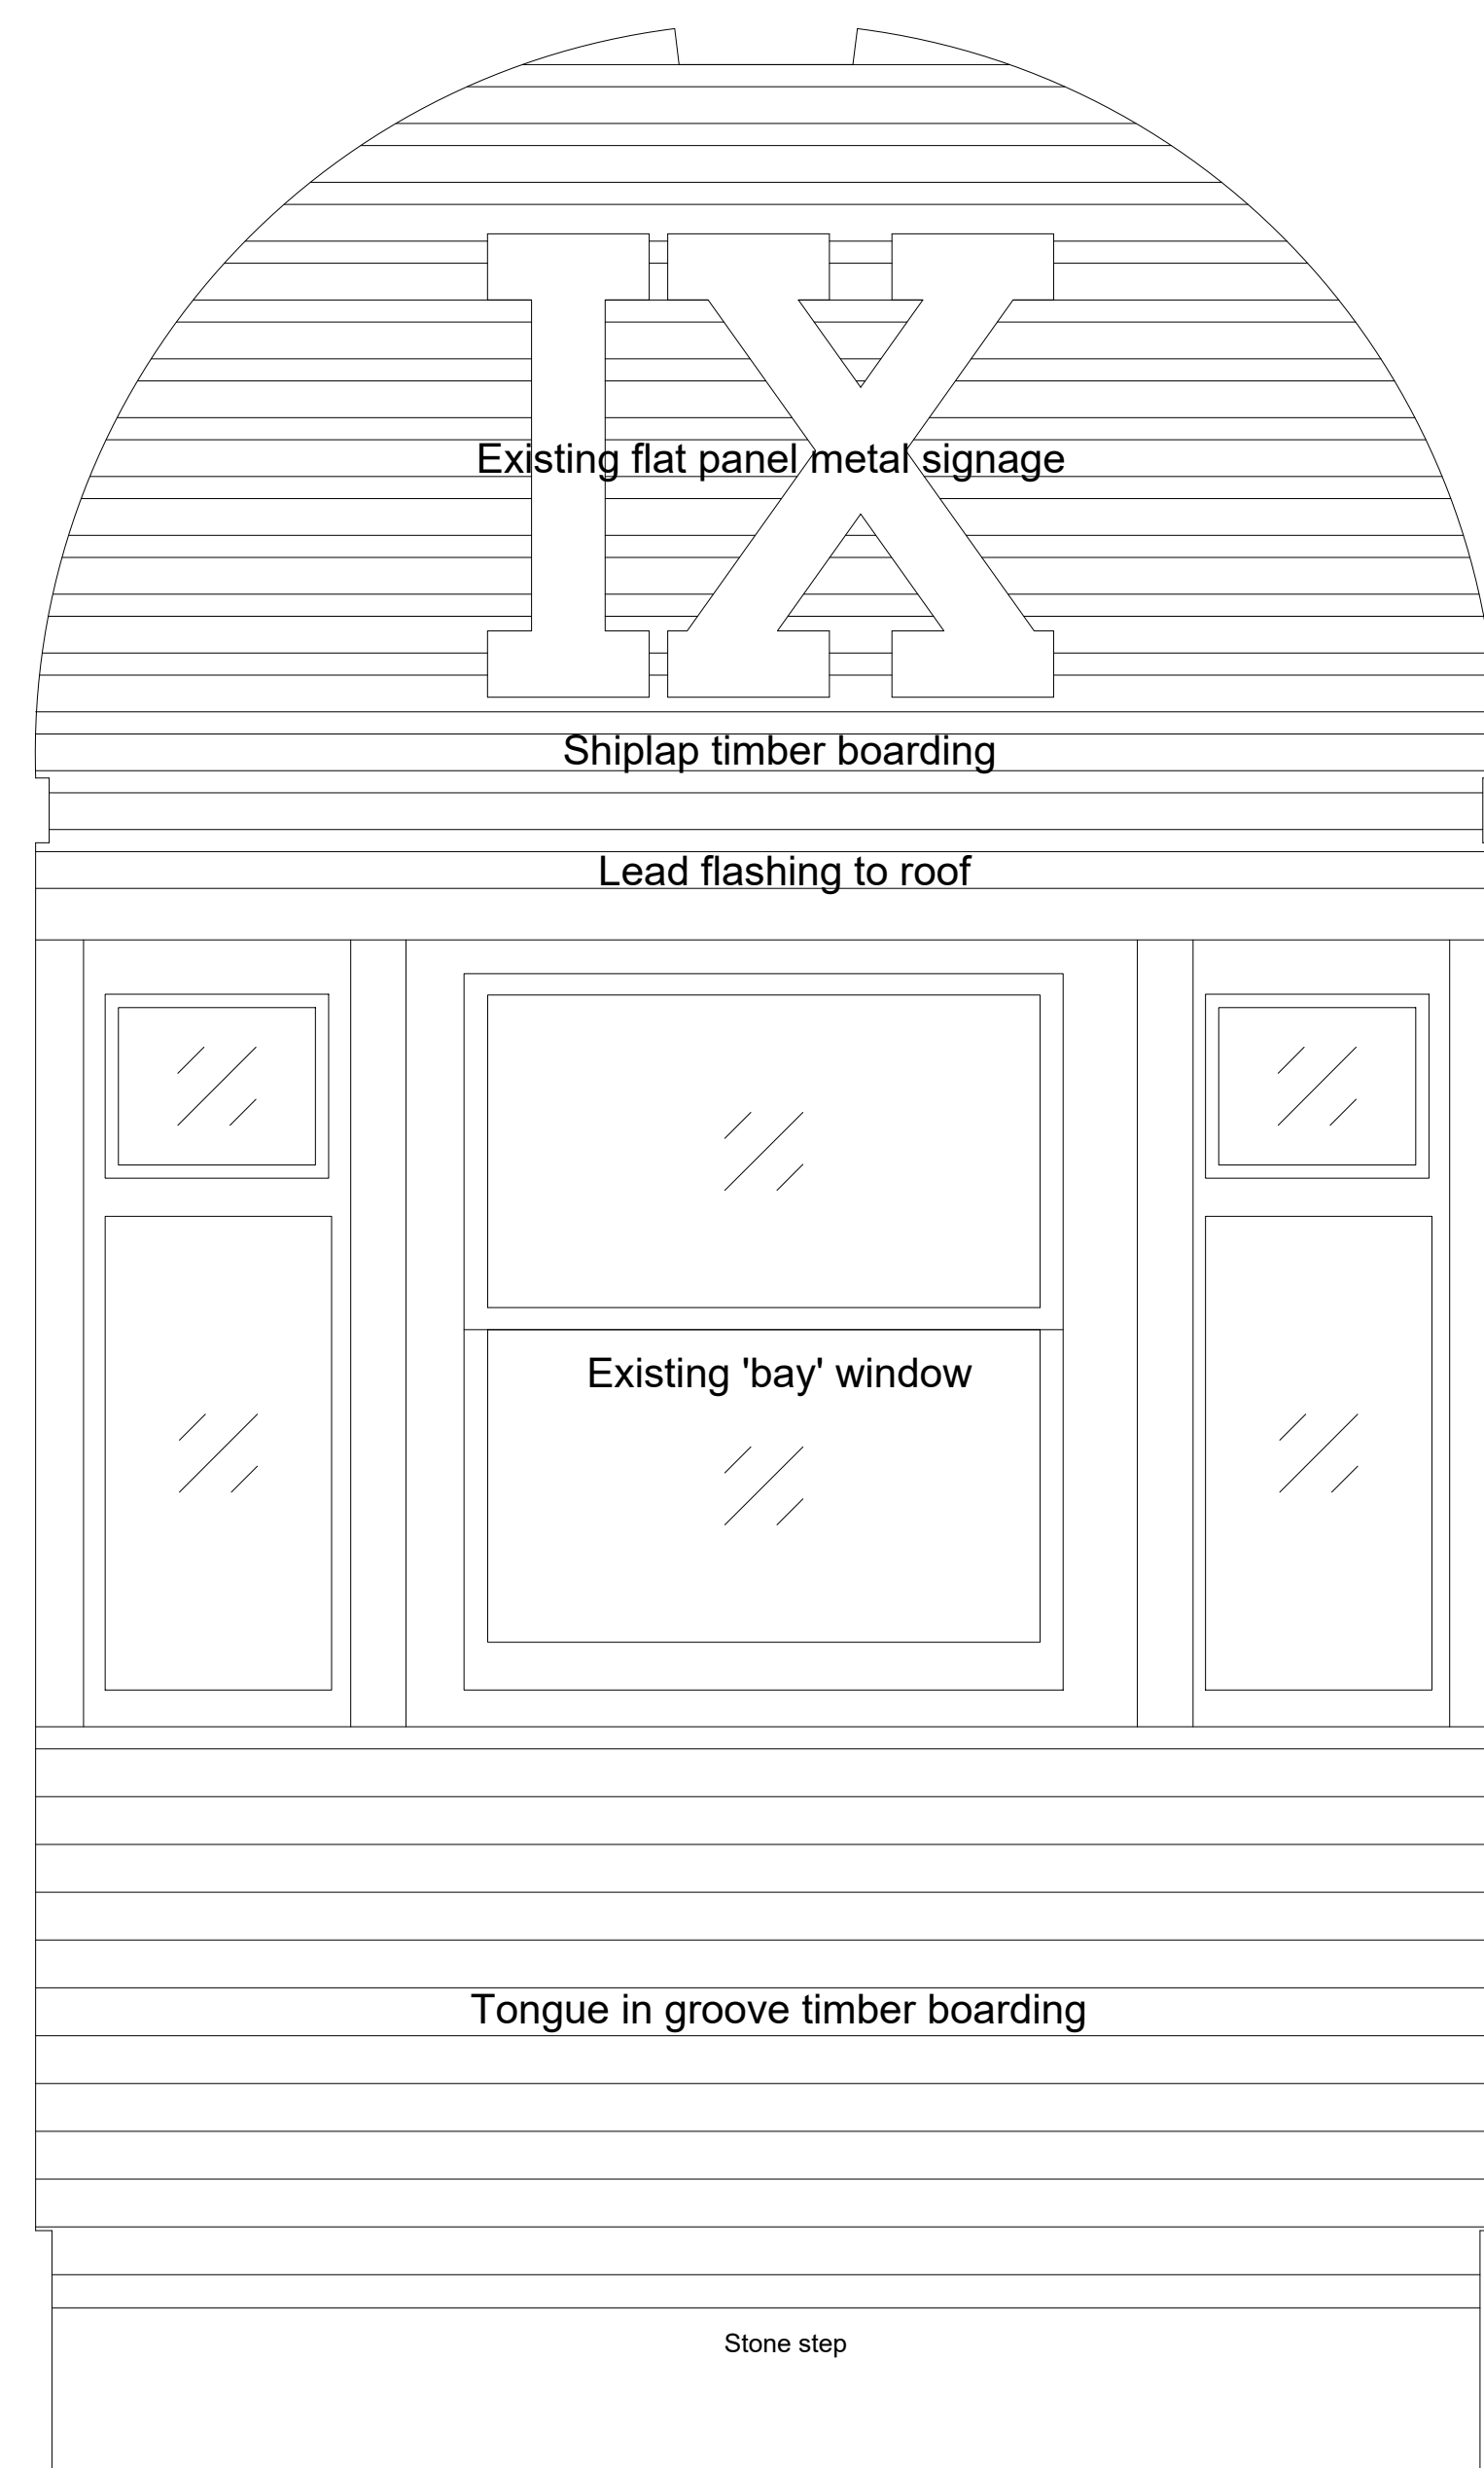


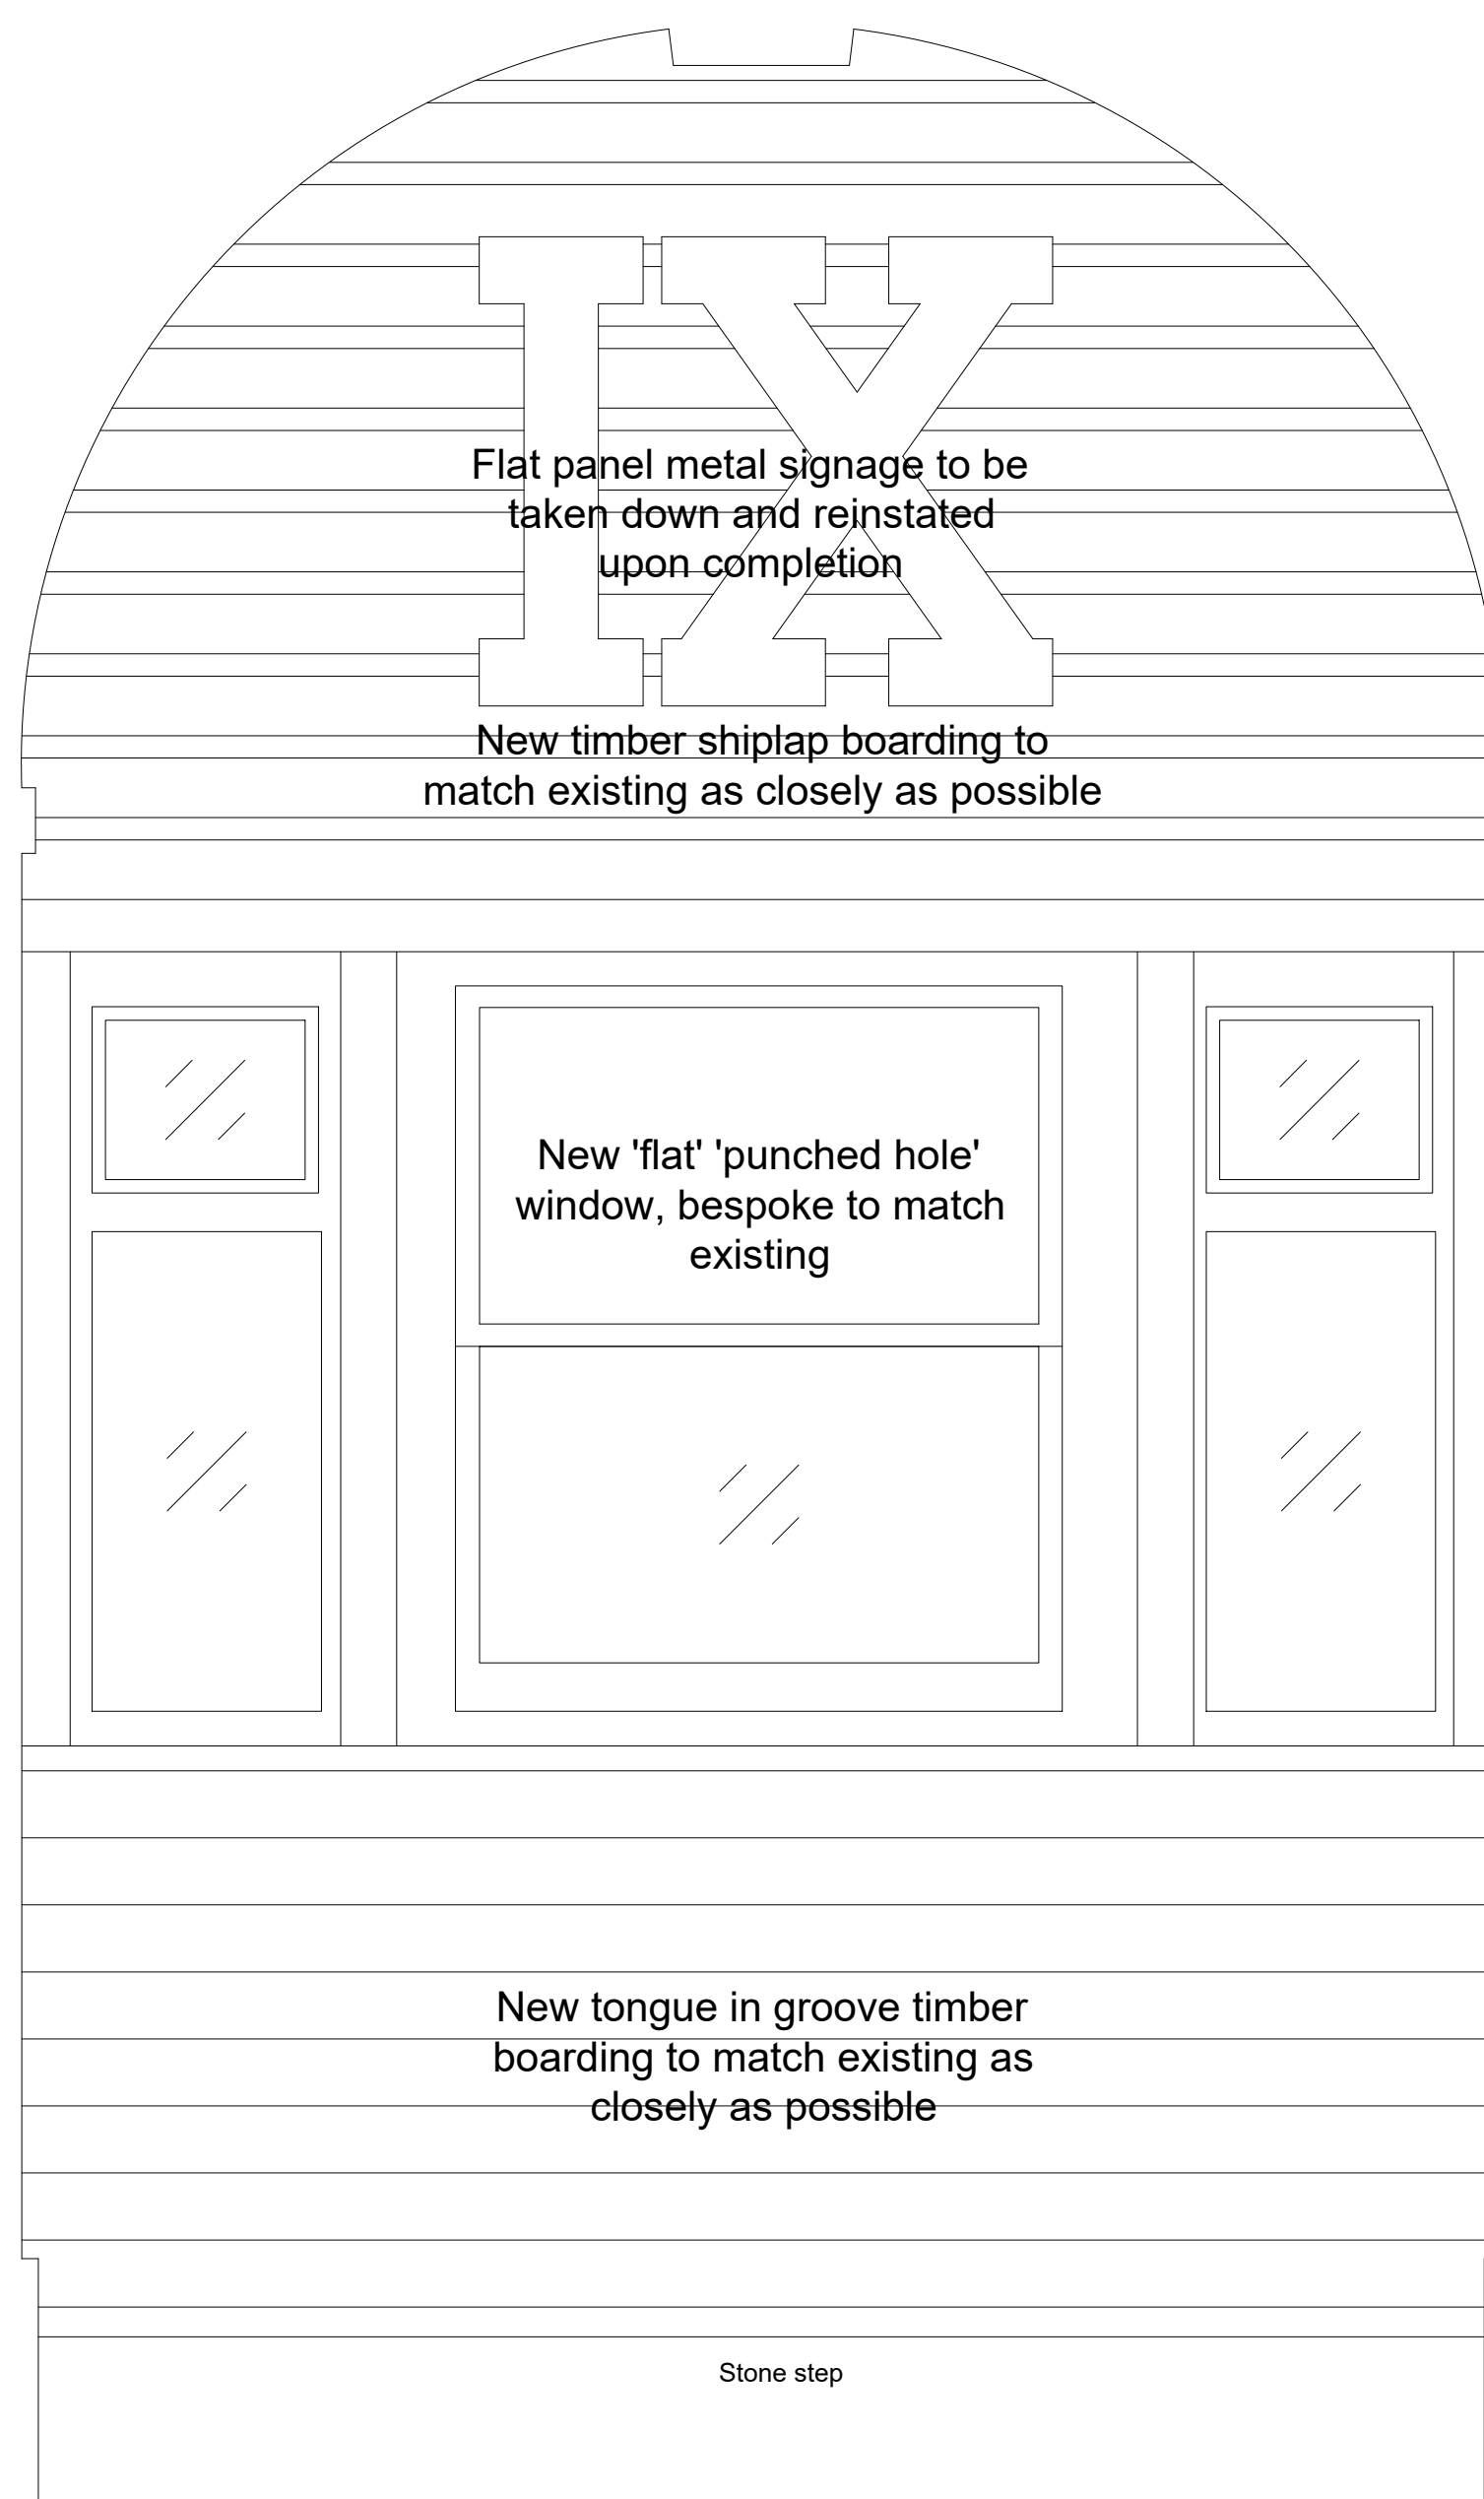


Existing wall infill elevation
(Scale 1:10)

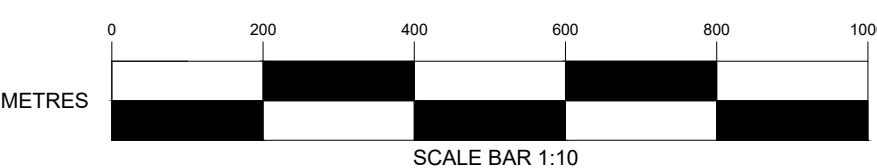


Proposed wall infill elevation
(Scale 1:10)

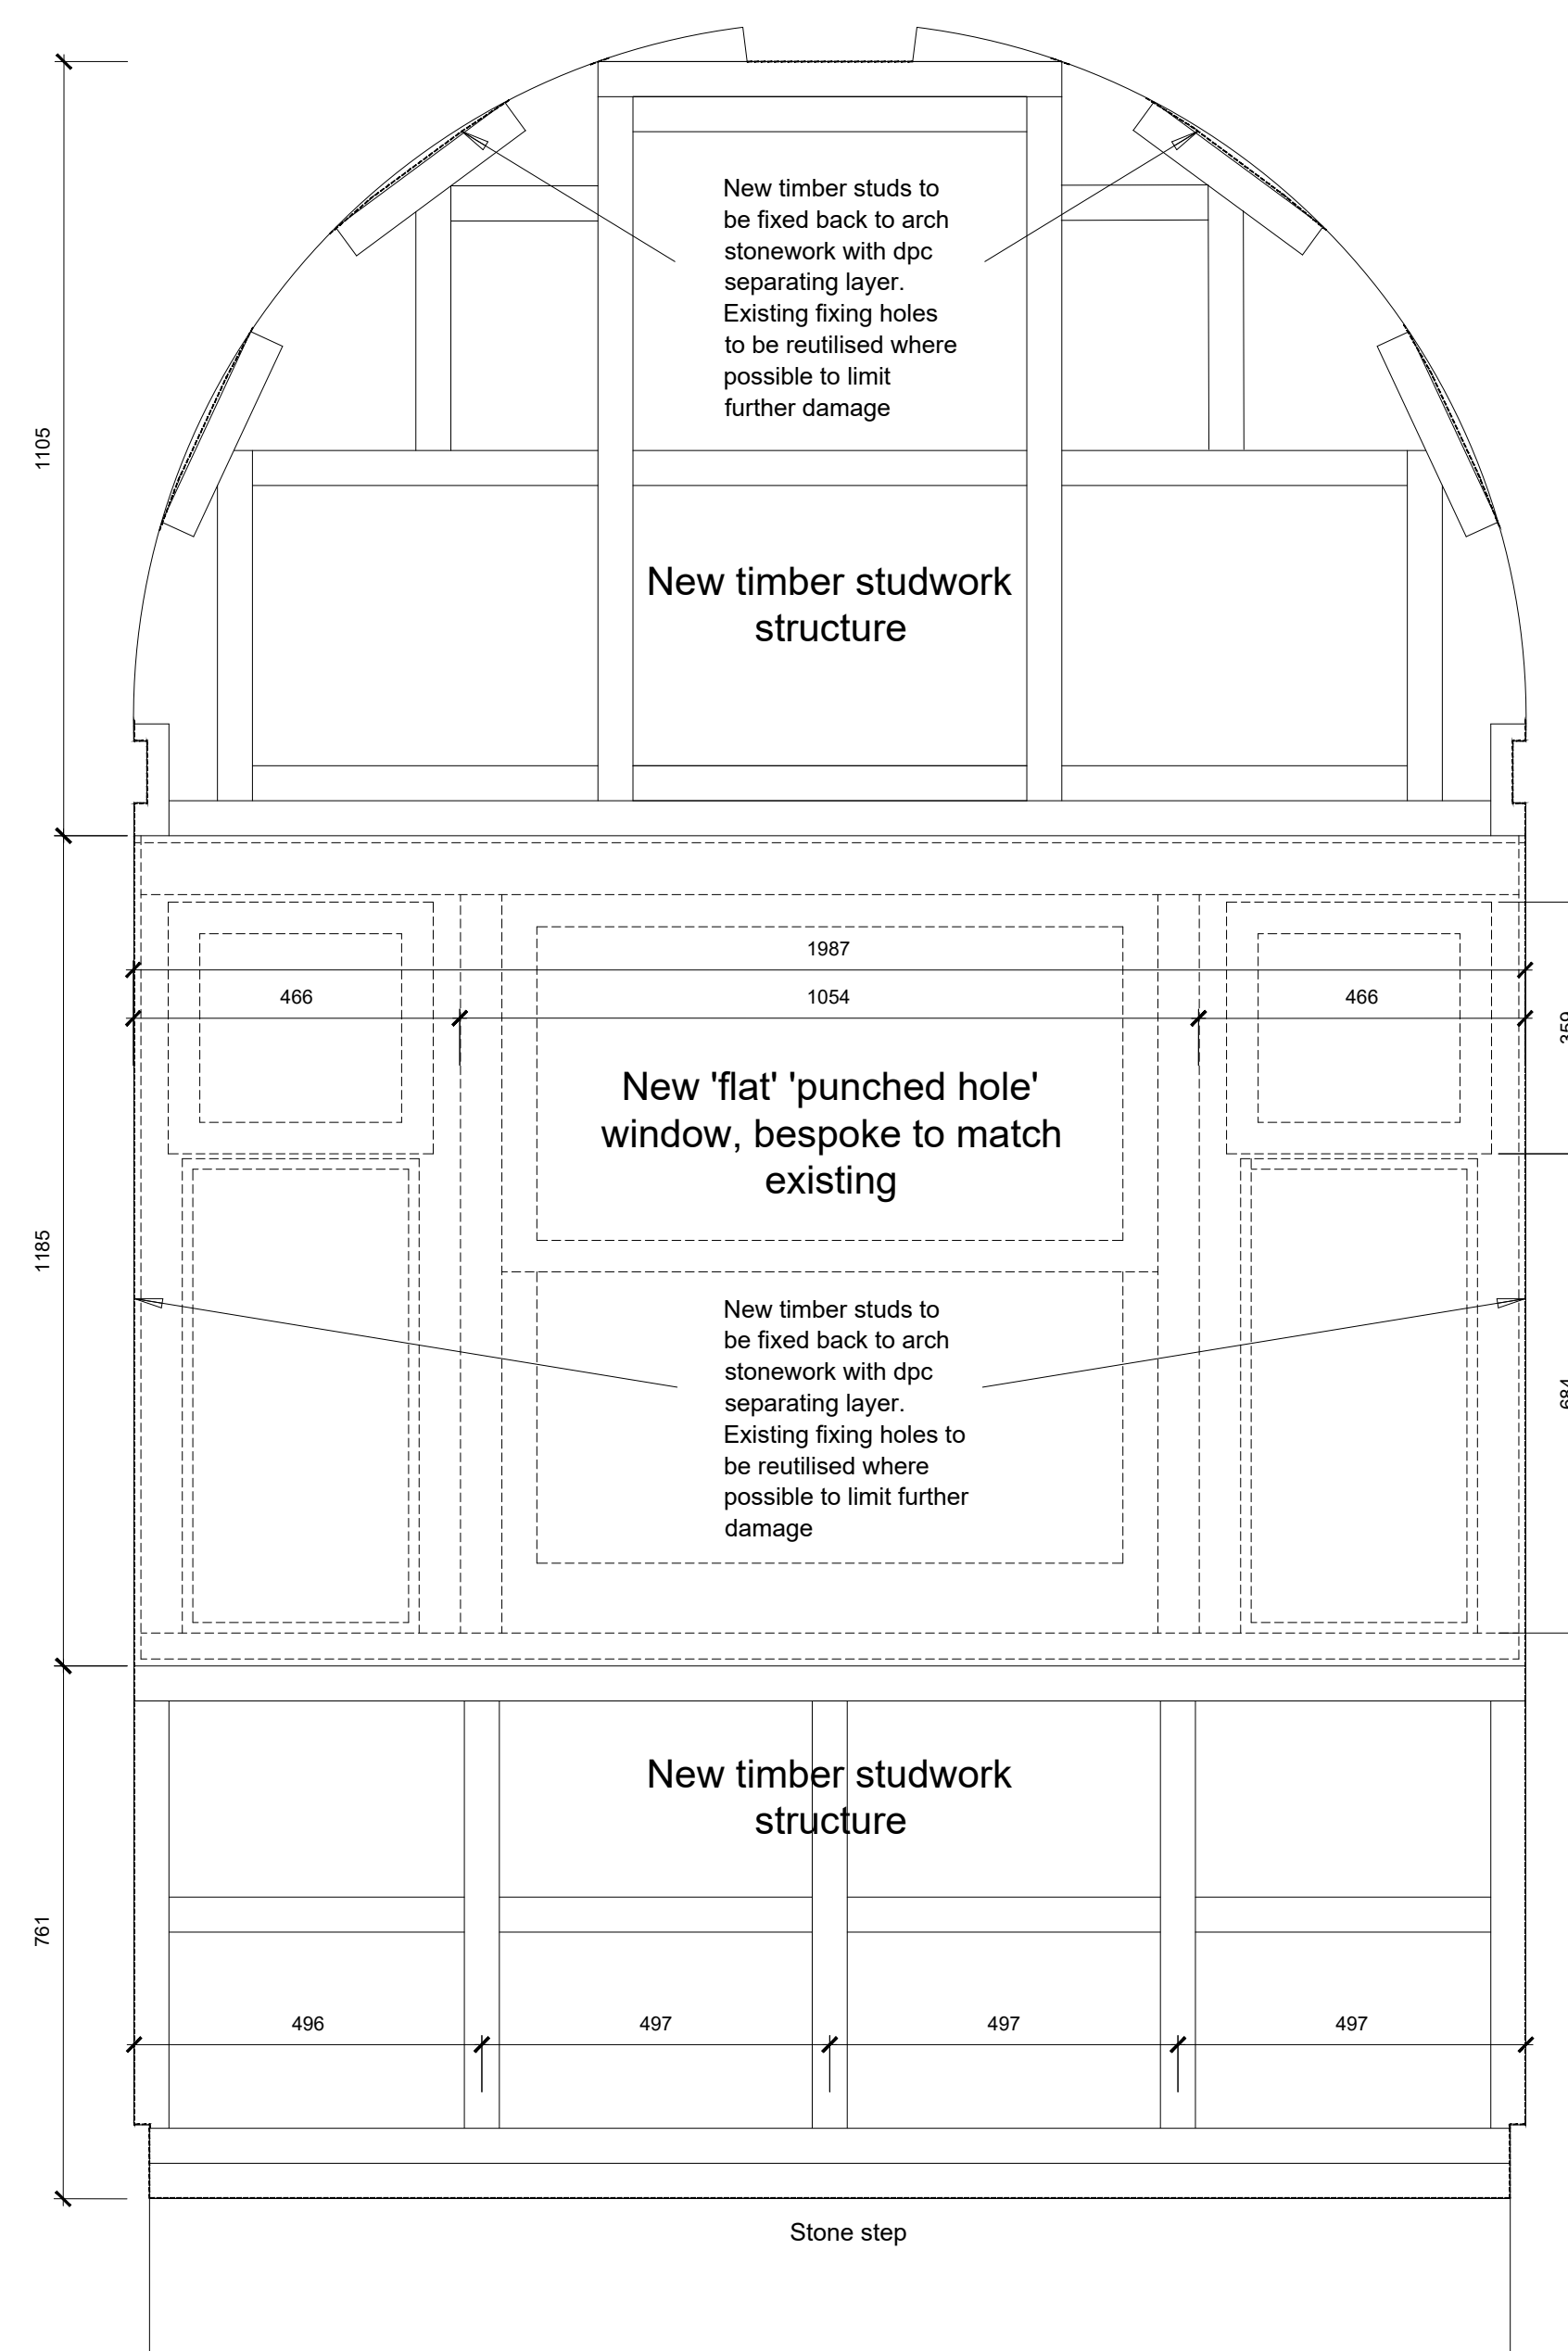

Proposed wall structure sectional elevation
(Scale 1:10)

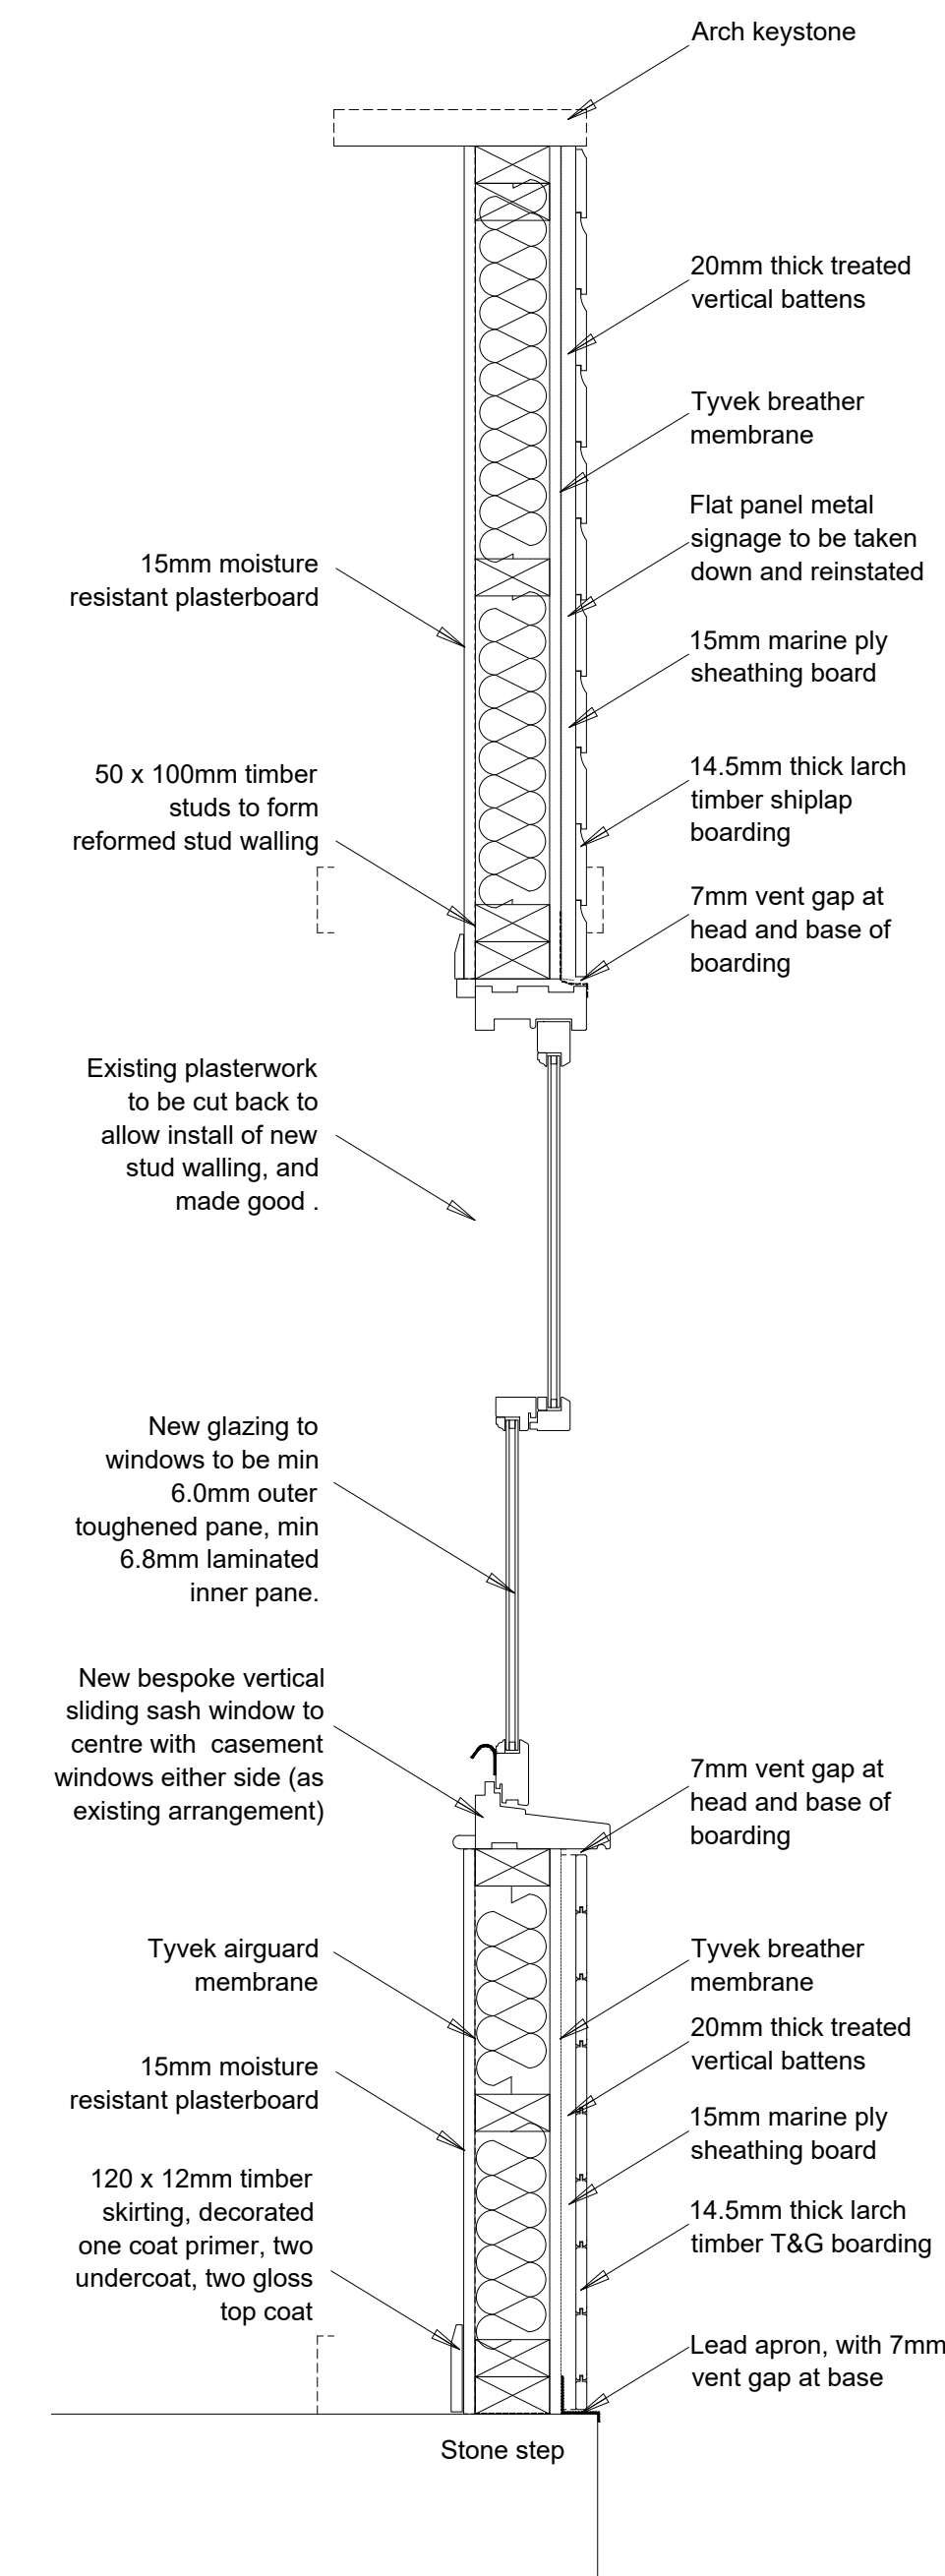

Infill walling section
(Scale 1:10)

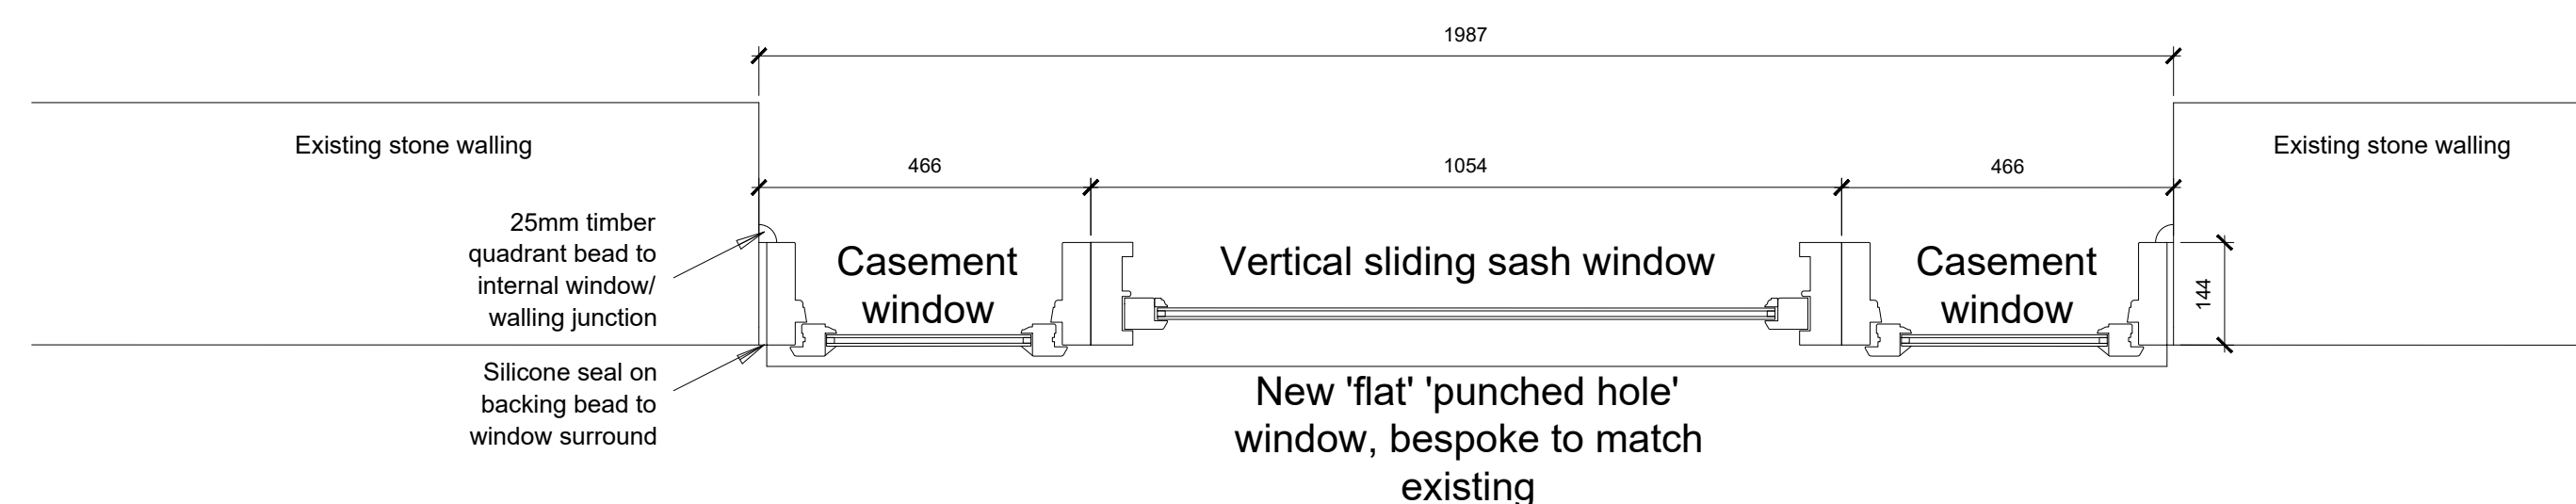

Proposed wall structure plan
(Scale 1:10)

 MRG Martin Ralph Group RICS CHARTERED SURVEYORS ARCHITECTS & ENGINEERS		CLIENT Vivo Defence Services Buckley Barracks Chippenham Wiltshire. SN14 6BW			DRAWING TITLE Proposed Arch infill details		PURPOSE For Listed Building Consent	
							AMENDMENTS	DATE
PROJECT Guardroom, Remedial Design Works		DATE Feb '26	SCALE 1:10		PAPER SIZE A1	P01 - First issue, Further work notes added 30/02/26		
		DRAWN BY SPG	REVIEWED BY					
		DRAWING No. 25.237- 10		REVISION P01				
11 Dragon House Husser Court Brambles Business Park Portsmouth Hampshire PO7 7SF		www.martinralph.co.uk info@martinralph.co.uk		T. 023 9225 7711 F. 023 9225 7712				