



Works to Parapet / Box Gutter - at centre

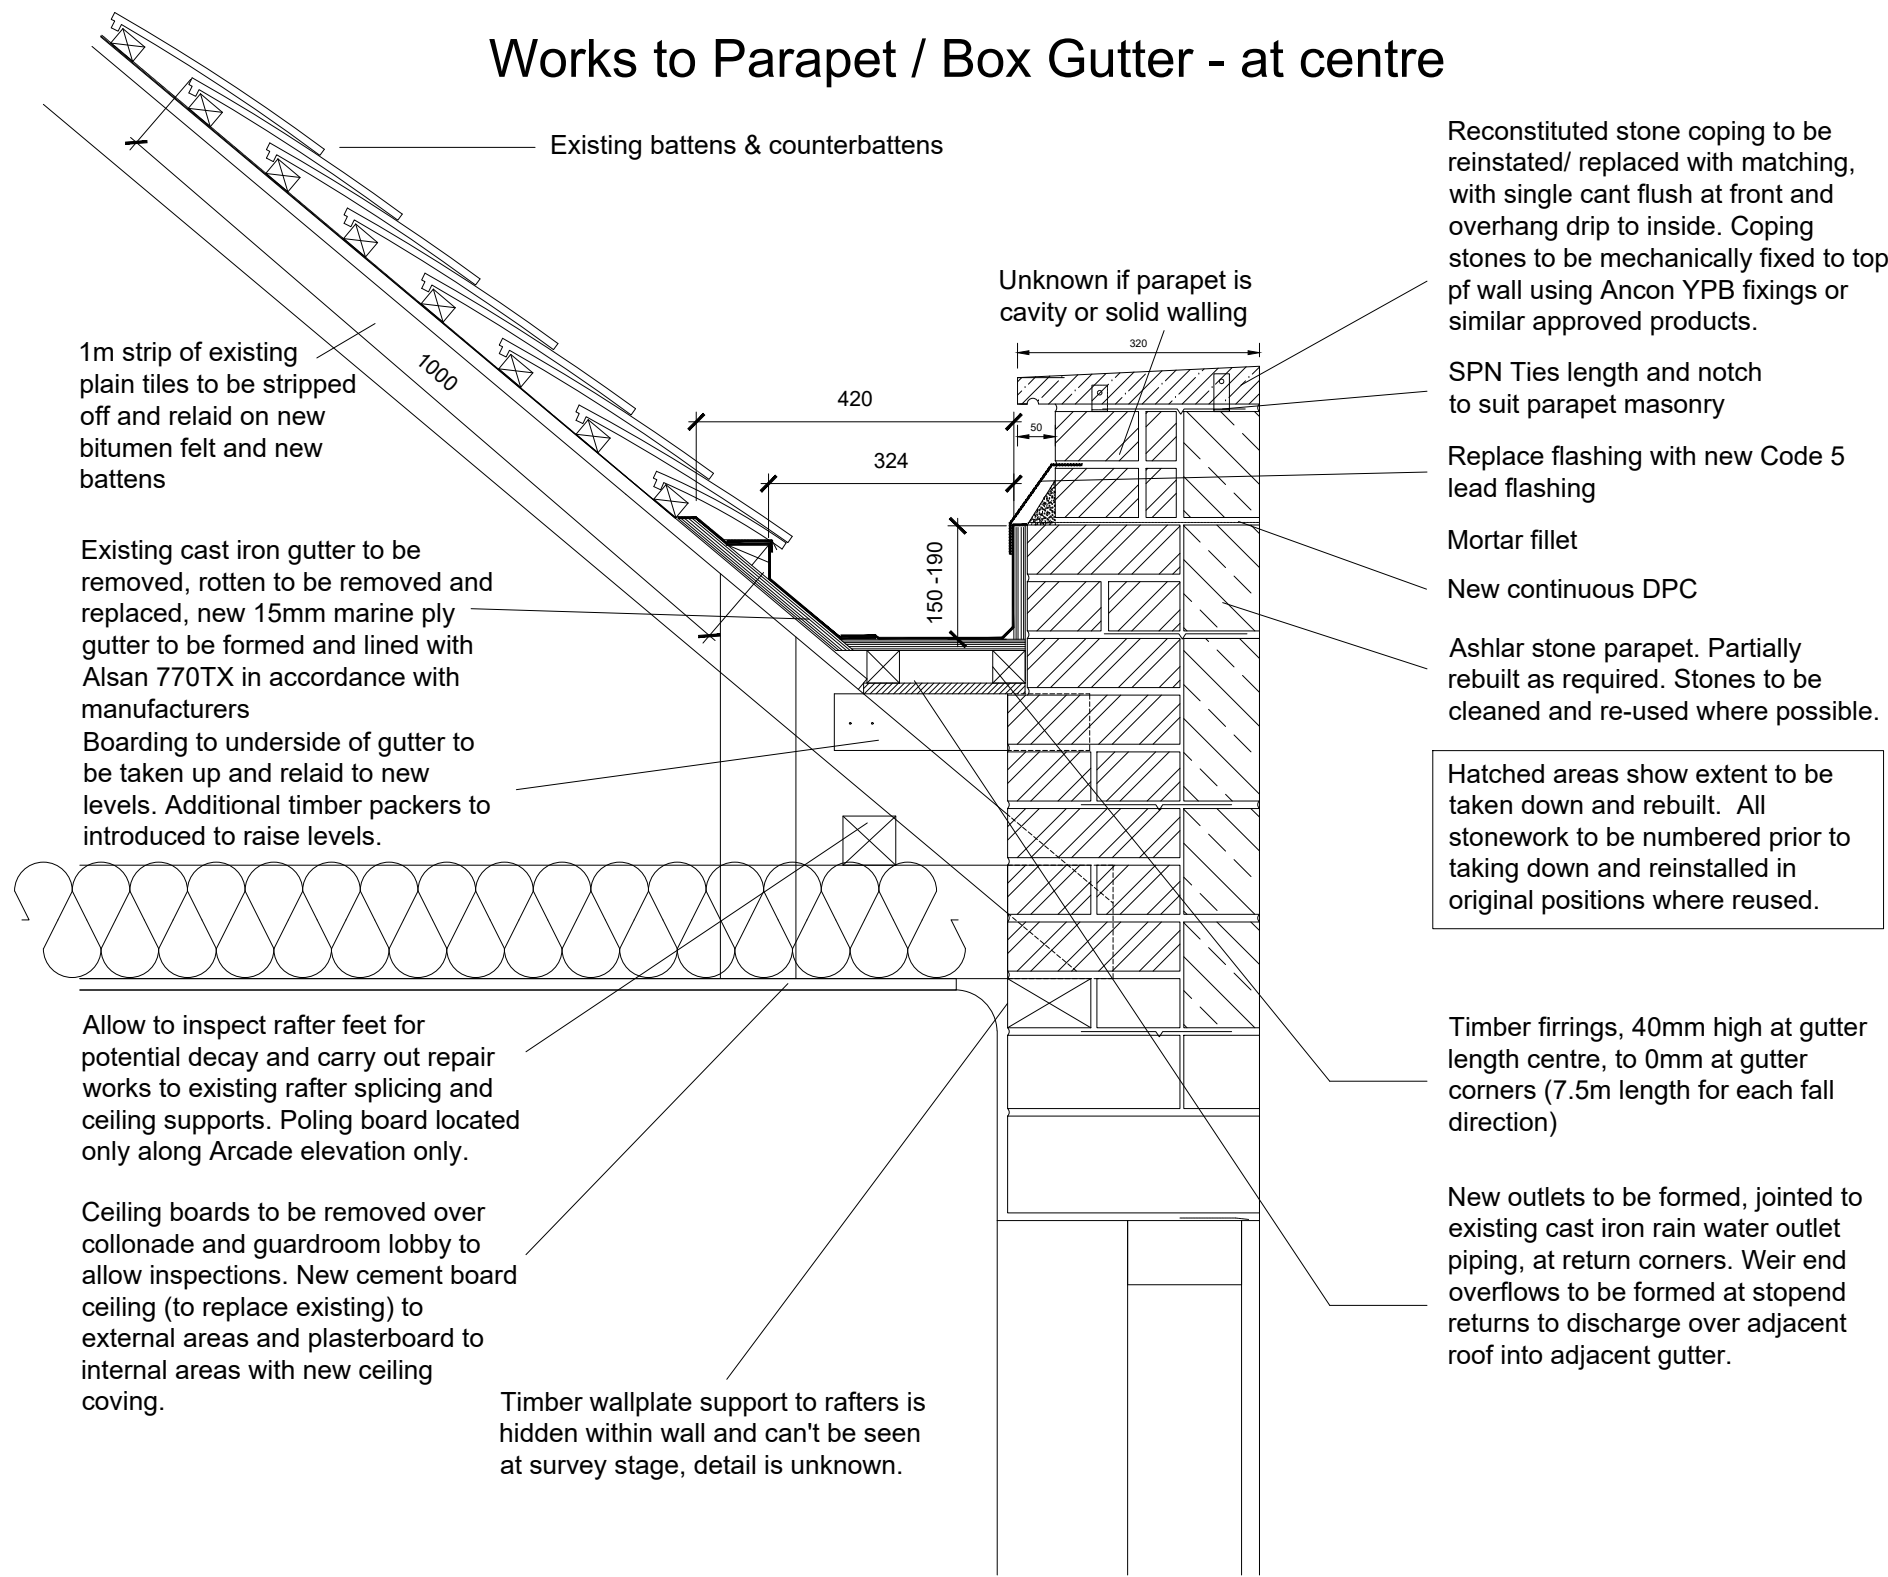


Parapet Detail section - at Gutter Centre
(Scale 1:10)

Works to Parapet / Box Gutter

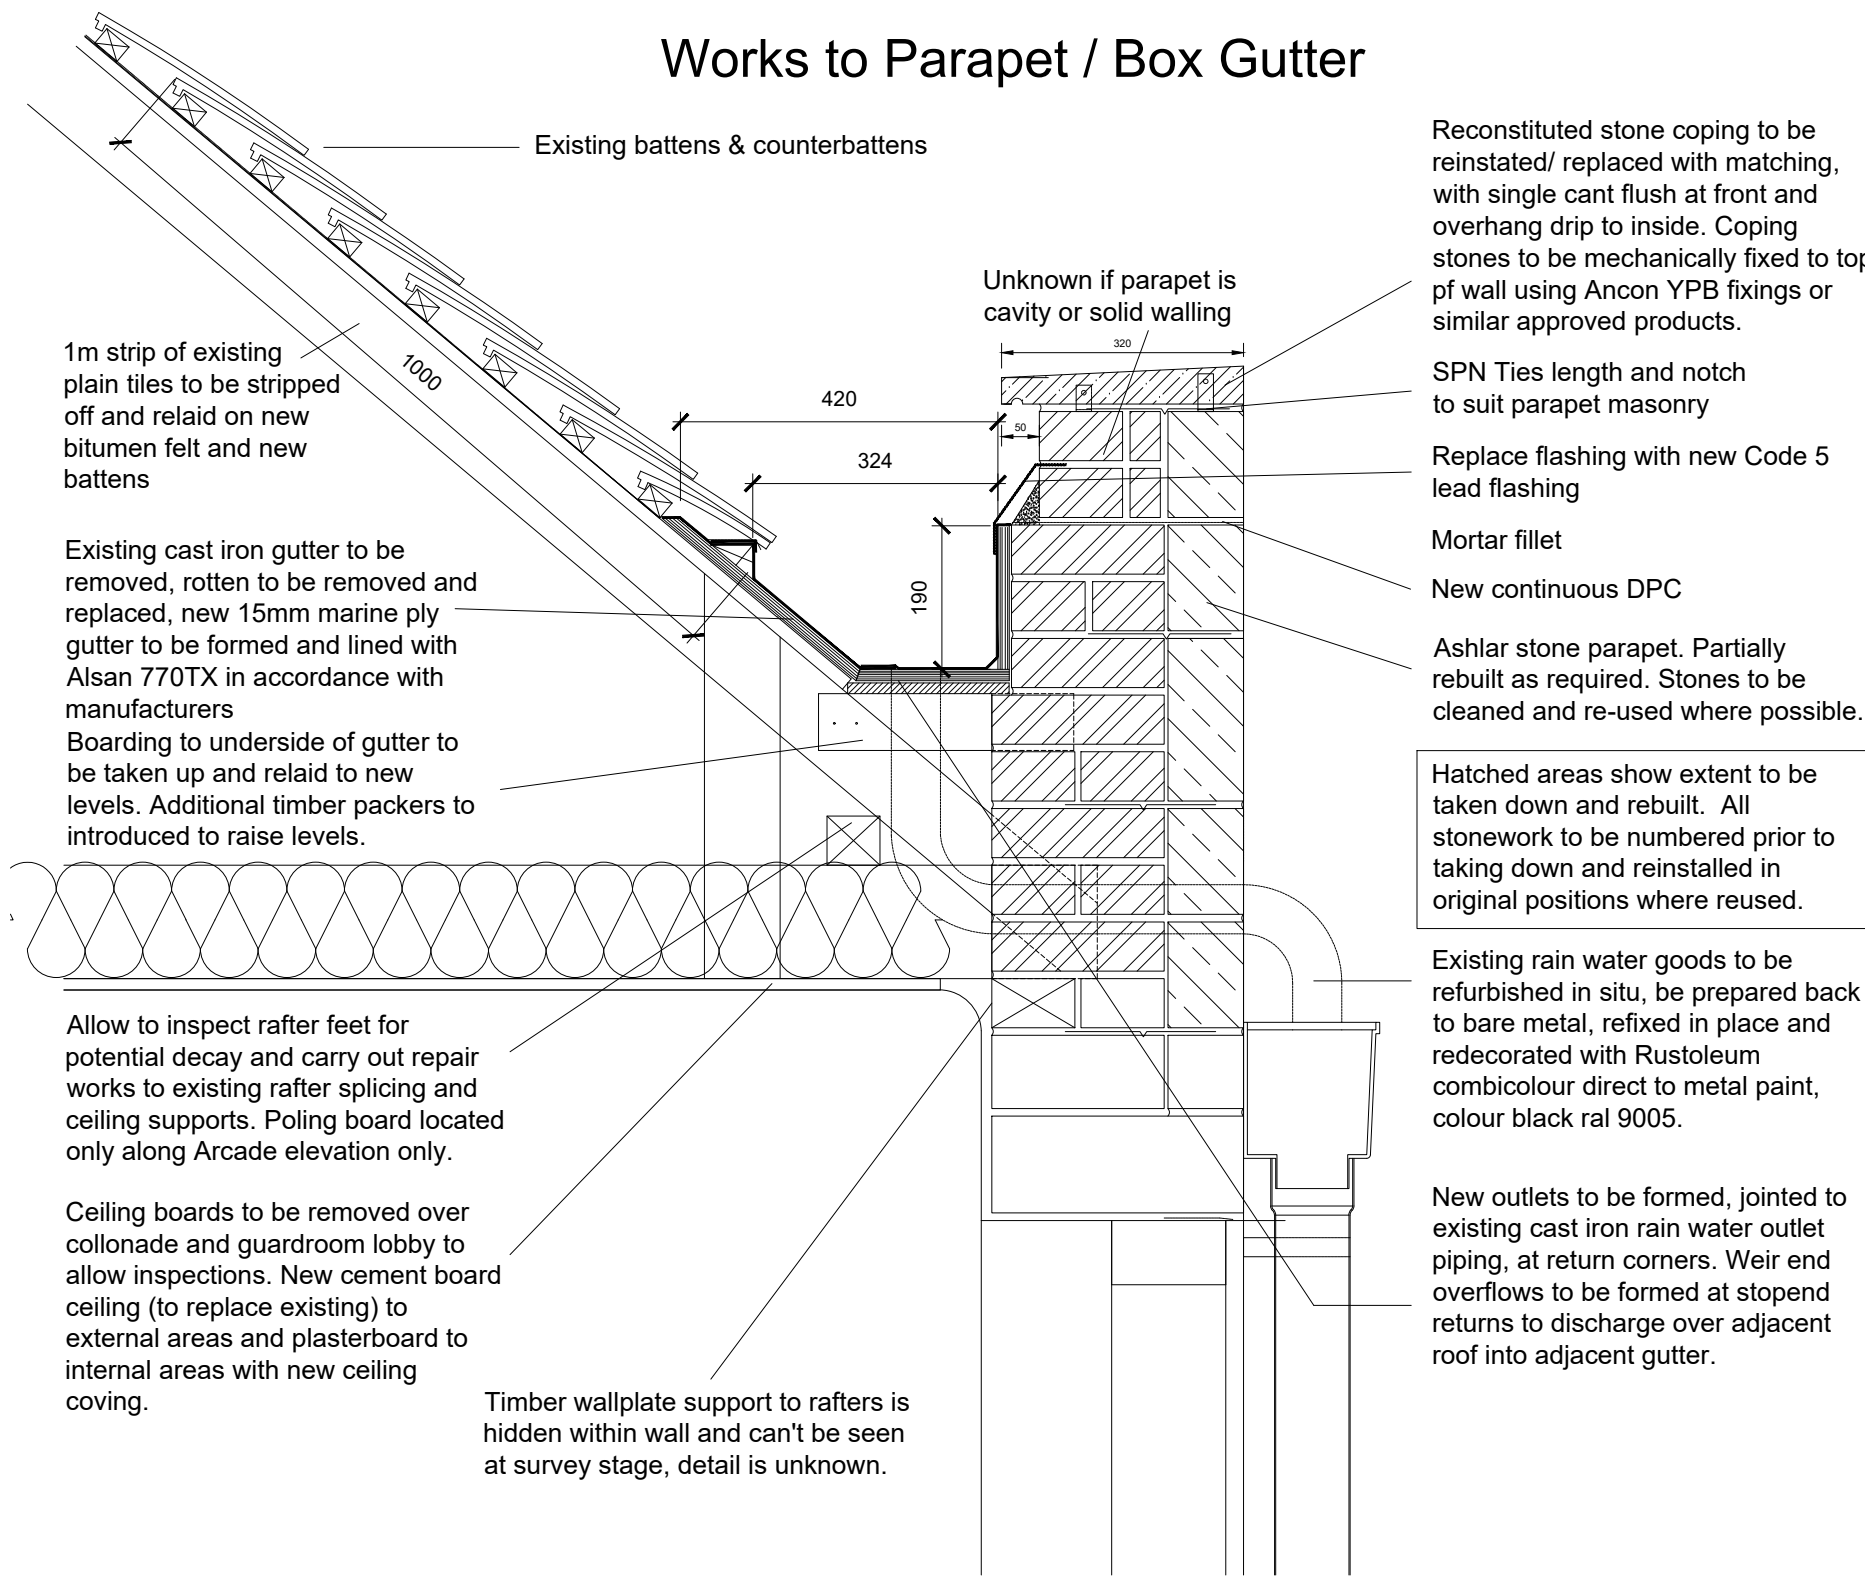


Parapet Detail section - at Gutter End
(Scale 1:10)

Assumed Existing Parapet / Box Gutter

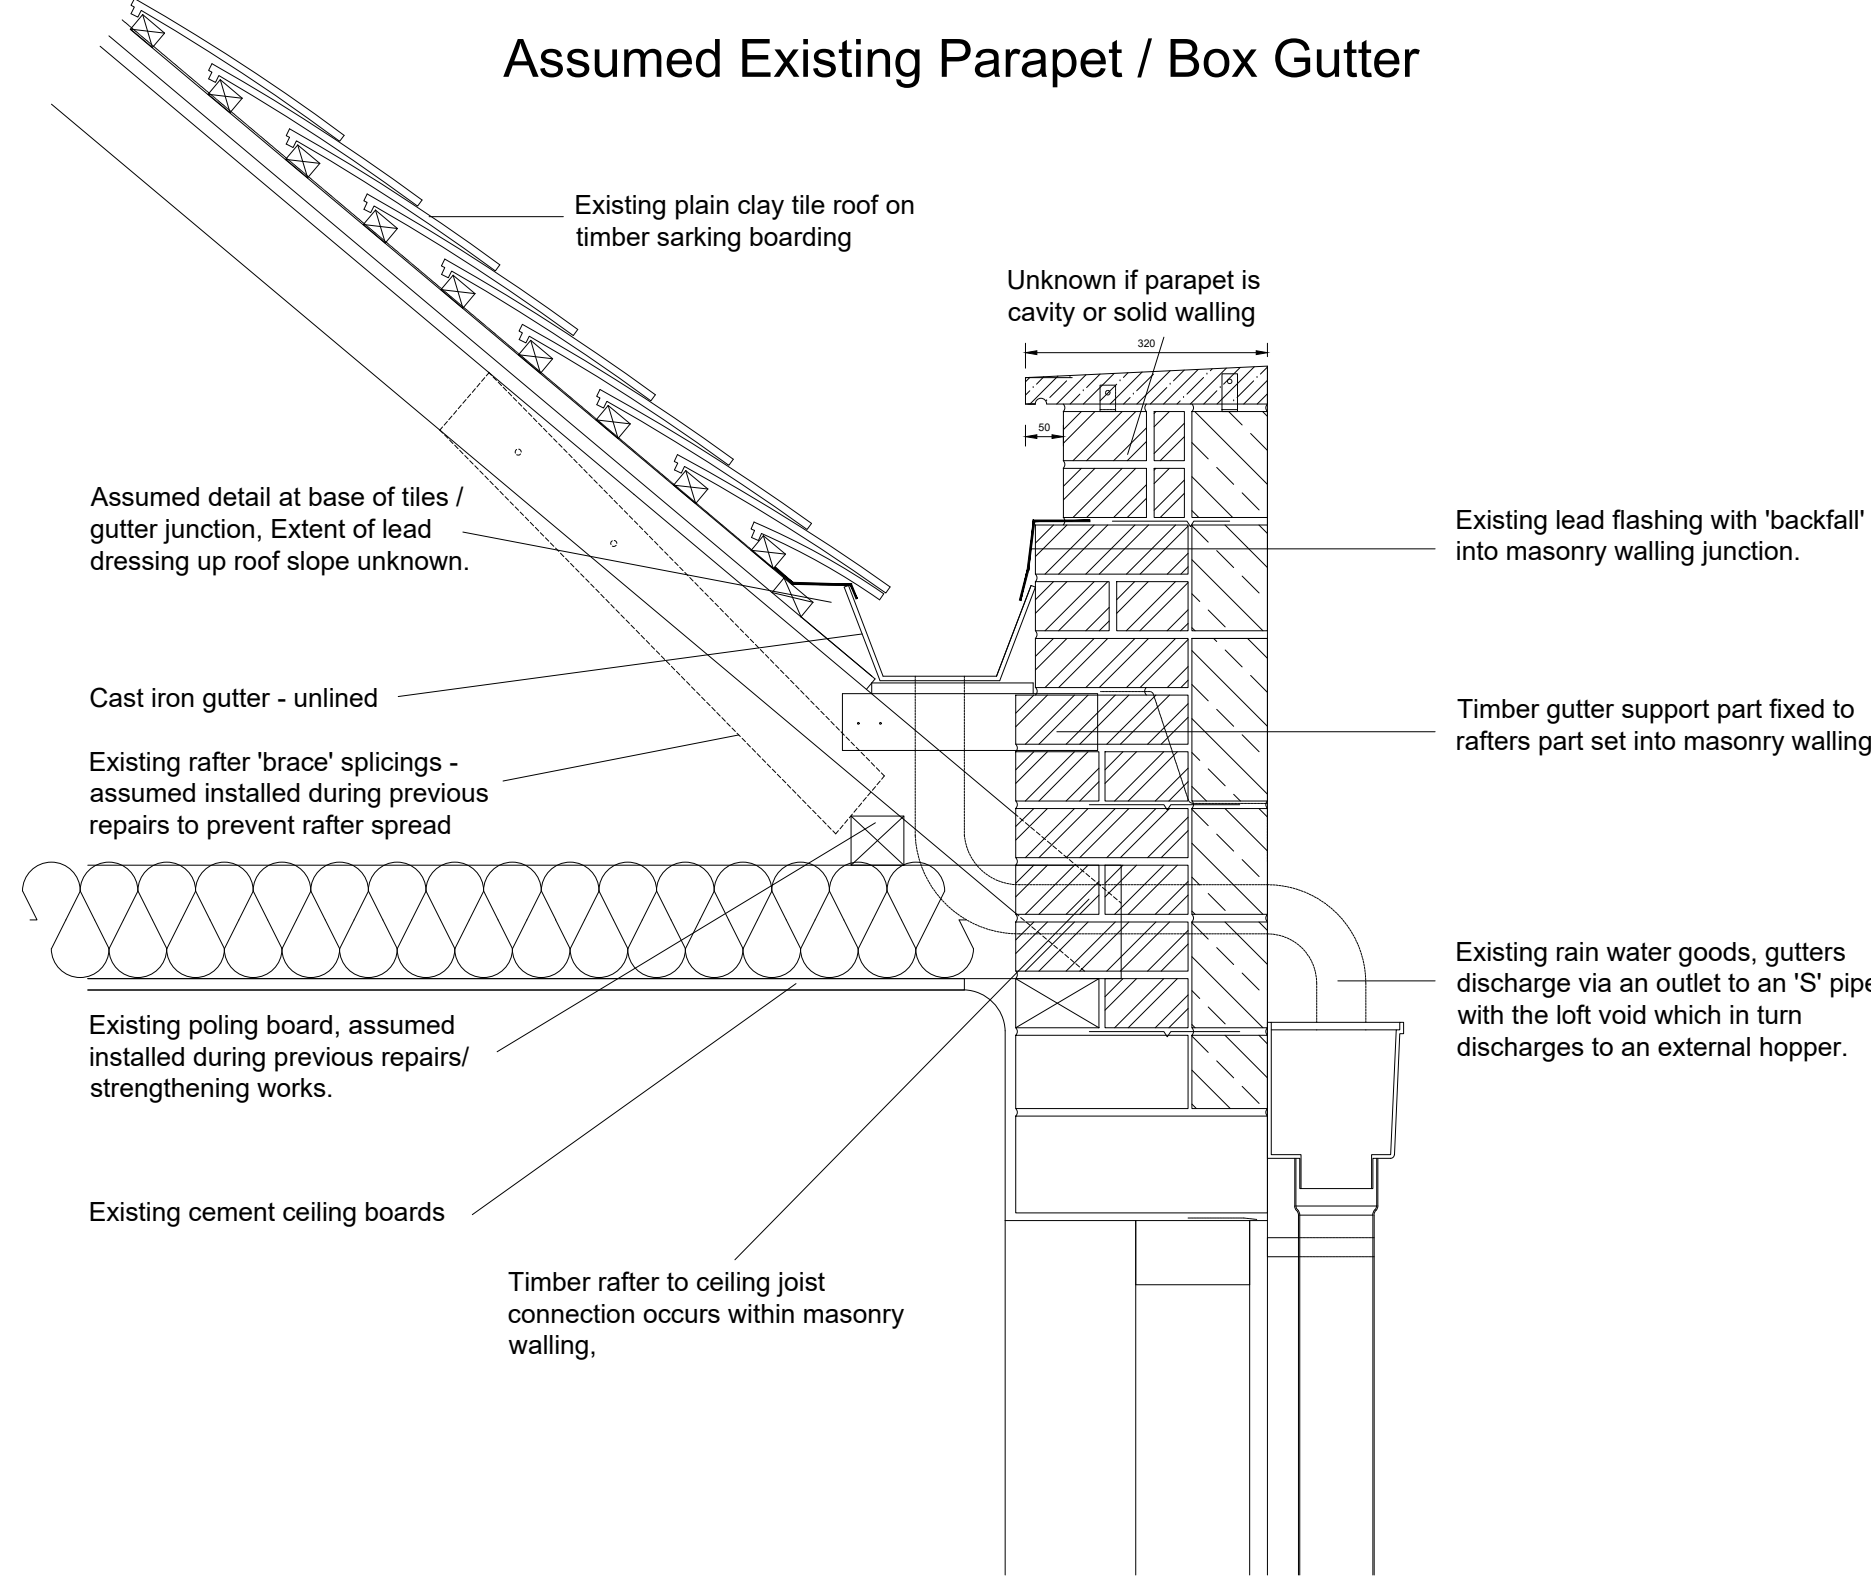

Assumed Existing Parapet Detail section
(Scale 1:10)



Works to timber structure

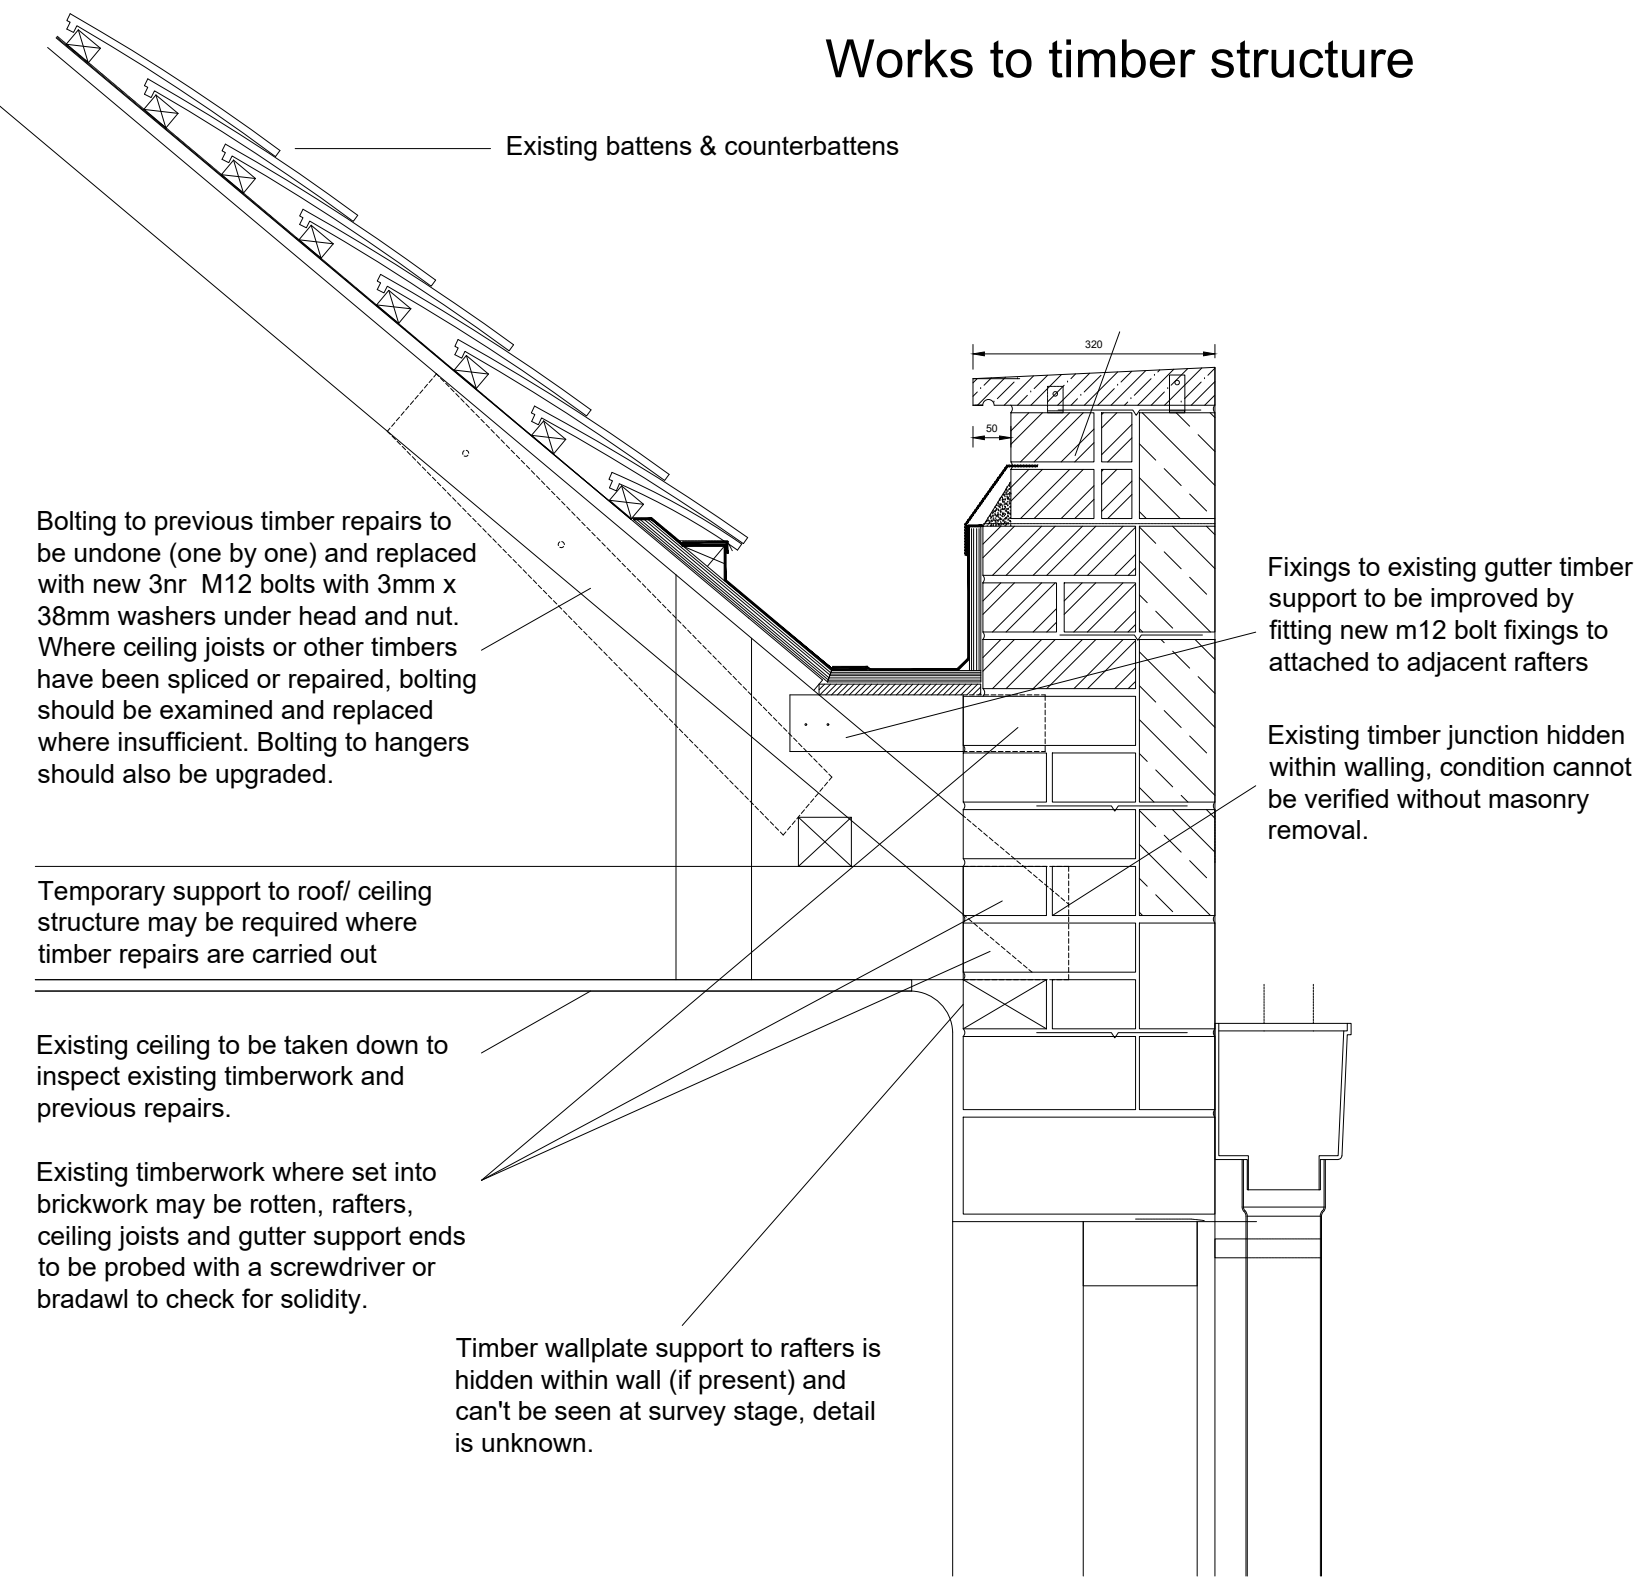

Works to timber structure Detail section
(Scale 1:10)

Lime mortar mix :
A compatible repair mortar can be made with a volumetric mix of 1 part NHL3.5 to 2 ½ parts well graded 2mm sand.

Compatible repair preblended:
Natural Mortar / RG Bath / NHL3.5 is a close match in colour, strength, and texture to the clean edge of the sample. (Biscuit sample sent by post)
Natural Mortar / RG Sandgate / NHL3.5 is a close match in colour, strength, and texture to the exposed edge of the sample

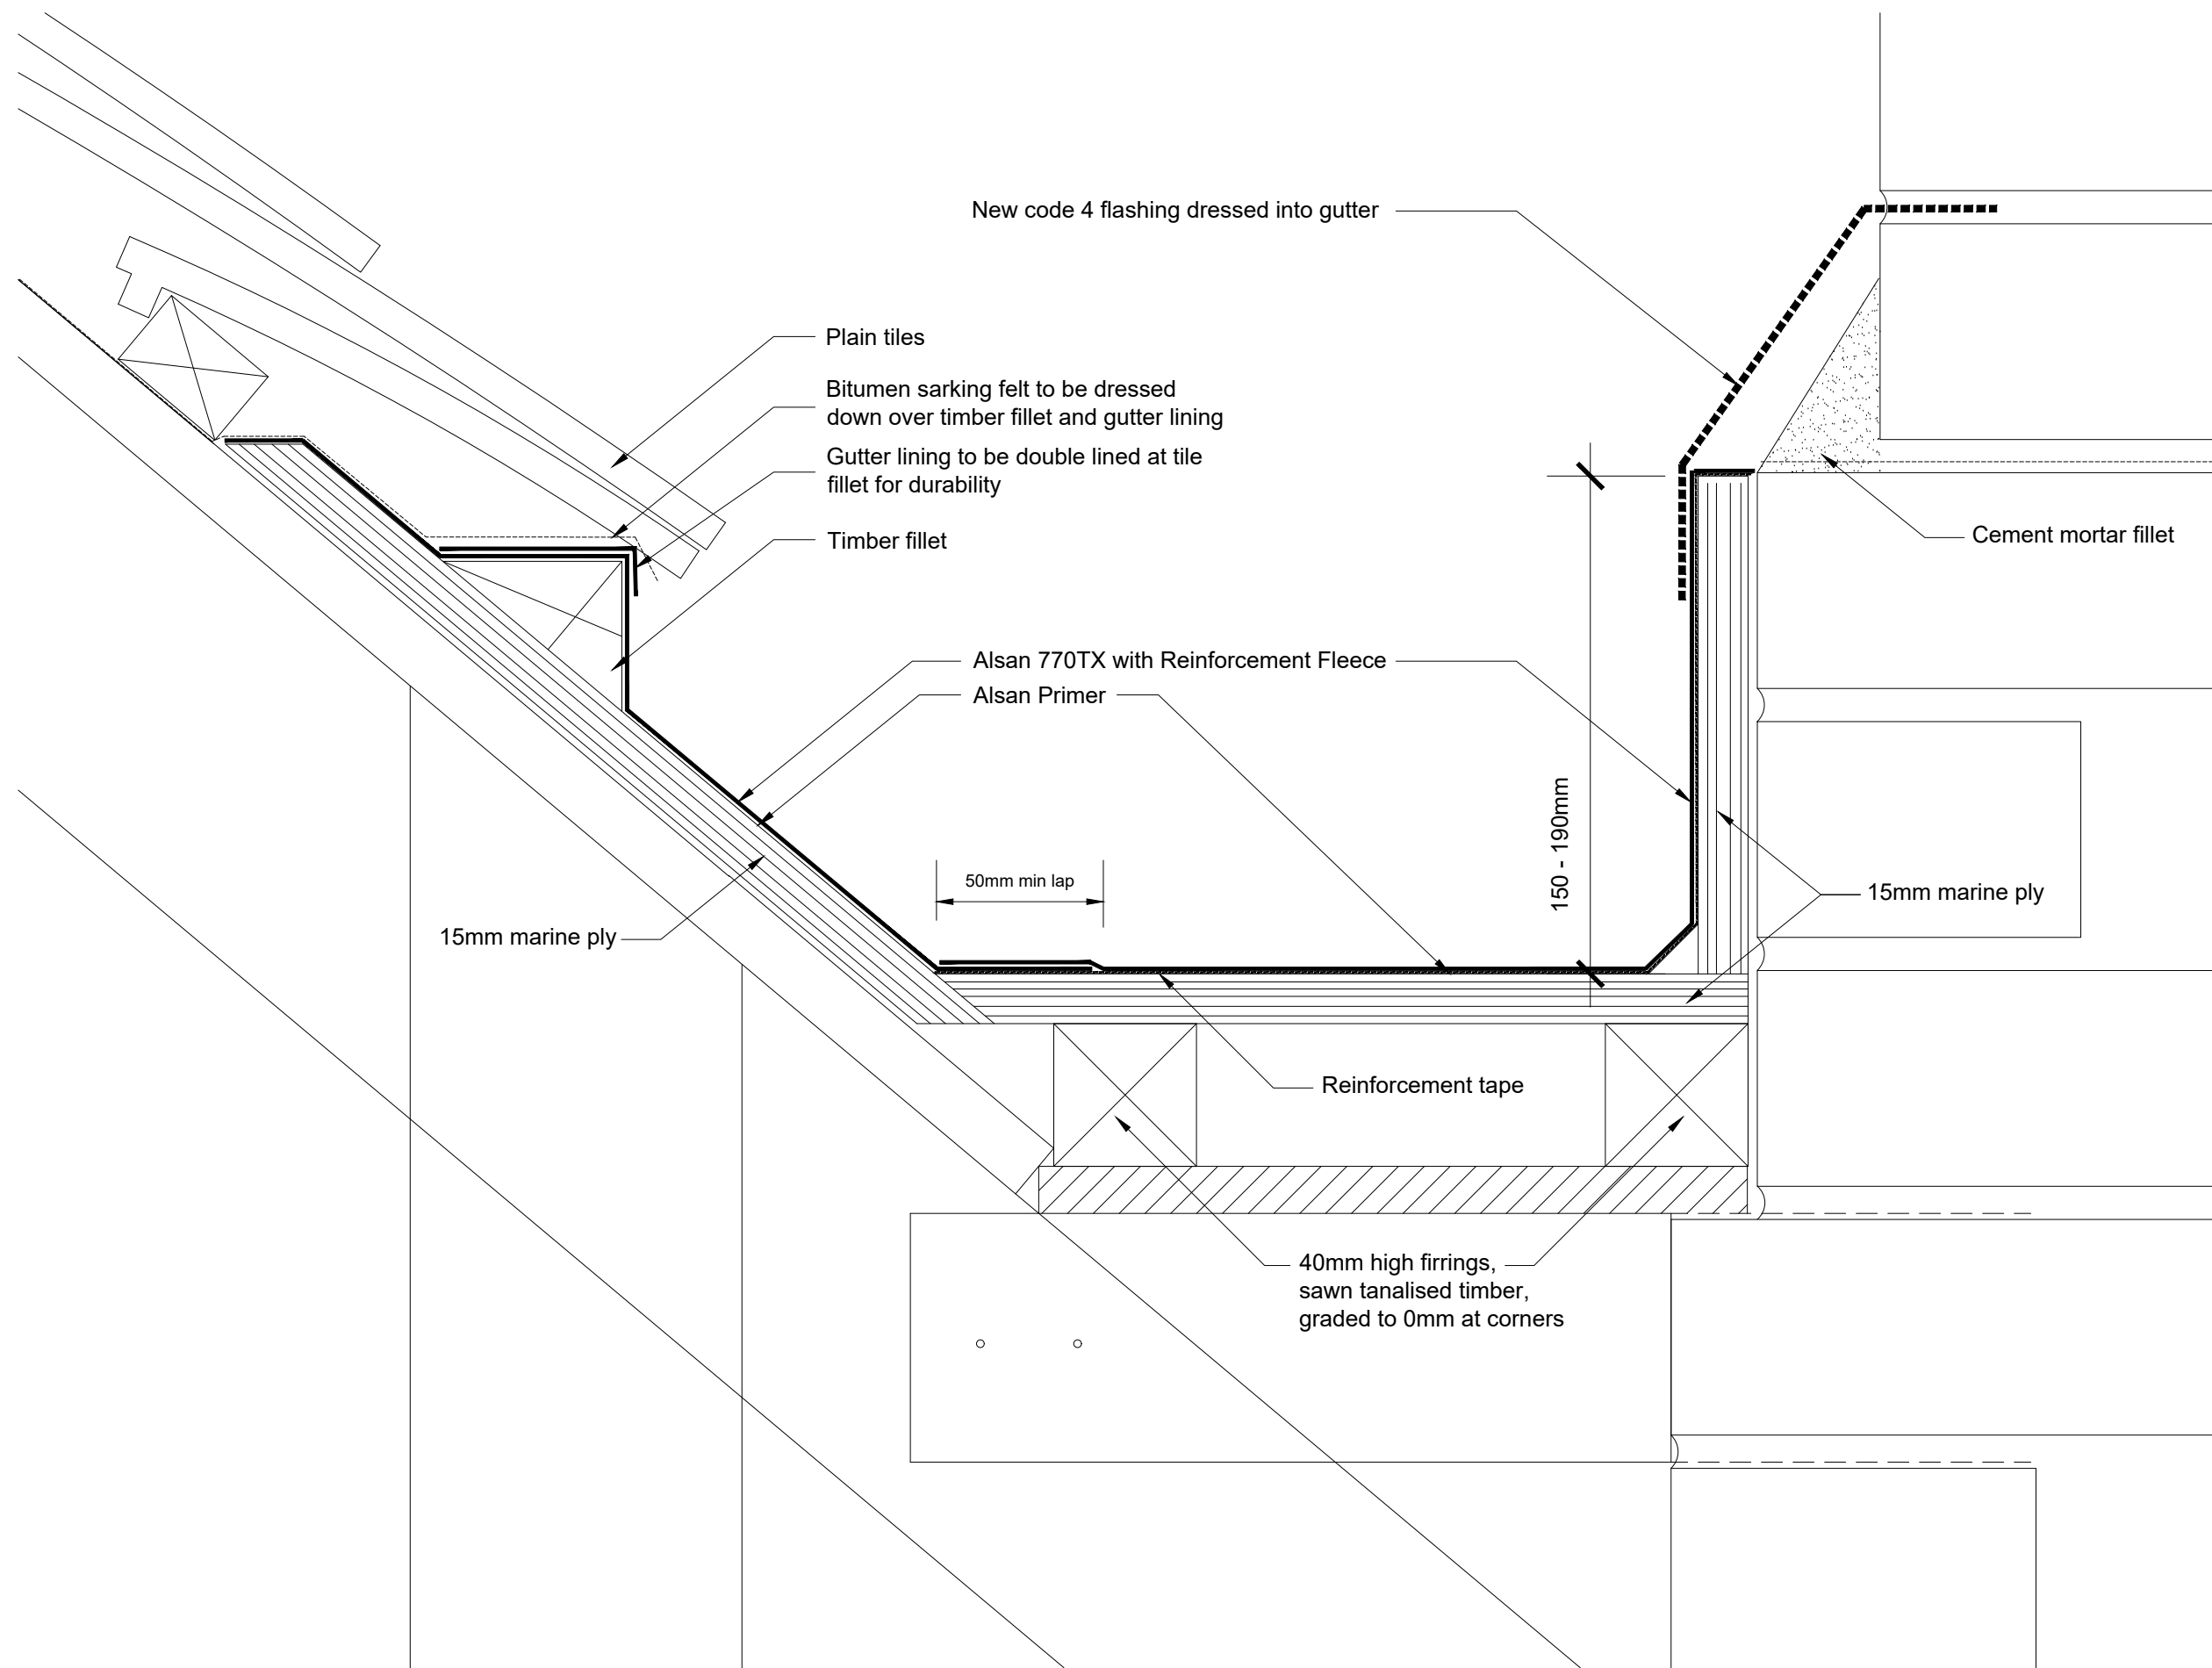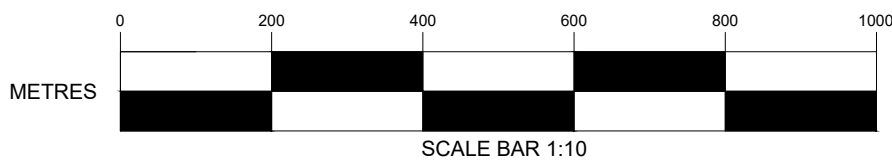

Proposed Parapet gutter lining(Scale 1:2)

  11 Dragoon House Hussar Court Brambles Business Park Portsmouth Hampshire PO7 7SF www.martinralph.co.uk info@martinralph.co.uk T. 023 9225 7711 F. 023 9225 7712	CLIENT Vivo Defence Services Buckley Barracks Chippenham Wiltshire. SN14 6BW PROJECT Guardroom, Remedial Design Works	DRAWING TITLE Proposed Gutter Sections		PURPOSE For Listed Building Consent	
		AMENDMENTS		DATE	
		DATE Feb '26	SCALE 1:10 / 1:2	PAPER SIZE A1	P01 - First issue; Further work notes added 30/02/26
		DRAWN BY SPG	REVIEWED BY		
		DRAWING No. 25.237- 08	REVISION P01		