

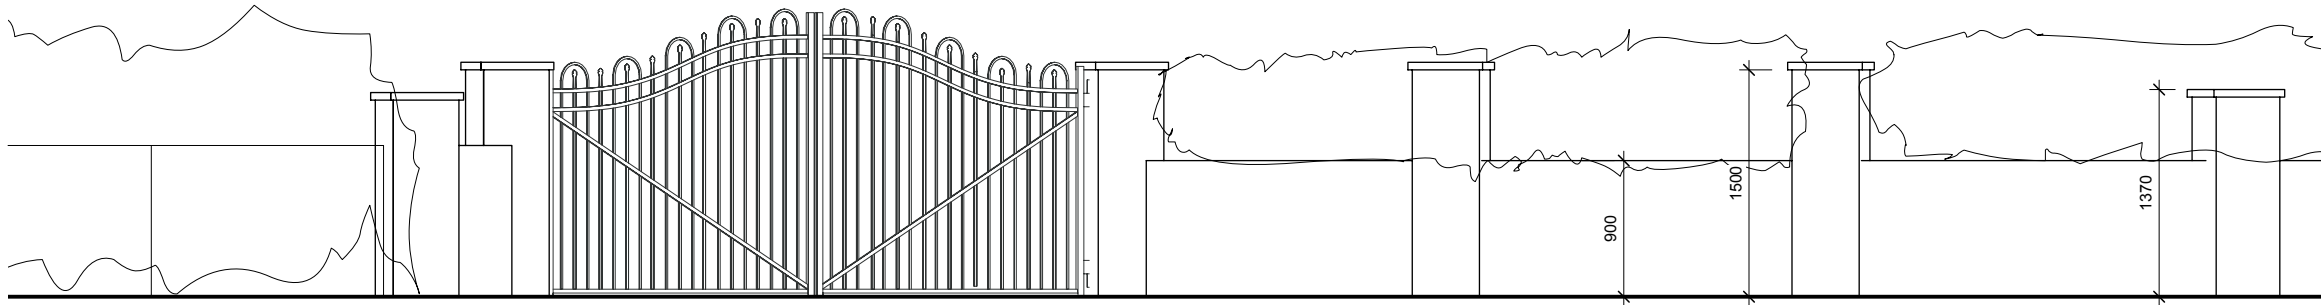


Finishes Schedule

- 1. Boundary walls in roughcast render
- 2. Native hedges
- 3. Metal gate panels
- 4. Rouchcast rendered piers with stone capping

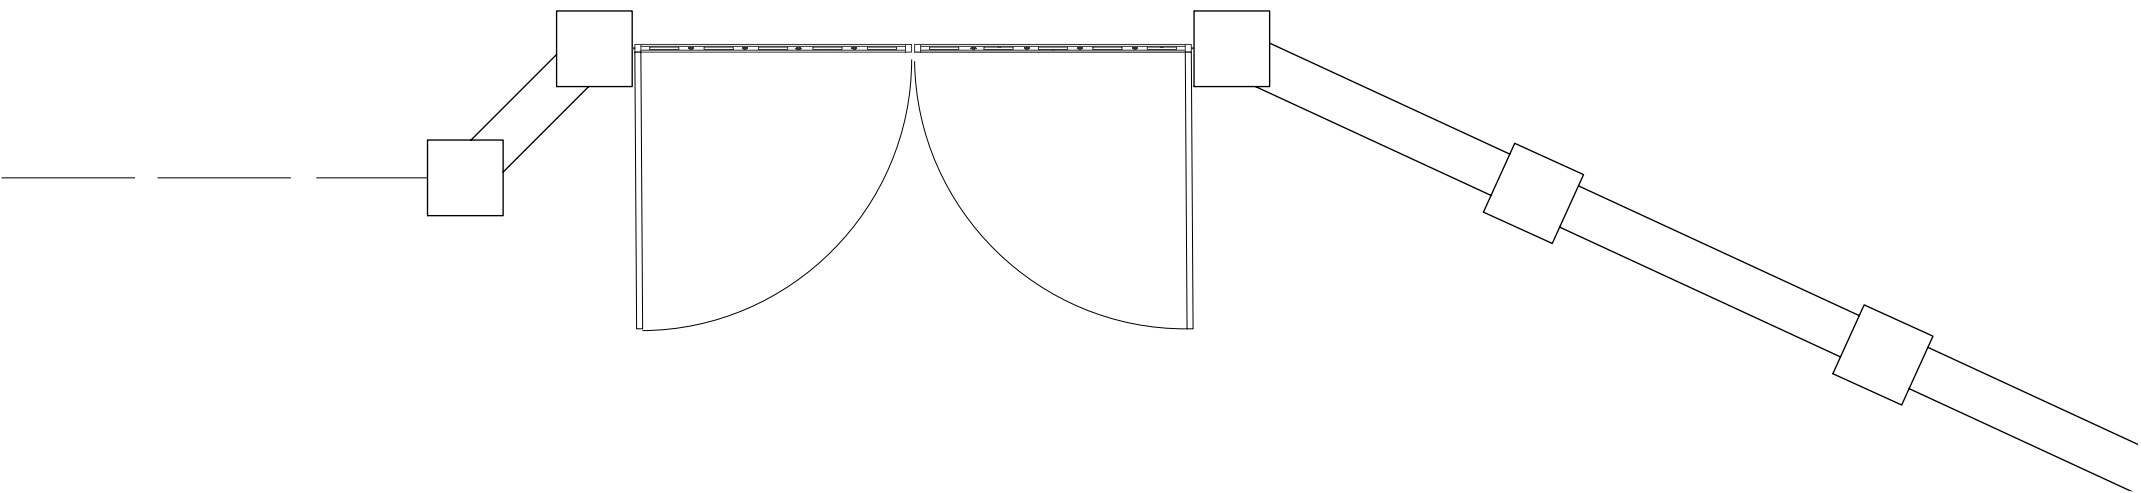

PROP. GATE ELEVATION 1:50

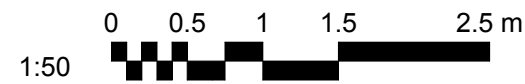

PROP. GATE PLAN 1:50

B A	21/05/2026	Wall configuration updated
	05/02/2026	Finishes updated
No.	Date	Revision Notes
OFFGRID ARCHITECTURE info@offgridarchitecture.co.uk www.offgridarchitecture.co.uk +44 (0)7759 482619		
These details are subject to all relevant statutory approvals. If in doubt, check. All dimensions are to be checked on site. Areas where quoted are approximate. If figured dimensions only are to be taken from this drawing. Any discrepancies with other related information is to be reported to OFFGRID Architecture prior to order/construction/installation. This document should not be relied on or used in circumstances other than those for which it was originally prepared and for which OFFGRID Architecture was commissioned. OFFGRID Architecture accepts no responsibility for this document to any party other than the person by whom it was commissioned.		
Status	PLANNING	
Project Title	EXTENSIONS & ALTERATIONS	
Project Address	Bincknoll Cottage, Royal Wootton Bassett, Swindon, SN4 8QT	
Sheet Title	PROP GATE AND BOUNDARY WALL DESIGN	
Scale	Date	Drawn By
1:50 @ A3	8/28/2025	JT
Project ID	2512 071B	