

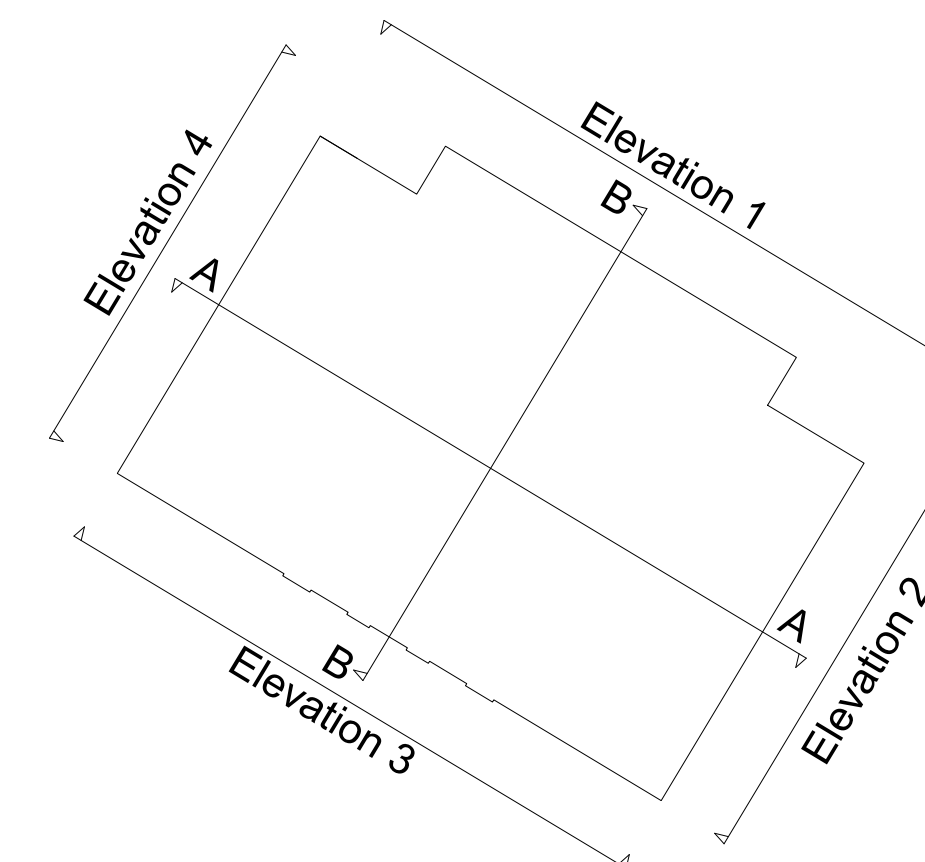
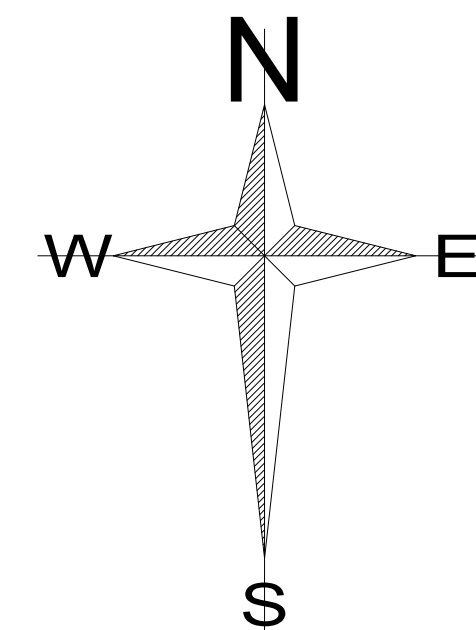
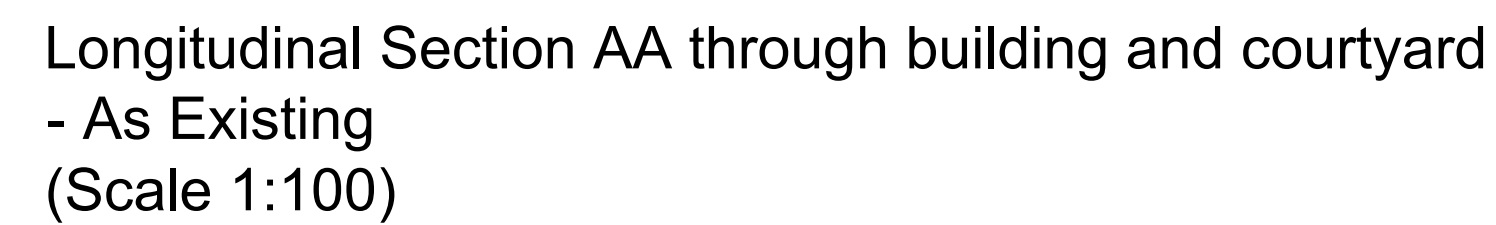
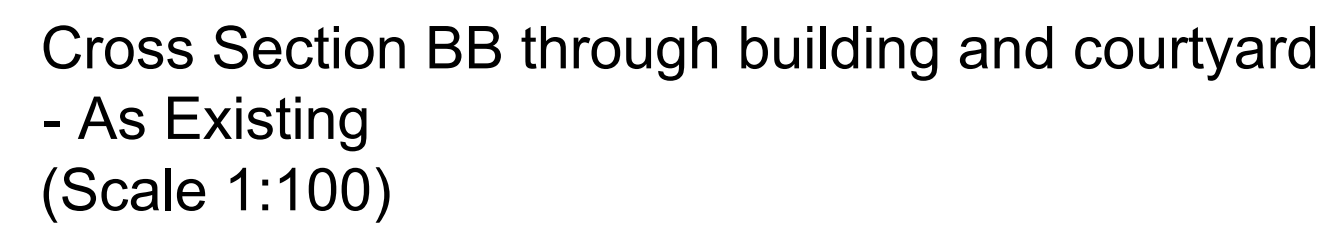


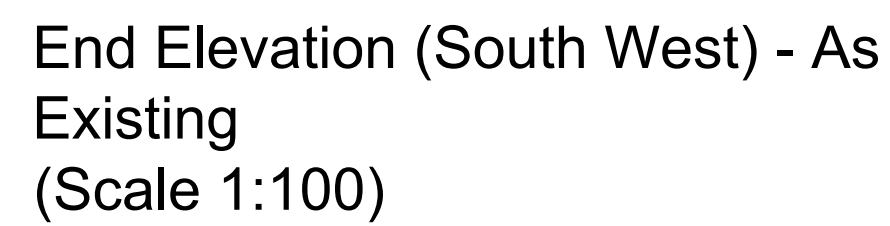

 CHARTERED SURVEYORS ARCHITECTS & ENGINEERS  11 Dragon House Hussar Court Brambles Business Park Portsmouth Hampshire PO7 7SE T. 023 9225 7711 F. 023 9225 7712 www.martinralph.co.uk info@martinralph.co.uk		CLIENT Vivo Defence Services Buckley Barracks Chippenham Wiltshire. SN14 6BW		DRAWING TITLE Existing Elevations		PURPOSE For Riba 4 / Tender	
		PROJECT Guardroom, Remedial Design Works		DATE Feb '26 SCALE 1:100 PAPER SIZE A1		T01 - Issued for Riba 4 / Tender 14/07/26	
				DRAWN BY SPG REVIEWED BY GP			
		DRAWING No. 25.237- 03		REVISION T01			

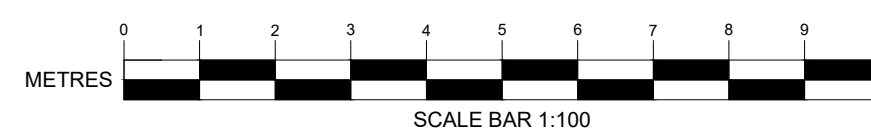

Elevation Keyplan
(Scale NTS)