



APPENDIX A


**WATER
WESSEX WATER**



Authorized By: Head of Consultancy	Page 2 of 10	SEMS-FOR-UTL-016-SDS
Author: M Edwards	Version Date: June 2023	Version: 1.0
UNCONTROLLED IF PRINTED OR COPIED. Always check the IMS for latest version.		



Wessex Water Web Map

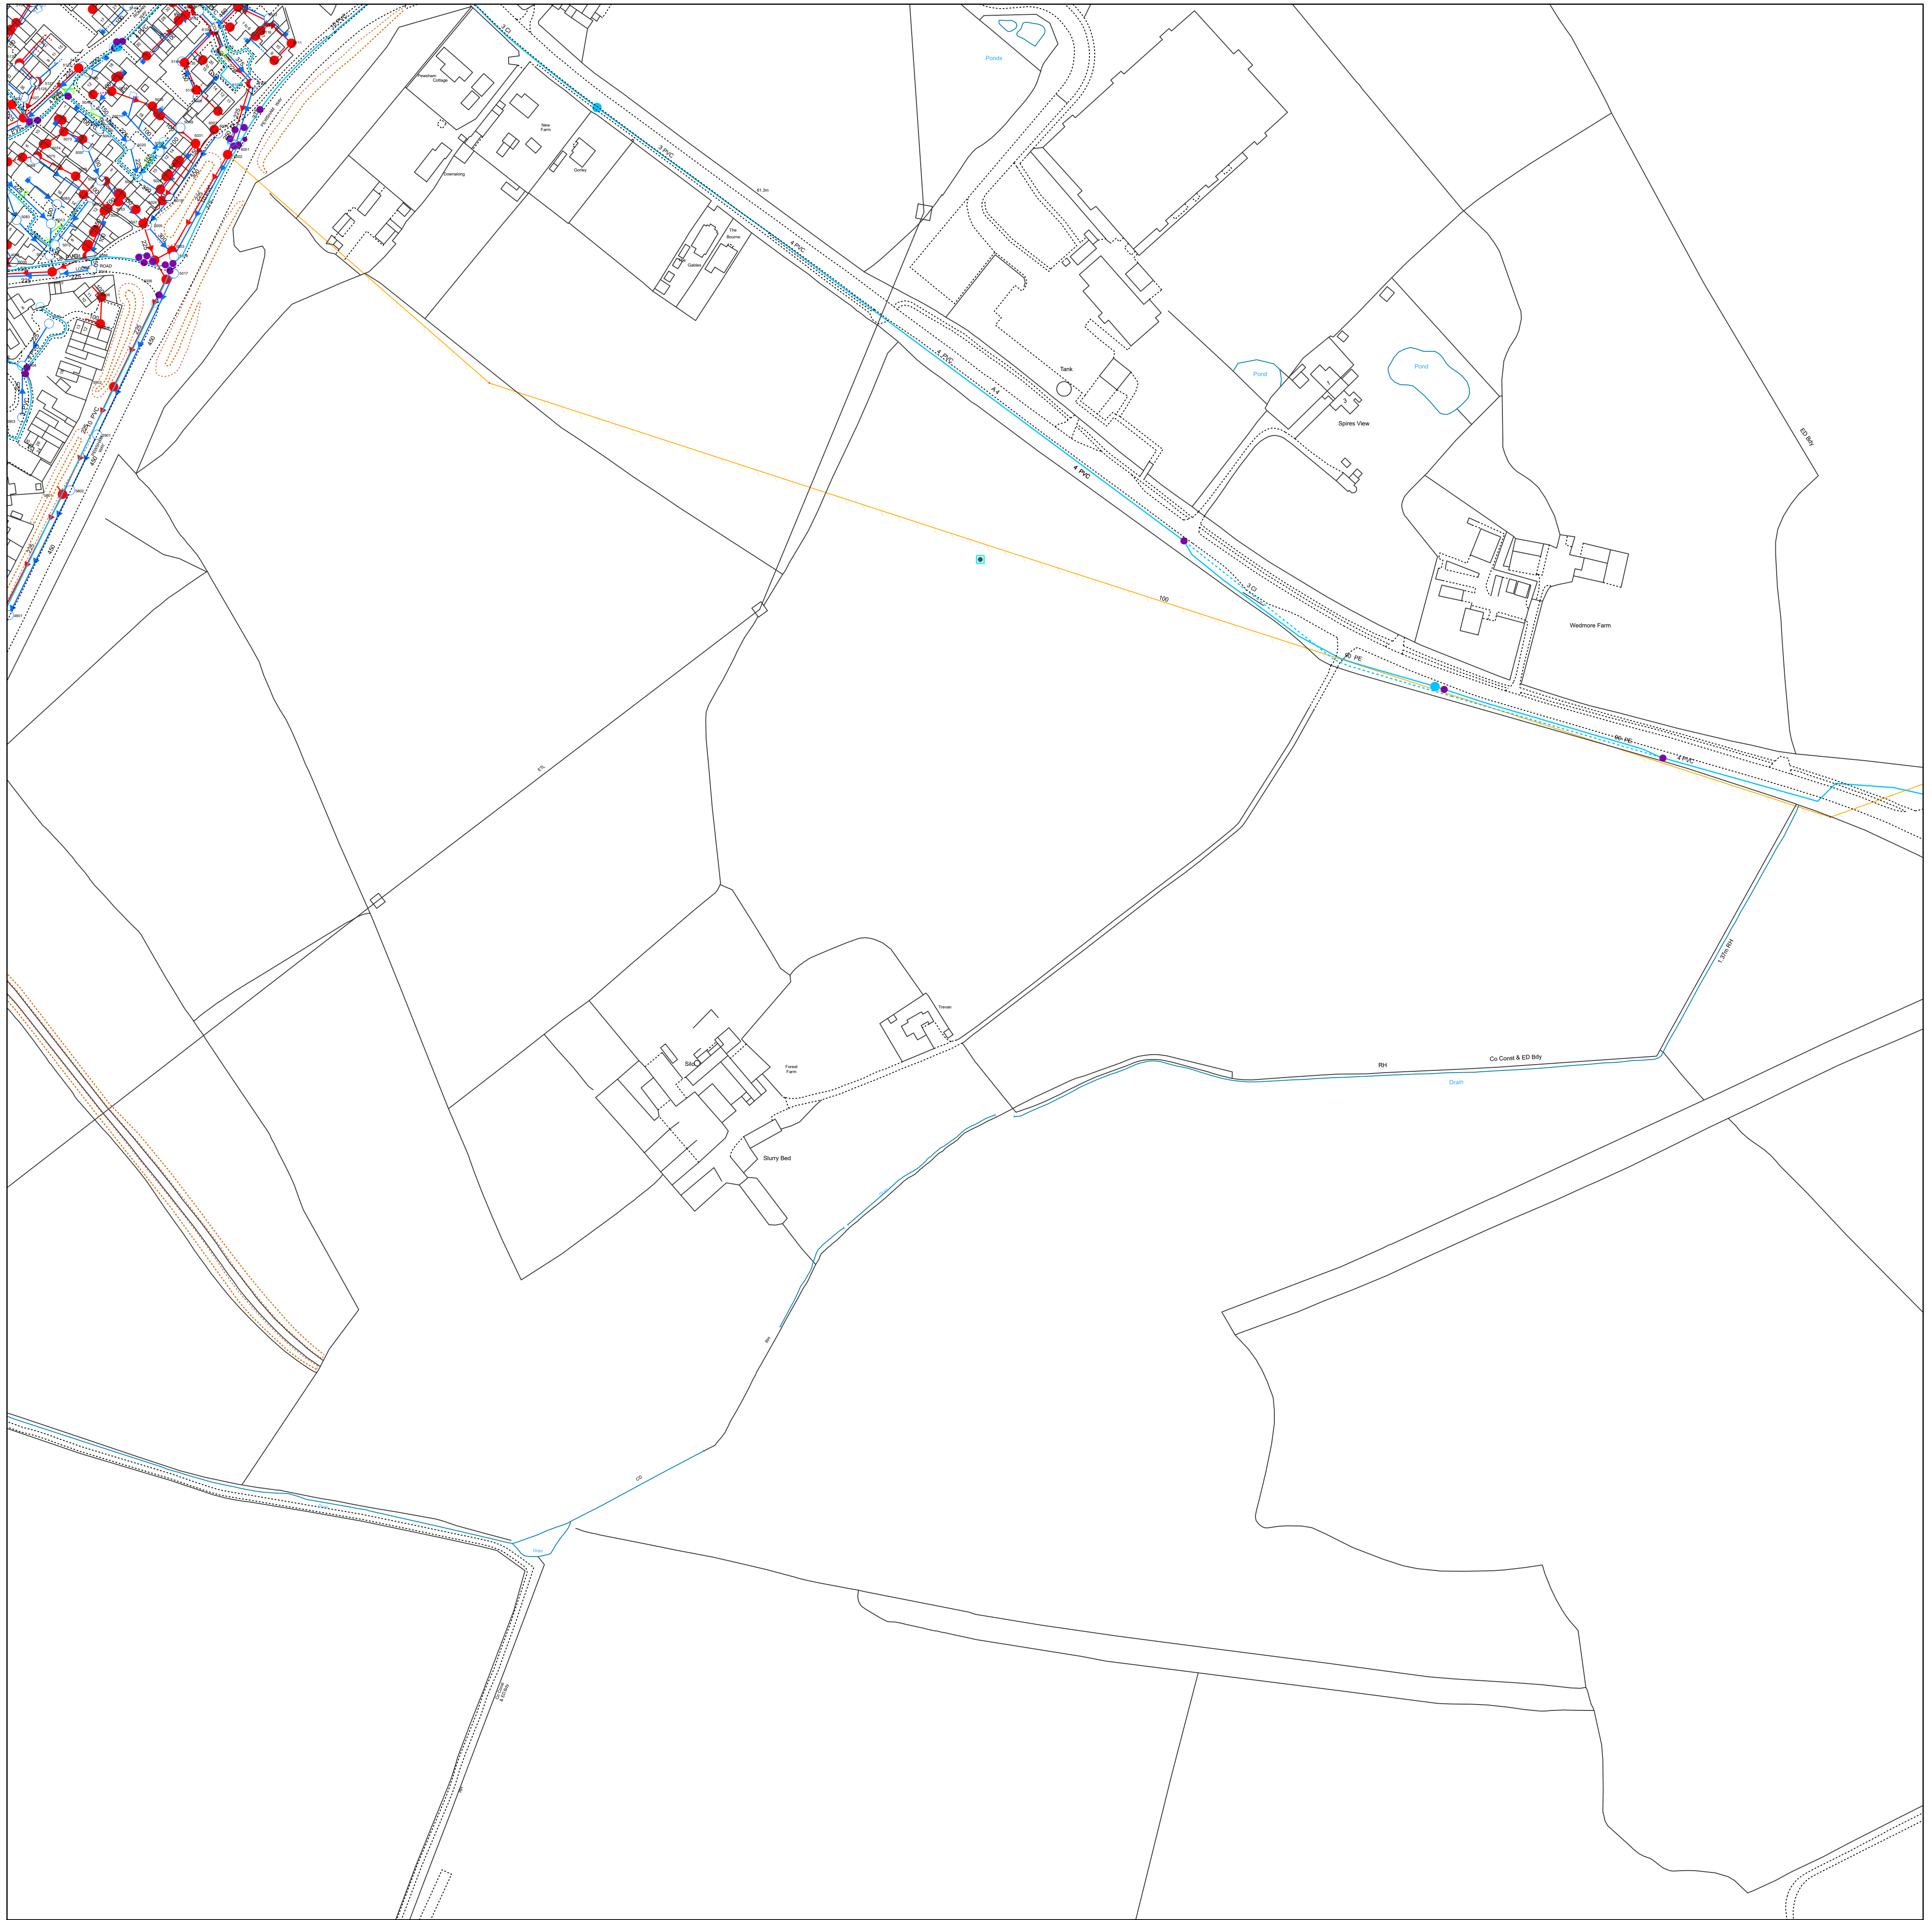

Reproduced from the Ordnance Survey map by permission on behalf of the Controller of Her Majesty's Stationery Office © Crown Copyright . Licence 100019539.

WATER MAINS		SEWERS	STATEGIC	PUBLIC	PRIVATE	SECTION 104	OTHER WESSEX PIPES	NON-WESSEX / UNKNOWN		
	Distribution	Foul						Rising Mains		Private Rising Mains
	Washout	Surface						Standby Rising Mains		Culverted Watercourse
	Raw Water	Combined						Effluent Disposal		Highway Drain
	Abandoned	Abandoned						Overflow		Use Unknown
	Private							Syphon		Status Unknown
FITTINGS										
	Hydrant									
	Other									
			Inlet		Outfall					
			Lamphole							
			Bifurcation - Foul							
			Bifurcation - Surface							
			Bifurcation - Combined							
			Combined Sewage Overflow							
			Pumping Station - Surface							
			Pumping Stn - Foul/Combined							
			Gully							
			Vent Column							
			Rodding Eye							
			Catchpit							
			Flushing Chamber							
			Soakaway							
			Non Return Valve							
			Air Valve		Hatch Box	X	Washout			
OTHER STRUCTURES Chamber Attenuation Tank Storage Tank Tunnel Interceptor										
Information in this map is provided for identification purposes only. No warranty as to accuracy is given or implied. The precise route of pipe work may not exactly match that shown. Wessex Water does not accept liability for inaccuracies. Sewers and lateral drains adopted by Wessex Water under the Water Industry (Schemes for Adoption of Private Sewers) Regulations 2011 are to be plotted over time and may not yet be shown. In carrying out any works, you accept liability for the cost of any repairs to Wessex Water apparatus damaged as a result of your works. You are advised to commence excavations using hand tools only. Mechanical digging equipment should not be used until pipe work has been precisely located. If you are considering any form of building works and pipe work is shown within the boundary of your property or a property to be purchased (or very close by) a surveyor should plot its exact position prior to commencing works or purchase. If you are proposing to build over or near Wessex Water's apparatus you should contact the Developer Services Team, tel: 01225 526333 or e-mail: developer.enquiries@wessexwater.co.uk to discuss your proposals. Details of assets within Wessex Water's land ownership are unavailable through this service.							</			



APPENDIX A

**GAS
WALES & WEST
UTILITIES**

**Company Address**

Wales and West Utilities Ltd,
Wales and West House,
Spooner Close, Celtic,
Springs, Coedkernew,
Newport, NP10 8FZ

Our Ref: 35029363 Land off London Road, Chippenham

Friday, 11 October 2024

Matt Evans
Maple Lodge Close Maple Cross
Rickmansworth
HRT
WD3 9SN

Dear Matt Evans

Thank you for contacting us regarding Wales & West Utilities equipment at the above site.

I enclose an extract from our mains records of the area covered by your proposals together with a comprehensive list of General Conditions for your guidance. This information is given as a general guide and its accuracy cannot be guaranteed. Service pipes, valves, syphons, stub connections, etc., are not shown but their presence should be anticipated.

No liability of any kind whatsoever is accepted by Wales and West Utilities (WWU), its agents or servants for any error or omission. Please note that all WWU equipment on site should be assumed to be LIVE until proven otherwise.

Safe digging practices, in accordance with HS(G)47, Avoiding Danger from underground services must be used to verify and establish the actual position of mains, pipes, services and other apparatus on site before any mechanical plant is used. It is your responsibility to ensure that this information is provided to all persons (either direct labour or contractors) working for you on or near gas apparatus. Safe working procedures should be defined and practiced.

WWU reserves its position completely to enforce the terms of any existing easement against the landowner, even if this results in any planning permission granted not being able to be fully implemented.

You must not build over any of our plant or enclose our apparatus.

Wales & West Utilities have no planning objections to these proposals, although it should be noted that Wales & West's apparatus is held pursuant to easements and it has other private law rights in relation to the use of the land in the vicinity of its apparatus. Wales & West's private law land rights are not material planning considerations and therefore no comment is made in relation to those rights and they have no impact on whether or not planning permission should be granted, or whether, if permission is granted, it can lawfully be implemented. It should also be noted that Wales & West's apparatus may be at risk during construction works and should the planning application be approved, then we require the promoter of these works to contact us directly to discuss our requirements in detail. Should diversion works be required these will be fully chargeable.

Where diversions to WWU apparatus are needed to allow change to occur on site, the cost of these alterations may be charged to the persons responsible for the works.

If you have requested a new connection the WWU connections team will where necessary prepare detailed proposals and provide a quotation for any necessary alterations and/or development of our equipment on the site.

If you require advice in connection with your proposals please contact the relevant number below.

Yours sincerely,

**Company Address**

Wales and West Utilities Ltd,
Wales and West House,
Spooner Close, Celtic,
Springs, Coedkernew,
Newport, NP10 8FZ

WWU Dig Team

Gas Emergency Number:

In an emergency call 0800 111 999, 24 hours a day.

Mapping Enquiries:

If you have an enquiry relating to this letter or the attached map plan, please contact us using the following information:

Telephone 02920 278912
Email dig@wwutilities.co.uk

General Enquiries:


If you have a general enquiry, please call us on the following number

All areas 0800 912 29 99

LinesearchbeforeUdig:

If you have an enquiry relating to the use of the LinesearchbeforeUdig website please contact LinesearchbeforeUdig using the following information:


Telephone 0845 437 7365
Email enquiries@linesearchbeforeudig.co.uk
Website www.linesearchbeforeudig.co.uk

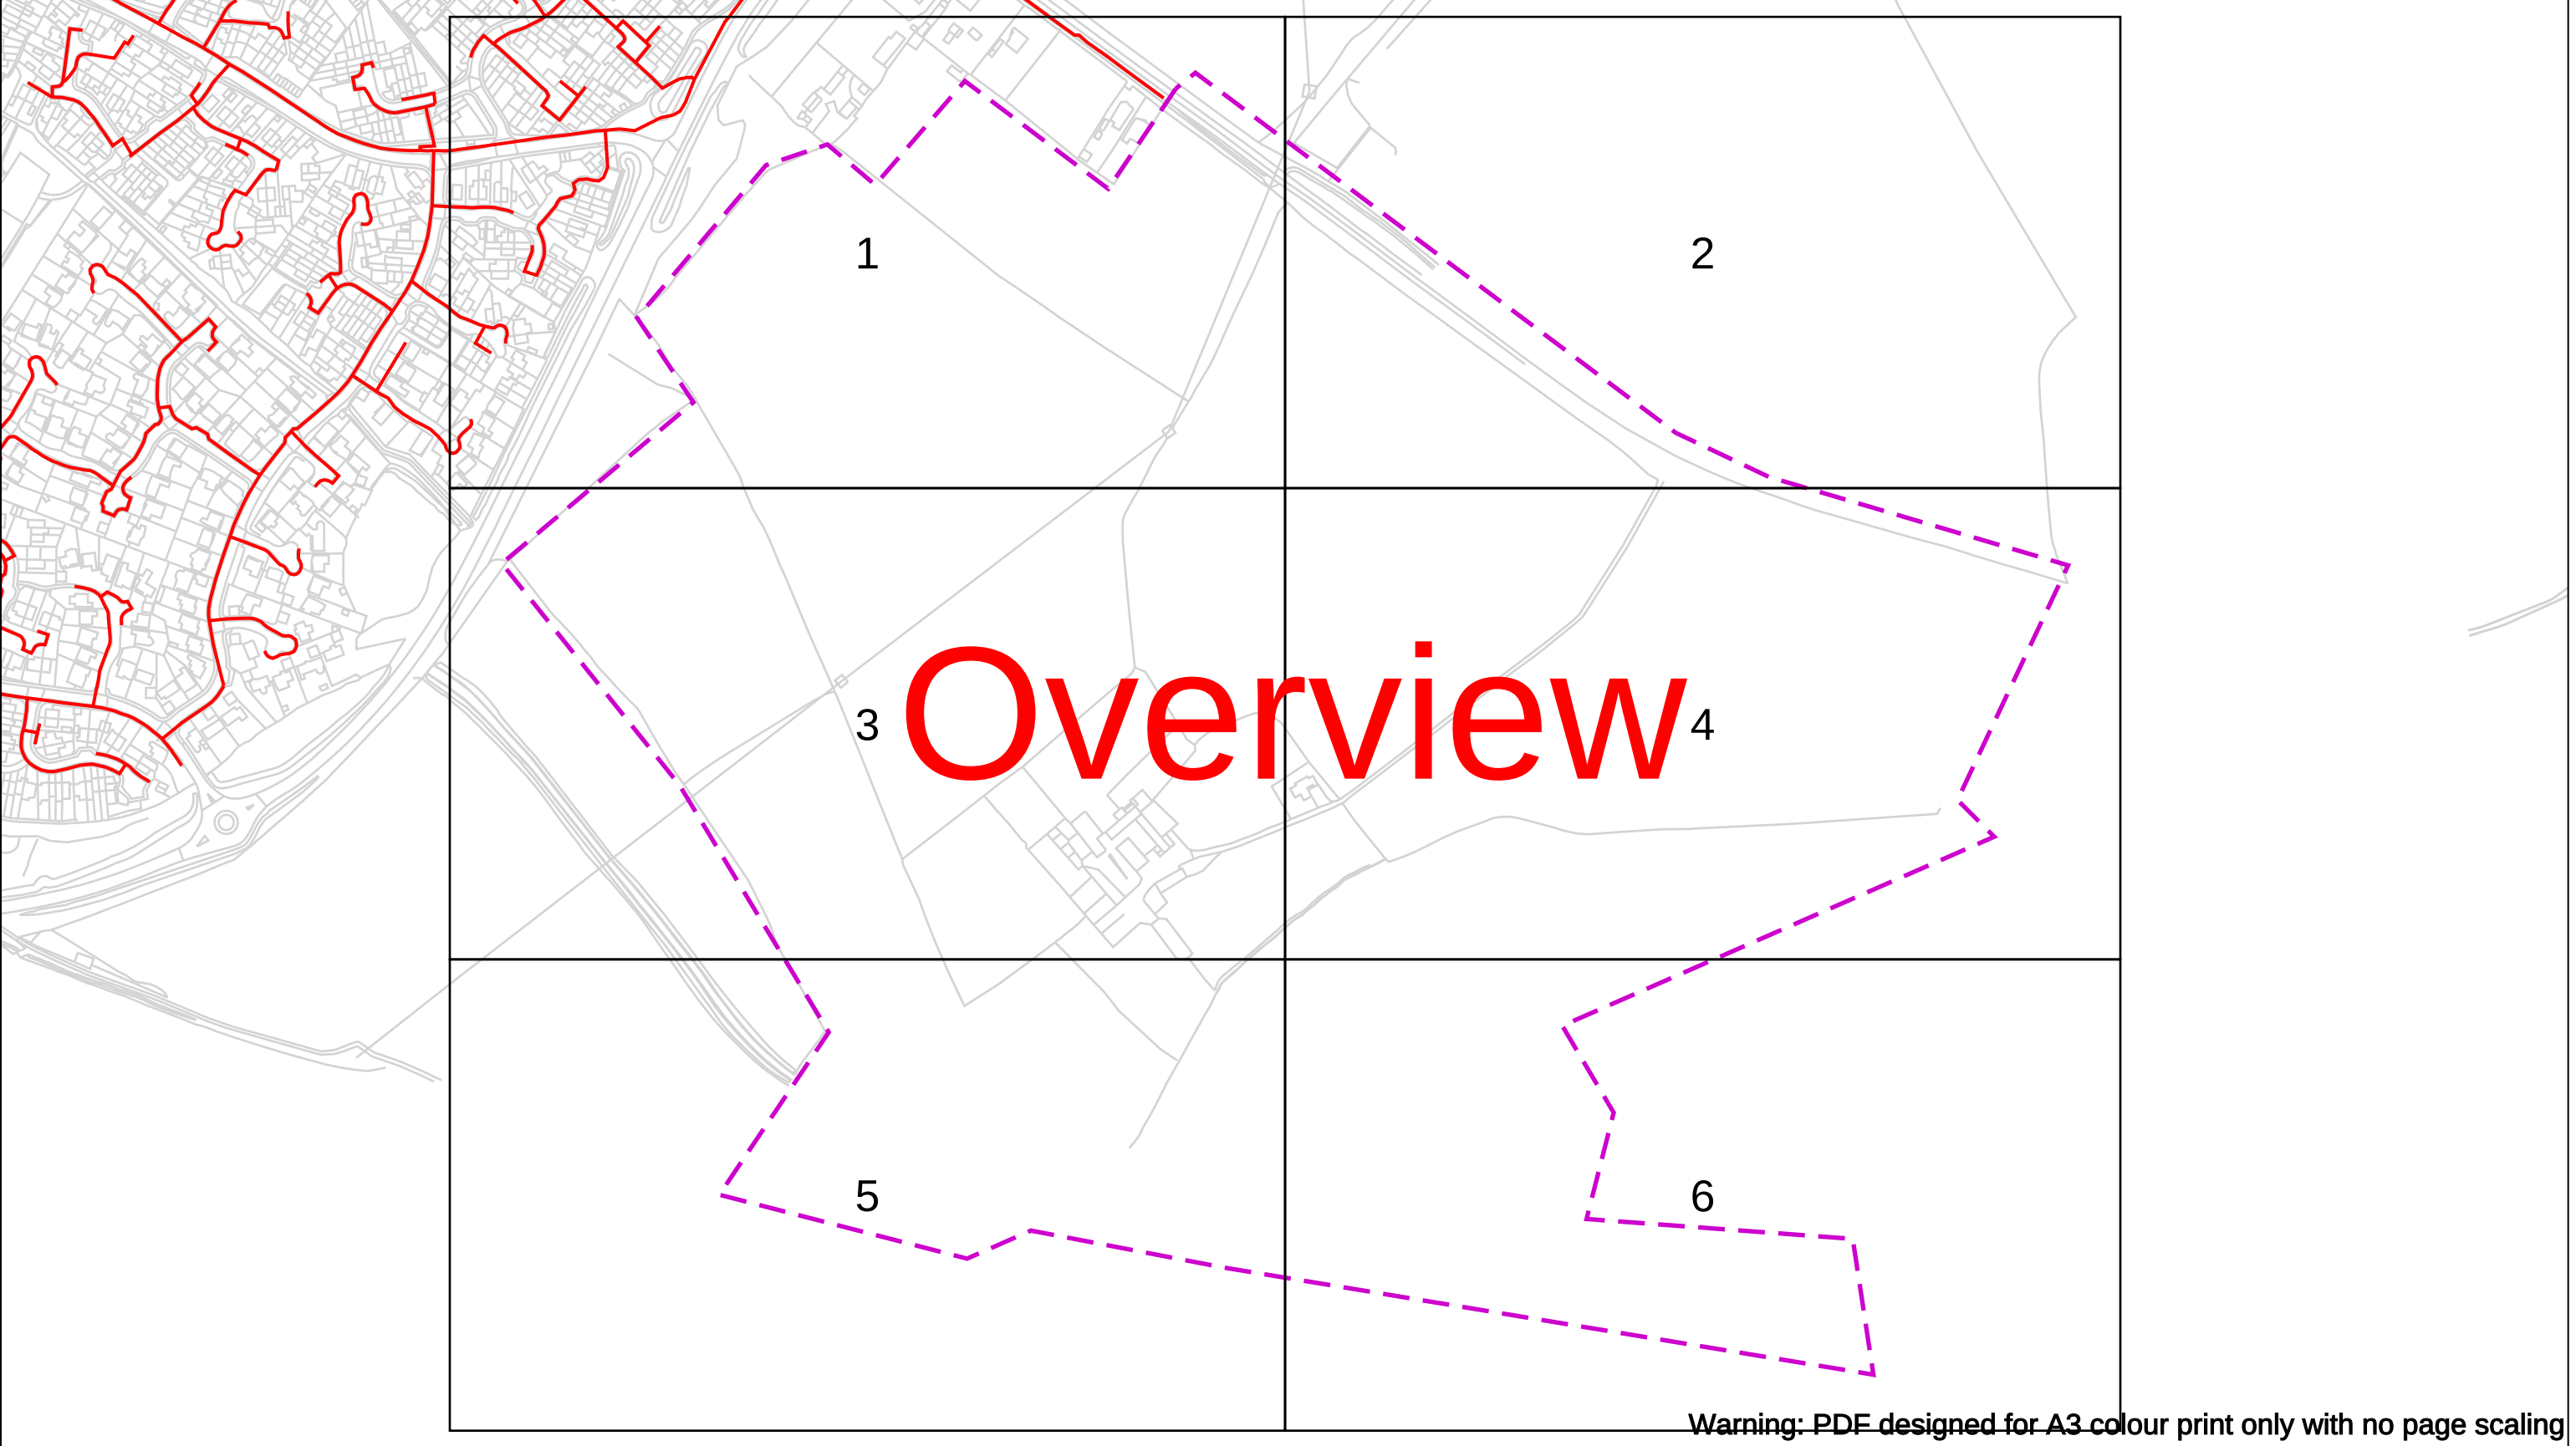

Warning: PDF designed for A3 colour print only with no page scaling

Contact Us Mapping Enquiries: 02920 278 912 General Enquiries: 0800 912 2999 Date Requested: 11/10/2024 Job Reference: 35029363 Site Location: 393969 171682 Requested by: Mr Matt Evans Your Scheme/Reference: Land off London Road, Chippenham Scale: 1:3844 (When plotted at A3)	IMPORTANT NOTICES • This information is given as a guide only and its accuracy cannot be guaranteed • The plan only shows those pipes owned by Wales & West Utilities (WWU) as its role as a licensed Gas Transporter • Service pipes, valves, syphons, stub connections etc. may not be shown but their presence should be anticipated • You must use safe digging practices in accordance with HS(G)47 to establish the actual position of mains, services and other apparatus before any mechanical excavation is used • It is your responsibility to ensure this information is provided to all persons working near our plant • If in doubt call the WWU dig team on 02920 278912	In case of an emergency call 0800 111 999 <table><tr><td>Dig Sites</td><td>Area: Line: </td><td> Line/Fire Valve</td></tr><tr><td></td><td>Low Pressure (LP) 21mbar – 75mbar</td><td> Governor Station</td></tr><tr><td></td><td>Medium Pressure (MP) 350mbar – 2bar</td><td> Change of Diameter</td></tr><tr><td></td><td>Intermediate Pressure (IP) 2bar – 7bar</td><td> End Cap</td></tr><tr><td></td><td>High Pressure (HP) >7bar</td><td> Depth of cover</td></tr></table>	Dig Sites	Area: Line:	Line/Fire Valve		Low Pressure (LP) 21mbar – 75mbar	Governor Station		Medium Pressure (MP) 350mbar – 2bar	Change of Diameter		Intermediate Pressure (IP) 2bar – 7bar	End Cap		High Pressure (HP) >7bar	Depth of cover	WALES & WEST UTILITIES Dial before you dig Smell gas? Call the Gas Emergency Service on 0800 111 999. Dial 029 2027 8912 before you start work. Investigate Before you dig, make sure you know what's below. Go ahead Done your research? Now you can dig safely.
Dig Sites	Area: Line:	Line/Fire Valve																
	Low Pressure (LP) 21mbar – 75mbar	Governor Station																
	Medium Pressure (MP) 350mbar – 2bar	Change of Diameter																
	Intermediate Pressure (IP) 2bar – 7bar	End Cap																
	High Pressure (HP) >7bar	Depth of cover																

Crown Copyright © - Reproduced by permission of Ordnance Survey on behalf of HMSO. And database right 2024. All rights reserved. Ordnance Survey Licence number 0100044308.

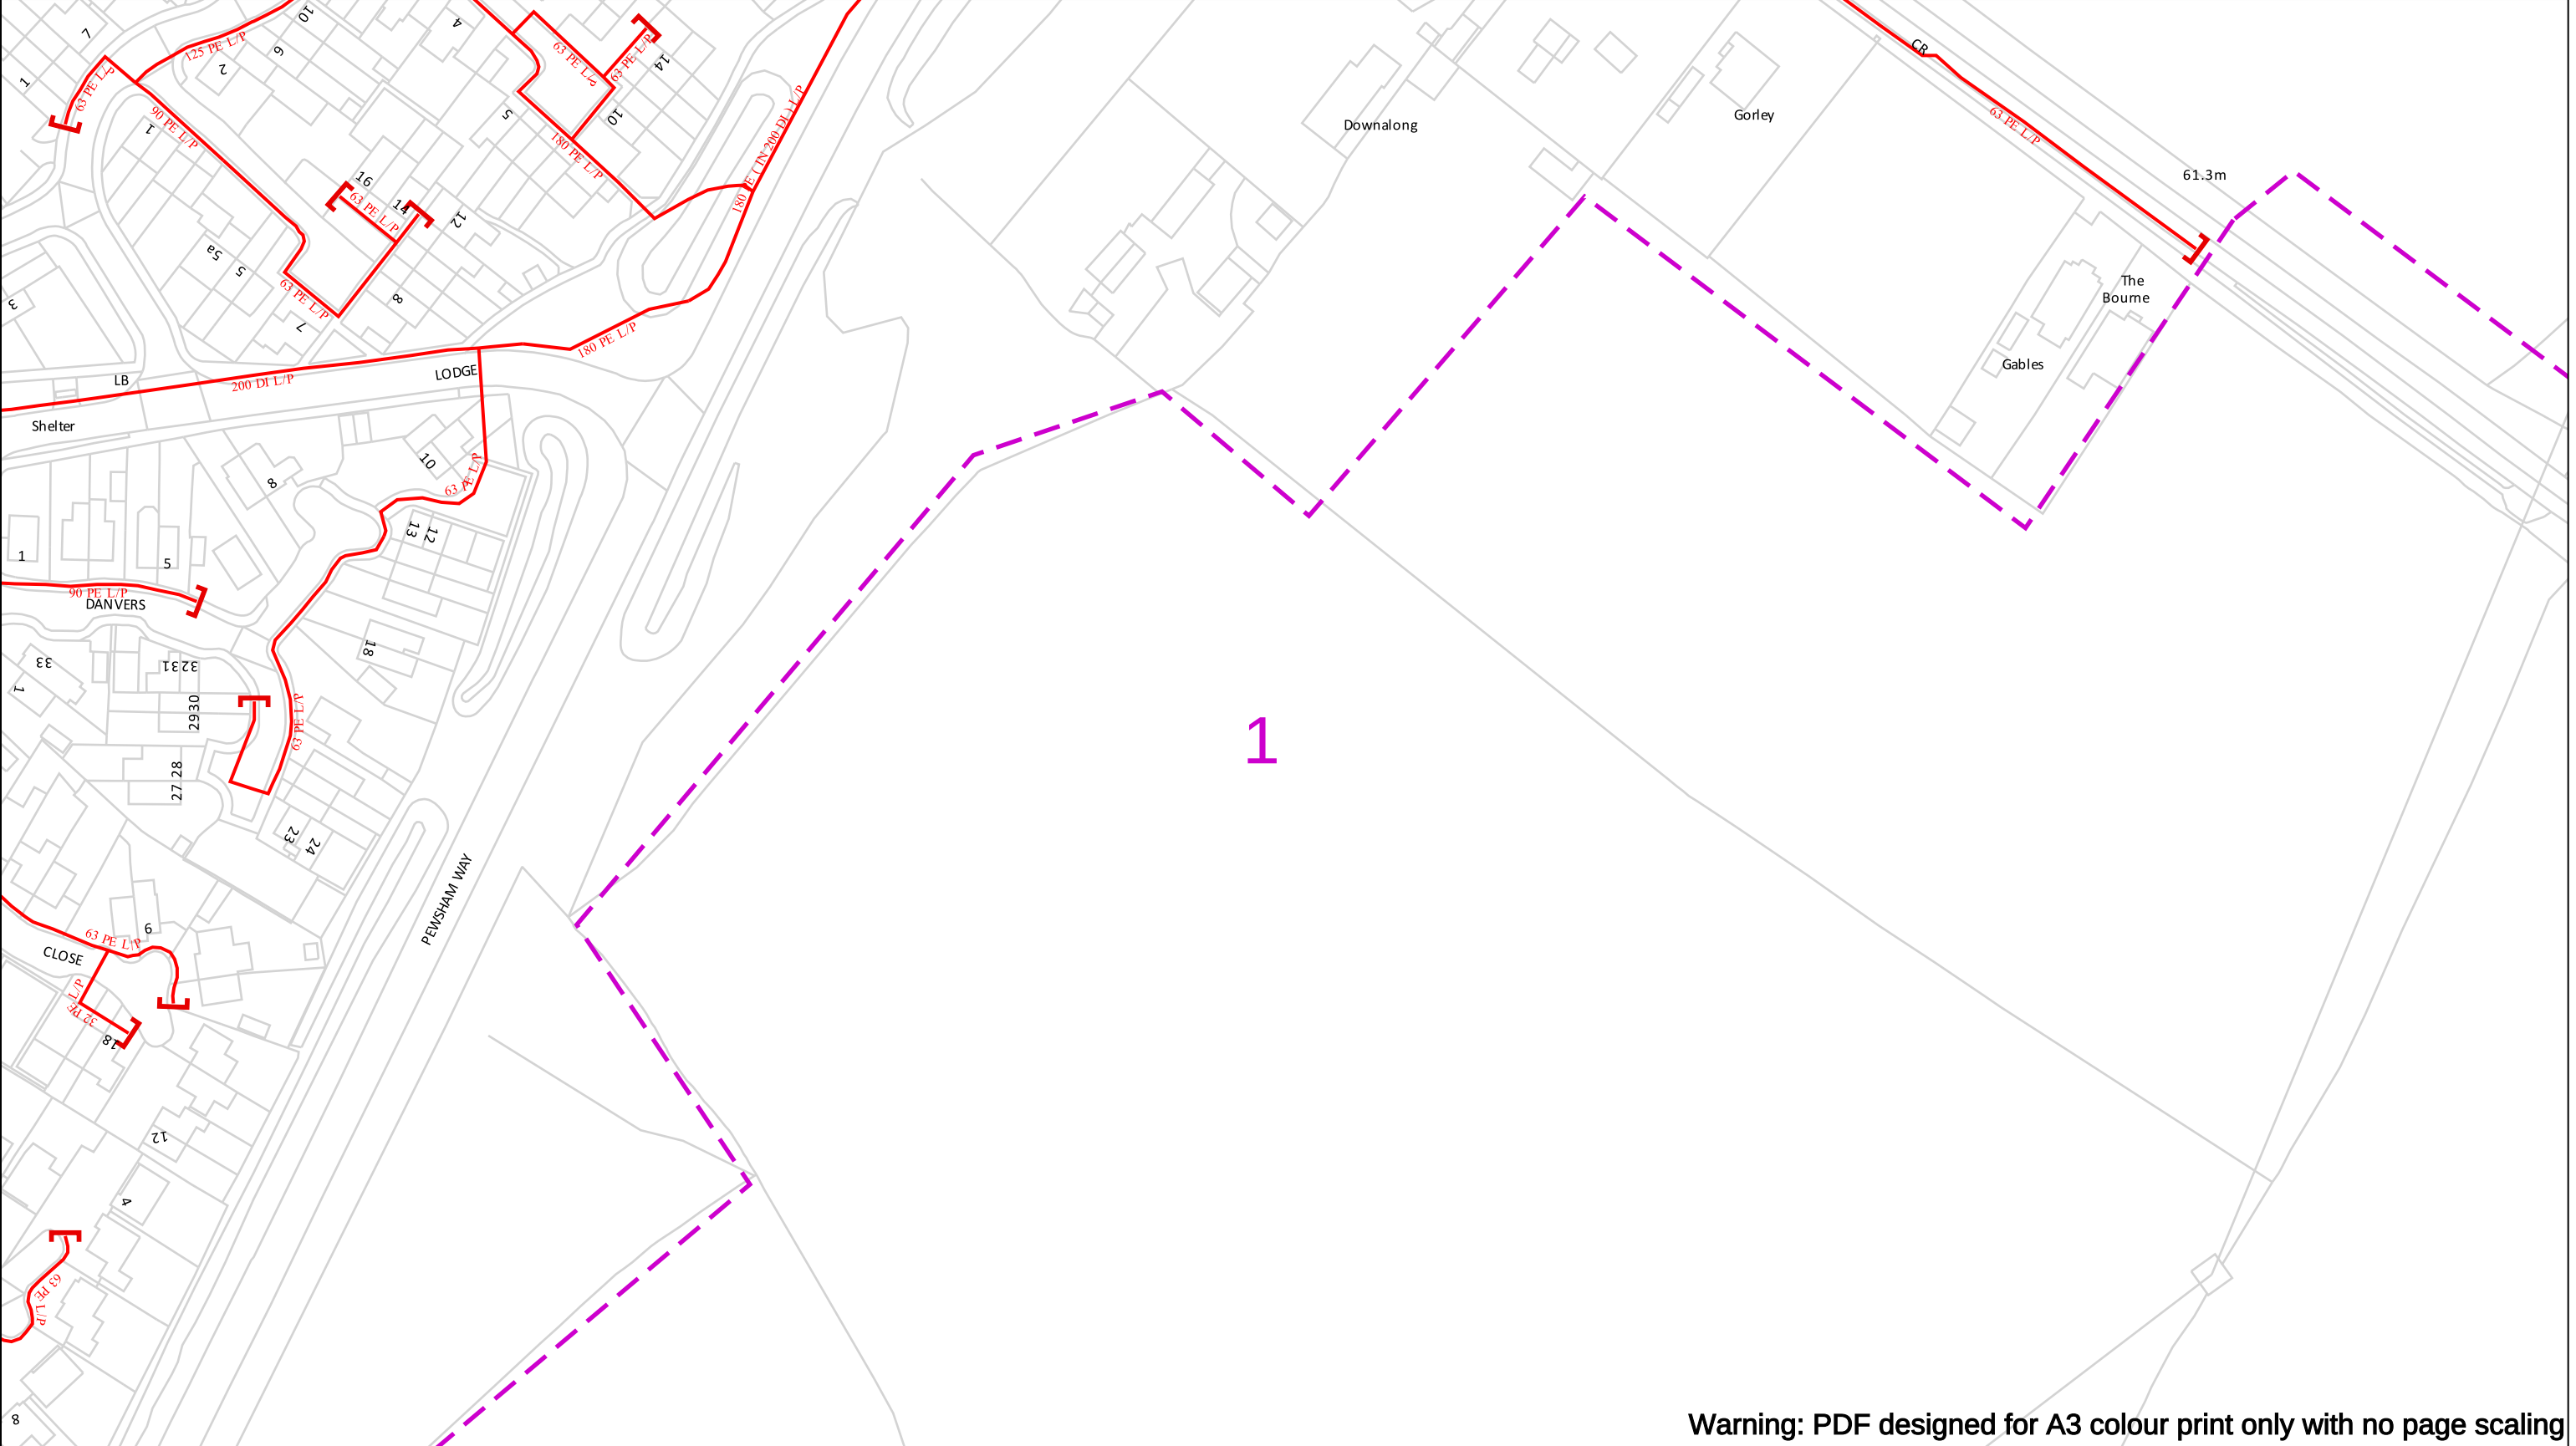

Warning: PDF designed for A3 colour print only with no page scaling

Contact Us
Mapping Enquiries: 02920 278 912
General Enquiries: 0800 912 2999

Date Requested: 11/10/2024
Job Reference: 35029363
Site Location: 393969 171682
Requested by:
Mr Matt Evans
Your Scheme/Reference: Land off
London Road, Chippenham

Scale: 1:1250 (When plotted at A3)

IMPORTANT NOTICES

- This information is given as a guide only and its accuracy cannot be guaranteed
- The plan only shows those pipes owned by Wales & West Utilities (WWU) as its role as a licensed Gas Transporter
- Service pipes, valves, syphons, stub connections etc. may not be shown but their presence should be anticipated
- You must use safe digging practices in accordance with HS(G)47 to establish the actual position of mains, services and other apparatus before any mechanical excavation is used
- It is your responsibility to ensure this information is provided to all persons working near our plant
- If in doubt call the WWU dig team on 02920 278912

Dig Sites

Area: Line:

Low Pressure (LP) 21mbar – 75mbar

Medium Pressure (MP) 350mbar – 2bar

Intermediate Pressure (IP) 2bar – 7bar

High Pressure (HP) >7bar

Line/Fire Valve

Governor Station

Change of Diameter

End Cap

Depth of cover

100m

In case of an emergency call 0800 111 999

WALES&WEST
UTILITIES

Smell gas?
Call the Gas Emergency Service on
0800 111 999.

Dial
before
you dig


We need
10 days
notice

Go ahead
Done your research?
Now you can dig safely.

Crown Copyright © - Reproduced by permission of Ordnance Survey on behalf of HMSO. And database right 2024. All rights reserved. Ordnance Survey Licence number 0100044308.




Crown Copyright © - Reproduced by permission of Ordnance Survey on behalf of HMSO. And database right 2024. All rights reserved. Ordnance Survey Licence number 0100044308.

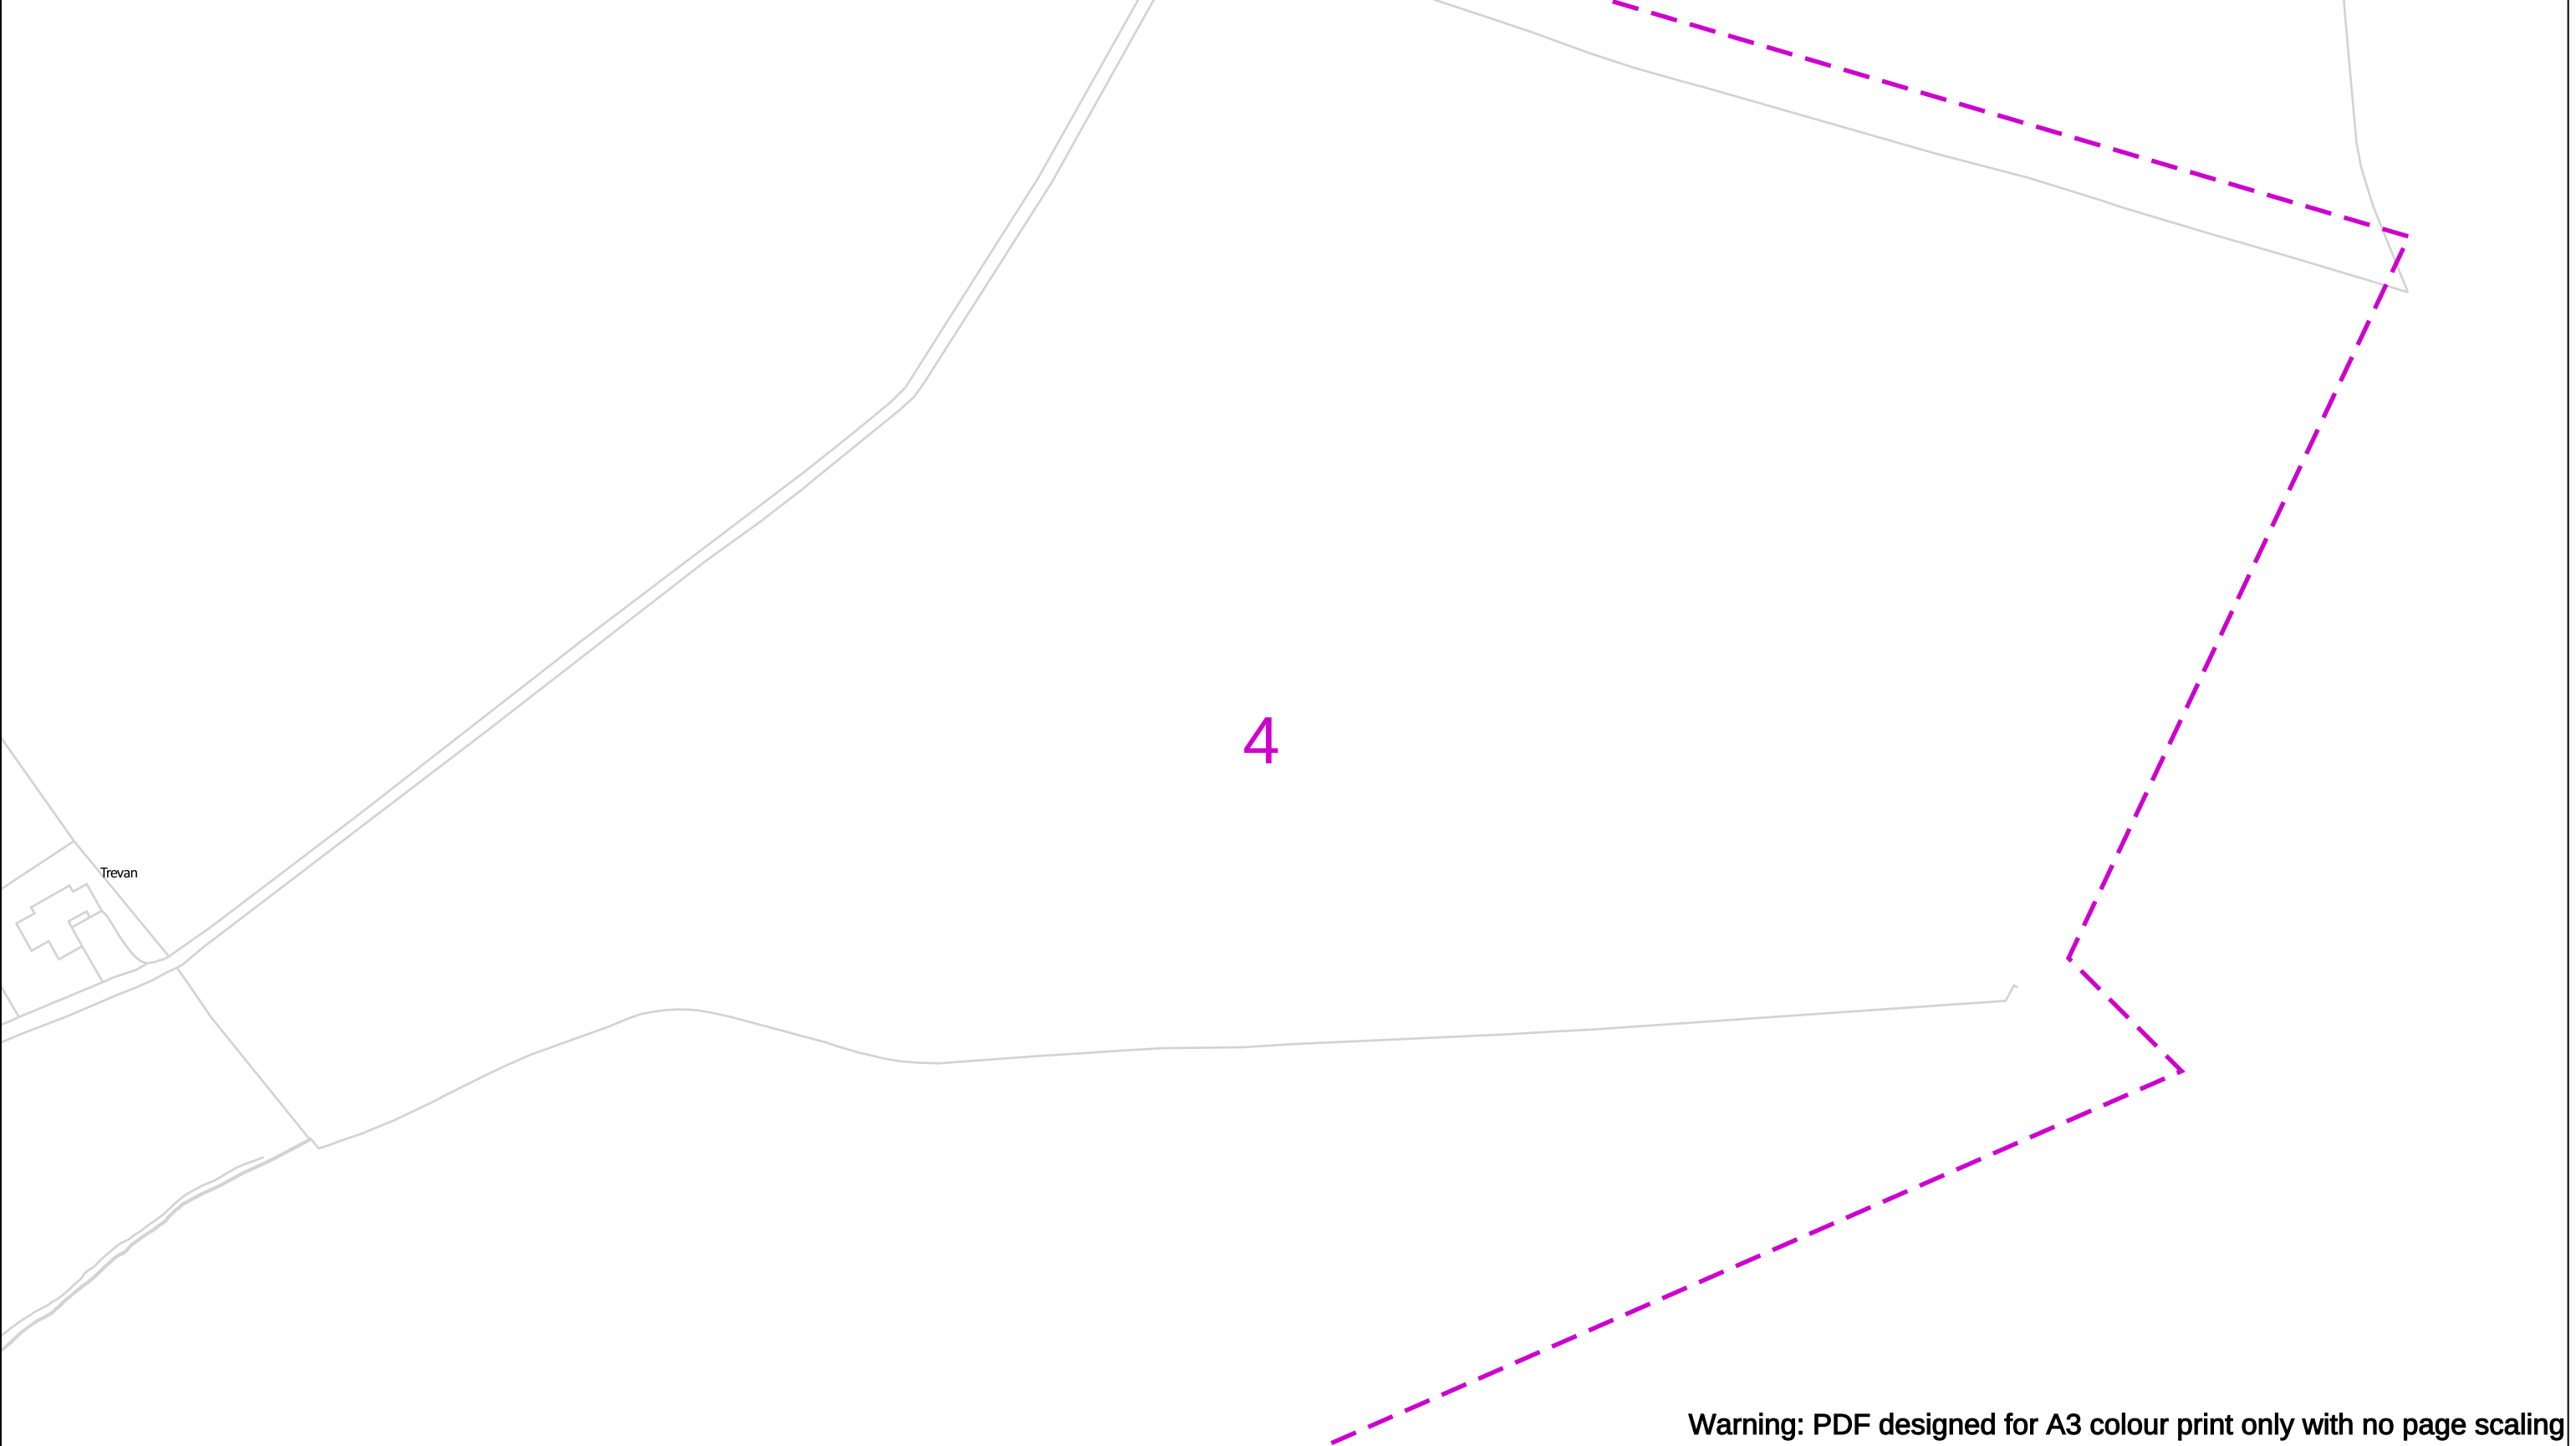

Warning: PDF designed for A3 colour print only with no page scaling


Contact Us Mapping Enquiries: 02920 278 912 General Enquiries: 0800 912 2999 Date Requested: 11/10/2024 Job Reference: 35029363 Site Location: 393969 171682 Requested by: Mr Matt Evans Your Scheme/Reference: Land off London Road, Chippenham Scale: 1:1250 (When plotted at A3)	IMPORTANT NOTICES - This information is given as a guide only and its accuracy cannot be guaranteed - The plan only shows those pipes owned by Wales & West Utilities (WWU) as its role as a licensed Gas Transporter - Service pipes, valves, syphons, stub connections etc. may not be shown but their presence should be anticipated - You must use safe digging practices in accordance with HS(G)47 to establish the actual position of mains, services and other apparatus before any mechanical excavation is used - It is your responsibility to ensure this information is provided to all persons working near our plant - If in doubt call the WWU dig team on 02920 278912	In case of an emergency call 0800 111 999 Dig Sites Area: Line: Low Pressure (LP) 21mbar – 75mbar Medium Pressure (MP) 350mbar – 2bar Intermediate Pressure (IP) 2bar – 7bar High Pressure (HP) >7bar Line/Fire Valve Governor Station Change of Diameter End Cap Depth of cover	WALES&WEST UTILITIES Dial before you dig We need 10 days' notice Smell gas? Call the Gas Emergency Service on 0800 111 999. Dial before you start work. Call 029 2027 8912 Investigate Before you dig, make sure you know what's below. Go ahead Done your research? Now you can dig safely.
--	---	--	--

Crown Copyright © - Reproduced by permission of Ordnance Survey on behalf of HMSO. And database right 2024. All rights reserved. Ordnance Survey Licence number 0100044308.

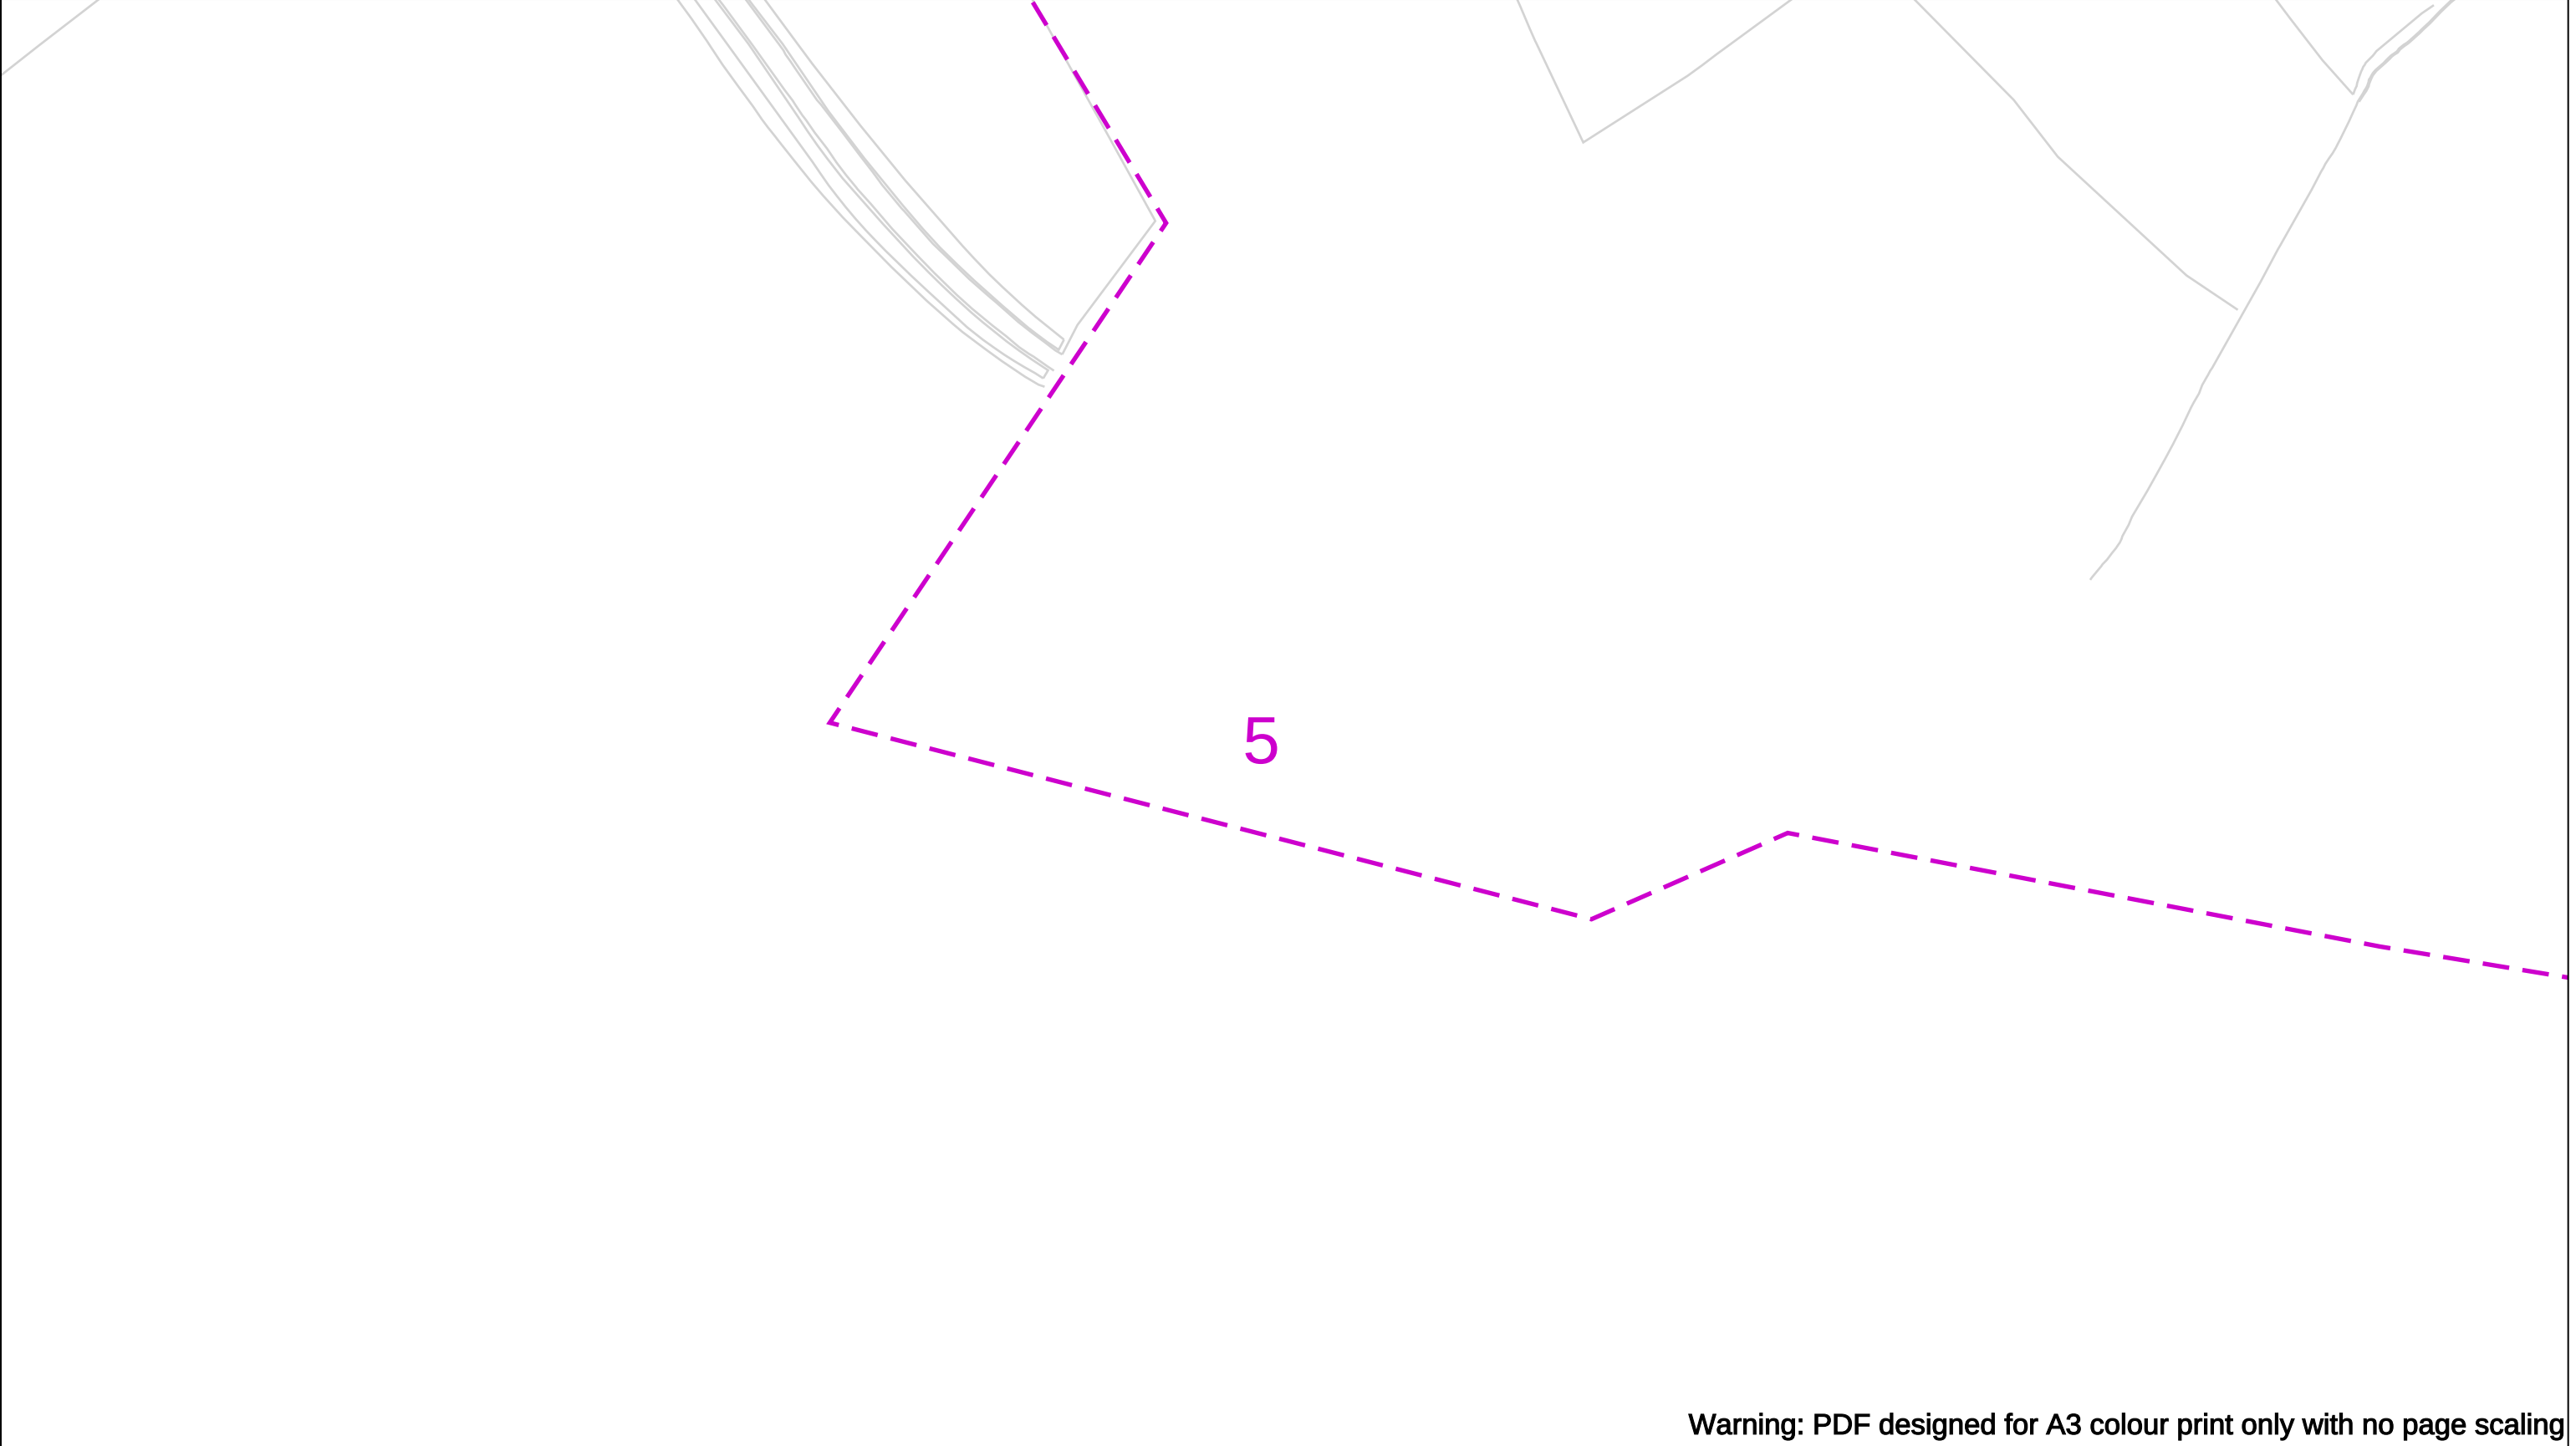


Warning: PDF designed for A3 colour print only with no page scaling

Contact Us Mapping Enquiries: 02920 278 912 General Enquiries: 0800 912 2999 Date Requested: 11/10/2024 Job Reference: 35029363 Site Location: 393969 171682 Requested by: Mr Matt Evans Your Scheme/Reference: Land off London Road, Chippenham Scale: 1:1250 (When plotted at A3)	IMPORTANT NOTICES • This information is given as a guide only and its accuracy cannot be guaranteed • The plan only shows those pipes owned by Wales & West Utilities (WWU) as its role as a licensed Gas Transporter • Service pipes, valves, syphons, stub connections etc. may not be shown but their presence should be anticipated • You must use safe digging practices in accordance with HS(G)47 to establish the actual position of mains, services and other apparatus before any mechanical excavation is used • It is your responsibility to ensure this information is provided to all persons working near our plant • If in doubt call the WWU dig team on 02920 278912	In case of an emergency call 0800 111 999 Dig Sites Area: Line: Low Pressure (LP) 21mbar – 75mbar Medium Pressure (MP) 350mbar – 2bar Intermediate Pressure (IP) 2bar – 7bar High Pressure (HP) >7bar Line/Fire Valve Governor Station Change of Diameter End Cap Depth of cover WALES&WEST UTILITIES Dial before you dig We need 10 days' notice Smell gas? Call the Gas Emergency Service on 0800 111 999. Dial before you start work. Call 029 2027 8912 Investigate Before you dig, make sure you know what's below. Go ahead Done your research? Now you can dig safely. Crown Copyright © - Reproduced by permission of Ordnance Survey on behalf of HMSO. And database right 2024. All rights reserved. Ordnance Survey Licence number 0100044308.
--	---	---

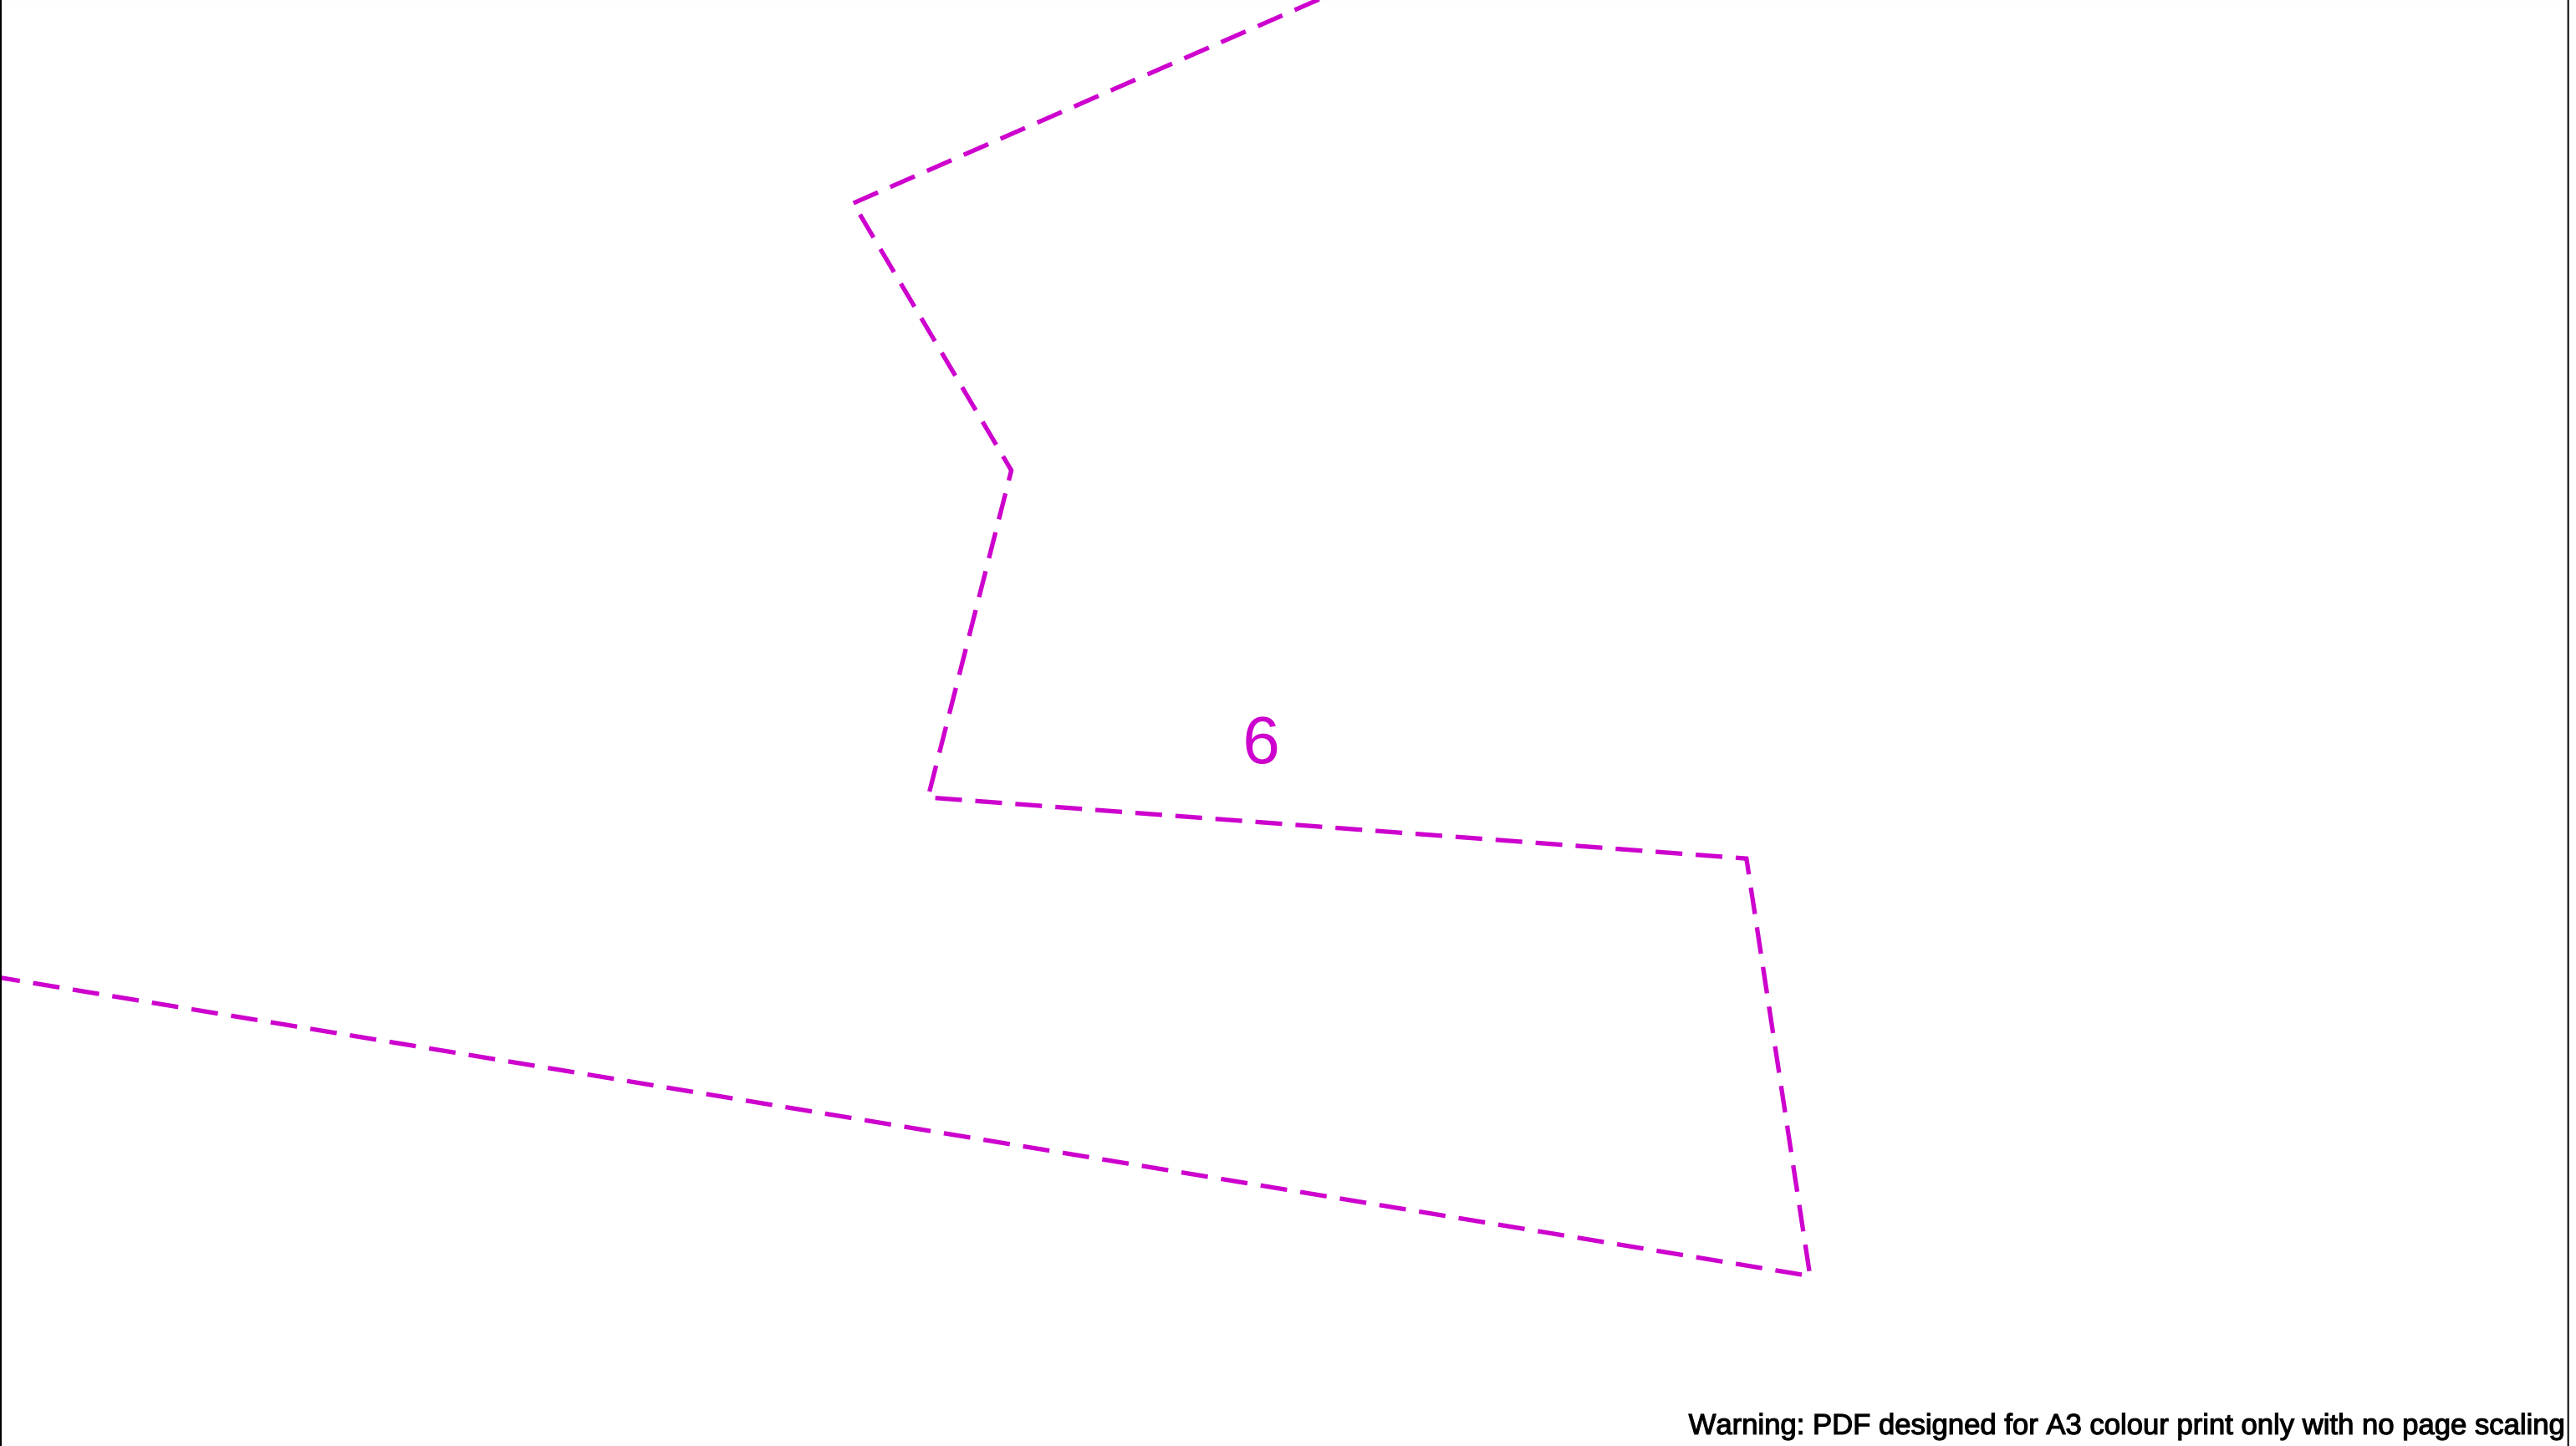

Warning: PDF designed for A3 colour print only with no page scaling

Contact Us Mapping Enquiries: 02920 278 912 General Enquiries: 0800 912 2999 Date Requested: 11/10/2024 Job Reference: 35029363 Site Location: 393969 171682 Requested by: Mr Matt Evans Your Scheme/Reference: Land off London Road, Chippenham Scale: 1:1250 (When plotted at A3)	IMPORTANT NOTICES - This information is given as a guide only and its accuracy cannot be guaranteed - The plan only shows those pipes owned by Wales & West Utilities (WWU) as its role as a licensed Gas Transporter - Service pipes, valves, syphons, stub connections etc. may not be shown but their presence should be anticipated - You must use safe digging practices in accordance with HS(G)47 to establish the actual position of mains, services and other apparatus before any mechanical excavation is used - It is your responsibility to ensure this information is provided to all persons working near our plant - If in doubt call the WWU dig team on 02920 278912	In case of an emergency call 0800 111 999 Dig Sites Area: Line: Low Pressure (LP) 21mbar – 75mbar Medium Pressure (MP) 350mbar – 2bar Intermediate Pressure (IP) 2bar – 7bar High Pressure (HP) >7bar Line/Fire Valve Governor Station Change of Diameter End Cap Depth of cover	WALES&WEST UTILITIES Dial before you dig We need 10 days' notice Smell gas? Call the Gas Emergency Service on 0800 111 999. Dial before you start work. Call 029 2027 8912 Investigate Before you dig, make sure you know what's below. Go ahead Done your research? Now you can dig safely.
Crown Copyright © - Reproduced by permission of Ordnance Survey on behalf of HMSO. And database right 2024. All rights reserved. Ordnance Survey Licence number 0100044308.			

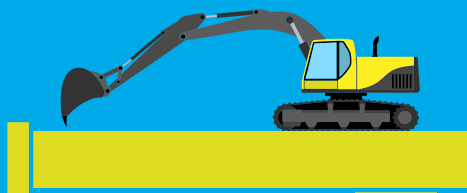

Every day, underground gas pipes get damaged by people digging without knowing what's below. This can be catastrophic. It might cause serious injury to you and others around you. The costs of repair, fines and fees can be huge. Your project will be delayed and your reputation damaged.

We have designed this leaflet to help you dig safely. And the first thing to do – long before you start work – is call us.

What's the number?
029 2027 8912



CARD POSITION (DO NOT PRINT)

We're here to
help



**Dial
before
you dig**

We need
10 days'
notice




Need help or advice?

Call our **Plant Protection** team on
029 2027 8912
or email **dig@wwutilities.co.uk**



Smell gas?

Call the **Gas Emergency Service** on
0800 111 999.

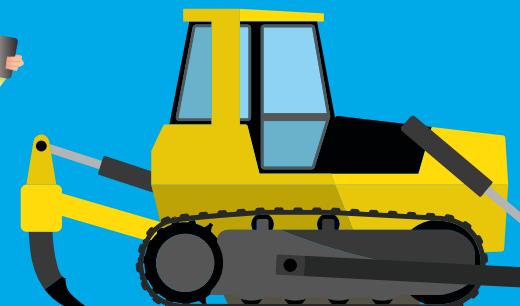

dig@wwutilities.co.uk



029 2027 8912



www.wwutilities.co.uk



facebook.com/wwutilities



@WWUtilities



**Dial
Investigate
Go ahead**

**YOUR GAS EMERGENCY
AND PIPELINE SERVICE**



**WALES & WEST
UTILITIES**

Can you DIG it?

We bring the gas to homes and businesses across Wales and the south west of England. We invest money, time and effort every year to make sure our pipelines are protected – but the biggest danger to our network is you.



D is for Dial

Digging can be dangerous. Hit a gas pipe and you might cause a gas leak, a fire or explosion.

So phone us first on **029 2027 8912** or email **dig@wwwutilities.co.uk**

- You can find out where our pipes are.
- You need to give us 10 working days' notice before you start working.



I is for Investigate

It's the only way to stay safe

- Before you start work, you must get a copy of our up-to-date gas plans and General Conditions and keep them with you on site.
- Use our online mapping service to find the mains pipes under your land.
- Working near a medium-, or intermediate- or high-pressure gas pipe? You might need a site visit – call us so we can arrange it.
- Plan ahead – we need at least 10 days' notice for a site visit.
- You'll also need our publication 'SSW22 Safe working in the vicinity of high-pressure pipelines and associated installations'.
- Remember, you can't work on a Wales & West Utilities wayleave or easement (land which we have rights over to maintain our gas network) without written permission.
- And you can't work near or move heavy equipment over any gas pipeline until all our conditions have been met and we agree your method of working.
- Watch the video on our website to find out more.



G is for Go ahead

- Make sure you have our up-to-date gas plans on site.
- Need extra advice? Call our Plant Protection team on **029 2027 8912** or email **dig@wwwutilities.co.uk**
- Use cable- and pipe-locating devices.
- Use safe digging practices, taking every precaution to avoid damaging gas pipes, damaging yourself and damaging your bank balance. You will be billed for any costs if something goes wrong.
- If in doubt, phone us again. We're happy to help.

We need
10 days'
notice



Smell gas?


Our Gas Emergency Service is on call 24 hours a day, seven days a week, 365 days a year.

If you cause a gas leak, or think the network might be leaking, call the Gas Emergency Service immediately on **0800 111 999**.

- Get everyone away from the leak.
- Ask everyone in nearby buildings to leave until we're sure it's safe.
- Put out all naked flames and other sources of ignition and make sure no one smokes within 15 metres of the leak.
- Don't try to fix the leak by filling the hole, as gas may enter buildings.
- Don't try to operate any valves.
- Don't let anyone go near the leak.
- Help our engineers, the police or fire services if they ask.

Ground workers

a guide to safe digging

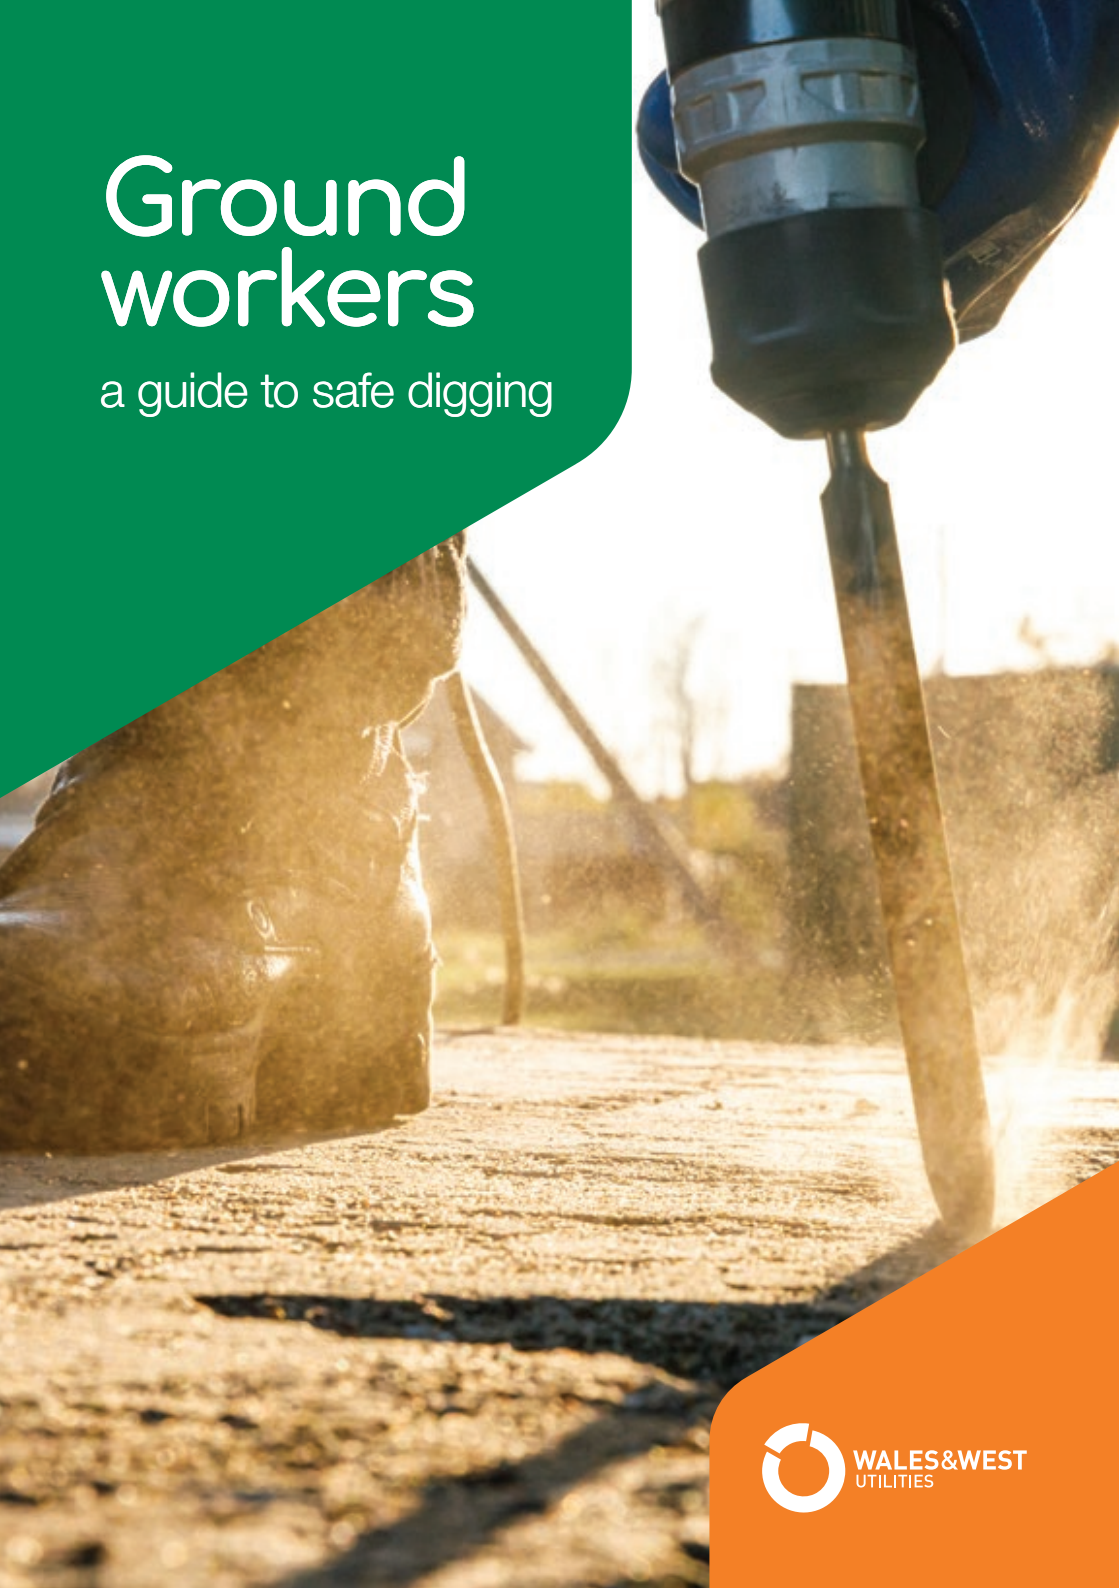

WALES&WEST
UTILITIES

Gas plans

You need to obtain gas plans before any proposed excavations.



Any plans supplied or marked up by Wales & West Utilities will show the approximate location of our apparatus. The information is provided as a general guide only, its accuracy cannot be guaranteed and is given without obligation or warranty.

Service pipes are not shown but their presence should be anticipated. No liability whatsoever is accepted by us, our agents or servants for any error, omission, discrepancy or deviation.

Plans on site should be current, printed in colour and no older than 28 days from their issue date.



•Starting works

The following work methods will **not** normally be permitted within the distance limits shown (relative to the established pipe position). Any variances must have our consent before work starts:

- mechanical excavation 3m (1m for low-pressure mains)
- hydraulic testing 8m
- piling/pile removing/boring 15m
- welding or other hot works 15m
- directional drill operations 15m
- explosives 250m

You must consult us before doing any excavations within 10m of any above gas installations or pipes.

No excavations can start within 50m of a high-pressure pipeline unless it has been located by tracing and its precise route identified by us.

You must comply with all conditions specified by us before starting any work near – or moving heavy plant or equipment over – any pipeline or apparatus.

Any damage to our apparatus near your works could have serious consequences. In view of this and for safety, there should be a site meeting with our representatives and any other interested parties before you do any work near a medium, intermediate or high-pressure main.

The site meeting should cover the suggested works programme and pipeline safety. It must be held well before operations start and at least 10 days' notice is required before carrying out any work.

You can find more guidance in Avoiding Danger from Underground Services, document HSG47 on the Health and Safety Executive website.

Building proximities

There are minimum proximity distances for buildings from our mains depending on their operating pressure and pipe material. Contact us to confirm these before starting building works.

For high pressure pipelines, you must contact the Health and Safety Executive and local authority planning team for guidance on their Land Use Planning Zones as these may be in addition to our proximity distances.

Permanent or temporary buildings must not be constructed over our pipes or within the minimum building proximities. Where there is an easement – a legal agreement for our mains to be on private land – there may be further restrictions to working near our pipes.



Protection

Backfill material used near our apparatus must be soft fill or sand containing no stones, bricks or lumps of concrete etc, placed to a 150mm minimum around the mains and be well compacted by hand.


Damage to coatings

When a gas pipe is coated with special wrapping and is damaged, even to a minor extent, you must notify us so repairs can be made, free of charge, to prevent corrosion and leakage.

Pipeline proximity

There should be a minimum **600mm** clearance between new apparatus being installed and a main operating above 2 bar medium pressure (MP), whether the apparatus is parallel to or crossing the pipe. For mains at MP or below, this can be reduced to **300mm**.

Importantly, no apparatus should be laid over and along the line of a gas pipe.

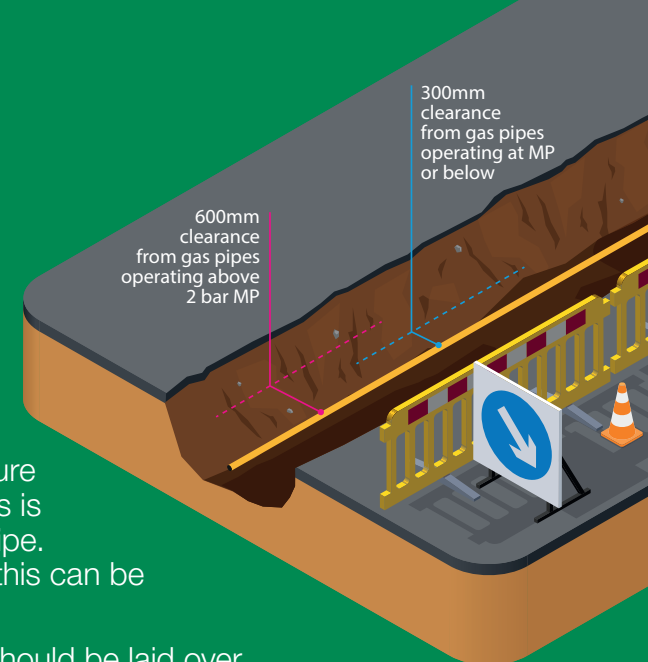

Cathodic protection

If you are installing cathodically-protected apparatus, we will need to do interaction tests to determine if our system is affected. The cost of any mutually agreed remedial action will be charged to the authority installing the new apparatus. If any bond wires or test leads are damaged or found in poor condition, you must notify us before backfilling so a repair can be made.

Deep excavations

Any deep excavations (1.5m or more) must be done by following the Model Consultative Procedure for Pipeline Construction involving Deep Excavations.

As this may need the diversion of our apparatus before your works start, you must contact us with detailed plans and cross-sections so we can determine if our pipes will be affected.

Renewable energy installations


Wind turbines

You must tell us about any planned wind turbine development near an above 2 bar gas main to ensure it does not impact the pipeline's safe operation. Industry guidance states a wind turbine must be sited no closer than 1.5 times the proposed height of its mast away from the nearest edge of the pipeline.




Solar farms

If a solar farm is being considered near our pipelines, you must contact us.

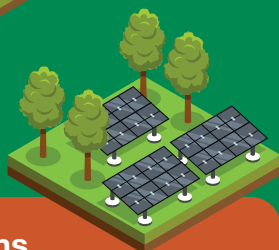

External wall insulation

You must also contact us about any external wall insulation scheme near our apparatus to ensure there is no impact.

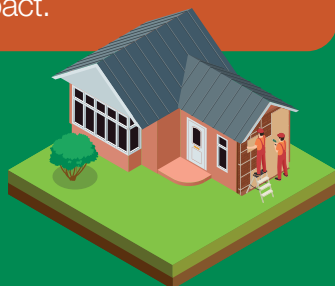

Demolition

Live gas services must be disconnected before demolishing a property. Contact us to arrange a check for any live gas services.

Tree planting

We can provide information about tree-planting and you must contact us before starting any planting above or near our apparatus.

Leakage from gas mains or services

In the event of a leak, follow the instructions below – **DO NOT** attempt to seal the leak. If in doubt, **contact us**.

If damage or leakage is caused, or a gas escape is smelt or suspected, take action at once:

- Evacuate everyone from the immediate vicinity.
- Call the 24hr Gas Emergency Service on **0800 111 999**.
- Prevent any approach by the public, prohibit smoking and extinguish all naked flames or other ignition sources for at least **15m from the leakage**, and do not operate any electrical switches.
- Assist gas personnel, police and/or fire services, as needed.



Site responsibilities

All repair costs incurred by us for direct or consequential damage to our pipelines will be chargeable. We reserve the right to divert any affected apparatus or specify suitable protection for it if proved necessary during site works – this cost will also be chargeable.

These guidelines only apply to our apparatus and pipes. If there are other gas transporters in the area, make sure you contact them and comply with their requirements.

Need help locating our apparatus?

Contact our Plant Protection team on
02920 278912 or **dig@wwutilities.co.uk**.



wwutilities.co.uk



[@WWUtilities](https://twitter.com/WWUtilities)



[wwutilities](https://www.facebook.com/wwutilities)



[@WWUtilities](https://www.instagram.com/WWUtilities)

Home owners

a guide to safe digging



WALES&WEST
UTILITIES

Before starting works

Check you have up to date gas plans on site - they should be printed in colour and no older than 28 days from their issue date.

Any plans supplied or marked up by Wales & West Utilities will show the approximate location of our apparatus. The information is provided as a general guide only, its accuracy cannot be guaranteed and is given without obligation or warranty.



Individual gas pipes to houses are not shown but their presence should be anticipated. They usually take the shortest route to the larger pipe providing the supply. Look for any visual signs of gas presence, like a meter box or above ground entry point.


Any damage to our apparatus near your works could have serious consequences. In view of this and for safety, there should be a site meeting with our representatives and any other interested parties before you do any work near a medium, intermediate or high-pressure main.

The site meeting should cover the suggested works programme and pipeline safety. It must be held well before operations start and at least 10 days' notice is required before carrying out any work.

Clearances

There should be a minimum **600mm** clearance between new apparatus being installed and a main operating above 2 bar medium pressure (MP), whether the apparatus is parallel to or crossing the pipe. For mains at MP or below, this can be reduced to **300mm**.

Importantly, no apparatus should be laid over and along the line of a gas pipe.

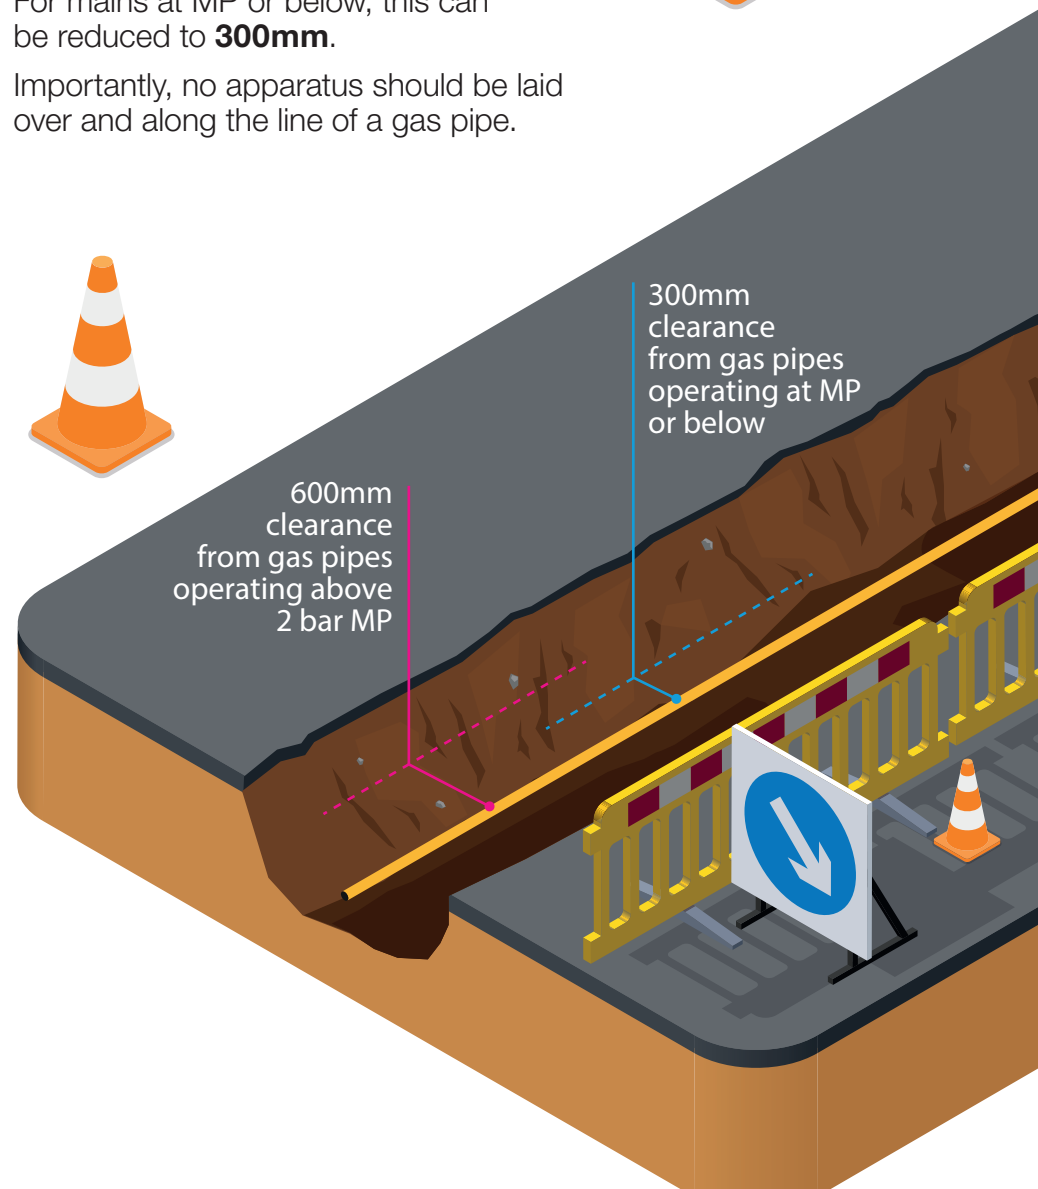

Building proximities

There are minimum proximity distances for buildings from our mains depending on their operating pressure and pipe material. Contact us to confirm these before starting building works.

For high pressure pipelines, you must get in touch with the Health and Safety Executive and local authority planning team for guidance on their Land Use Planning Zones as these may be in addition to our proximity distances.



Permanent or temporary buildings must not be constructed over our pipes or within the minimum building proximities. Where there is an easement – a legal agreement for our mains to be on private land – there may be further restrictions to working near our pipes.

Protection

Backfill material used near our apparatus must be soft fill or sand containing no stones, bricks or lumps of concrete etc, placed to a 150mm minimum around the pipe and be well compacted by hand.



Demolition


Live gas services must be disconnected before demolishing a property. Contact us to arrange a check for any live gas services.



Home improvements

If you are planning any home improvements, such as an extension or conservatory, fencing, decking, landscaping or even installing a new pond, remember your gas supply could run below where you are working. Before you start, make sure you have a copy of our plans and have visited the Dial Before You DIG section on our website for safety advice.

Be careful when considering planting trees. Contact us before any tree planting above or near our apparatus as roots can potentially damage pipes and restrict future maintenance.

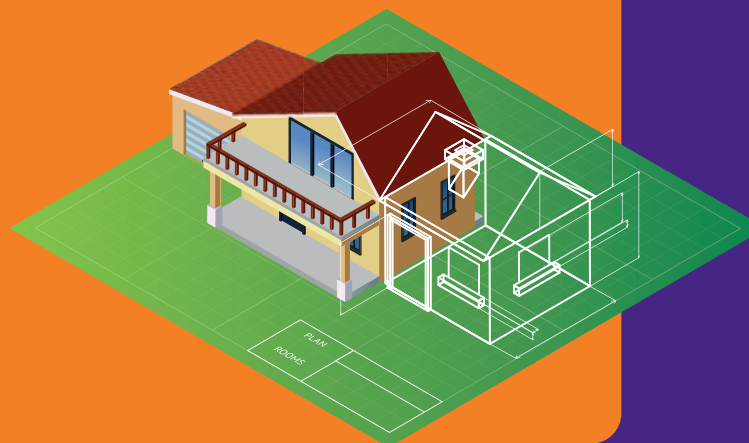



Site responsibilities

All repair costs incurred by us for direct or consequential damage to our pipelines will be chargeable. We reserve the right to divert any affected apparatus or specify suitable protection for it if proved necessary during site works – this cost will also be chargeable.

These guidelines only apply to our apparatus and pipes. If there are other gas transporters in the area, make sure you contact them and comply with their requirements.

Leakage from gas pipes

In the event of a leak, follow the instructions below – **DO NOT** attempt to seal the leak. If in doubt, **contact us**.

If damage or leakage is caused, or a gas escape is smelt or suspected, take action at once:

- Evacuate everyone from the immediate vicinity.
- Call the 24hr Gas Emergency Service on **0800 111 999**.
- Prevent any approach by the public, prohibit smoking and extinguish all naked flames or other ignition sources for at least **15m from the leakage**, and do not operate any electrical switches.
- Assist gas personnel, police and/or fire services, as needed.



For more information...

call our Plant Protection team on **02920 278912**
or **dig@wwutilities.co.uk**. You can also visit
the Dial Before You DIG section on our website
www.wwutilities.co.uk

You can find more guidance in Avoiding Danger
from Underground Services, document HSG47
on the Health and Safety Executive website.



wwutilities.co.uk



@WWUtilities



wwutilities



@WWUtilities



APPENDIX A

**TELECOMS
OPENREACH**



Authorized By: Head of Consultancy	Page 4 of 10	SEMS-FOR-UTL-016-SDS
Author: M Edwards	Version Date: June 2023	Version: 1.0
UNCONTROLLED IF PRINTED OR COPIED. Always check the IMS for latest version.		



Maps on Demand Plant Information Reply



IMPORTANT WARNING

Information regarding the location of BT apparatus is given for your assistance and is intended for general guidance only. No guarantee is given of its accuracy. It should not be relied upon in the event of excavations or other works being made near to BT apparatus which may exist at various depths and may deviate from the marked route.

 **openreach**

CLICK BEFORE YOU DIG

FOR PROFESSIONAL FREE ON SITE ASSISTANCE PRIOR TO COMMENCEMENT OF EXCAVATION WORKS INCLUDING LOCATE AND MARKING SERVICE

email cbyd@openreach.co.uk

ADVANCE NOTICE REQUIRED
(Office hours: Monday - Friday 08.00 to 17.00)
www.openreach.co.uk/cbyd

Accidents happen

If you do damage any Openreach equipment please let us know by calling 0800 023 2023 (opt 1 + opt 1) and we can get it fixed ASAP

© Crown copyright 2023 OS 100028040. You are permitted to use this data solely to enable you to respond to, or interact with, the organisation that provided you with the data. You are not permitted to copy, sub-license, distribute or sell any of this data to third parties in any form.

KEY TO BT SYMBOLS

	Planned	Live	Change Of State	+	Hatchings	
			Split Coupling	×	Built	
PCP			Duct Tee	▲	Planned	
Pole			Building		Inferred	
Box			Kiosk	Ⓚ	Duct	
Manhole			Other proposed plant is shown using dashed lines. BT Symbols not listed above may be disregarded. Existing BT Plant may not be recorded. Information valid at time of preparation. Maps are only valid for 90 days after the date of publication.			
Cabinet						
	Pending Add	In Place	Pending Remove	Not In Use		
Power Cable						
Power Duct				N/A		

BT Ref : JXY14009U

Map Reference : (centre) ST9386271827


Easting/Northing : (centre) 393862,171827

Scale : 1:1000

Issued : 11/10/2024 14:00:24

WARNING: IF PLANNED WORKS FALL INSIDE HATCHED AREA IT IS ESSENTIAL BEFORE PROCEEDING THAT YOU CONTACT THE NATIONAL NOTICE HANDLING CENTRE. PLEASE SEND E-MAIL TO: nnhc@openreach.co.uk

Maps on Demand Plant Information Reply

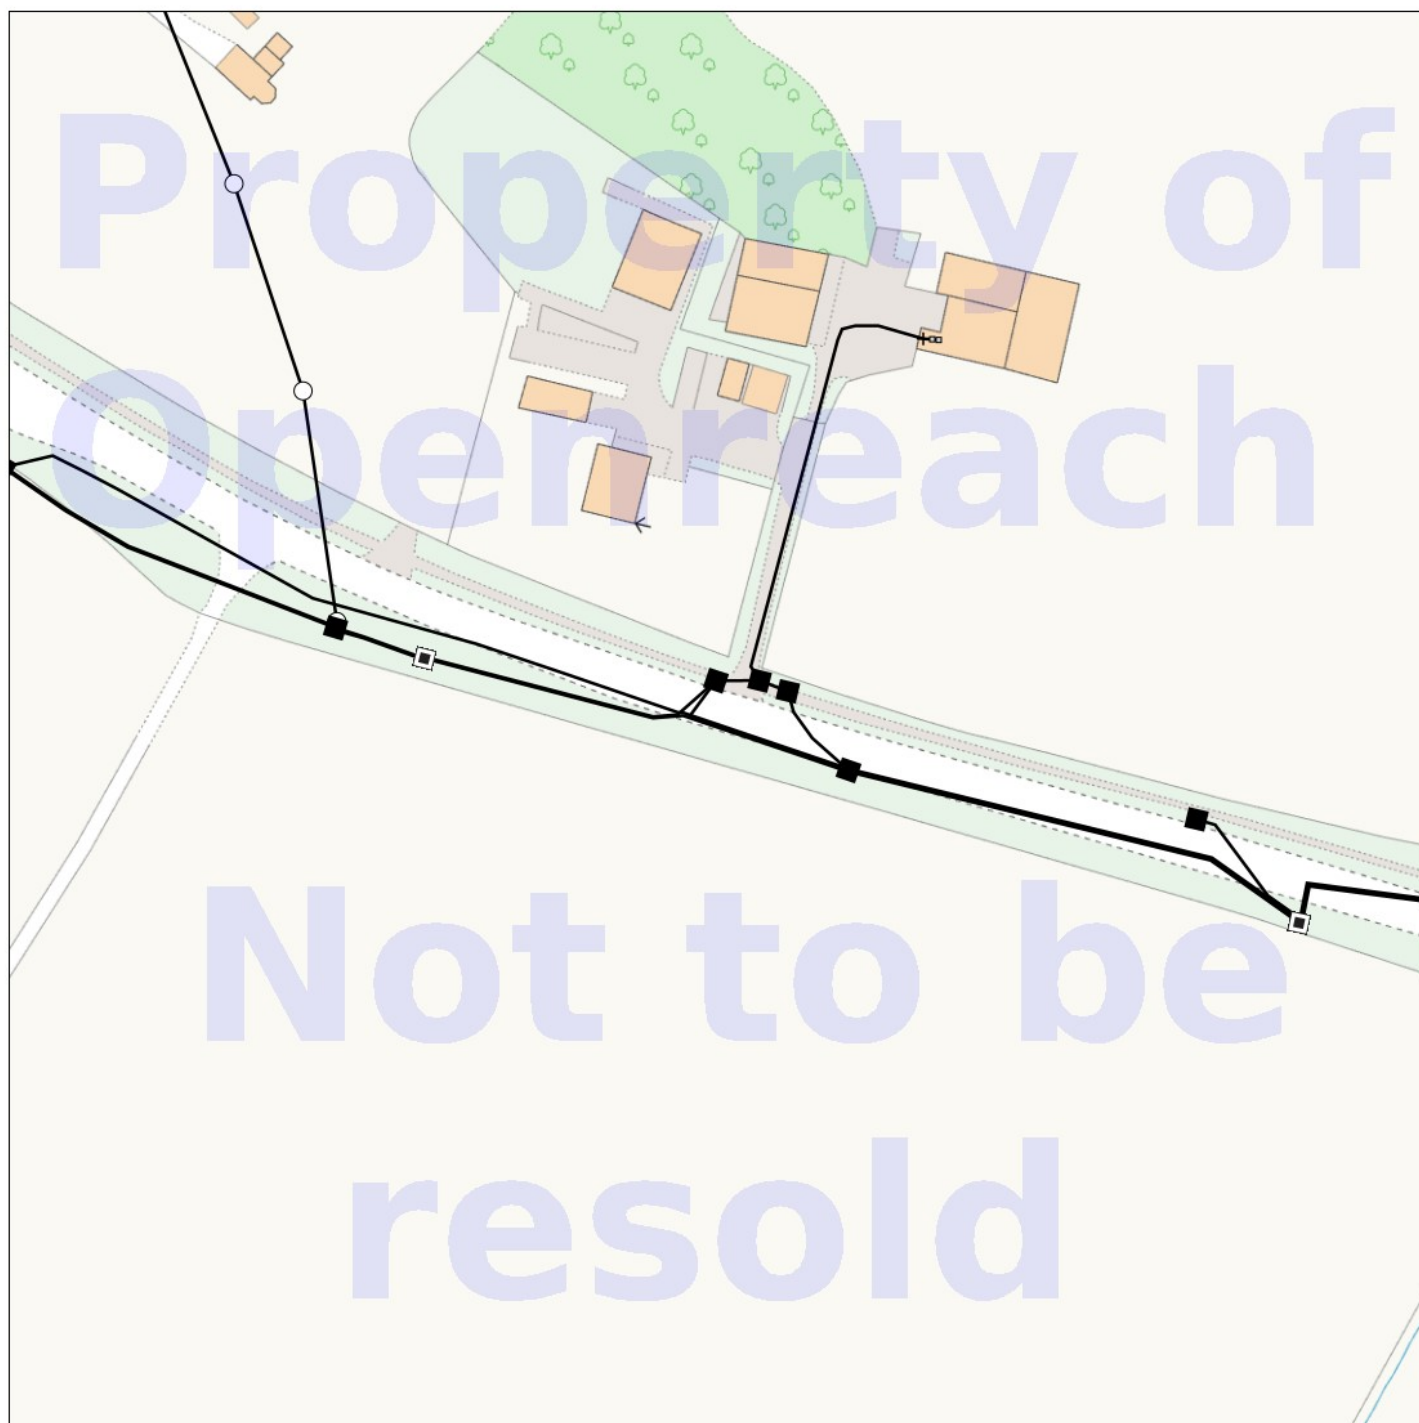

IMPORTANT WARNING

Information regarding the location of BT apparatus is given for your assistance and is intended for general guidance only. No guarantee is given of its accuracy. It should not be relied upon in the event of excavations or other works being made near to BT apparatus which may exist at various depths and may deviate from the marked route.

 **openreach**

CLICK BEFORE YOU DIG

FOR PROFESSIONAL FREE ON SITE ASSISTANCE PRIOR TO COMMENCEMENT OF EXCAVATION WORKS INCLUDING LOCATE AND MARKING SERVICE

email cbyd@openreach.co.uk

ADVANCE NOTICE REQUIRED
(Office hours: Monday - Friday 08.00 to 17.00)
www.openreach.co.uk/cbyd

Accidents happen

If you do damage any Openreach equipment please let us know by calling 0800 023 2023 (opt 1 + opt 1) and we can get it fixed ASAP

© Crown copyright 2023 OS 100028040. You are permitted to use this data solely to enable you to respond to, or interact with, the organisation that provided you with the data. You are not permitted to copy, sub-license, distribute or sell any of this data to third parties in any form.

KEY TO BT SYMBOLS

	Planned	Live	Change Of State	+	Hatchings	
			Split Coupling	×	Built	
PCP			Duct Tee	▲	Planned	
Pole			Building		Inferred	
Box			Kiosk		Duct	
Manhole			Other proposed plant is shown using dashed lines. BT Symbols not listed above may be disregarded. Existing BT Plant may not be recorded. Information valid at time of preparation. Maps are only valid for 90 days after the date of publication.			
Cabinet						
	Pending Add	In Place	Pending Remove	Not In Use		
Power Cable						
Power Duct				N/A		

BT Ref : CCG14026A

Map Reference : (centre) ST9427571782


Easting/Northing : (centre) 394275,171782

Scale : 1:250

Issued : 11/10/2024 14:02:07

WARNING: IF PLANNED WORKS FALL INSIDE HATCHED AREA IT IS ESSENTIAL BEFORE PROCEEDING THAT YOU CONTACT THE NATIONAL NOTICE HANDLING CENTRE. PLEASE SEND E-MAIL TO: nnhc@openreach.co.uk

Maps on Demand Plant Information Reply

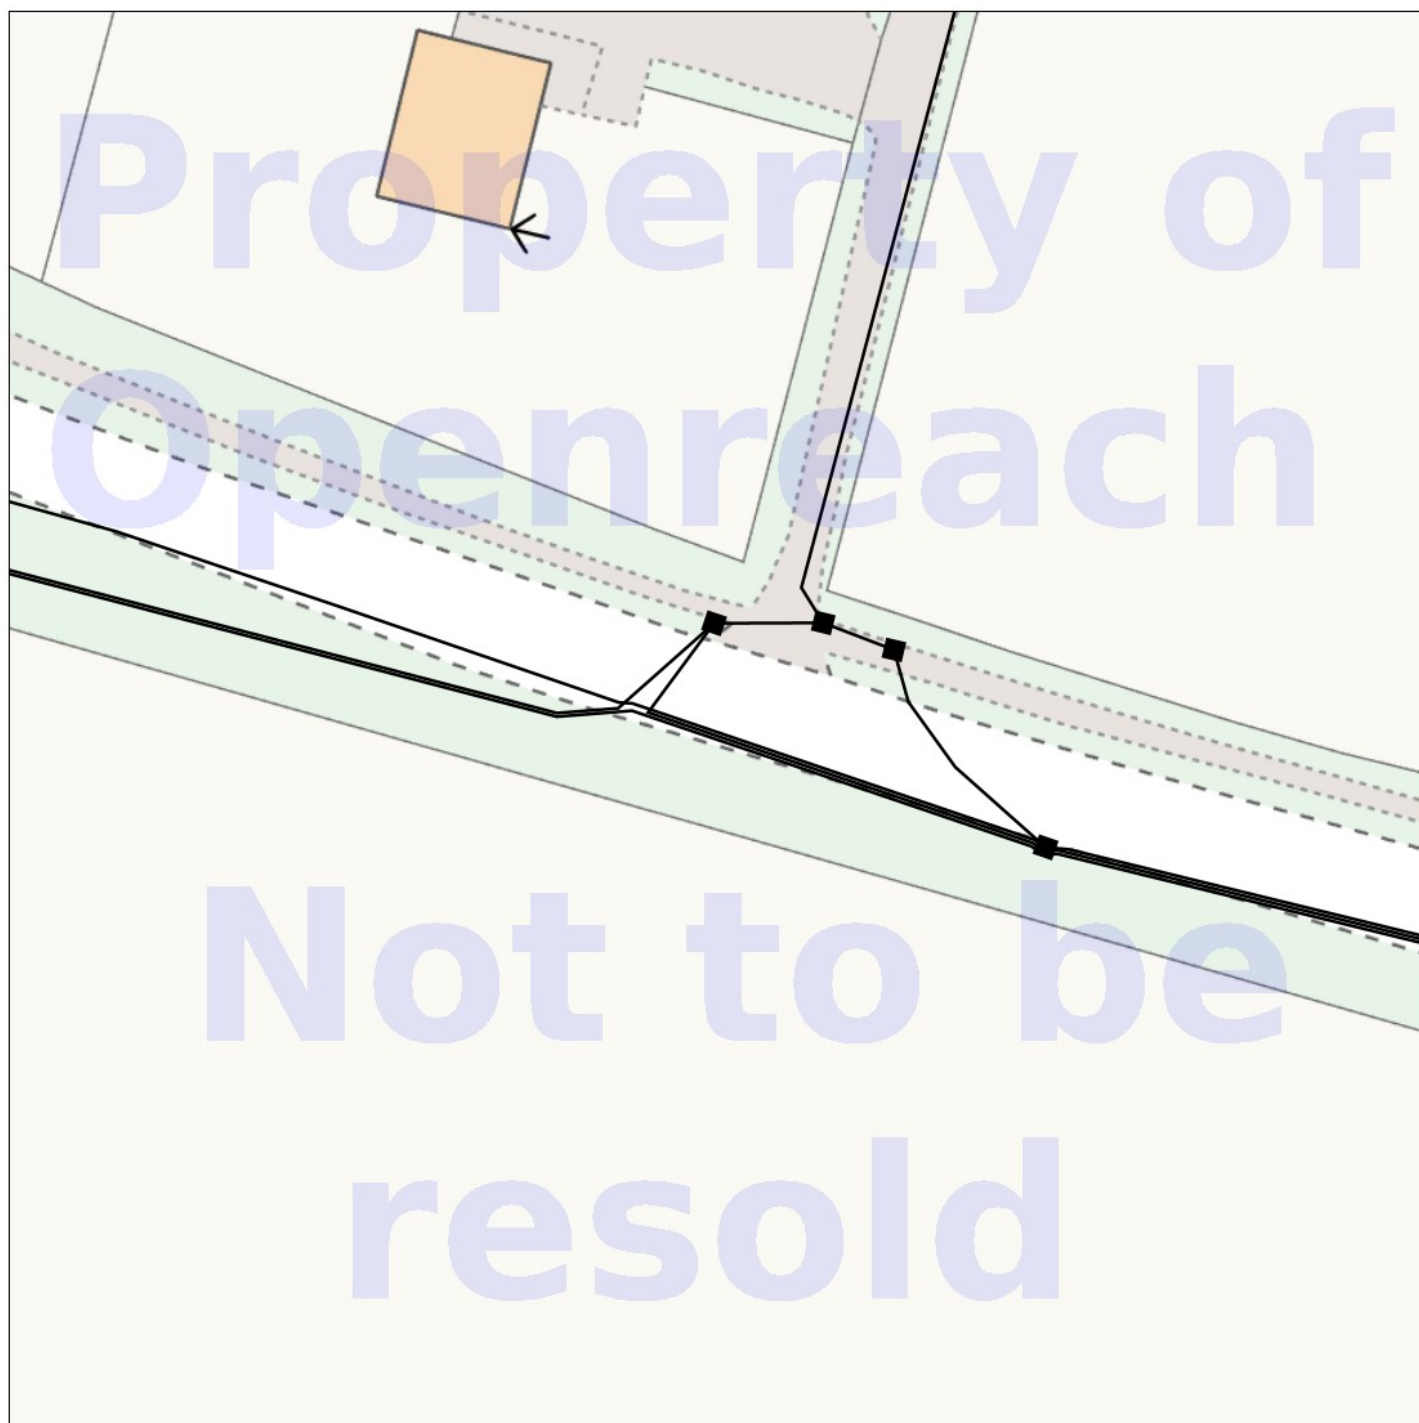

IMPORTANT WARNING

Information regarding the location of BT apparatus is given for your assistance and is intended for general guidance only. No guarantee is given of its accuracy. It should not be relied upon in the event of excavations or other works being made near to BT apparatus which may exist at various depths and may deviate from the marked route.

 **openreach**

CLICK BEFORE YOU DIG

FOR PROFESSIONAL FREE ON SITE ASSISTANCE PRIOR TO COMMENCEMENT OF EXCAVATION WORKS INCLUDING LOCATE AND MARKING SERVICE

email cbyd@openreach.co.uk

ADVANCE NOTICE REQUIRED
(Office hours: Monday - Friday 08.00 to 17.00)
www.openreach.co.uk/cbyd

Accidents happen

If you do damage any Openreach equipment please let us know by calling 0800 023 2023 (opt 1 + opt 1) and we can get it fixed ASAP

© Crown copyright 2023 OS 100028040. You are permitted to use this data solely to enable you to respond to, or interact with, the organisation that provided you with the data. You are not permitted to copy, sub-license, distribute or sell any of this data to third parties in any form.

KEY TO BT SYMBOLS

	Planned	Live	Change Of State	+	Hatchings	
			Split Coupling	×	Built	
PCP			Duct Tee	▲	Planned	
Pole			Building		Inferred	
Box			Kiosk		Duct	
Manhole			Other proposed plant is shown using dashed lines. BT Symbols not listed above may be disregarded. Existing BT Plant may not be recorded. Information valid at time of preparation. Maps are only valid for 90 days after the date of publication.			
Cabinet						
	Pending Add	In Place	Pending Remove	Not In Use		
Power Cable						
Power Duct				N/A		

BT Ref : ZVD14017P

Map Reference : (centre) ST9427571782

Easting/Northing : (centre) 394275,171782

Scale : 1:100

Issued : 11/10/2024 14:01:55

WARNING: IF PLANNED WORKS FALL INSIDE HATCHED AREA IT IS ESSENTIAL BEFORE PROCEEDING THAT YOU CONTACT THE NATIONAL NOTICE HANDLING CENTRE. PLEASE SEND E-MAIL TO: nnhc@openreach.co.uk




APPENDIX A

**TELECOMS
VIRGIN MEDIA**



Authorized By: Head of Consultancy	Page 5 of 10	SEMS-FOR-UTL-016-SDS
Author: M Edwards	Version Date: June 2023	Version: 1.0
UNCONTROLLED IF PRINTED OR COPIED. Always check the IMS for latest version.		



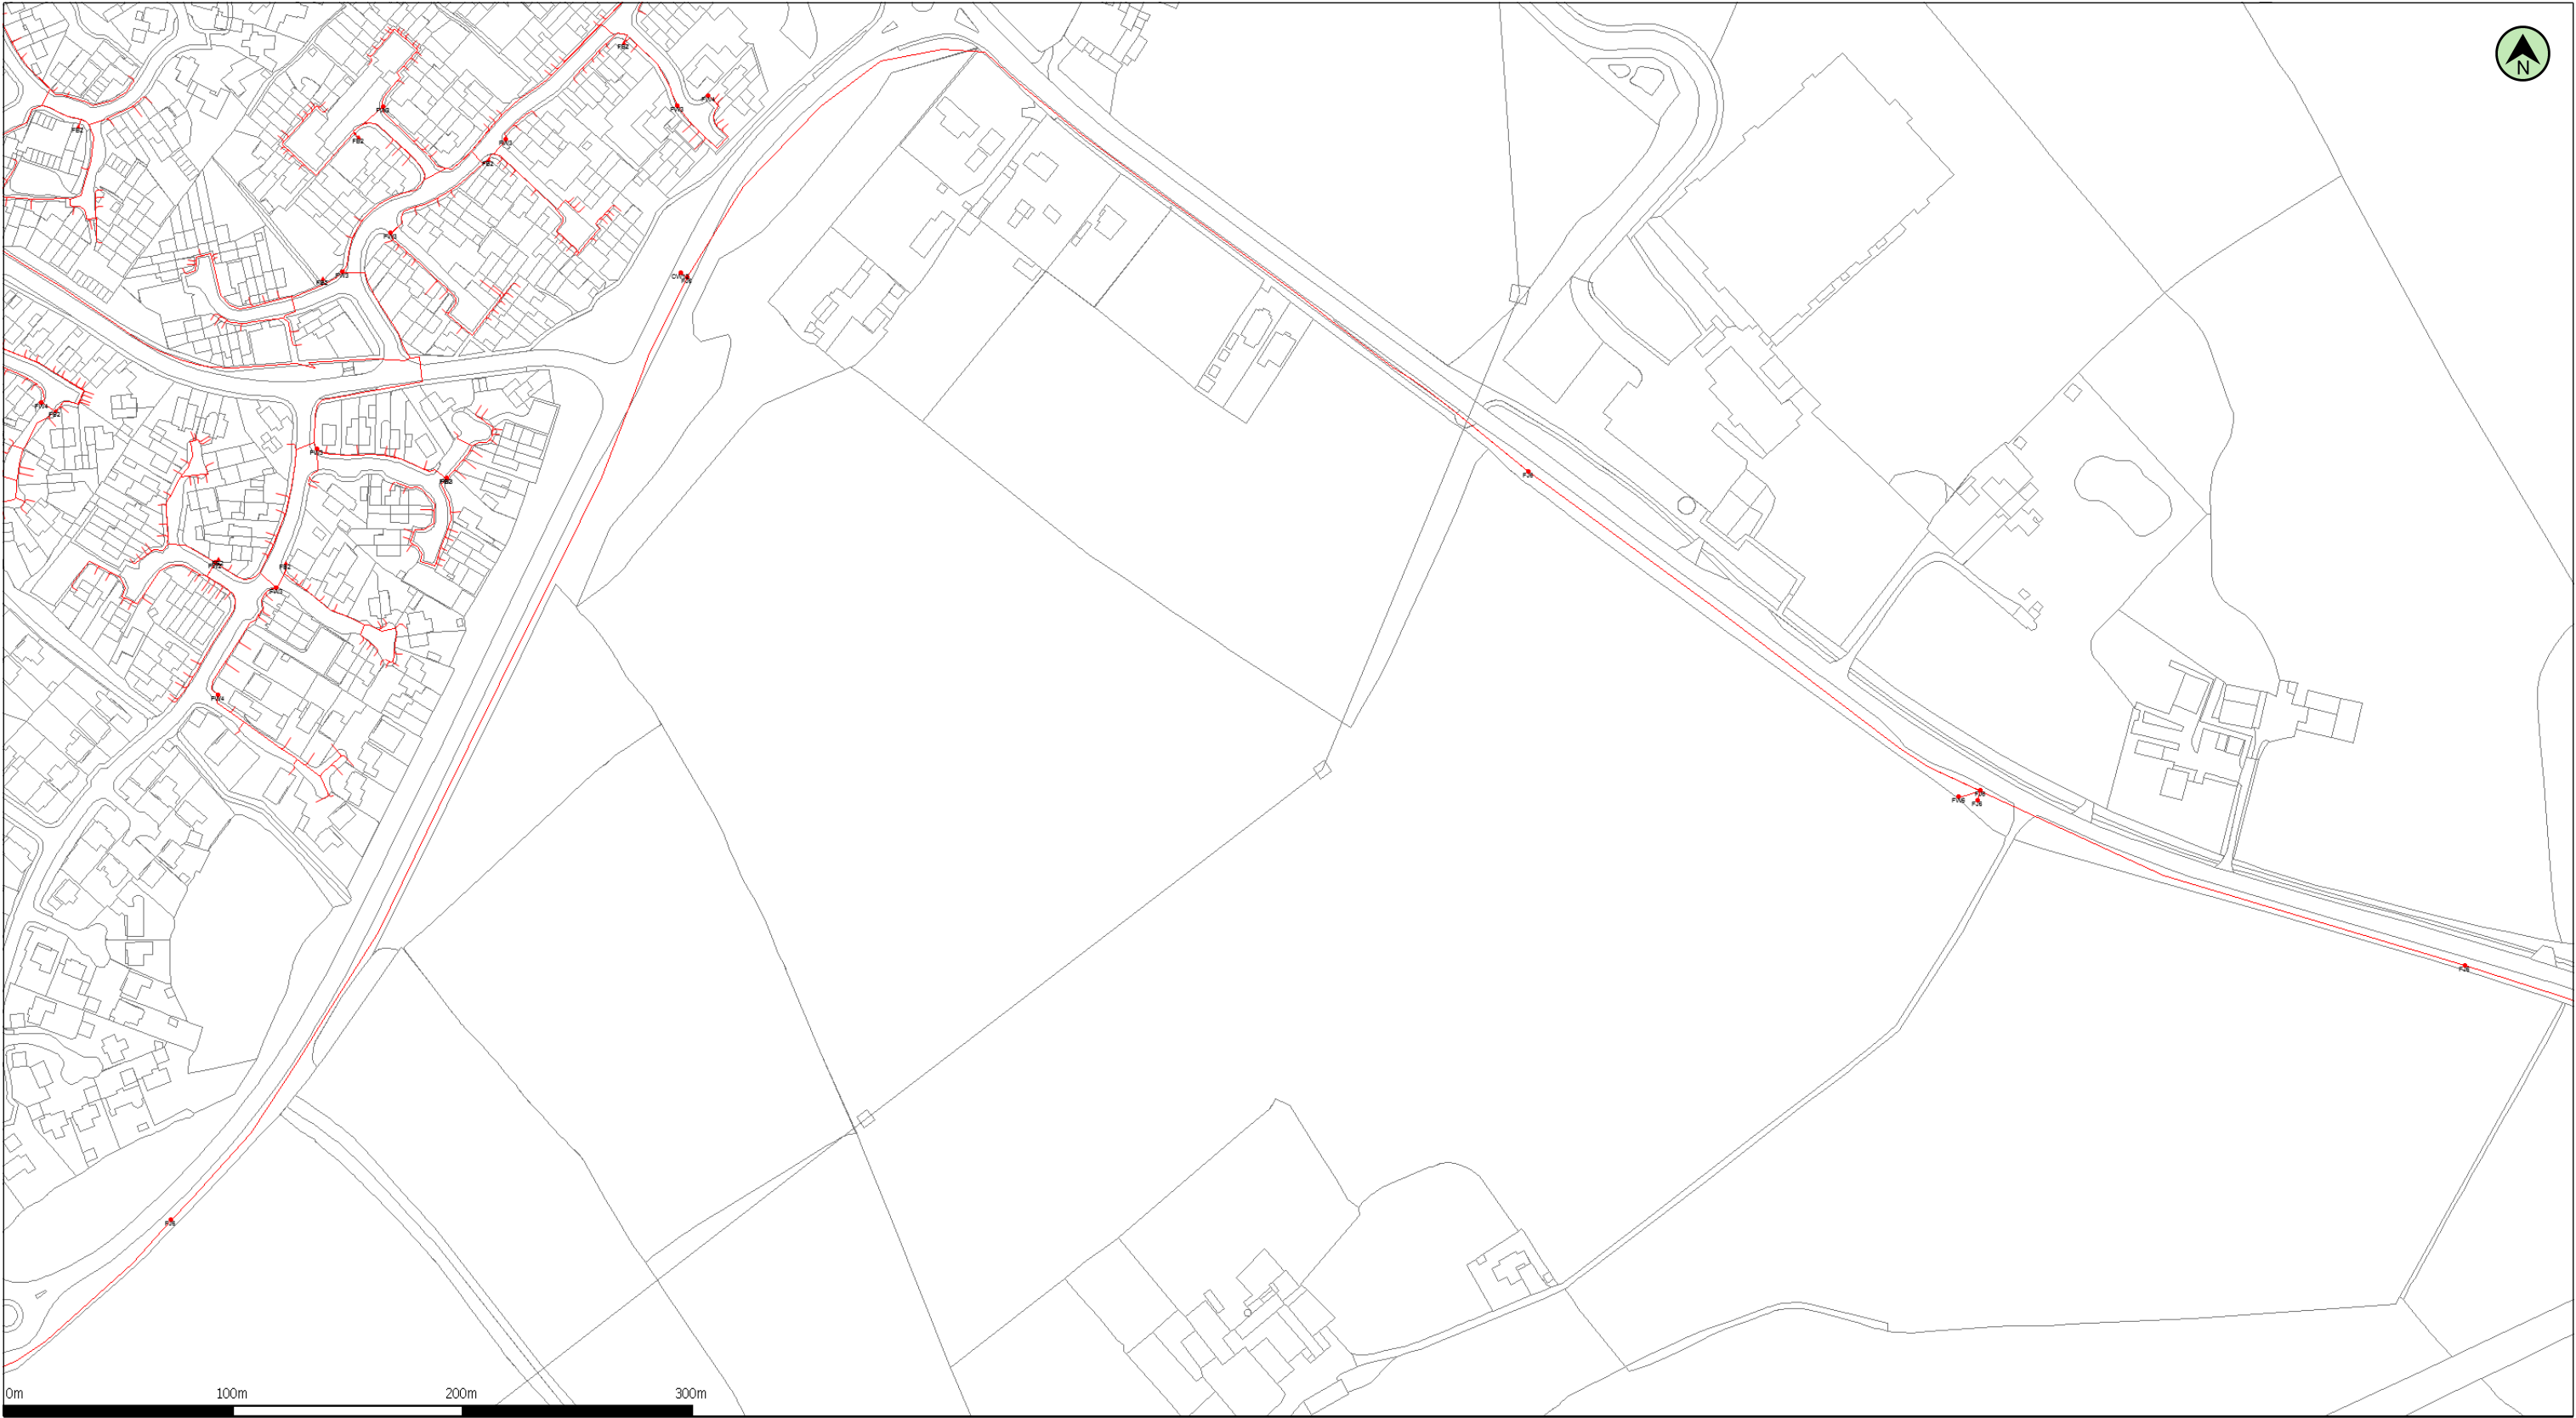

(c) Crown copyright and database rights 2024 Ordnance Survey AC0000818557

Date: 16/10/24

Scale: 1:2800

Map Centre: 393872,171856

Data updated: 01/10/24

Telecoms Plan A3
Powered by digdat

Important Information - please read The purpose of this plan is to identify Virgin Media apparatus. We have tried to make it as accurate as possible but we cannot warrant its accuracy. In addition, we caution that within Virgin Media apparatus there may be instances where mains voltage power cables have been placed inside green, rather than black ducting. Further details can be found using the "Affected Postcodes.pdf", which can be downloaded from this website. Therefore, you must not rely solely on this plan if you are carrying out any excavation or other works in the vicinity of Virgin Media apparatus. The actual position of any underground service must be verified by cable detection equipment, etc. and established on site before any mechanical plant is used. Accordingly, unless it is due to the negligence of Virgin Media, its employees or agents, Virgin Media will not have any liability for any omissions or inaccuracies in the plan or for any loss or damage caused or arising from the use of and/or any reliance on this plan. This plan is produced by Virgin Media Limited (c) Crown copyright and database rights 2024 Ordnance Survey AC0000818557.

Duct, Trench



Chamber / Pole



Cabinet



pavithra.kandi@kier.co.uk

