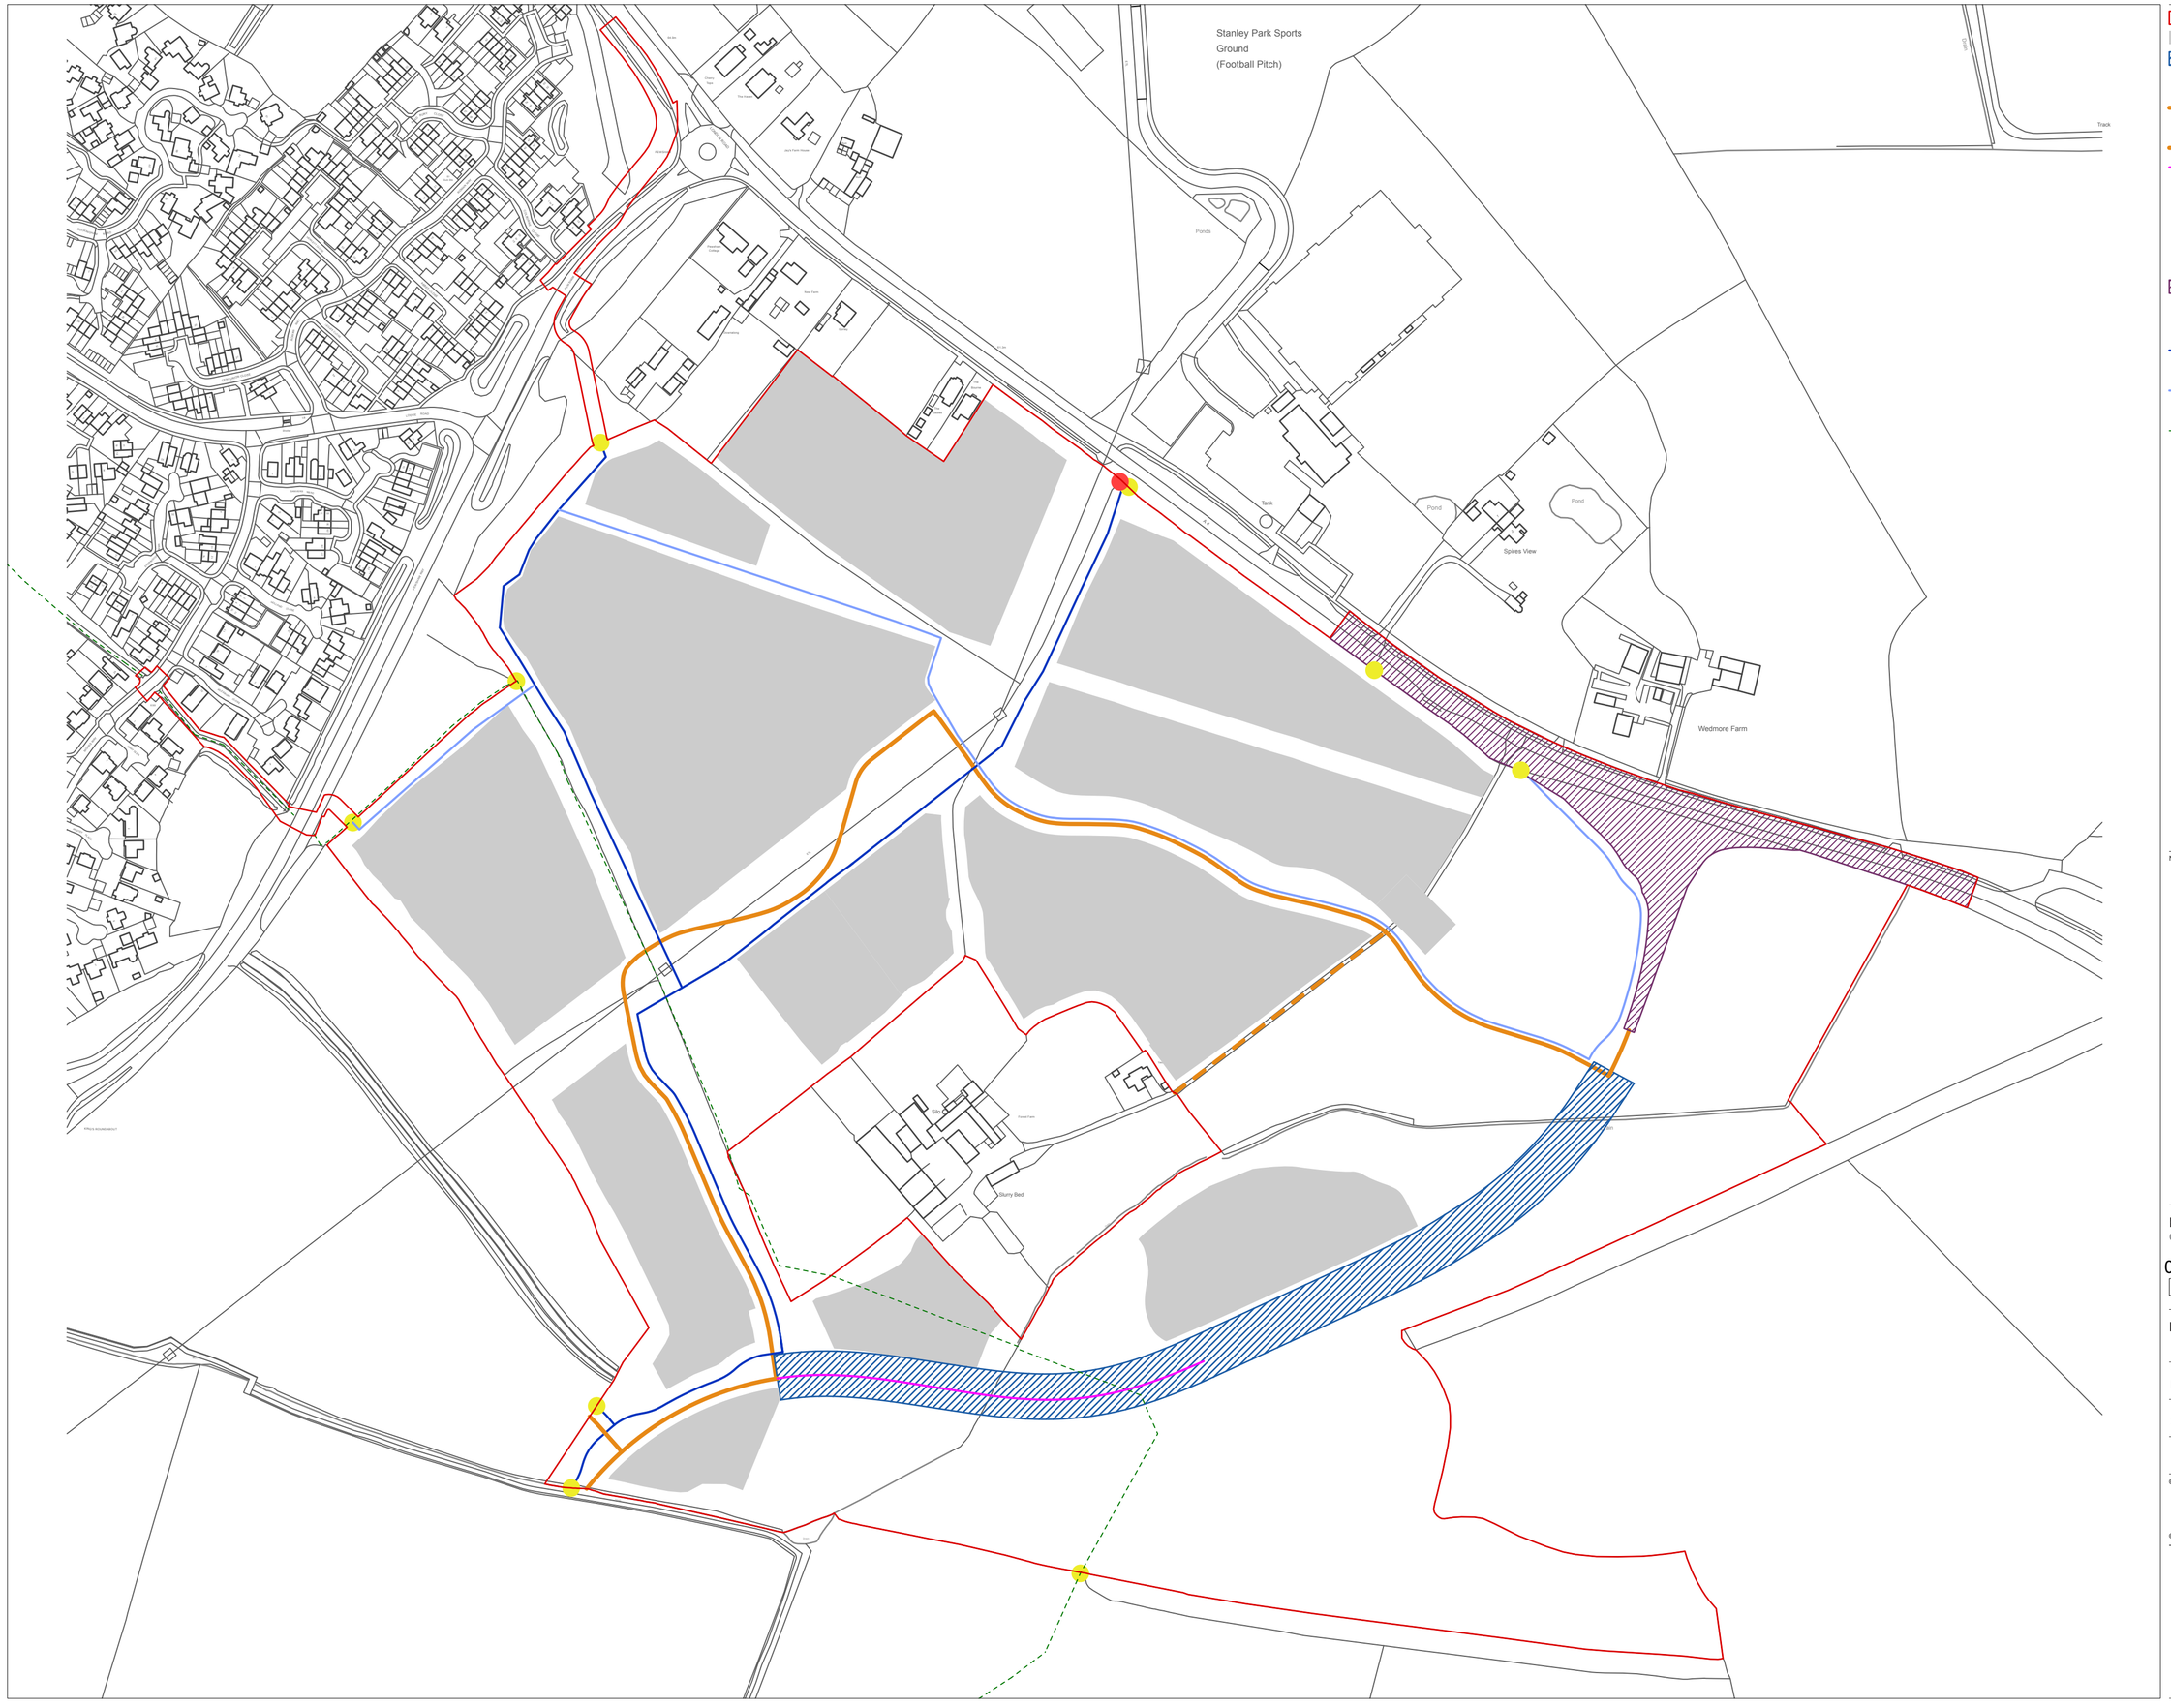

Application boundary

Development area

Safeguarded land for potential link road
(Precise location determined at detailed design stages +/- 10m of width and alignment shown. Refer to detailed application plans)

Primary road
(precise location determined at detailed design stages +/- 10m of alignment shown)

Farm track retained and improved

Connector street
(precise location determined at detailed design stages +/- 10m of alignment shown)

Pedestrian and/or cycle access point
(precise location determined at detailed design stages)

Emergency access point
(precise location determined at detailed design stages)

Vehicular access to include highways improvements
(precise location determined at detailed design stages +/- 10m of alignment shown. Refer to detailed application plans)

Strategic shared foot/cycle path (5m)
(precise location determined at detailed design stages +/- 10m of alignment shown)

Local shared foot/cycle path
(precise location determined at detailed design stages +/- 10m of alignment shown)

Public Right of Ways

Notes/Revisions

Forest Farm, Chippenham
Gleeson Land

0 50 100 m

N

Parameter Plan Access and Movement

Status:	Drawn by:	Checked by:
FINAL	FH	IP
Project Number: 227610	Scale @ A2: 1:2500	Date: 28/07/2026
Drawing Number: TOR-PP-004		Revision: A

© Crown Copyright and database rights 2025 OS Licence no. AC0000849896

© tor&co 2024

Do not scale from this drawing

tor &co

Everdene House
Deansleigh Road
Bournemouth BH7 7DU

020 3664 6755
enquiries@torandco.com
www.torandco.com