




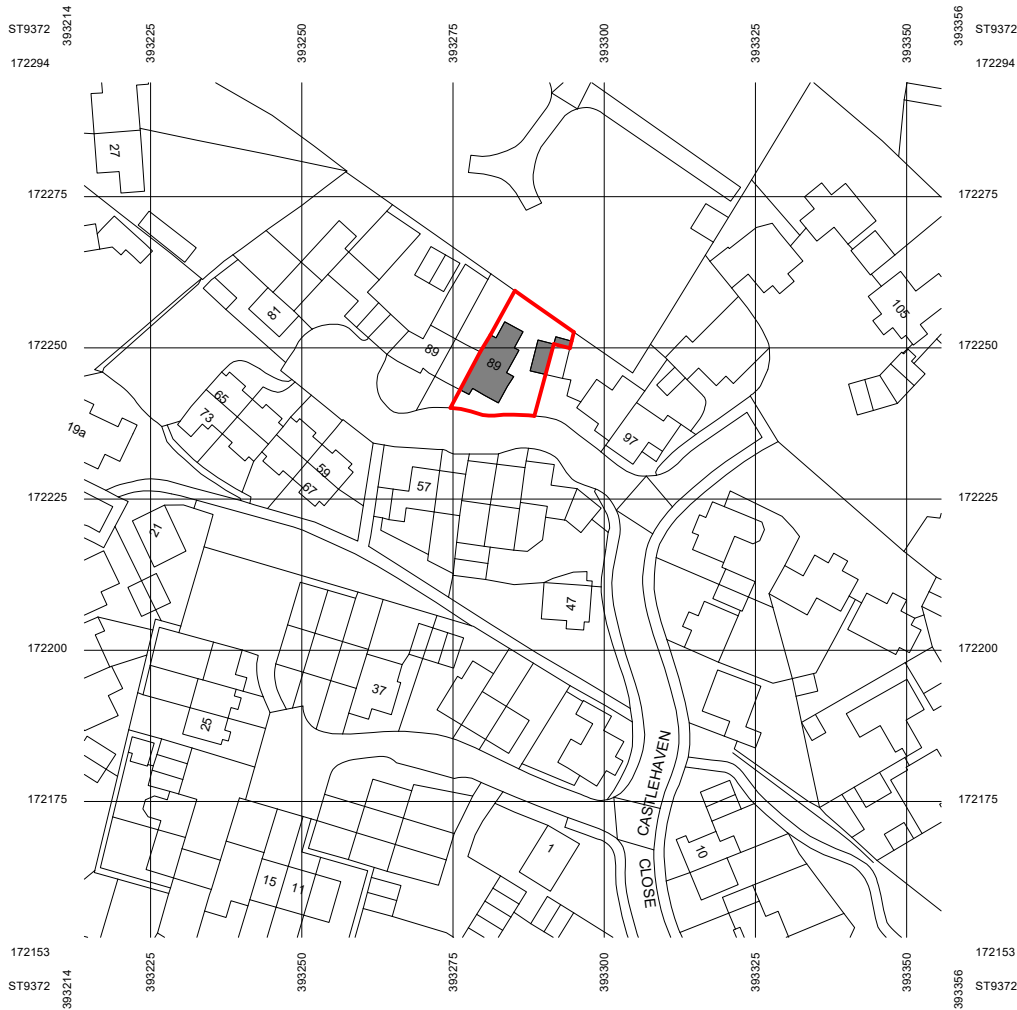

location plan
1:1250 @ A3L

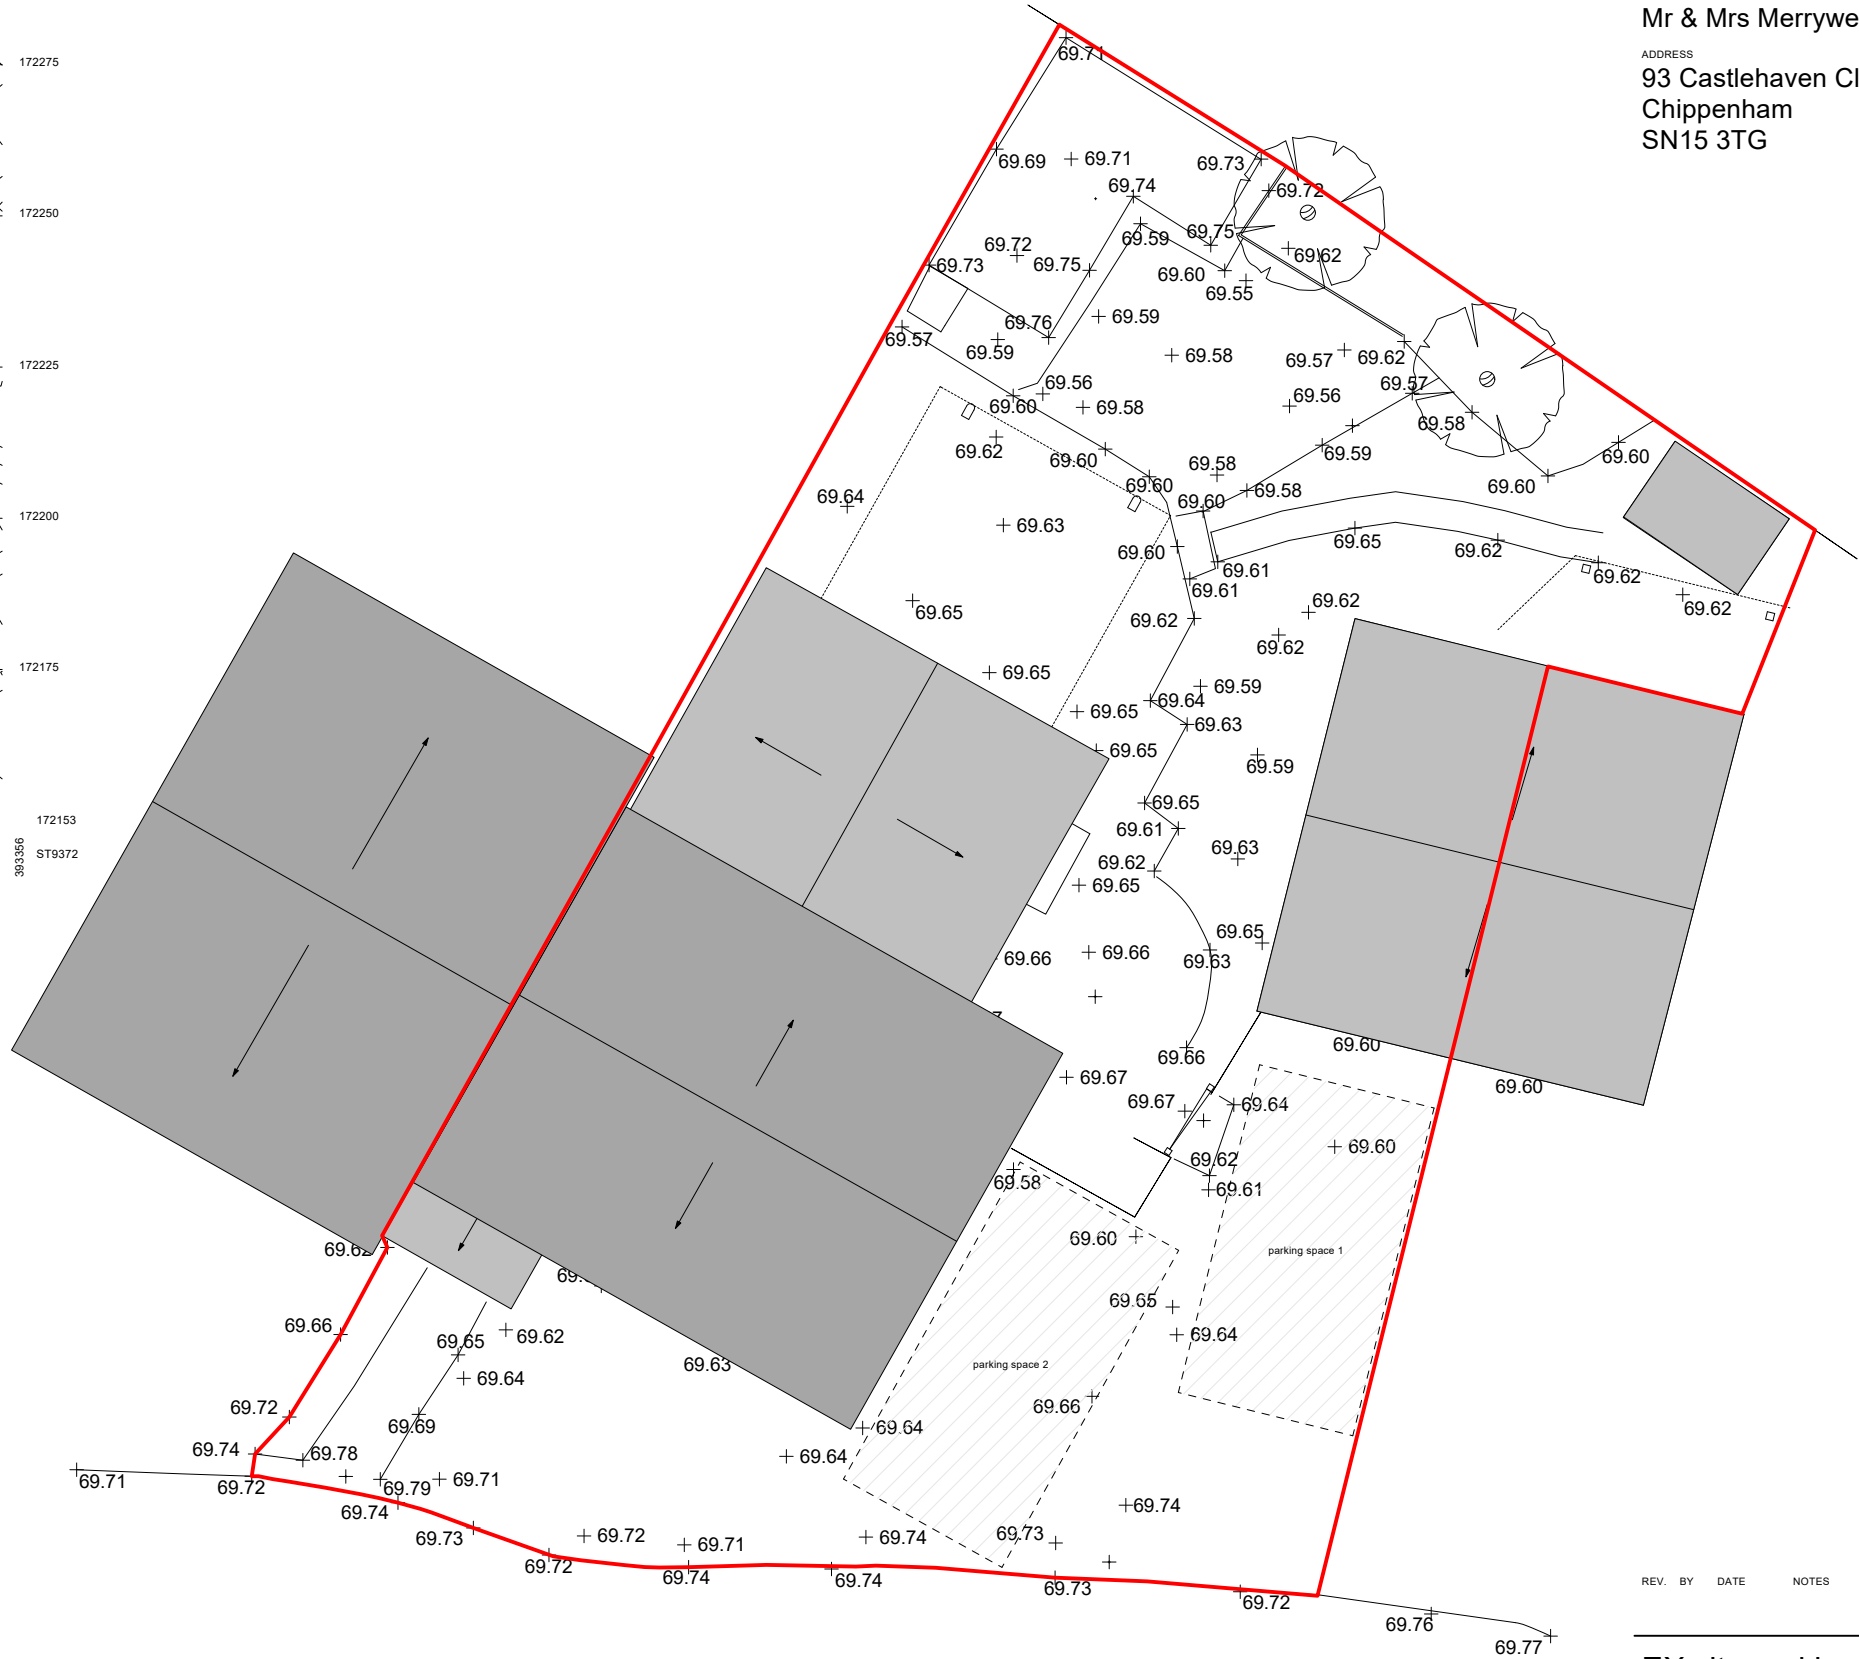

existing site plan
1:100 @ A3L

 

planning

CLIENT
Mr & Mrs Merryweather
ADDRESS
93 Castlehaven Close
Chippenham
SN15 3TG

REV.	BY	DATE	NOTES
------	----	------	-------

EX site and location plan

PROJECT	STAGE	DRAWING	REV	DRAWN
17	-	3	-	00
SCALE	SIZE	CREATION		
AS NOTED@A3 L		MAR 2026		IM

These drawings are only to be used for planning purposes and are not to be built from.
THIS DRAWING IS COPYRIGHT © OF Ibrahim Mnymseh
REPRODUCTION IS ONLY TO TAKE PLACE WITH PRIOR WRITTEN AUTHORITY
ALL DIMENSIONS TO BE CONFIRMED ON SITE BEFORE ANY WORK COMMENCES
ANY DISCREPANCIES FOUND IN DRAWINGS OR OTHER DOCUMENTATION MUST
BE BROUGHT TO THE ATTENTION BEFORE PROCEEDING