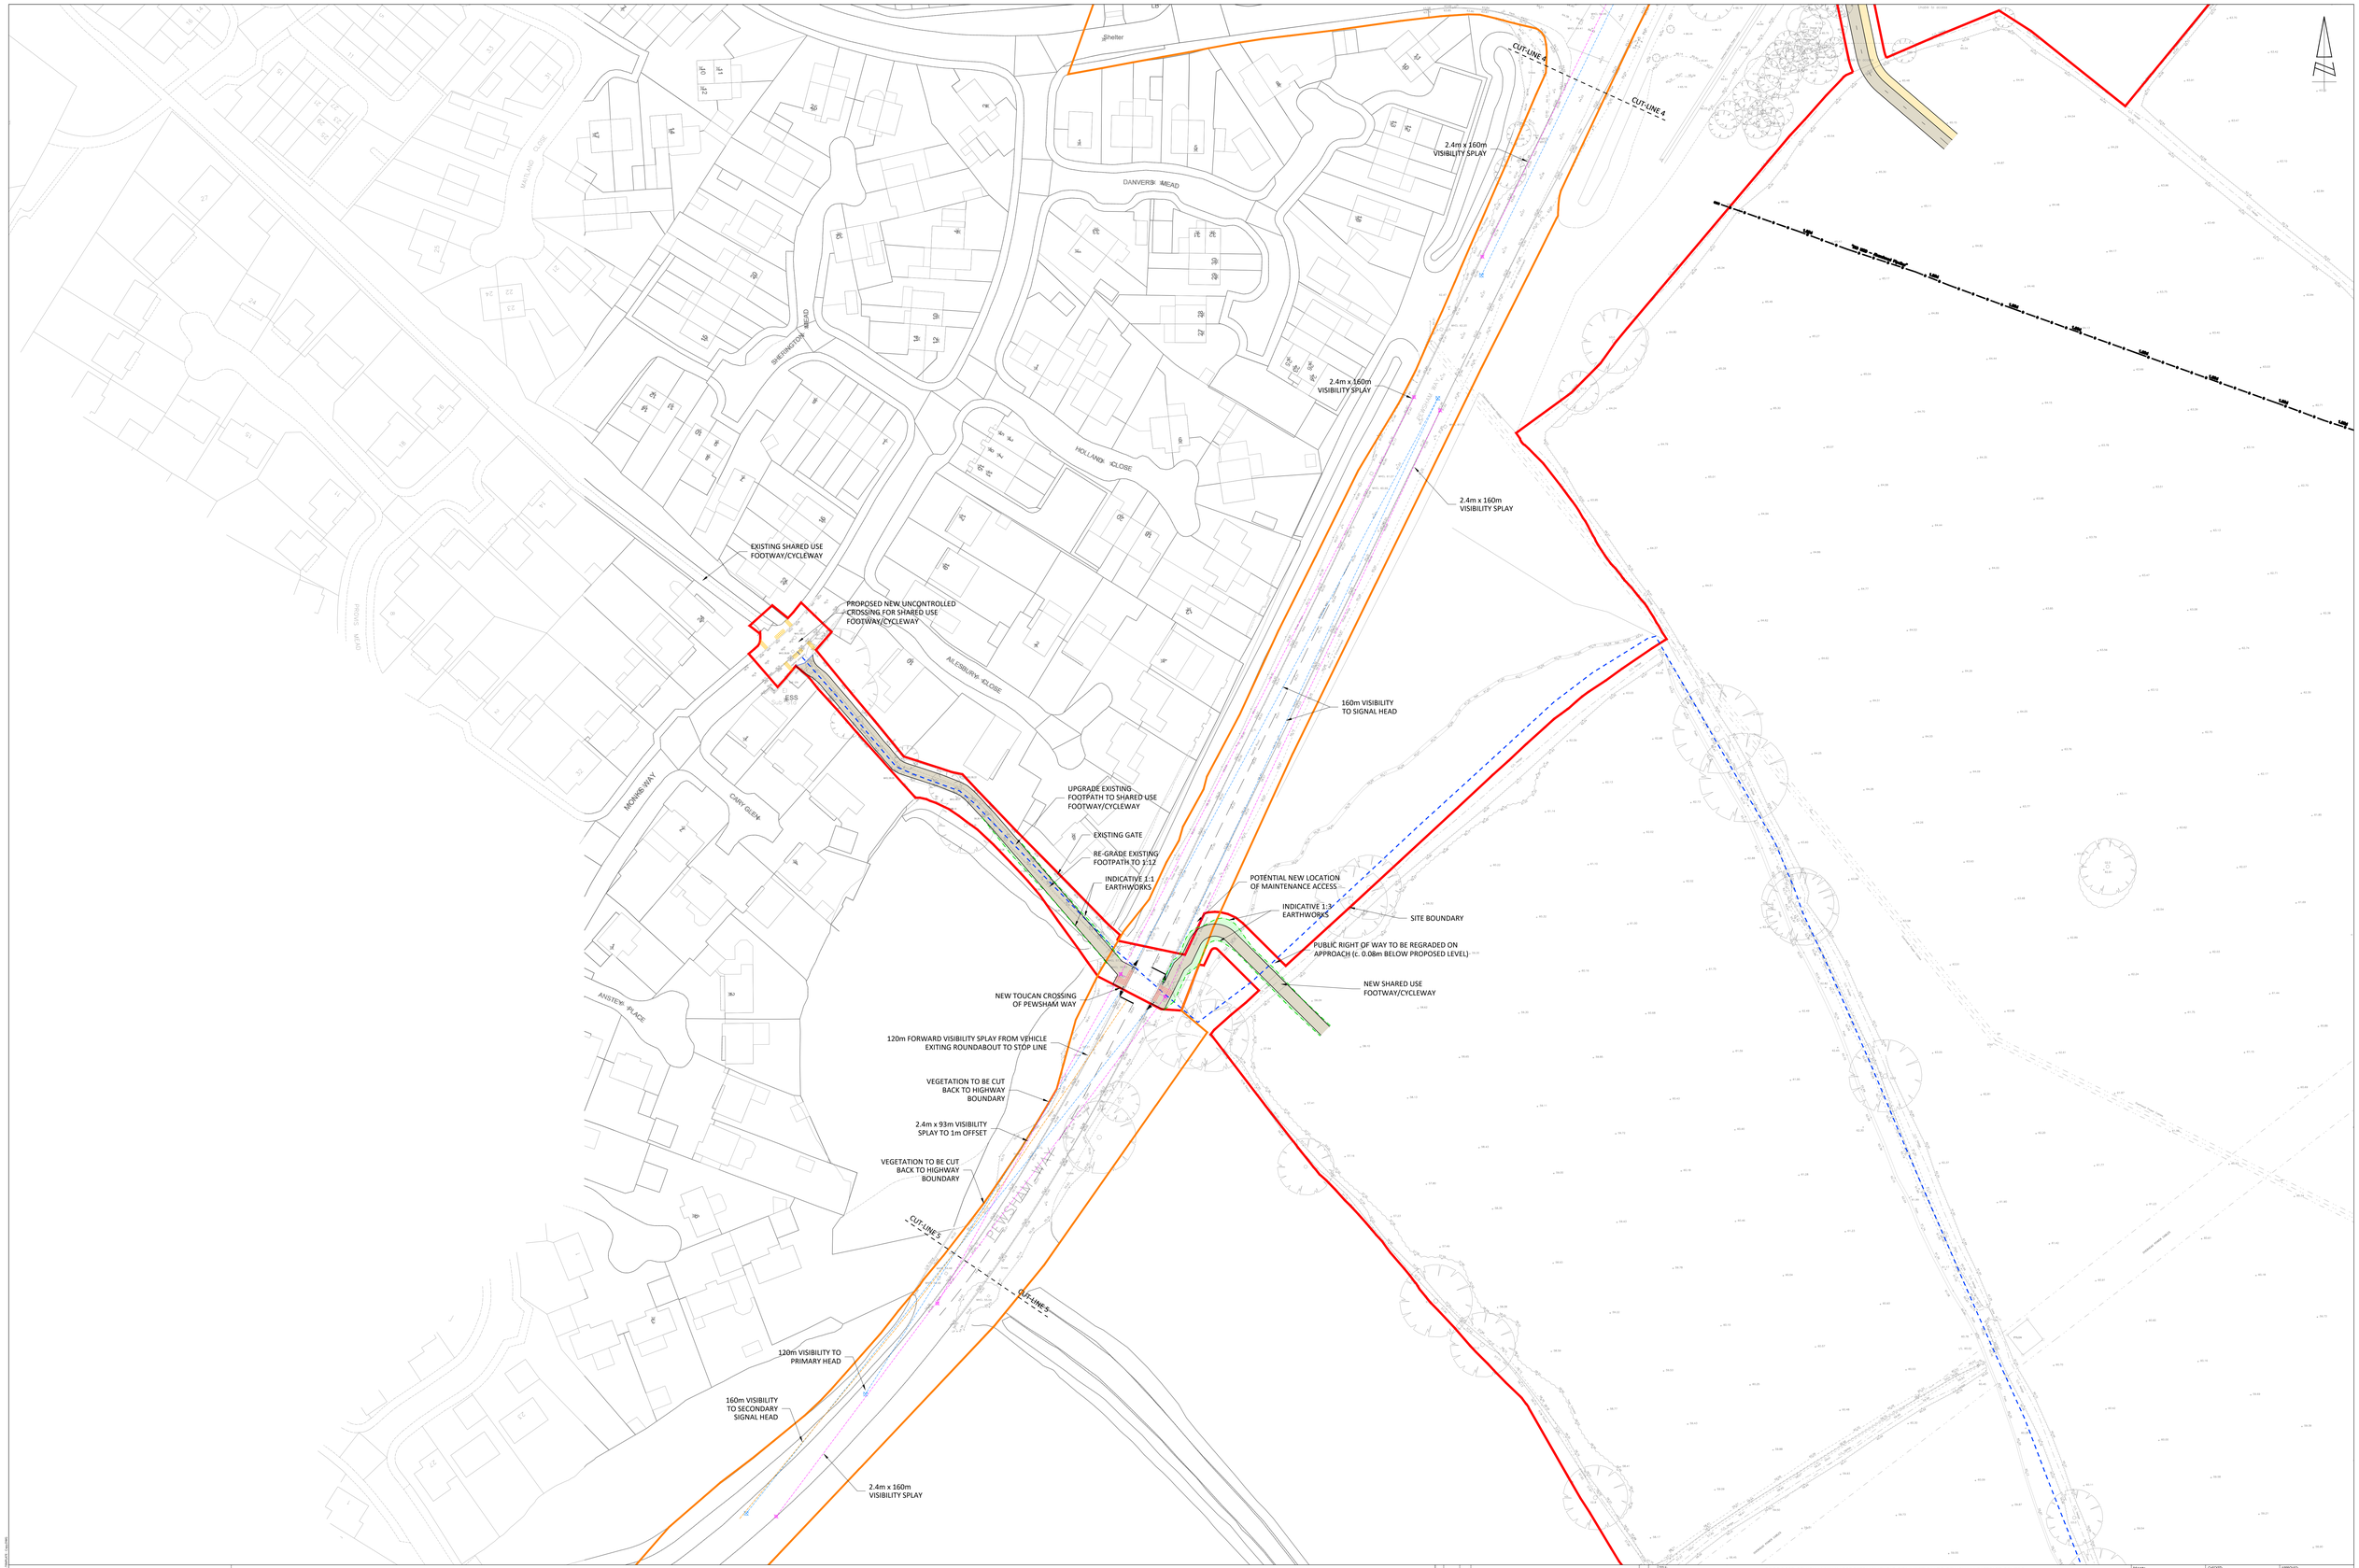

i-Transport

The Square, Basing View,
Basingstoke, Hampshire, RG21 4EB

Tel: 01256 898366

www.i-transport.co.uk

SCALE BAR @ 1:500
0 5 10 25 50

KEY:
- SITE BOUNDARY
- HIGHWAY BOUNDARY

REV	DATE	BY	DESCRIPTION	CHK	AUTH
C	29.06.26	JB	MINOR AMENDMENTS	BH	BH
B	22.06.26	JB	MINOR AMENDMENTS	BH	BH
A	09.06.26	JB	SHADING ADDED	BH	BH

STATUS: FOR INFORMATION

TITLE: PROPOSED PEWSHAM WAY PEDESTRIAN/CYCLE CONNECTION TO PEWSHAM DISTRICT CENTRE

PROJECT: FOREST FARM, CHIPPENHAM

CLIENT: GLEESON LAND

DRAWN	CHECKED	APPROVED
BH	BH	JB
PROJECT No	SCALE @ A1	DATE
ITB19912	1:500	04.06.26

DRAWING No: ITB19912-GA-105 REV: C