


DRAWINGS BASED ON TOPOGRAPHY & SITE BOUNDARY LIMITS INFORMATION PROVIDED BY OTHERS, IF ONSITE DISCREPANCIES ARISE, BRING TO A HARLOW & SONS ATTETNTION IMMEDIATELY

IF IN DOUBT,ASK - DO NOT SCALE - CHECK ON SITE DIMENSIONS.
SITE DIMENSIONS TO BE CHECKED PRIOR TO START - DISCREPANCIES TO BE RAISED WITH A HARLOW & SON


ALL DIMENSIONS ARE TO STRUCTURAL ELEMENTS & NOT TO APPLIED FINISHES

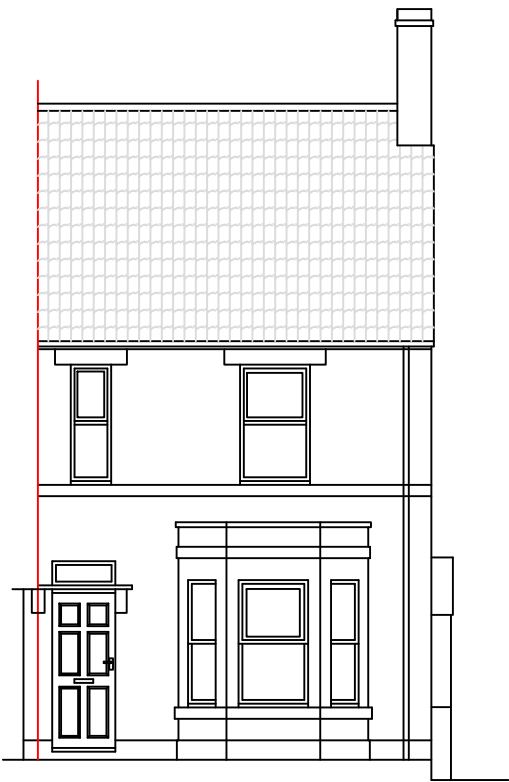


Existing Front (East) Elevation 1:100




Existing Side (North) Elevation 1:100

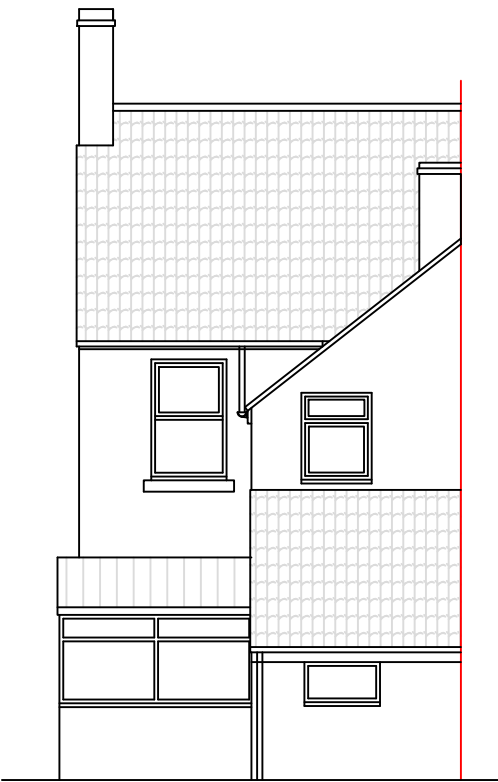

Existing Rear (West) Elevation 1:100

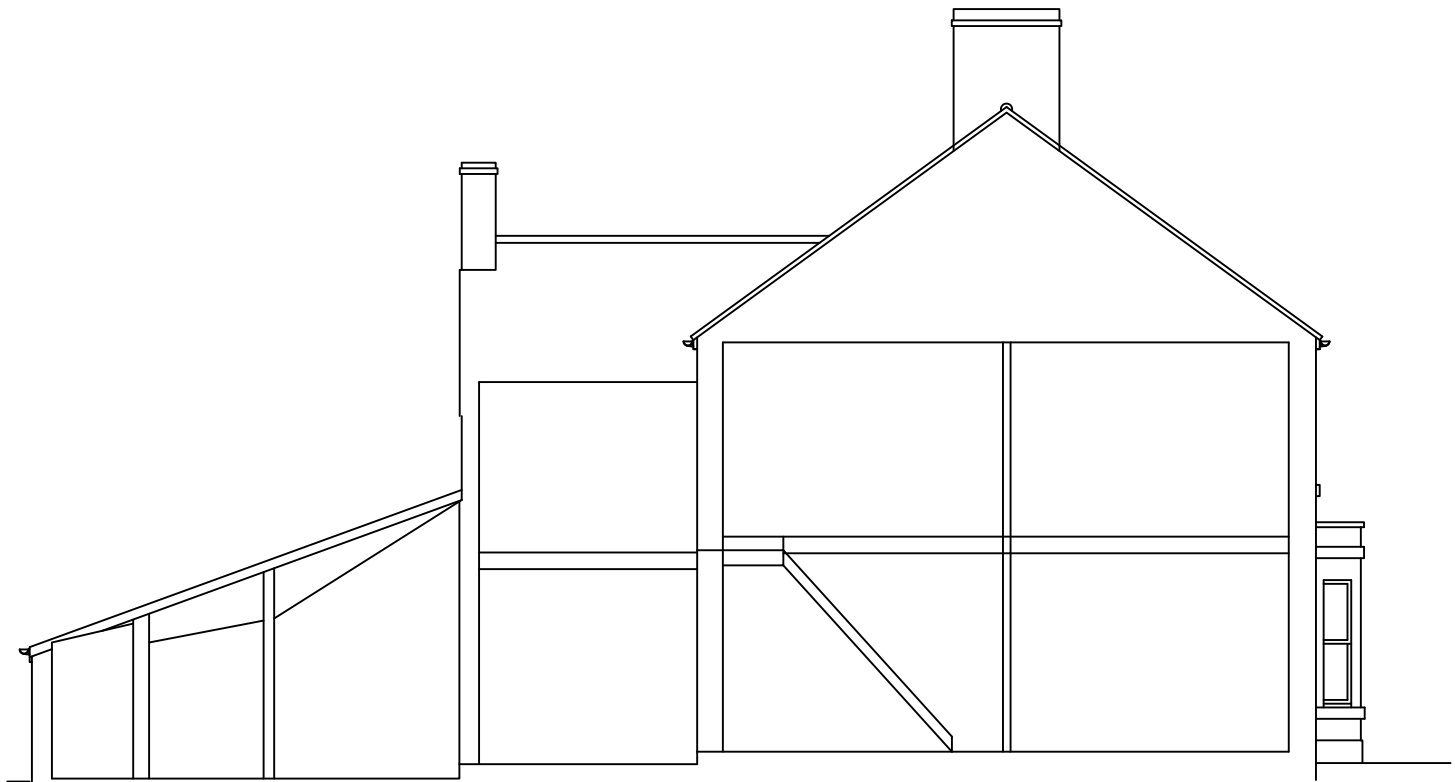


Existing Side (South) Elevation 1:100

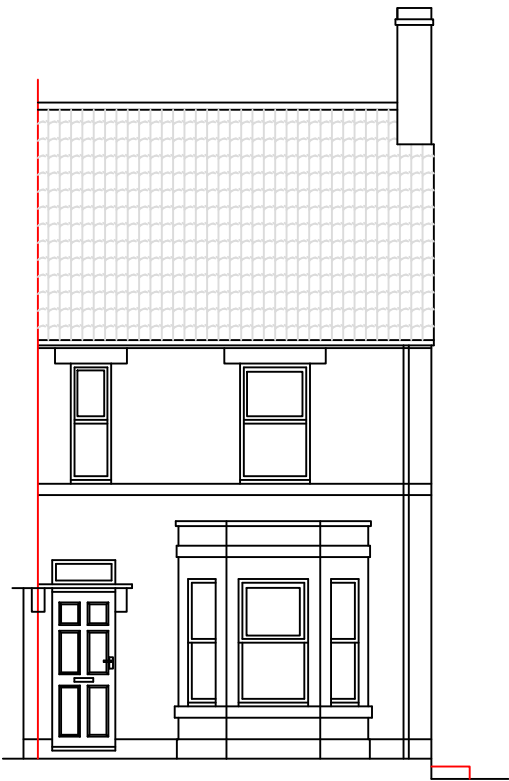


Proposed Front (East) Elevation 1:100



Proposed Side (North) Elevation 1:100


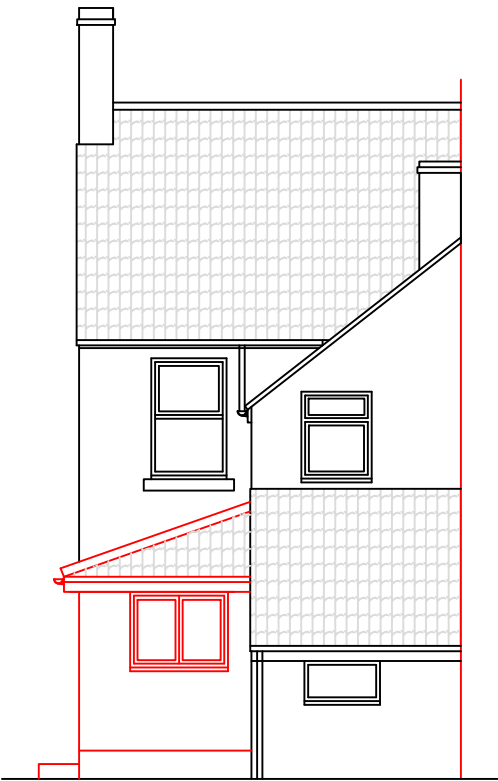


Proposed Rear (West) Elevation 1:100

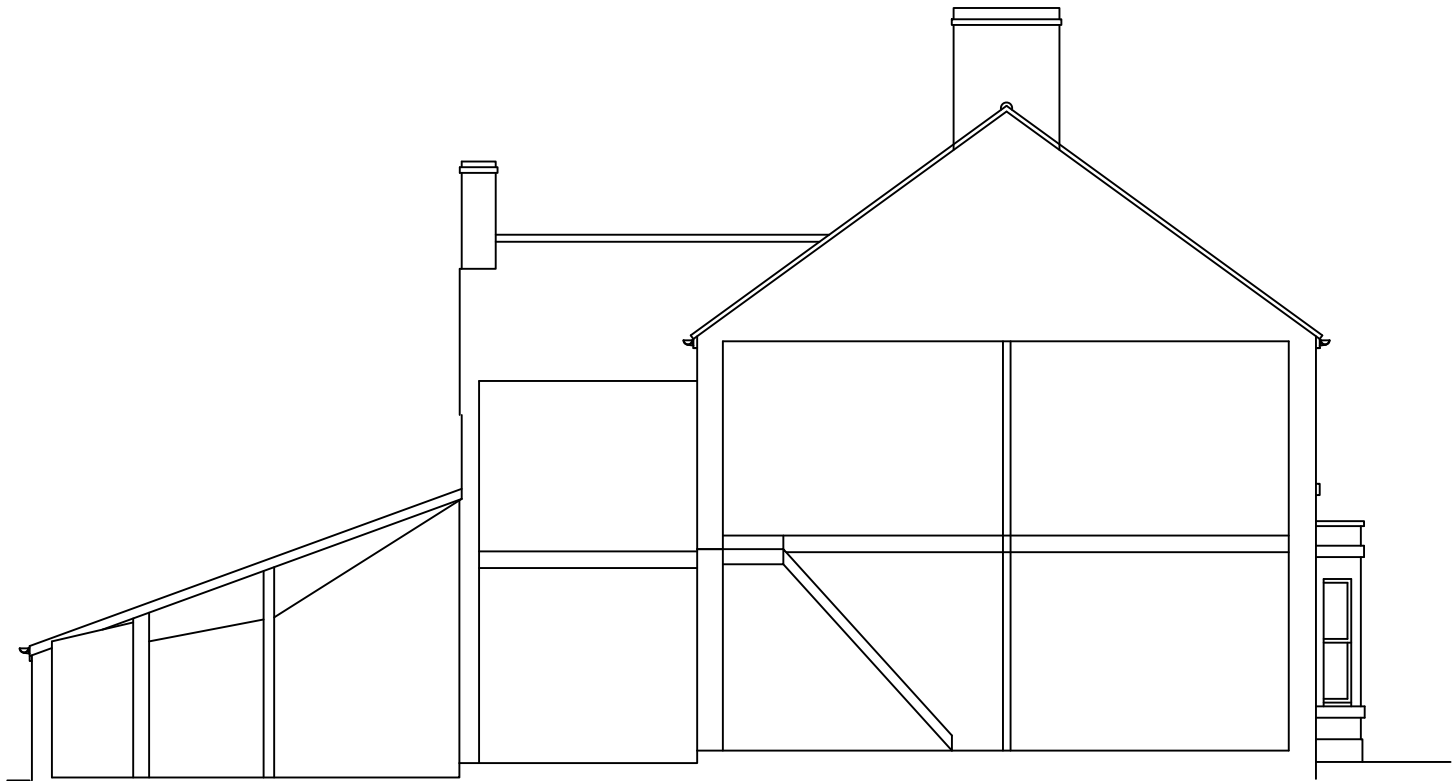

Proposed Side (South) Elevation 1:100

Building Materials:-
Walls:- Red brick to match existing
Roof:- Redland regent tile
Windows & Doors:- White upvc & aluminium anthracite doors
Rainwater Goods:- Upvc to match existing

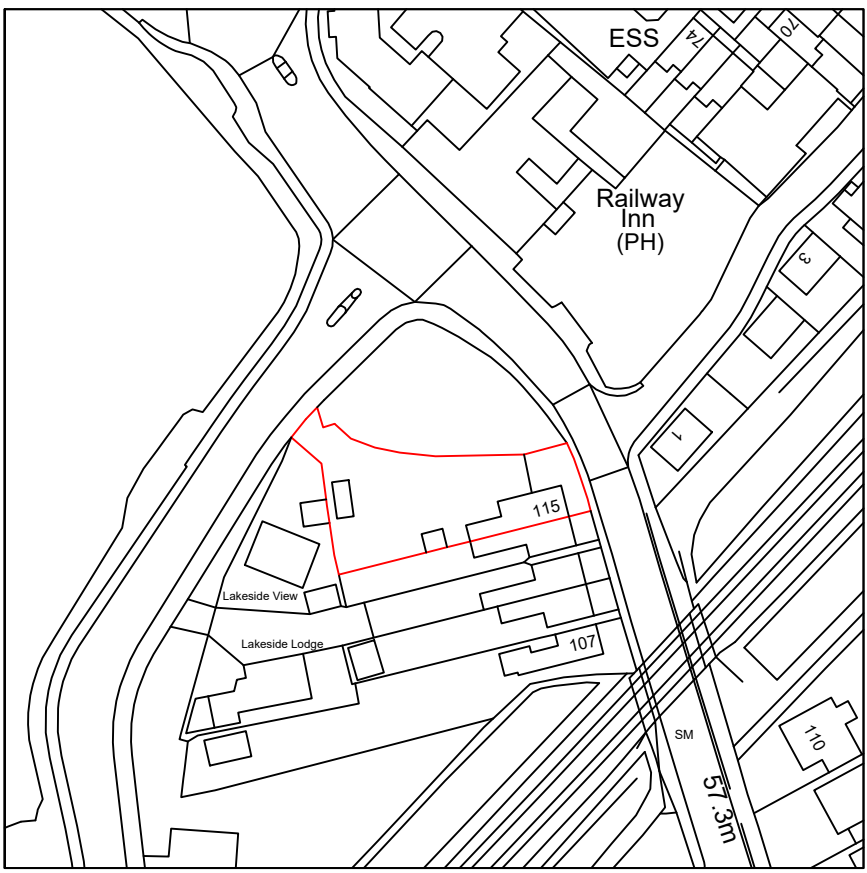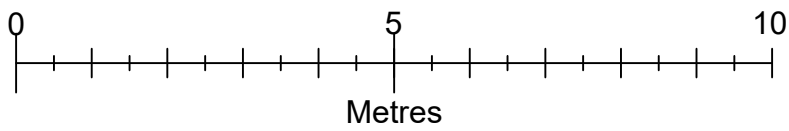

Location Plan 1:1250 North



Proposed Block Plan 1:200 North

<u>Drawn by</u>	A Harlow & Son 01225 938329	
<u>Proposed Single Storey Rear Extension for</u> <u>Mr R Abbott & Ms A Collins at</u> <u>115 Station Road</u> <u>Westbury</u> <u>Wiltshire</u> <u>BA13 4HN</u>		
A1 Papersize		
<u>Scale</u>	1:100, 1:200, 1:1250	<u>Drawing No AH2026/59</u> <u>Sheet 1 of 2</u>
<u>Date</u>	2nd Aug 2026	