



APPENDIX A

**TELECOMS
GIGACLEAR**

Our Ref: 35029363 Your Ref: Land off London Road, Chippenham

Friday, 11 October 2024

Matt Evans
Maple Lodge Close Maple Cross
Rickmansworth
HRT
WD3 9SN

Dear Matt Evans

Gigaclear Ltd - Asset Network Plans

We acknowledge with thanks your request for information regarding the location of our apparatus.

Please find enclosed plan(s) showing the approximate location known to be in the vicinity of your scheme. Attached are conditions and information regarding the Gigaclear Network. Please ensure these details are made available to any of your operatives carrying out any works on your behalf.

Please note that the accuracy of the Gigaclear network cannot be guaranteed, and it is strongly advised that you undertake hand dug trial holes prior to commencing any of your works.

Please contact us using this email address diversions@gigaclear.com for requests for Diversionary Estimates, or for queries with the data provided.


When requesting Diversionary Works estimates please provide as much information as possible eg, Full site address including postcode, together with plan & section drawings, brief scope of works and contact details. Any damage caused to the Gigaclear apparatus, should be promptly reported to:

Email: noc@gigaclear.com

Tel: 01865 591185

Yours sincerely,


Gigaclear Diversionary Works Team
diversions@gigaclear.com

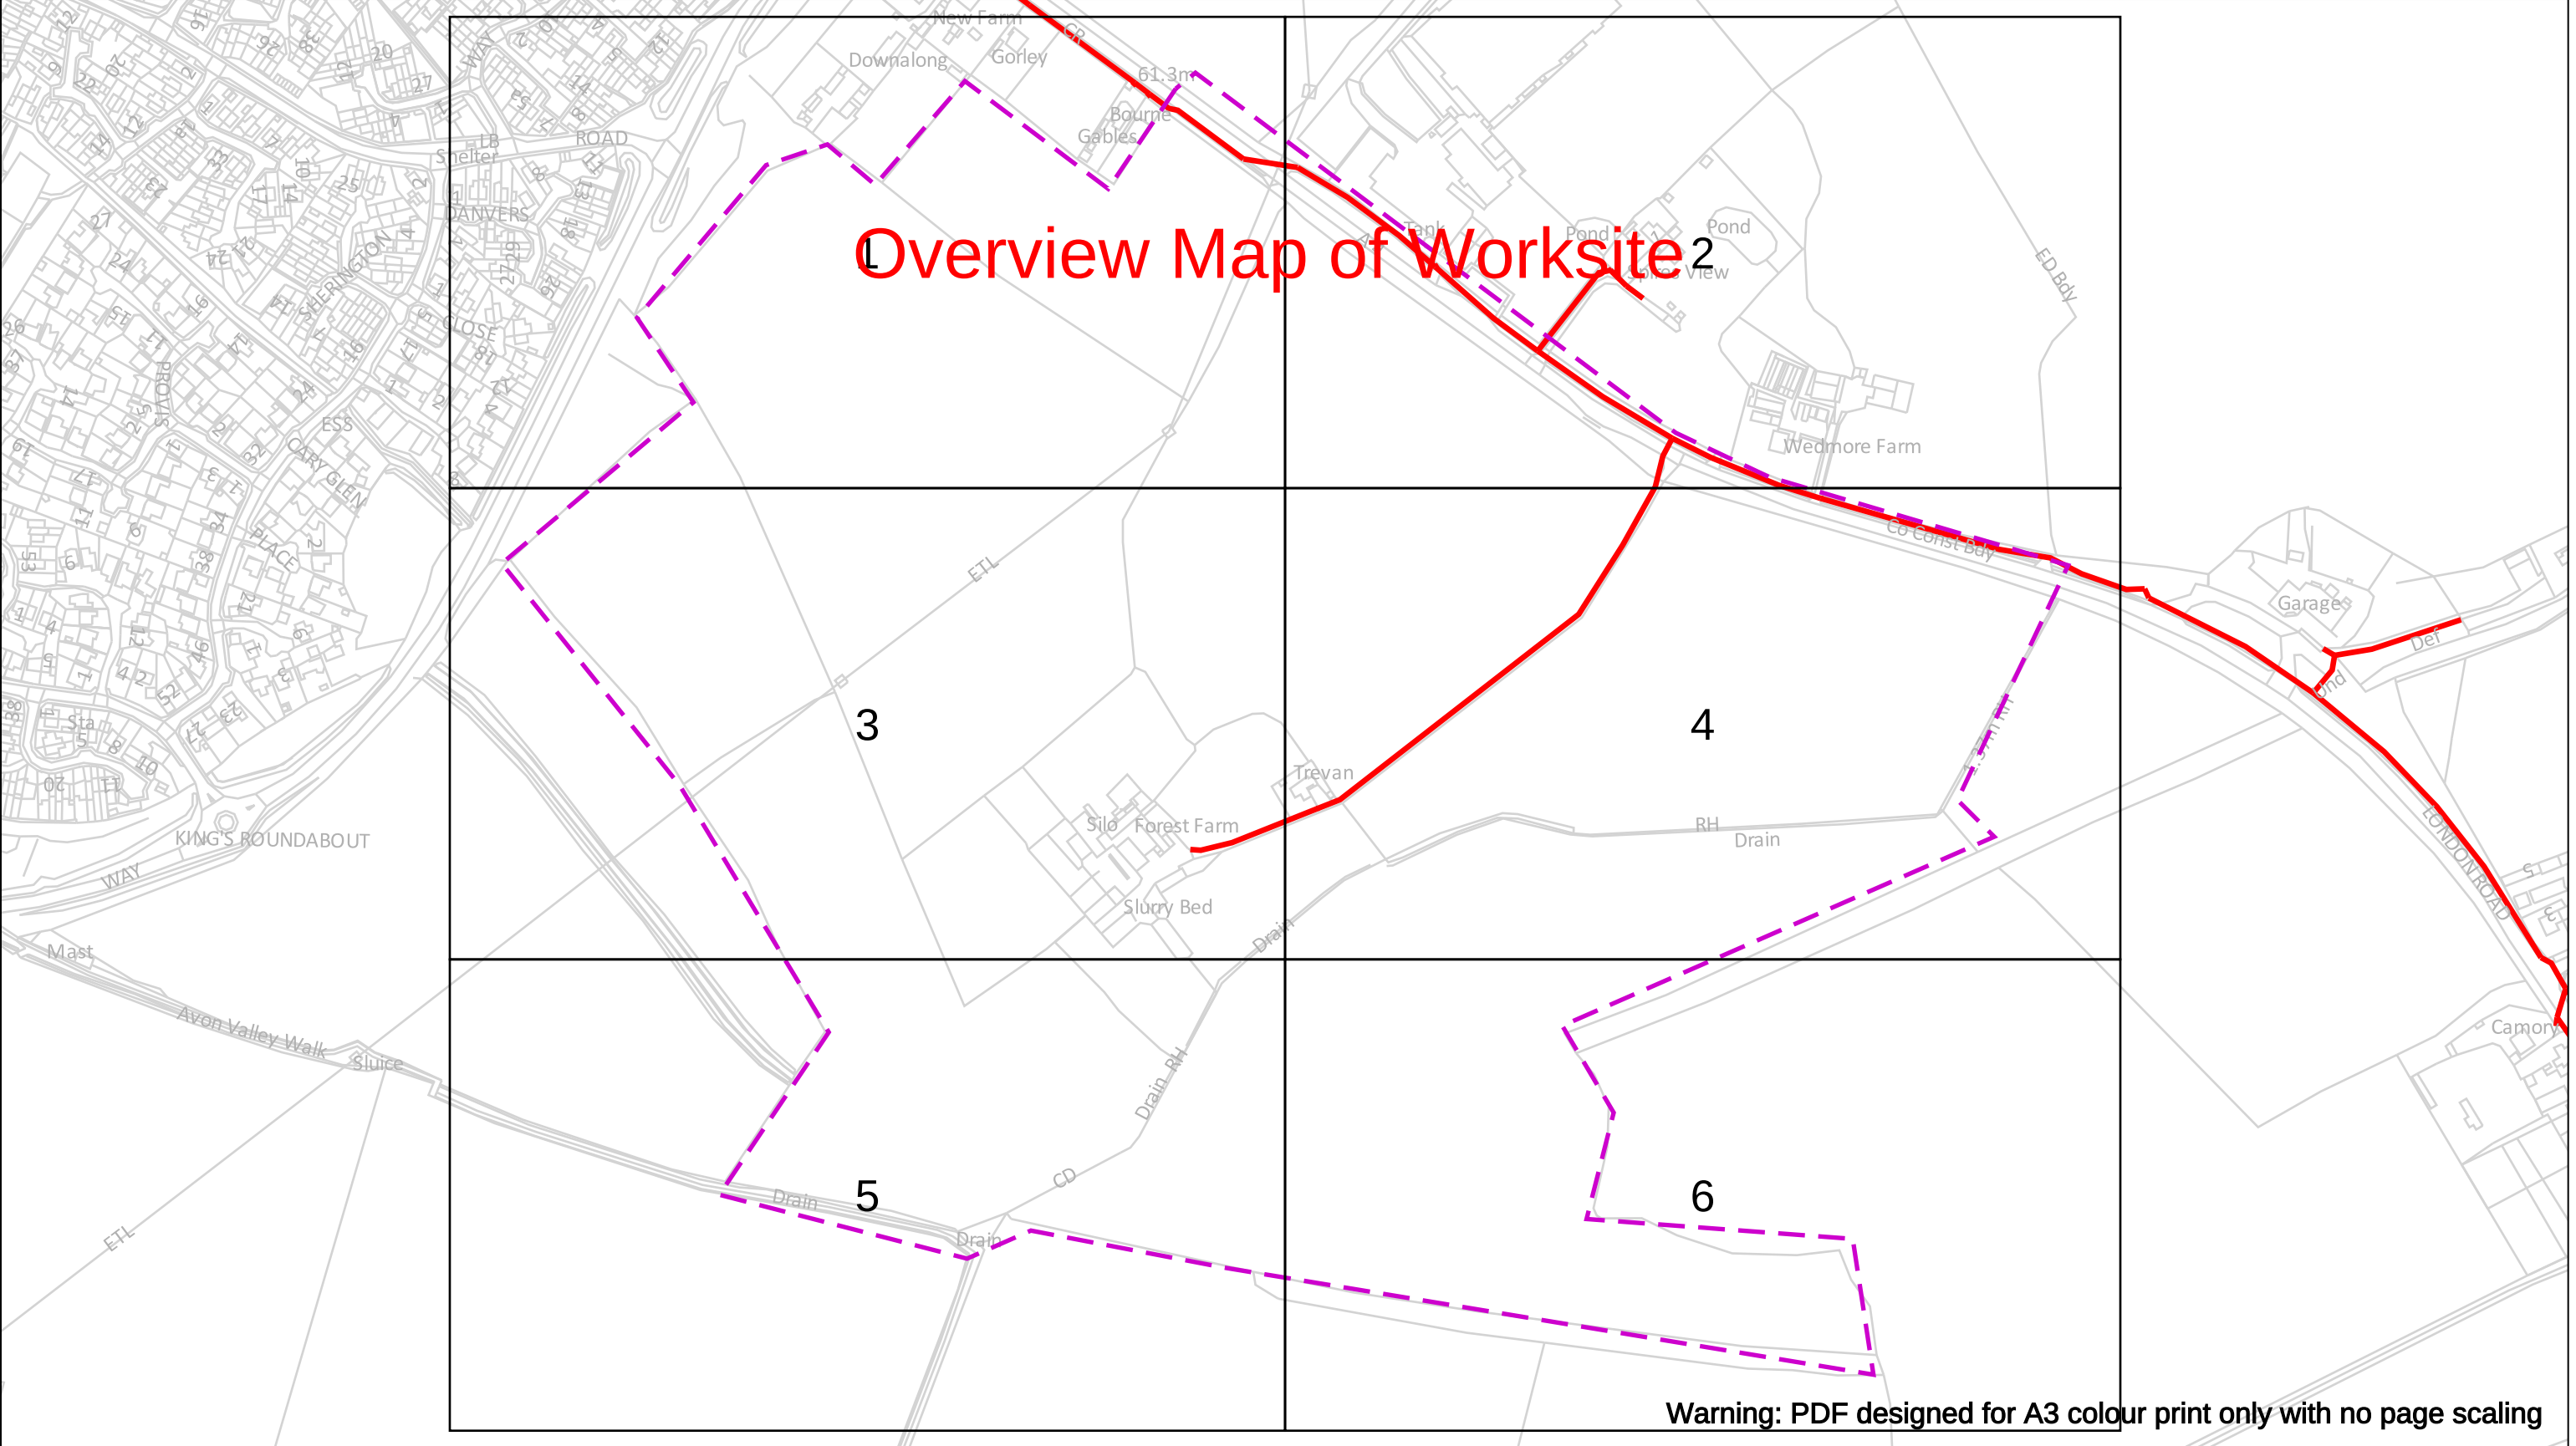

Warning: PDF designed for A3 colour print only with no page scaling


Dig Sites Area:  Line: 		The quality and accuracy of any print will depend on your printer, your computer and its print settings. Measurements scaled from this plan may not match measurements between the same points on the ground.			
Date Requested: 11/10/2024 Job Reference: 35029363 Site Location: 393481 171256 Requested by: Mr Matt Evans Your Scheme/Reference: Land off London Road, Chippenham Scale: 1:3844 (When plotted at A3)	The information on this document is proprietary and shall not be used, copied, reproduced or disclosed in whole or in part without written consent of Gigaclear Ltd. The location of Gigaclear's apparatus is indicated on the plan for general guidance but the exact location may vary from that shown. Gigaclear Ltd cannot guarantee the accuracy of this document and Safe Digging Practices should always be used to identify the exact location of any utility's plant. Gigaclear Ltd accept no liability for any errors or omissions.				Gigaclear Ltd, Building 1, Wyndyke Furlong, Abingdon, OX14 1UQ T: 01865 59 11 21 diversions@Gigaclear.com
	 Gigaclear Route	In Emergency Call: 01865 59 11 85			

CROWN COPYRIGHT © All Rights Reserved. Ordnance Survey Licence number: 0100031673
Warning: PDF designed for colour print only with no page scaling. This Information is given as a guide only and its accuracy cannot be guaranteed
Plans generated by DigSAFE Pro™ software provided by LinesearchbeforeUdig.

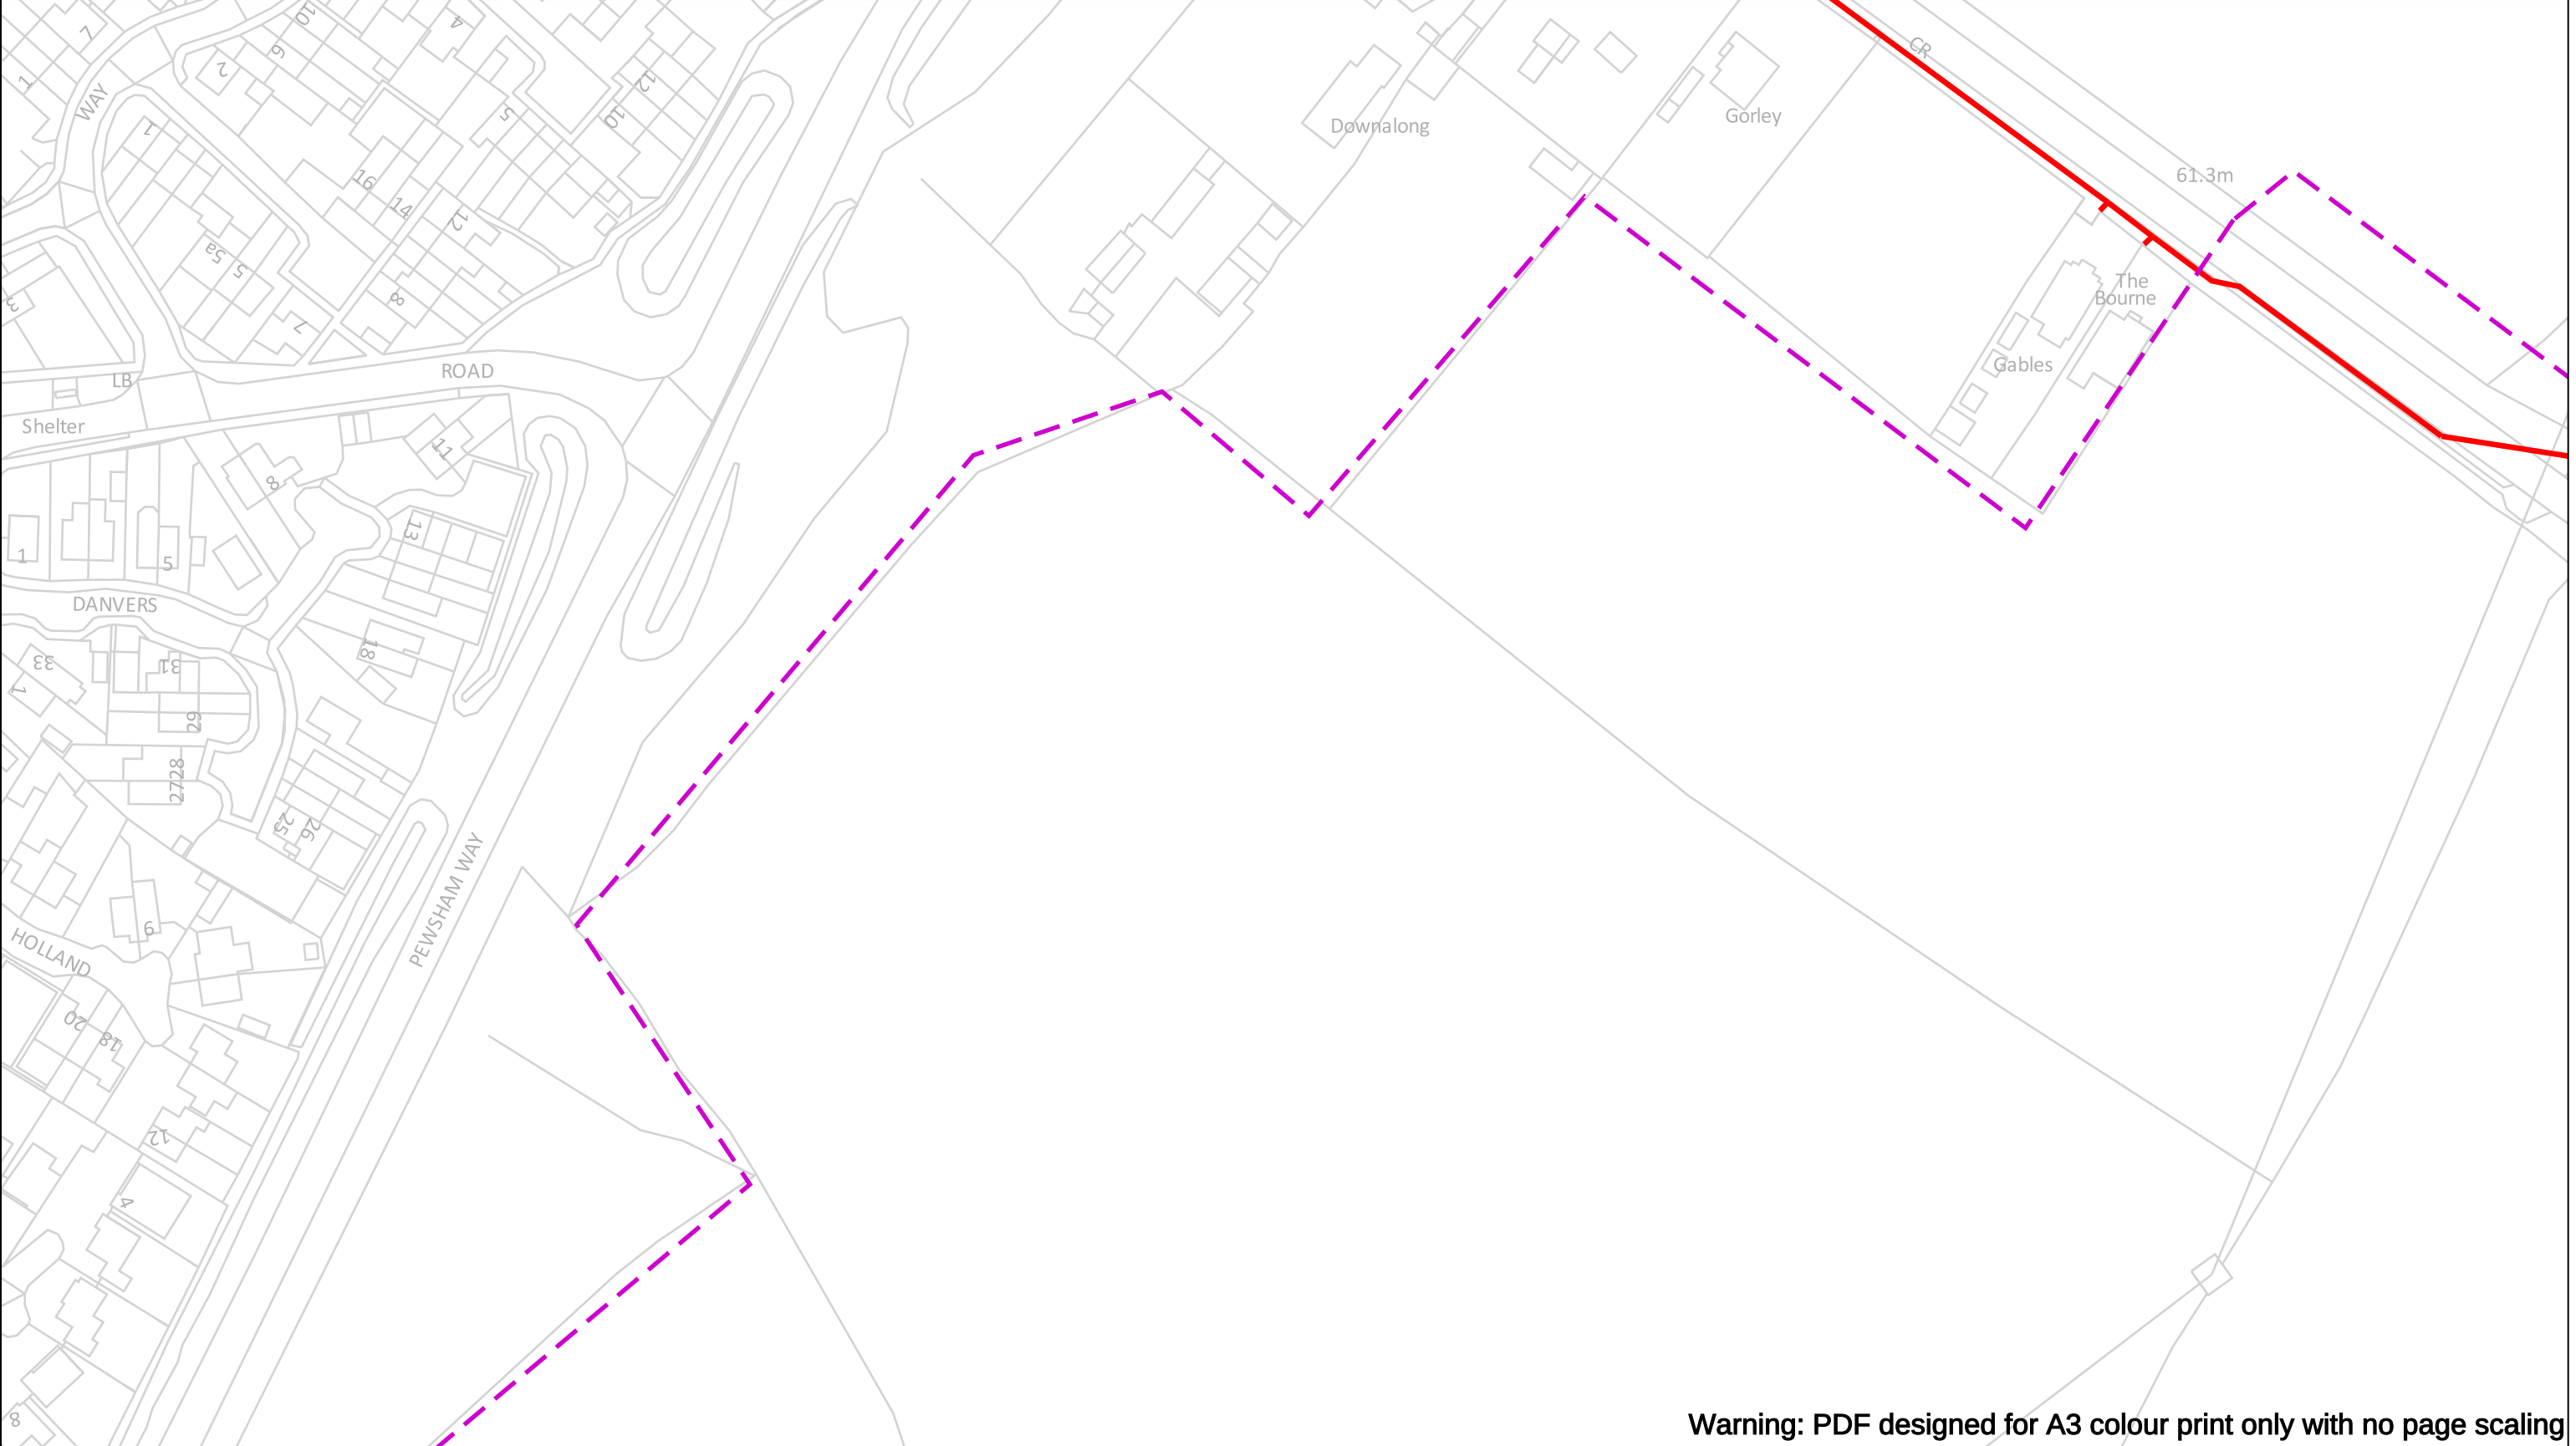


Warning: PDF designed for A3 colour print only with no page scaling

0 100 m Dig Sites Area: Line: The quality and accuracy of any print will depend on your printer, your computer and its print settings. Measurements scaled from this plan may not match measurements between the same points on the ground.		
Date Requested: 11/10/2024 Job Reference: 35029363 Site Location: 393481 171256 Requested by: Mr Matt Evans Your Scheme/Reference: Land off London Road, Chippenham	The information on this document is proprietary and shall not be used, copied, reproduced or disclosed in whole or in part without written consent of Gigaclear Ltd. The location of Gigaclear’s apparatus is indicated on the plan for general guidance but the exact location may vary from that shown. Gigaclear Ltd cannot guarantee the accuracy of this document and Safe Digging Practices should always be used to identify the exact location of any utility’s plant. Gigaclear Ltd accept no liability for any errors or omissions.	
Scale: 1:1250 (When plotted at A3)	Gigaclear Route	In Emergency Call: 01865 59 11 85

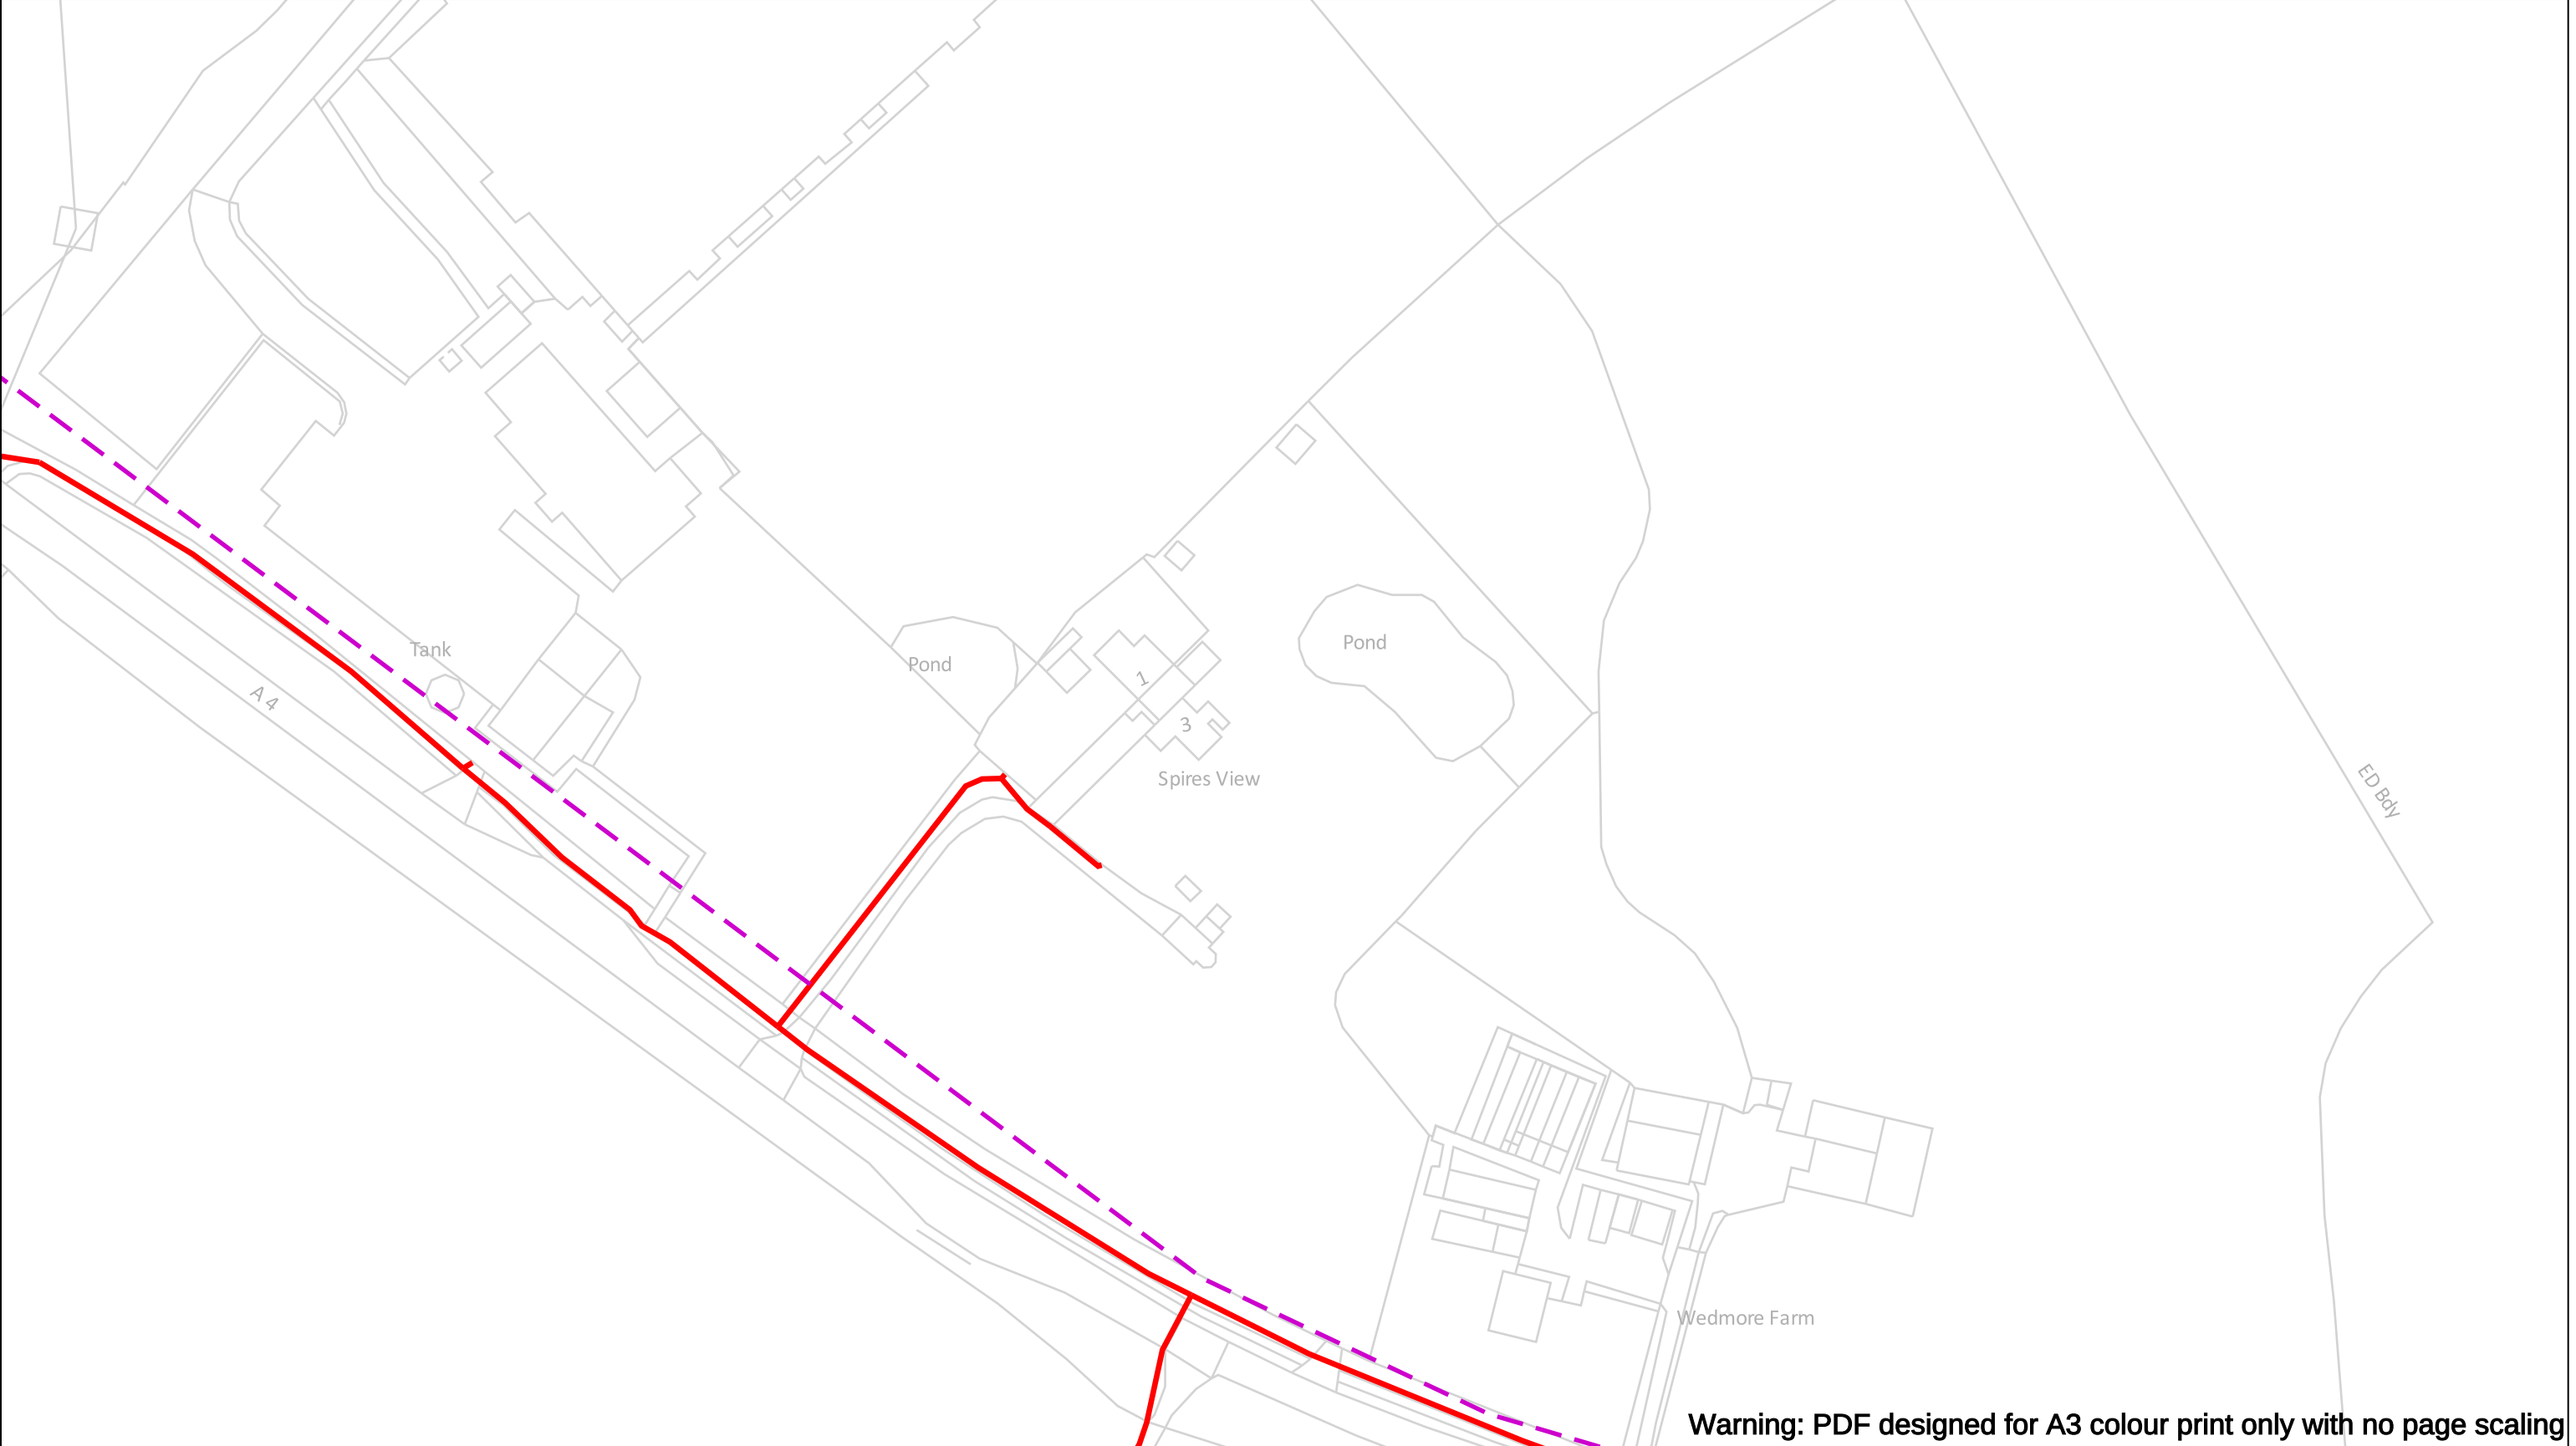


0  100 m Dig Sites Area:  Line:  The quality and accuracy of any print will depend on your printer, your computer and its print settings. Measurements scaled from this plan may not match measurements between the same points on the ground.			
Date Requested: 11/10/2024 Job Reference: 35029363 Site Location: 393481 171256 Requested by: Mr Matt Evans Your Scheme/Reference: Land off London Road, Chippenham	The information on this document is proprietary and shall not be used, copied, reproduced or disclosed in whole or in part without written consent of Gigaclear Ltd. The location of Gigaclear's apparatus is indicated on the plan for general guidance but the exact location may vary from that shown. Gigaclear Ltd cannot guarantee the accuracy of this document and Safe Digging Practices should always be used to identify the exact location of any utility's plant. Gigaclear Ltd accept no liability for any errors or omissions.		
Scale: 1:1250 (When plotted at A3)	 Gigaclear Route	In Emergency Call: 01865 59 11 85	

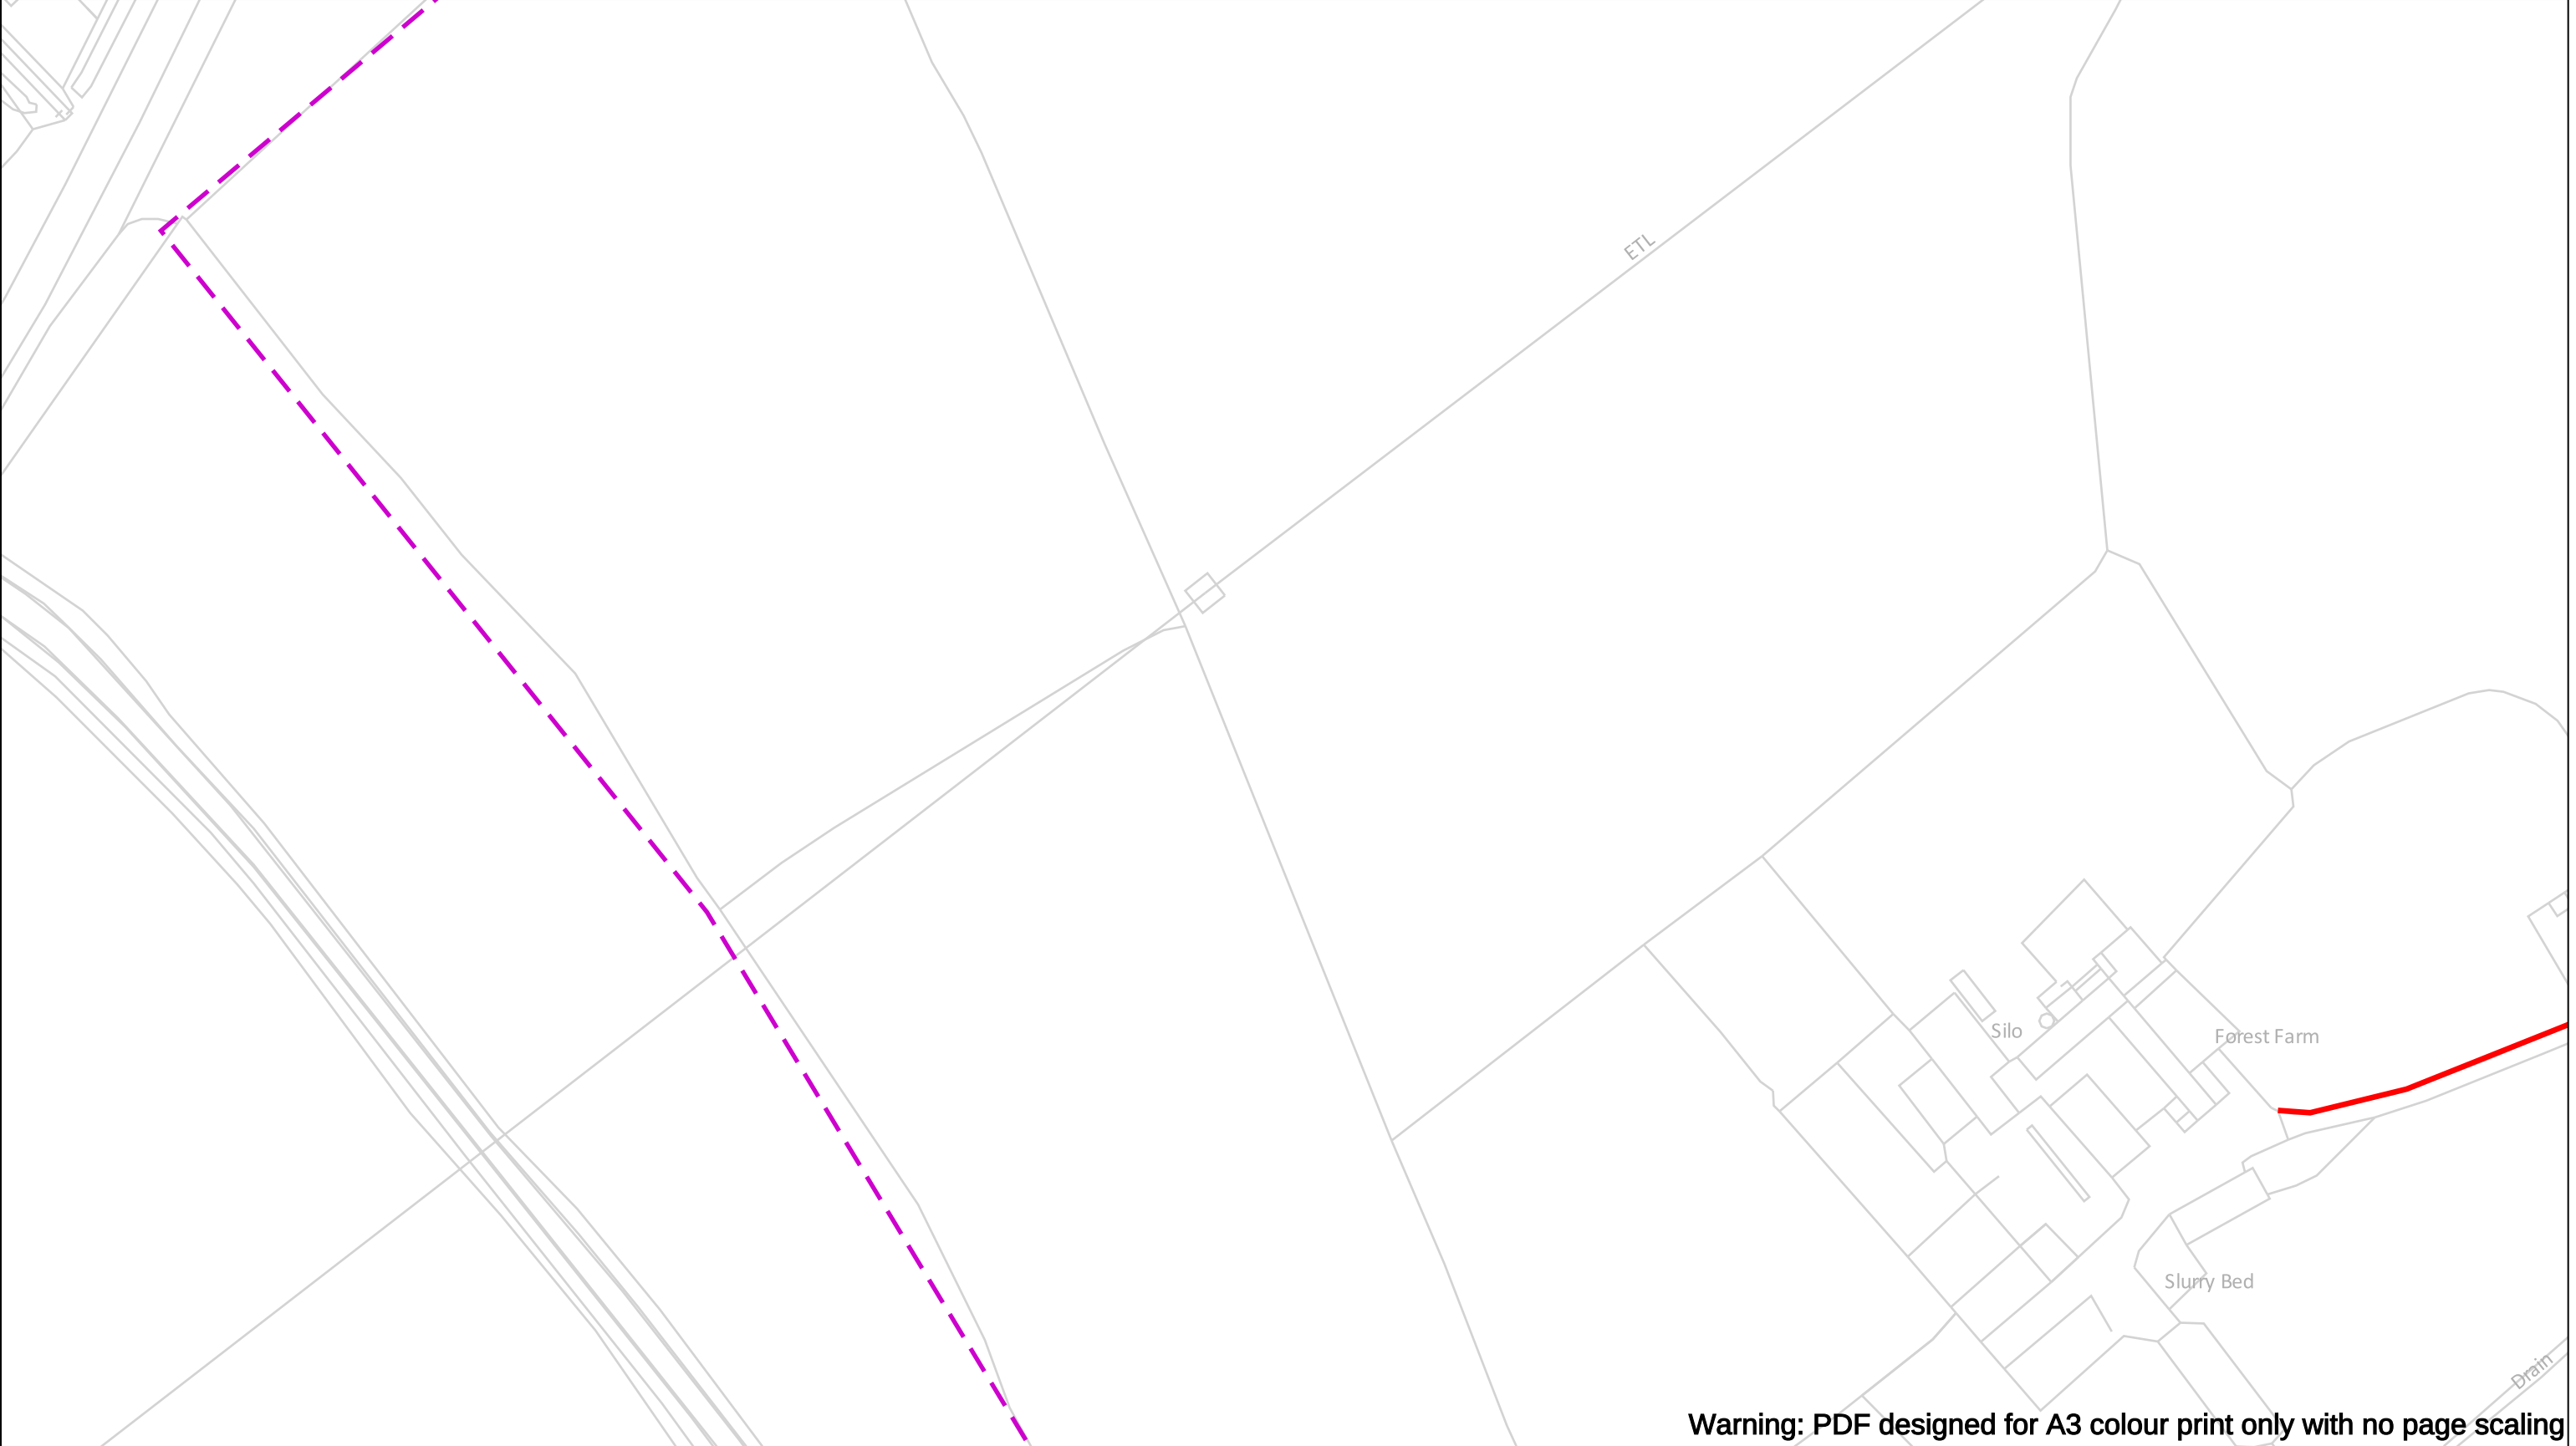

Warning: PDF designed for A3 colour print only with no page scaling

0 100 m Dig Sites Area: Line:		
Date Requested: 11/10/2024 Job Reference: 35029363 Site Location: 393481 171256 Requested by: Mr Matt Evans Your Scheme/Reference: Land off London Road, Chippenham	The information on this document is proprietary and shall not be used, copied, reproduced or disclosed in whole or in part without written consent of Gigaclear Ltd. The location of Gigaclear’s apparatus is indicated on the plan for general guidance but the exact location may vary from that shown. Gigaclear Ltd cannot guarantee the accuracy of this document and Safe Digging Practices should always be used to identify the exact location of any utility’s plant. Gigaclear Ltd accept no liability for any errors or omissions.	
Scale: 1:1250 (When plotted at A3)	Gigaclear Route	In Emergency Call: 01865 59 11 85

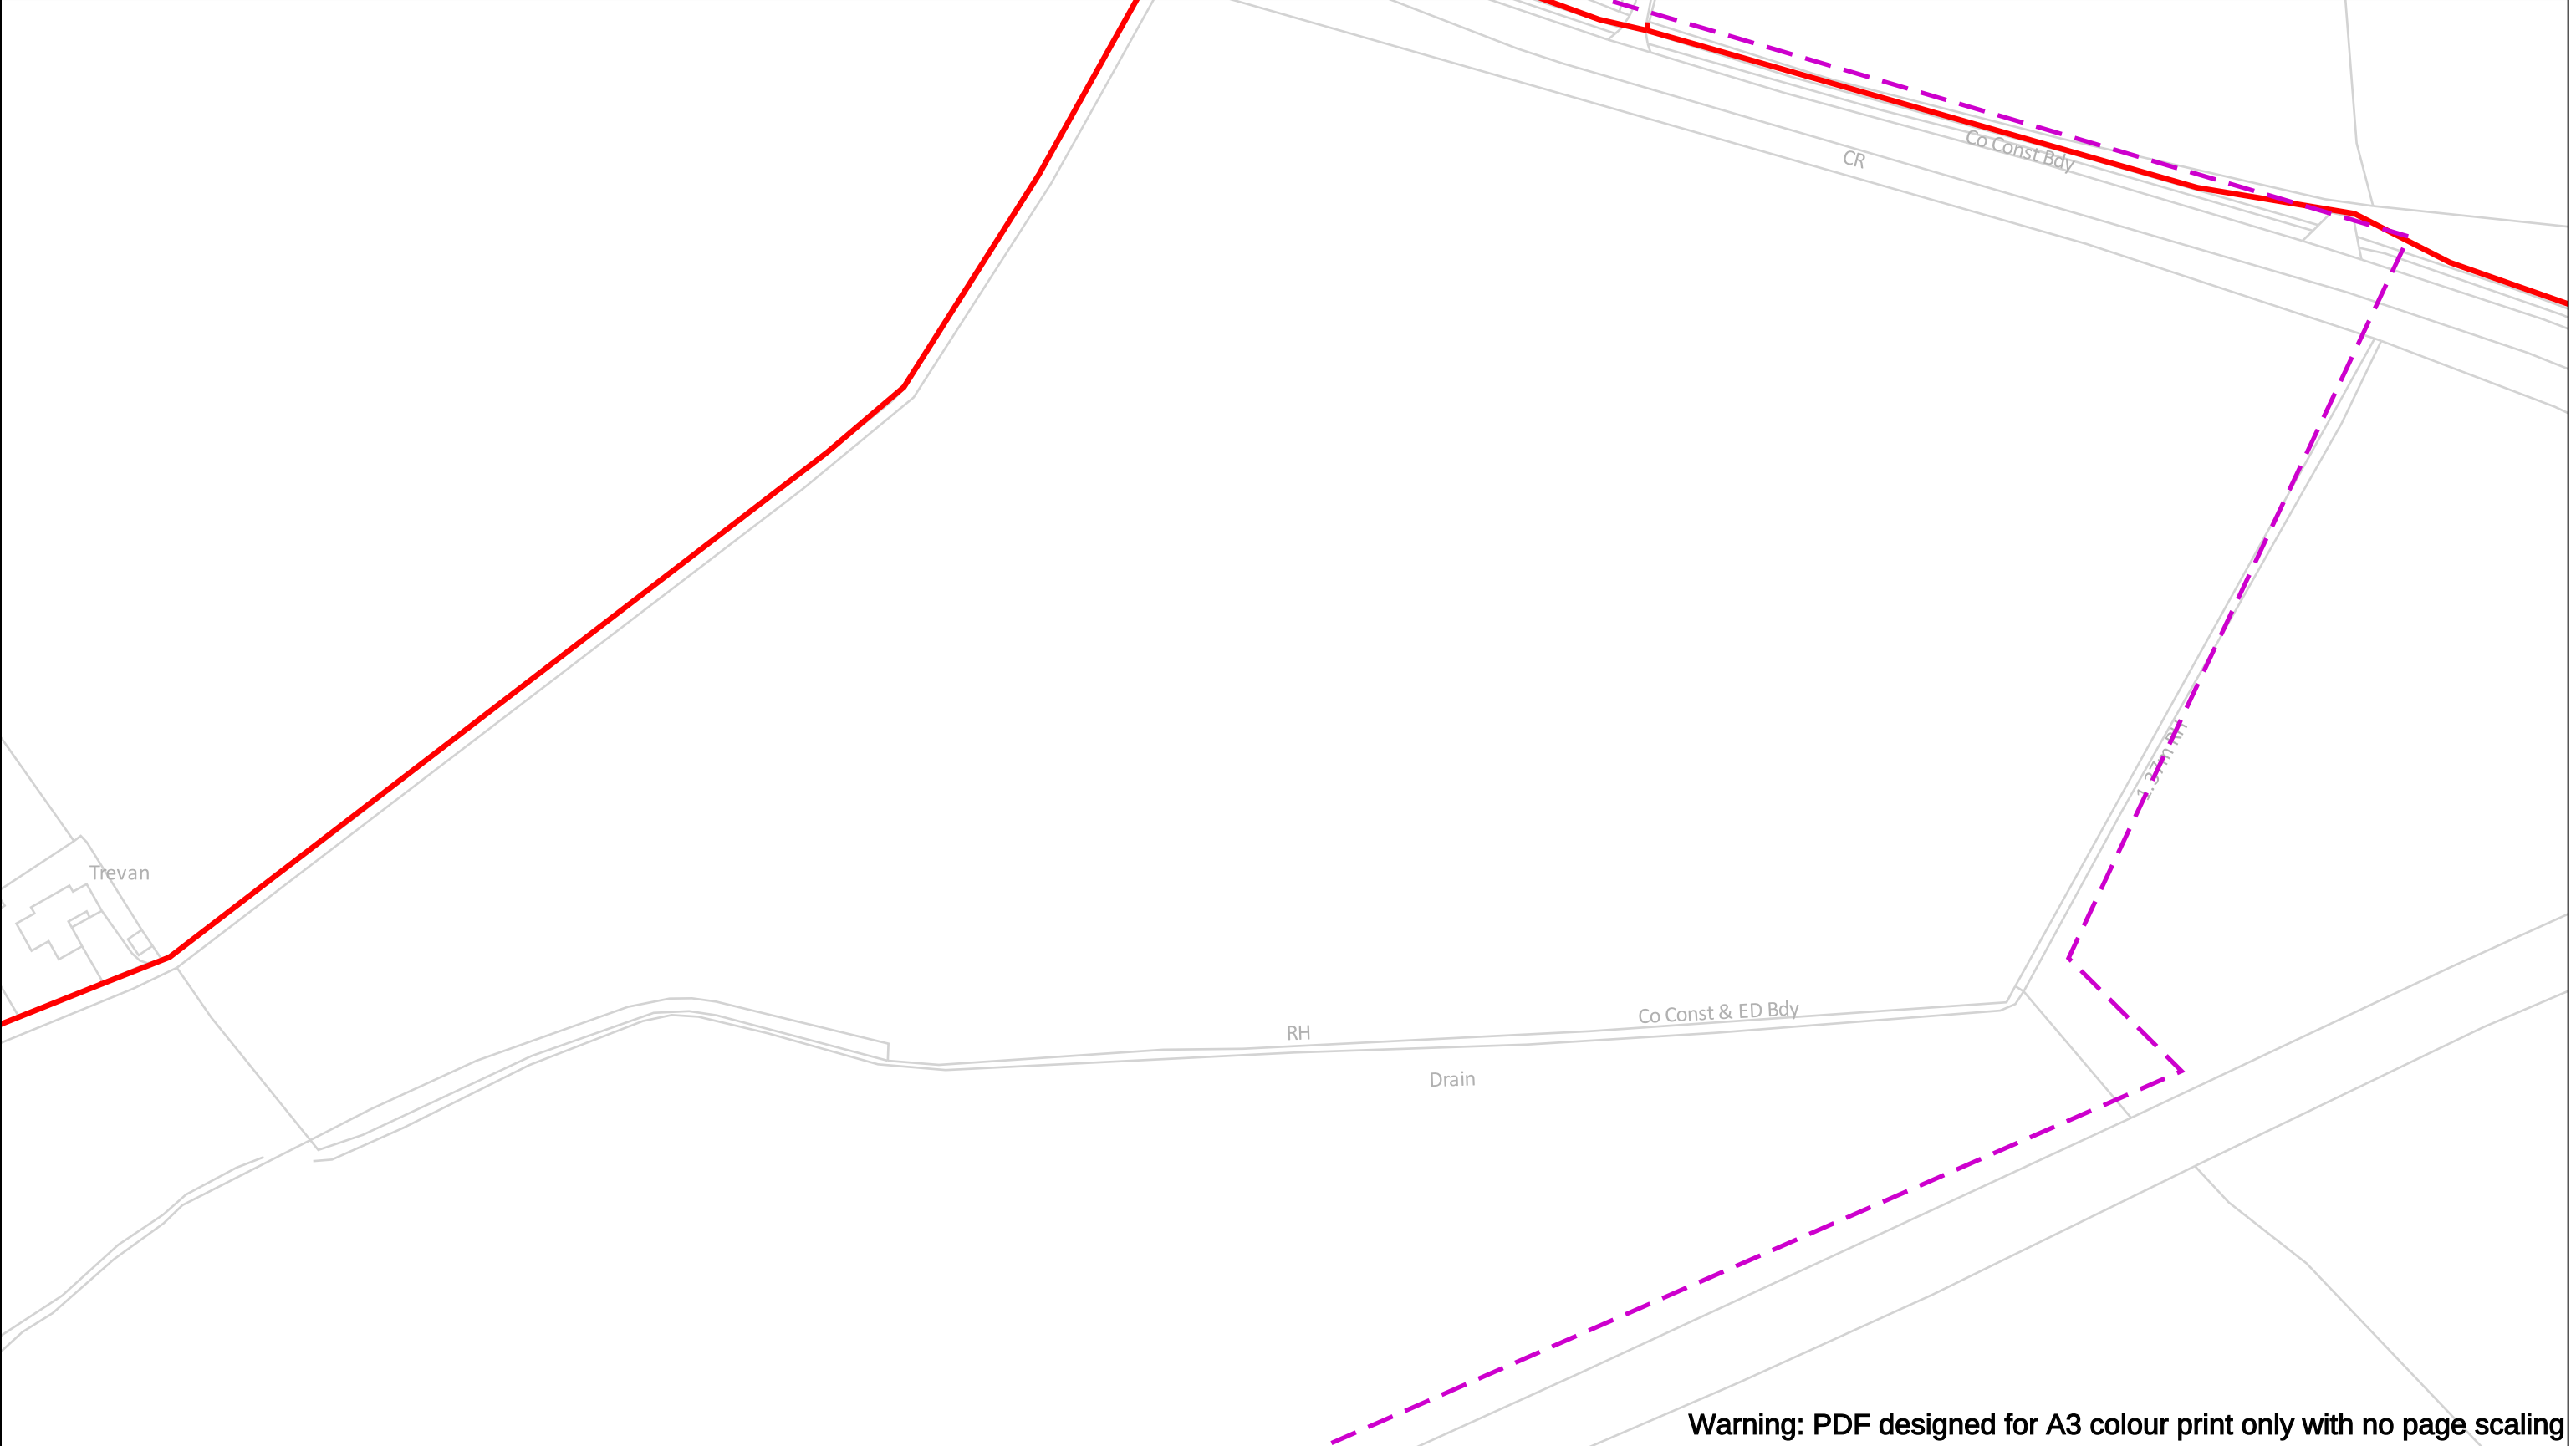

Warning: PDF designed for A3 colour print only with no page scaling

0 100 m Dig Sites Area: Line: The quality and accuracy of any print will depend on your printer, your computer and its print settings. Measurements scaled from this plan may not match measurements between the same points on the ground.			
Date Requested: 11/10/2024 Job Reference: 35029363 Site Location: 393481 171256 Requested by: Mr Matt Evans Your Scheme/Reference: Land off London Road, Chippenham	The information on this document is proprietary and shall not be used, copied, reproduced or disclosed in whole or in part without written consent of Gigaclear Ltd. The location of Gigaclear’s apparatus is indicated on the plan for general guidance but the exact location may vary from that shown. Gigaclear Ltd cannot guarantee the accuracy of this document and Safe Digging Practices should always be used to identify the exact location of any utility’s plant. Gigaclear Ltd accept no liability for any errors or omissions.		Gigaclear Ltd, Building 1, Wyndyke Furlong, Abingdon, OX14 1UQ T: 01865 59 11 21 diversions@Gigaclear.com
Scale: 1:1250 (When plotted at A3)	Gigaclear Route	In Emergency Call: 01865 59 11 85	



The quality and accuracy of any print will depend on your printer, your computer and its print settings. Measurements scaled from this plan may not match measurements between the same points on the ground.



The information on this document is proprietary and shall not be used, copied, reproduced or disclosed in whole or in part without written consent of Gigaclear Ltd. The location of Gigaclear's apparatus is indicated on the plan for general guidance but the exact location may vary from that shown. Gigaclear Ltd cannot guarantee the accuracy of this document and Safe Digging Practices should always be used to identify the exact location of any utility's plant. Gigaclear Ltd accept no liability for any errors or omissions.

T: 01865 59 11 21
diversions@Gigaclear.com

 Gigaclear Route

In Emergency Call: 01865 59 11 85



The quality and accuracy of any print will depend on your printer, your computer and its print settings. Measurements scaled from this plan may not match measurements between the same points on the ground.



The information on this document is proprietary and shall not be used, copied, reproduced or disclosed in whole or in part without written consent of Gigaclear Ltd. The location of Gigaclear's apparatus is indicated on the plan for general guidance but the exact location may vary from that shown. Gigaclear Ltd cannot guarantee the accuracy of this document and Safe Digging Practices should always be used to identify the exact location of any utility's plant. Gigaclear Ltd accept no liability for any errors or omissions.

 Gigaclear Route

In Emergency Call: 01865 59 11 85

T: 01865 59 11 21
diversions@Gigaclear.com

Scale: 1:1250 (When plotted at A3)

CROWN COPYRIGHT © All Rights Reserved. Ordnance Survey Licence number: 0100031673
Warning: PDF designed for colour print only with no page scaling. This information is given as a guide only and its accuracy cannot be guaranteed
Plans generated by DigSAFE Pro™ software provided by LinesearchbeforeUdig.



APPENDIX A

**TELECOMS
NEOS NETWORKS**



Authorized By: Head of Consultancy	Page 7 of 10	SEMS-FOR-UTL-016-SDS
Author: M Edwards	Version Date: June 2023	Version: 1.0
UNCONTROLLED IF PRINTED OR COPIED. Always check the IMS for latest version.		



Our Ref: 35029363 Your Ref: Land off London Road, Chippenham

Friday, 11 October 2024

Matt Evans
Maple Lodge Close Maple Cross
Rickmansworth
HRT
WD3 9SN

Dear Matt Evans

Neos Networks - Asset Network Plans

We acknowledge with thanks your request for information on the location of our assets.

We have attached a plan showing the location of Neos Networks apparatus in the proposed work area for your information. If the map provided is missing any required information e.g. a background map, then please email C2requests@neosnetworks.com who will provide a more detailed map.

If you're laying your own services, please use the map provided showing our apparatus and follow your safe dig procedures. There is no need to contact us for permission to dig or arrange any supervision.

If you have determined your works may impact our existing apparatus, then please contact alterations@neosnetworks.com for a Budget Estimate. For us to provide you with a Budget Estimate we will require the following information in order to progress your query as quickly and as efficiently as possible:

- A covering letter or details on the email
- Plans / maps showing existing & proposed conditions (min 1:500 scale and PDF format if emailed)
- Scheme cost apportionment information with confirmation of who the works principal is (the person or company funding your project)

Neos Networks will respond with a Budget Fee letter (if your scheme falls outside of NRSWA) showing the payment required to prepare a Budget Estimate.


Yours sincerely

Neos Networks Team

Address: Neos Networks, 4 Penner Road, Havant, Hampshire, PO9 1QH
Telephone: 023 92 494 923
Email: C2requests@neosnetworks.com


For more information, visit our website:

<https://neosnetworks.com/our-network/plant-enquires>

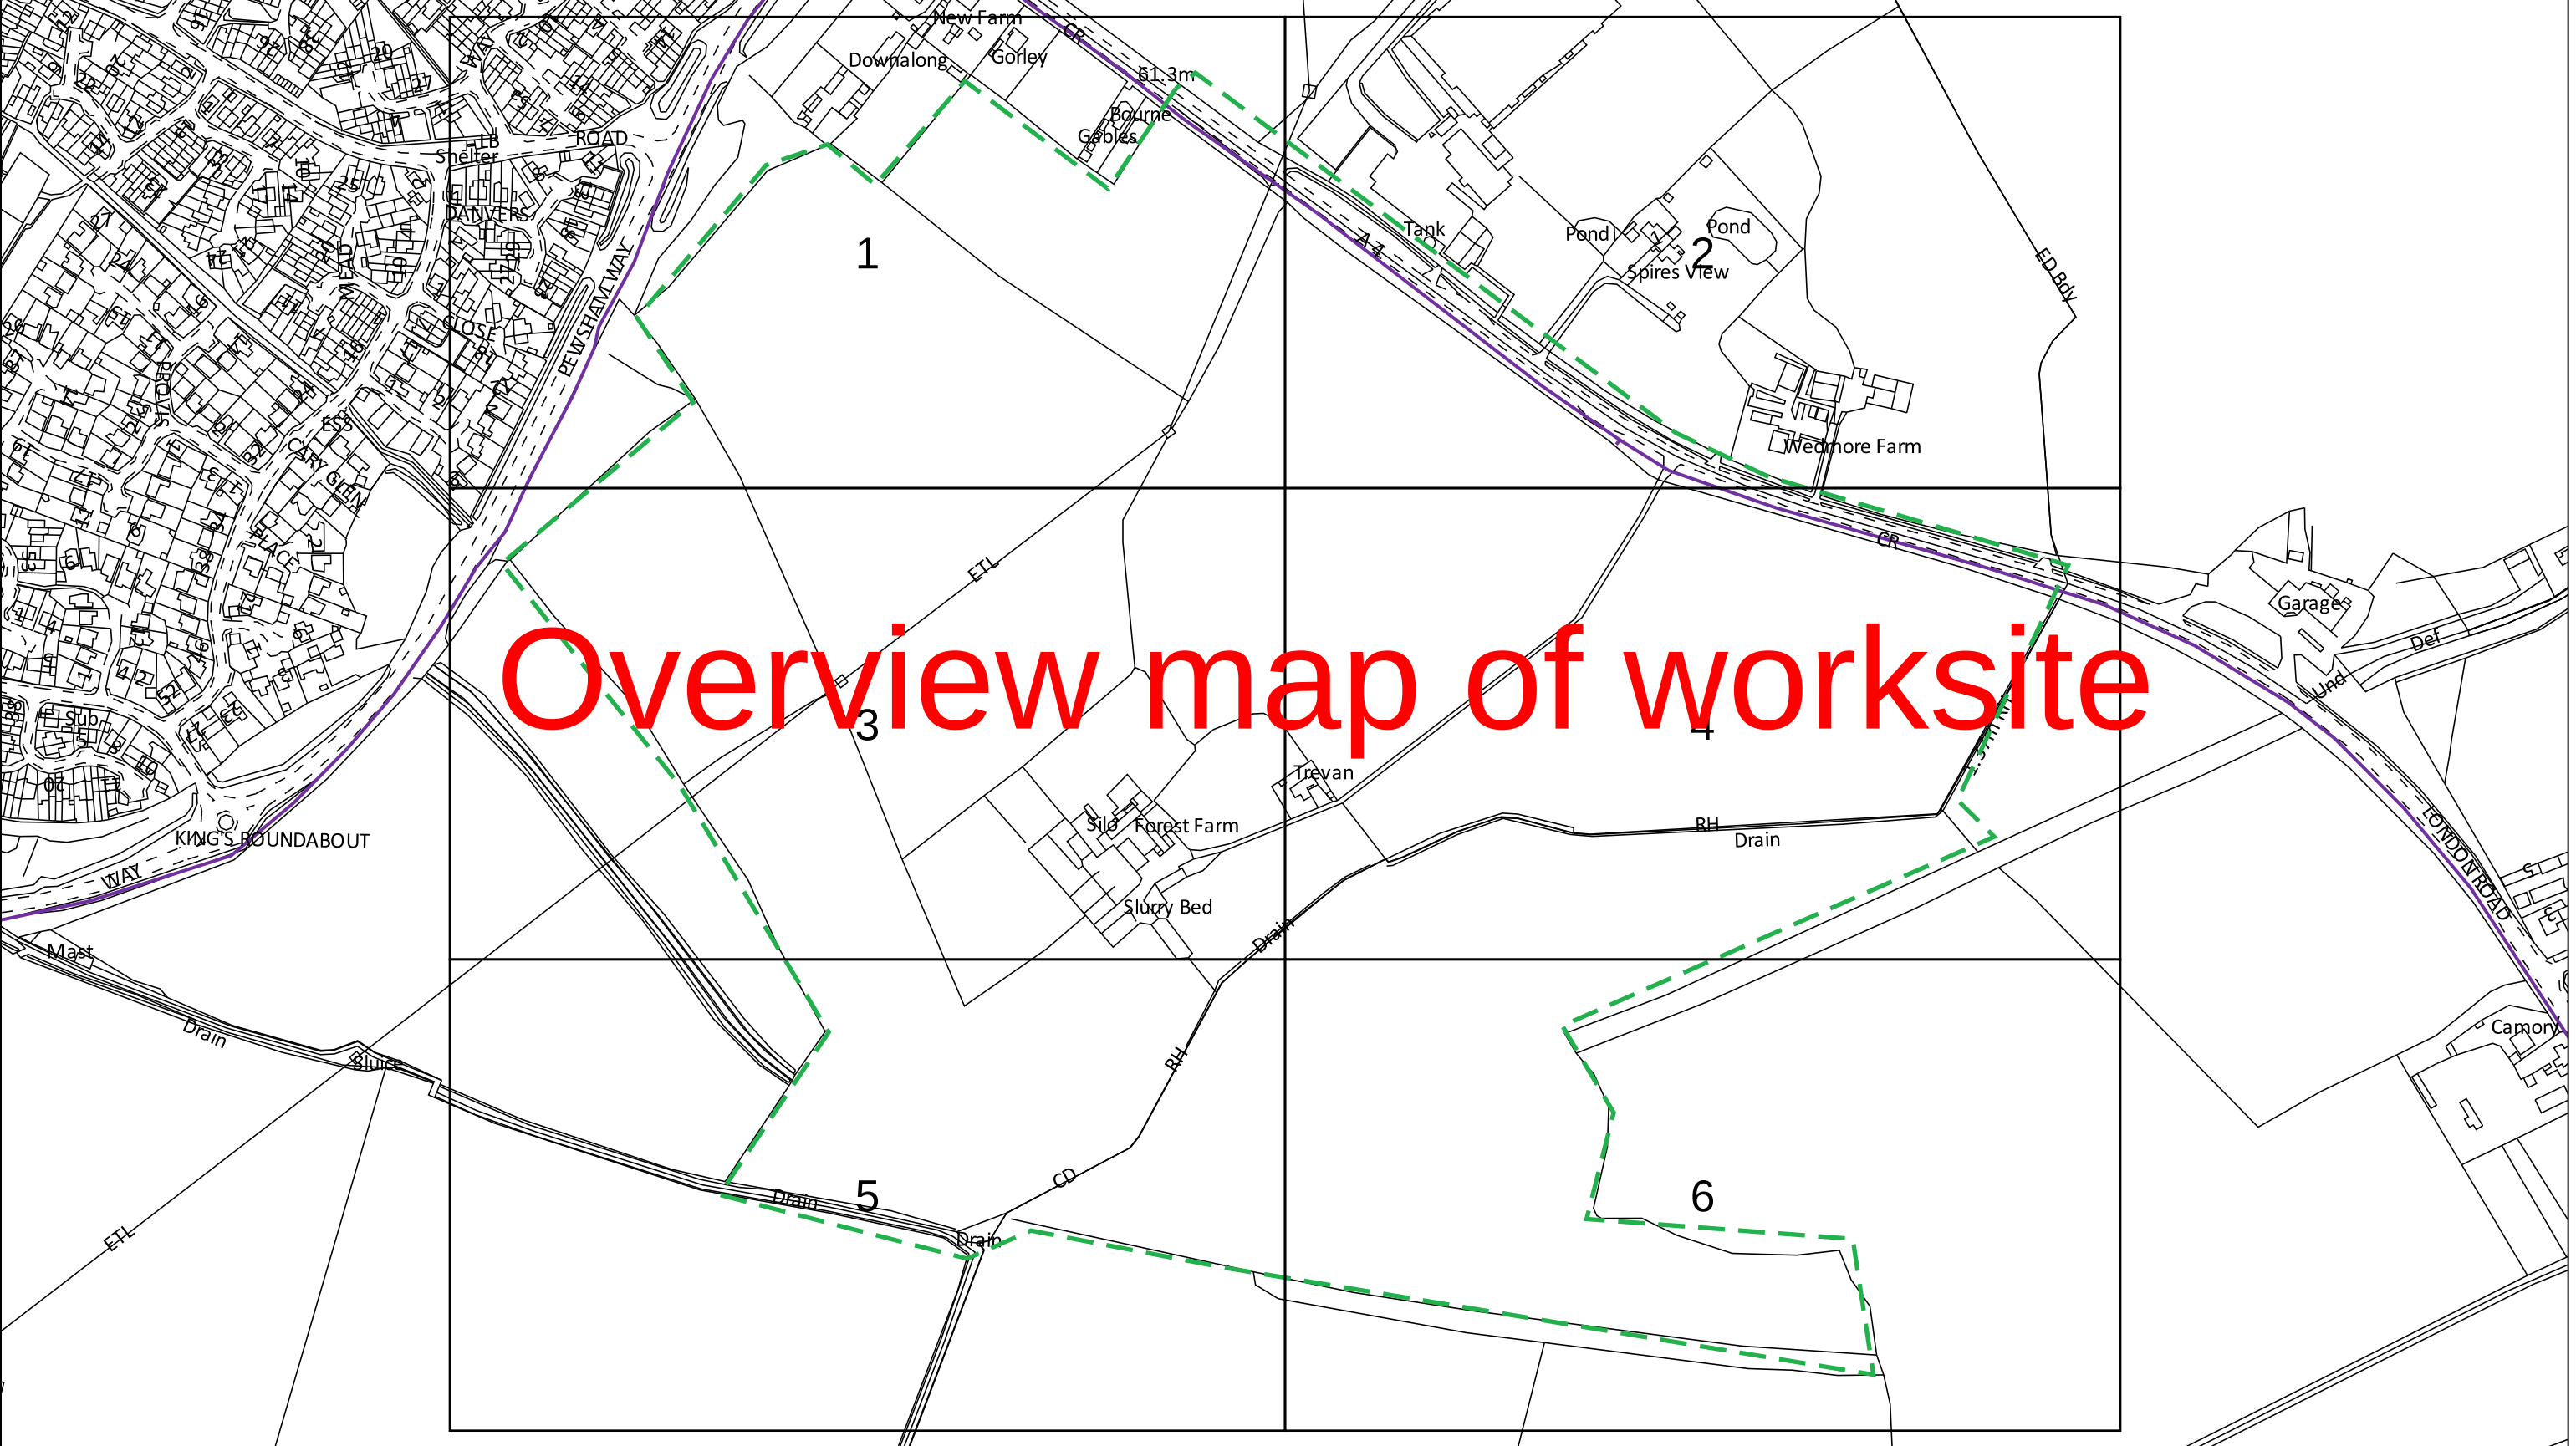


Dig Sites Area: Line: The quality and accuracy of any print will depend on your printer, your computer and its print settings. Measurements scaled from this plan may not match measurements between the same points on the ground.		
Date Requested: 11/10/2024 Job Reference: 35029363 Site Location: 393969 171682 Requested by: Mr Matt Evans Your Scheme/Reference: Land off London Road, Chippenham	The information on this document is proprietary and shall not be used, copied, reproduced or disclosed in whole or in part without written consent of Neos Networks. Approximate location only is shown. To determine exact location a trial hole must be dug. Before excavation, please refer to HSG47. Neos Networks accept no liability for errors or omissions.	
Scale: 1:3844 (When plotted at A3) Neos Network Underground Route		Registered Office: Inveralmond House, 200 Dunkeld Road, Perth, PH1 3AQ
Some of the material on this plot has been reproduced from an Ordnance Survey map with permission of the Controller of Her Majesty's Stationery Office, © Crown Copyright. Licence No. 0100048661 Warning: PDF designed for colour print only with no page scaling. This information is given as a guide only and its accuracy cannot be guaranteed Plans generated by DigSAFE Pro™ software provided by LinesearchbeforeUdig.		


Emergency Number: 0345 305 3337

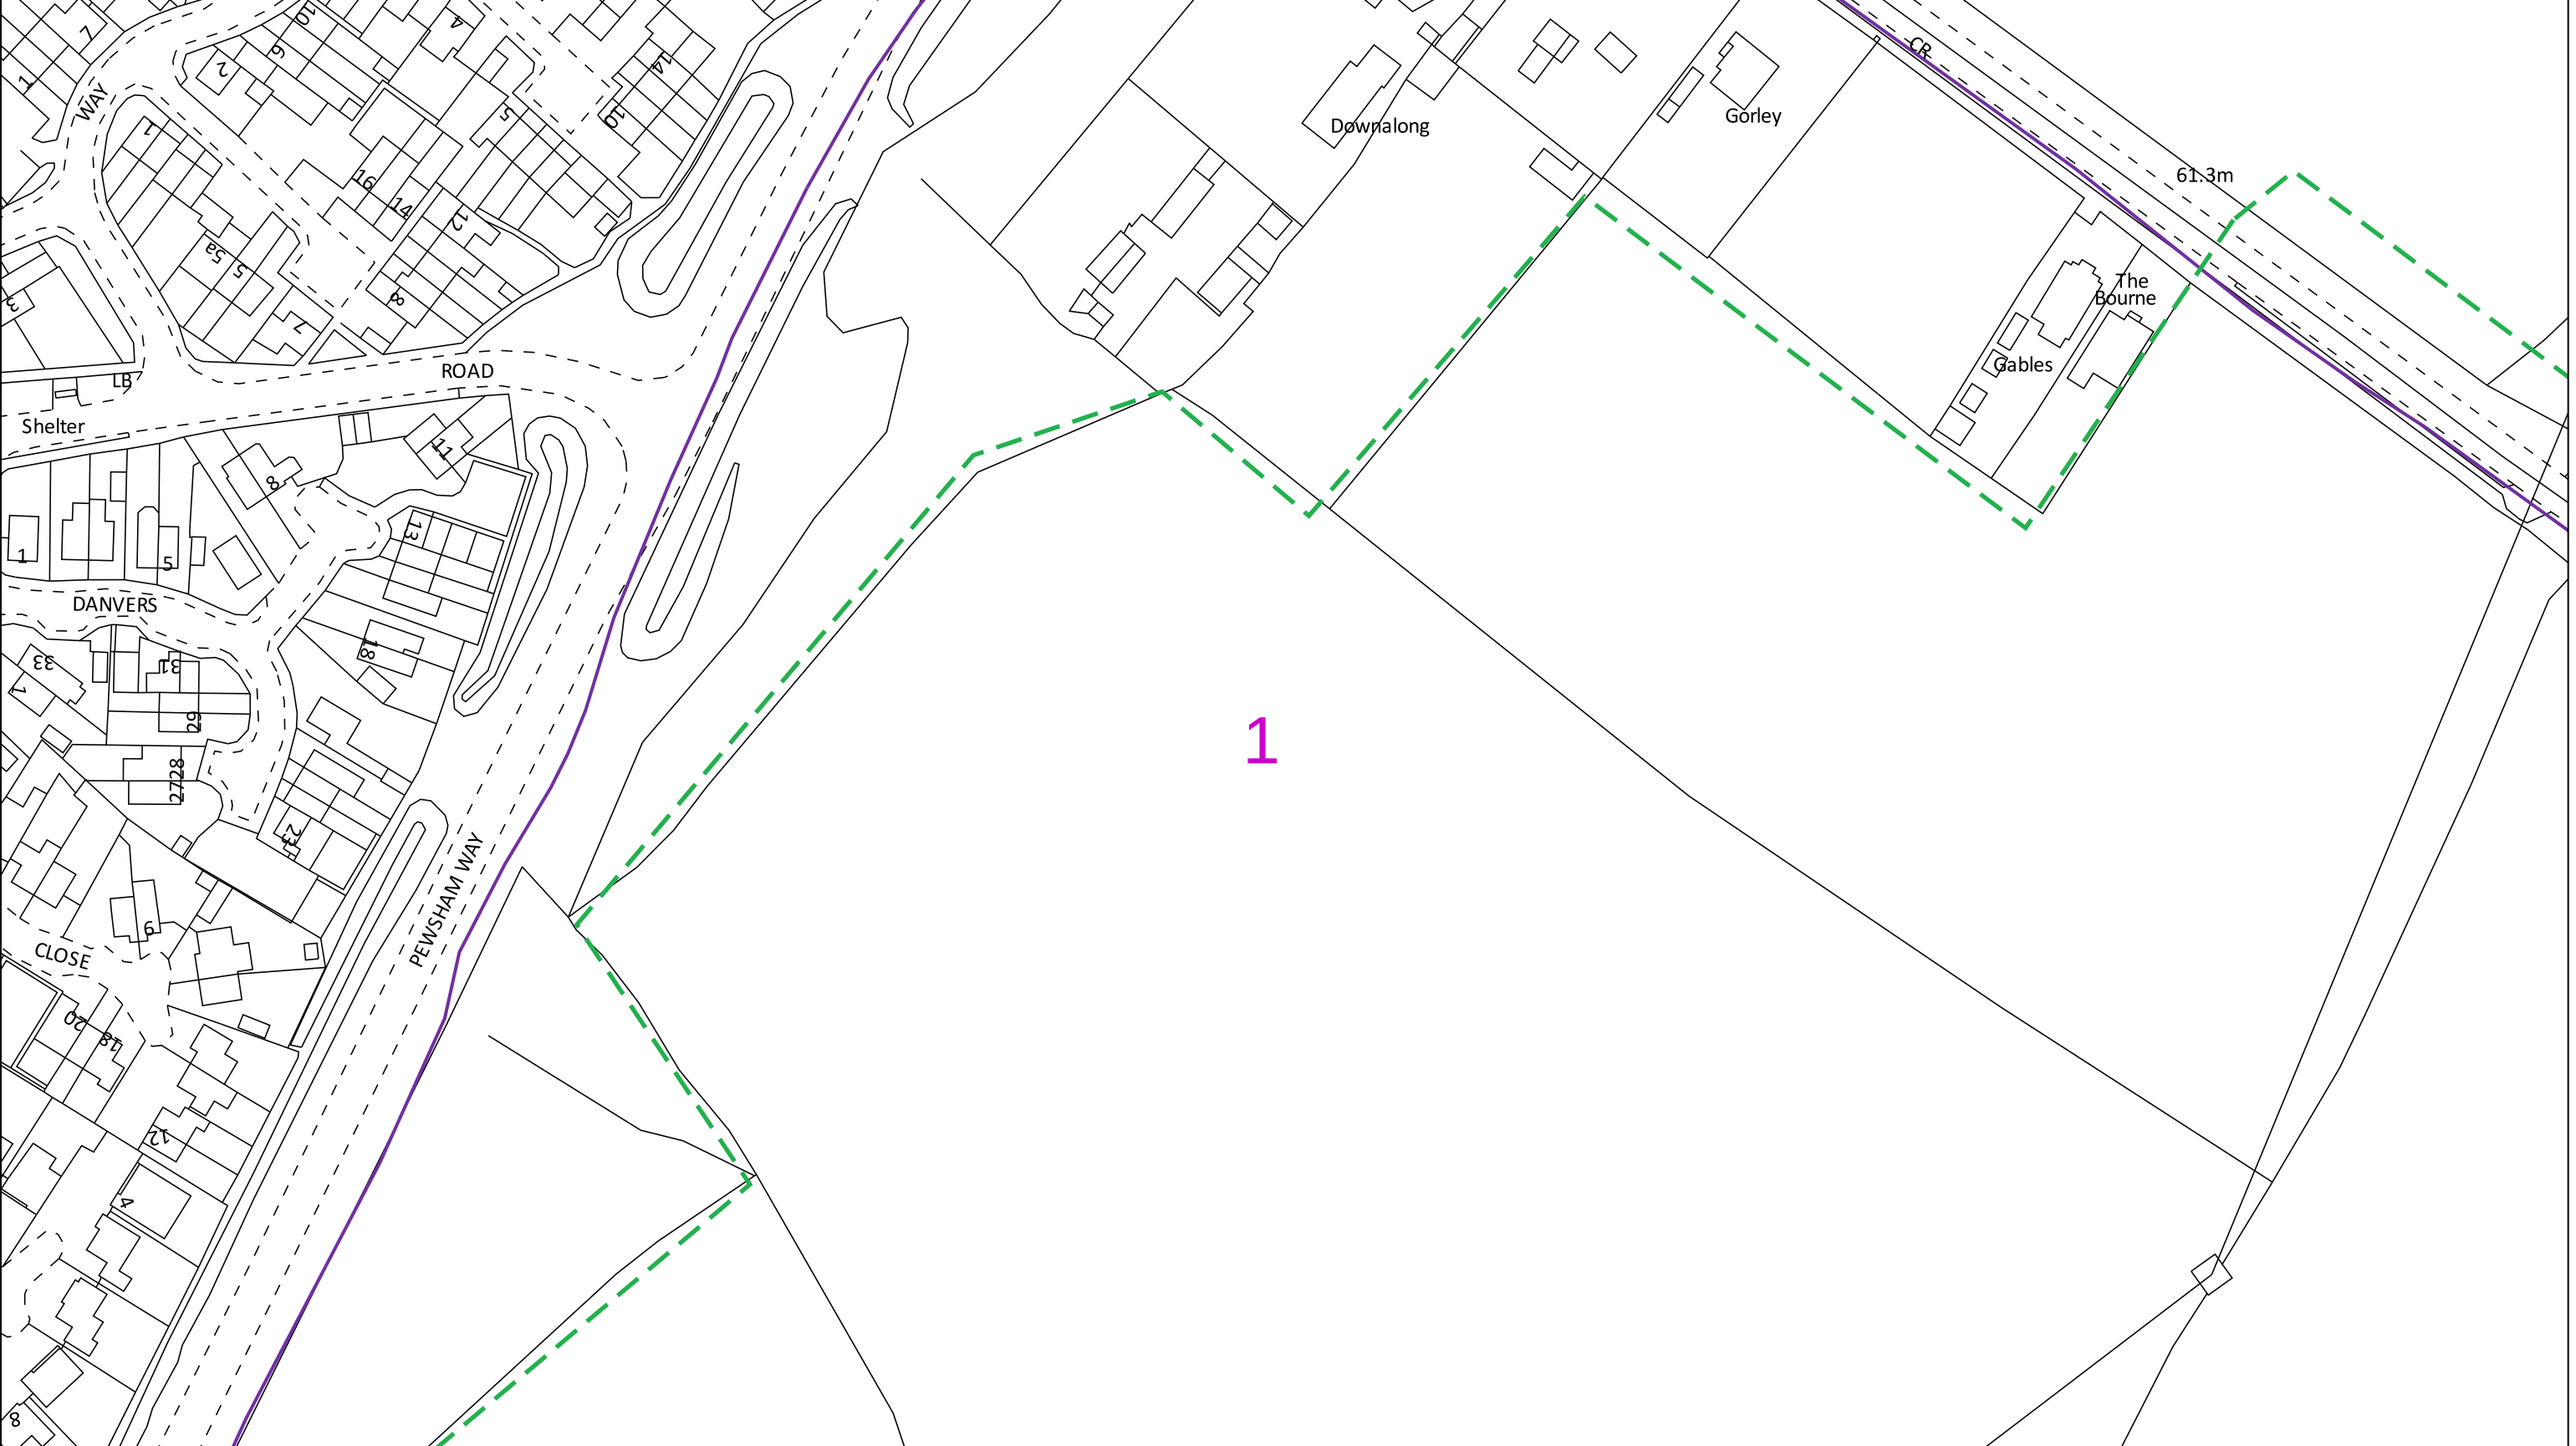

0 100 m Dig Sites Area:  Line:  The quality and accuracy of any print will depend on your printer, your computer and its print settings. Measurements scaled from this plan may not match measurements between the same points on the ground.		 
Date Requested: 11/10/2024 Job Reference: 35029363 Site Location: 393969 171682 Requested by: Mr Matt Evans Your Scheme/Reference: Land off London Road, Chippenham	The information on this document is proprietary and shall not be used, copied, reproduced or disclosed in whole or in part without written consent of Neos Networks. Approximate location only is shown. To determine exact location a trial hole must be dug. Before excavation, please refer to HSG47. Neos Networks accept no liability for errors or omissions.	
Scale: 1:1250 (When plotted at A3)	 Neos Network Underground Route	Emergency Number: 0345 305 3337
Some of the material on this plot has been reproduced from an Ordnance Survey map with permission of the Controller of Her Majesty's Stationery Office, © Crown Copyright. Licence No. 0100048661 Warning: PDF designed for colour print only with no page scaling. This Information is given as a guide only and its accuracy cannot be guaranteed Plans generated by DigSAFE Pro™ software provided by LinesearchbeforeUdig.		

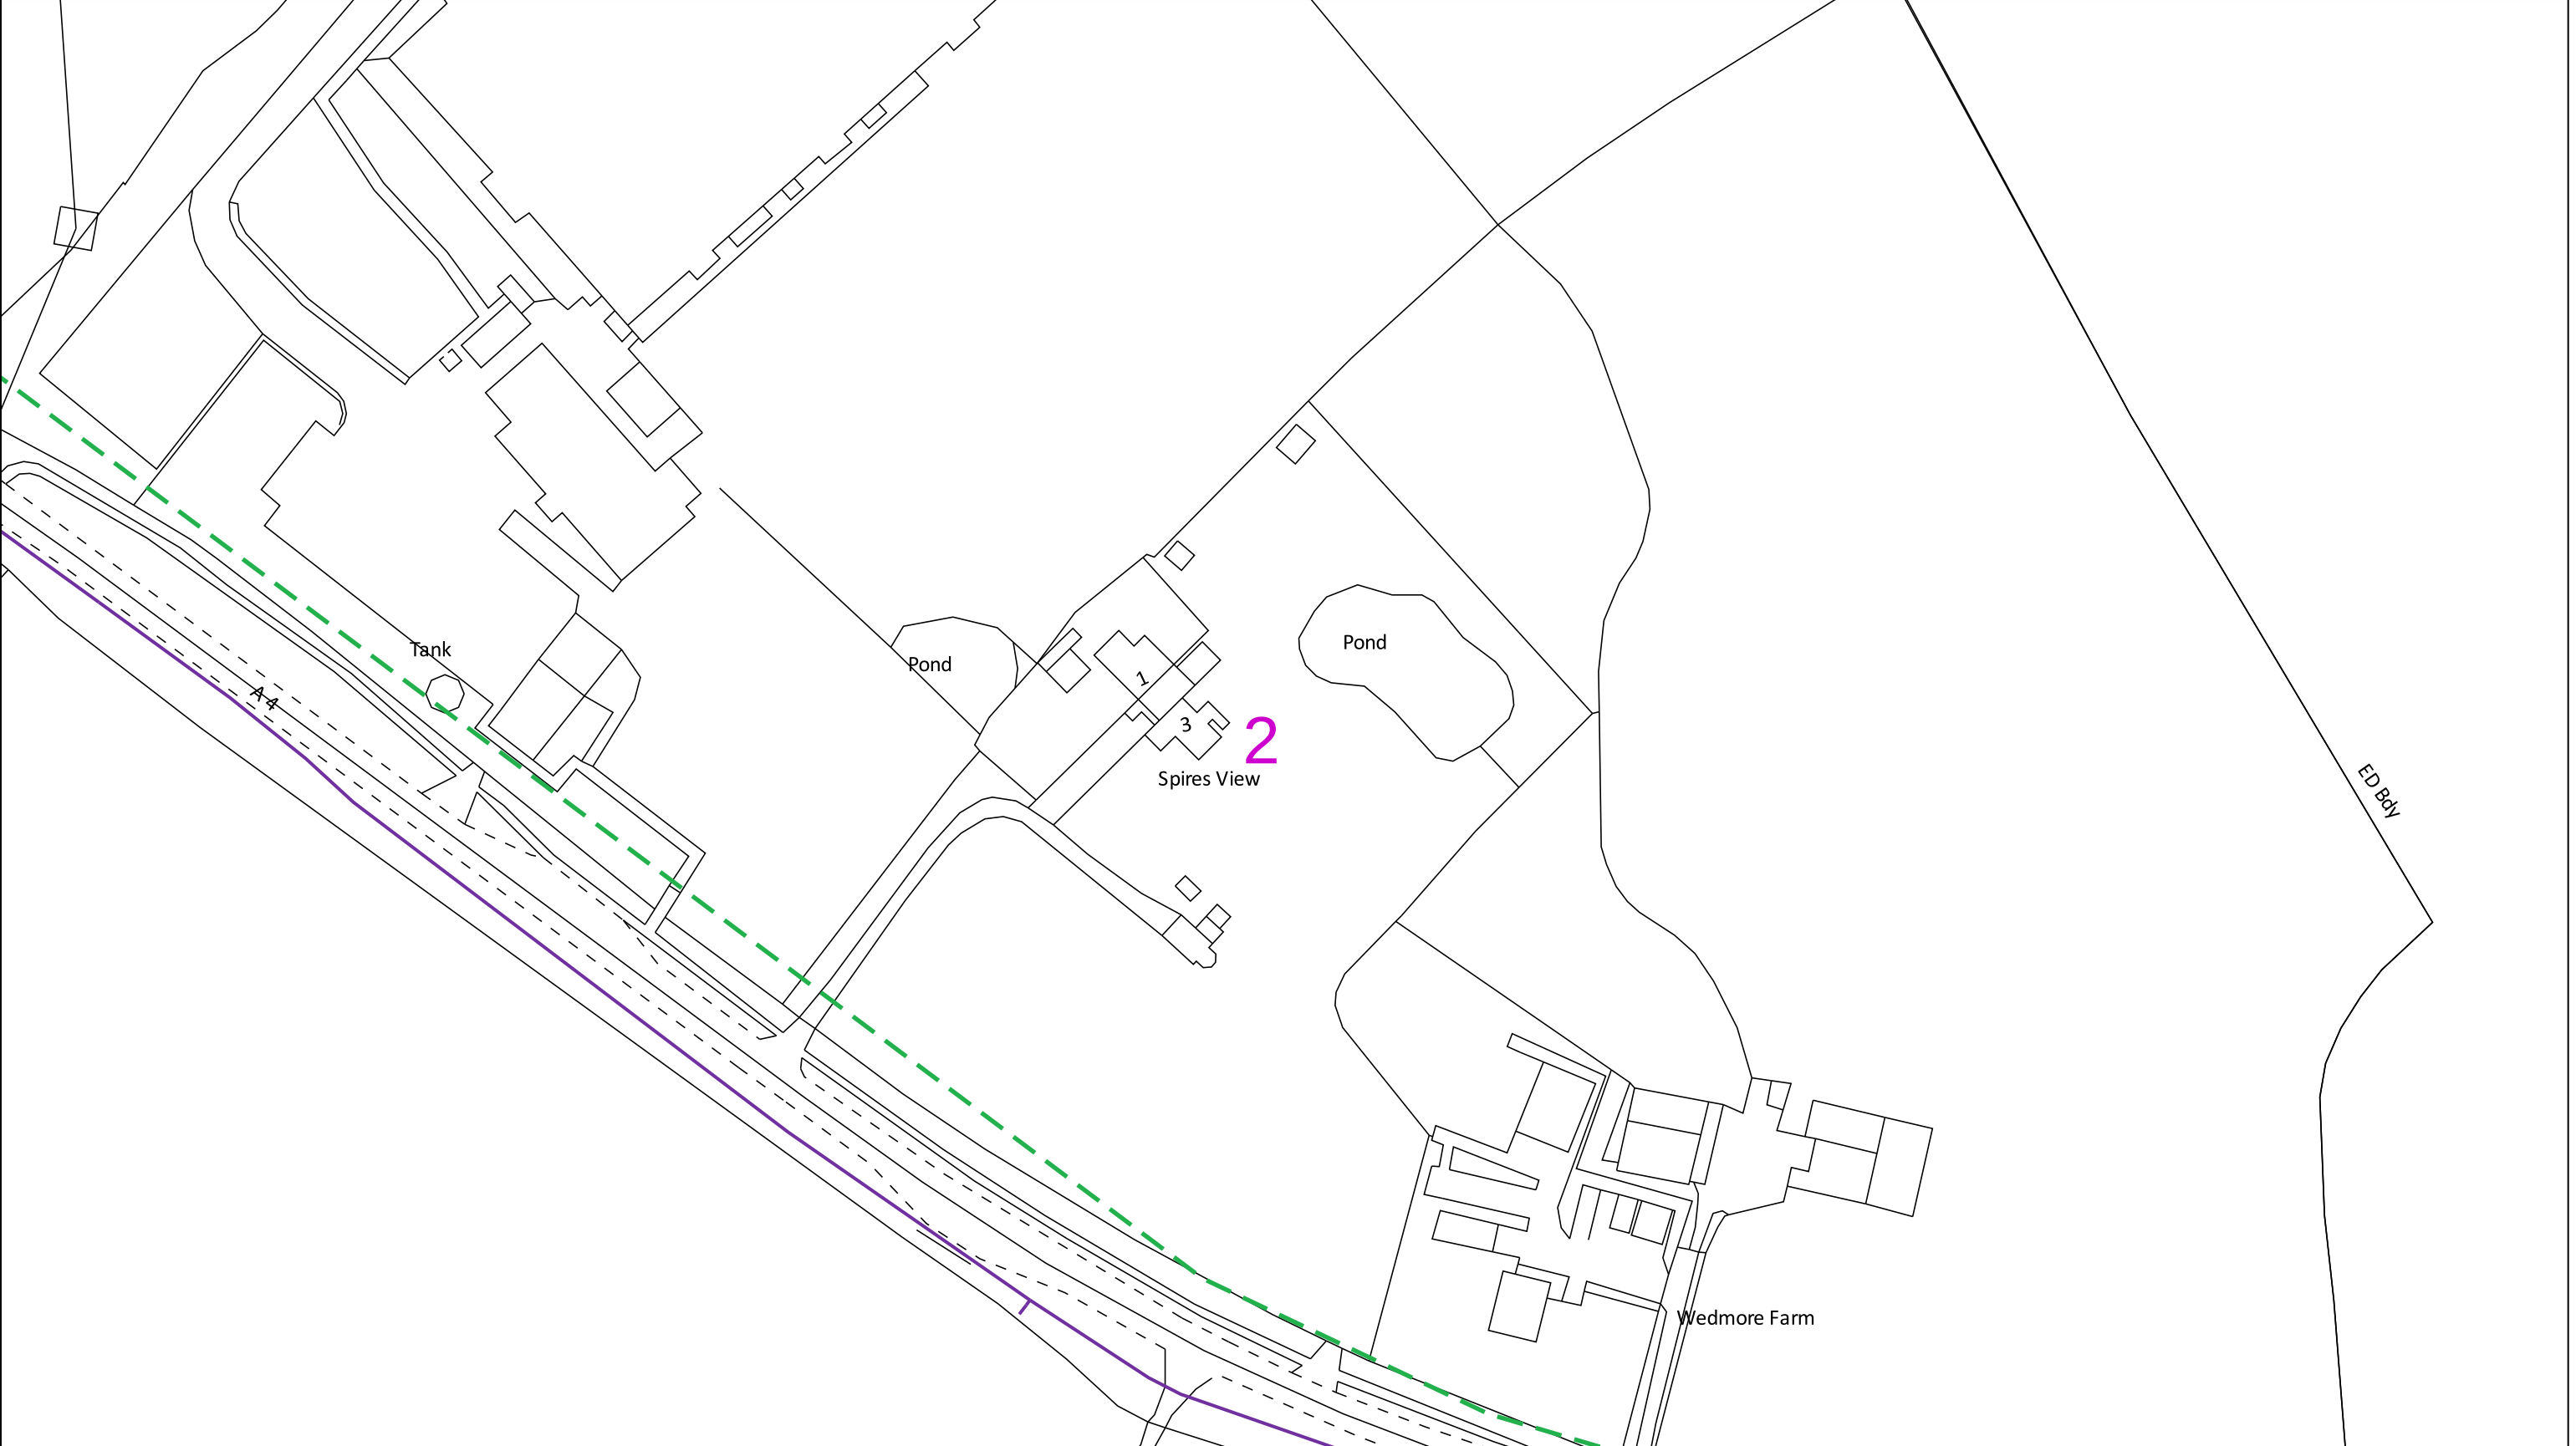

Date Requested: 11/10/2024 Job Reference: 35029363 Site Location: 393969 171682 Requested by: Mr Matt Evans Your Scheme/Reference: Land off London Road, Chippenham Scale: 1:1250 (When plotted at A3)		The information on this document is proprietary and shall not be used, copied, reproduced or disclosed in whole or in part without written consent of Neos Networks. Approximate location only is shown. To determine exact location a trial hole must be dug. Before excavation, please refer to HSG47. Neos Networks accept no liability for errors or omissions.		Registered Office: Inveralmond House, 200 Dunkeld Road, Perth, PH1 3AQ	
Neos Network Underground Route		Emergency Number: 0345 305 3337			
Some of the material on this plot has been reproduced from an Ordnance Survey map with permission of the Controller of Her Majesty's Stationery Office, © Crown Copyright. Licence No. 0100048661 Warning: PDF designed for colour print only with no page scaling. This Information is given as a guide only and its accuracy cannot be guaranteed Plans generated by DigSAFE Pro™ software provided by LinesearchbeforeUdig.					

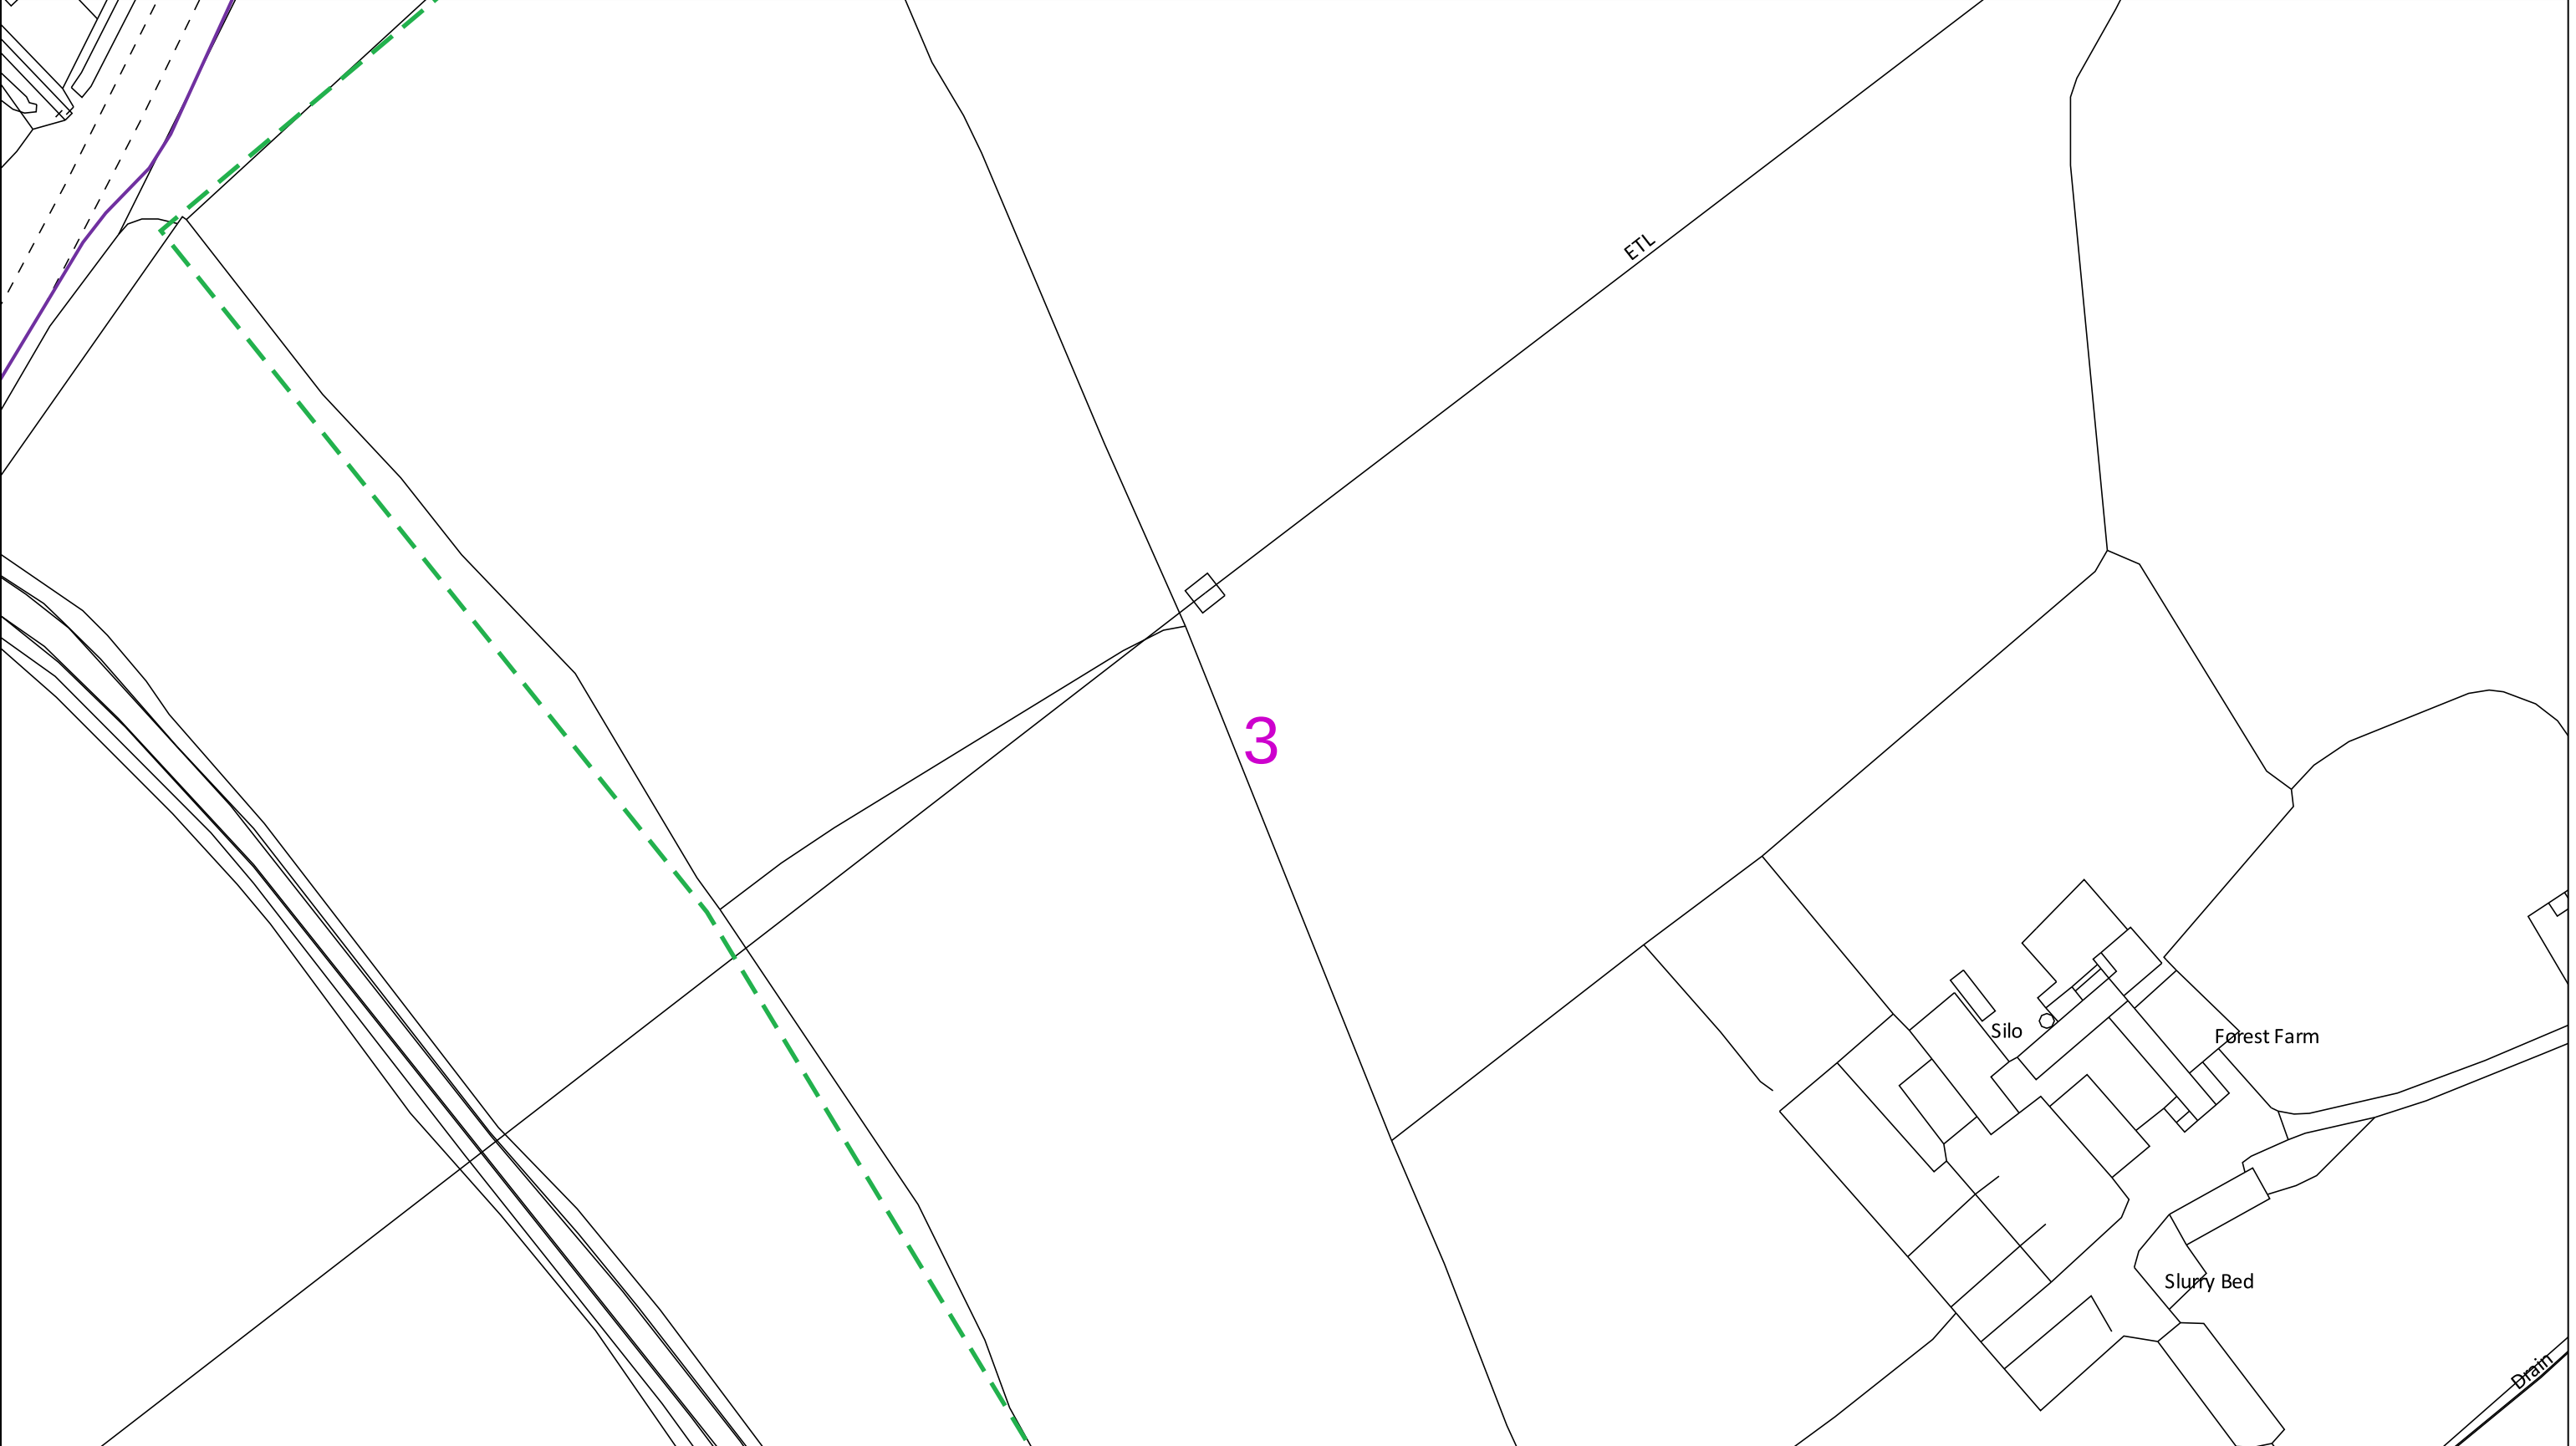

0100m

Dig SitesArea:Line:

Neos Network Underground Route

Emergency Number: 0345 305 3337

Date Requested: 11/10/2024

Job Reference: 35029363

Site Location: 393969 171682

Requested by:

Mr Matt Evans

Your Scheme/Reference: Land off

London Road, Chippenham

Scale: 1:1250 (When plotted at A3)

The information on this document is proprietary and shall not be used, copied, reproduced or disclosed in whole or in part without written consent of Neos Networks. Approximate location only is shown. To determine exact location a trial hole must be dug. Before excavation, please refer to HSG47. Neos Networks accept no liability for errors or omissions.

Some of the material on this plot has been reproduced from an Ordnance Survey map with permission of the Controller of Her Majesty's Stationery Office, © Crown Copyright. Licence No. 0100048661

Warning: PDF designed for colour print only with no page scaling. This Information is given as a guide only and its accuracy cannot be guaranteed

Plans generated by DigSAFE Pro™ software provided by LinesearchbeforeUdig.

N

E

S

W


NEOS NETWORKS

Registered Office:


Inveralmond House,

200 Dunkeld Road,


Perth, PH1 3AQ

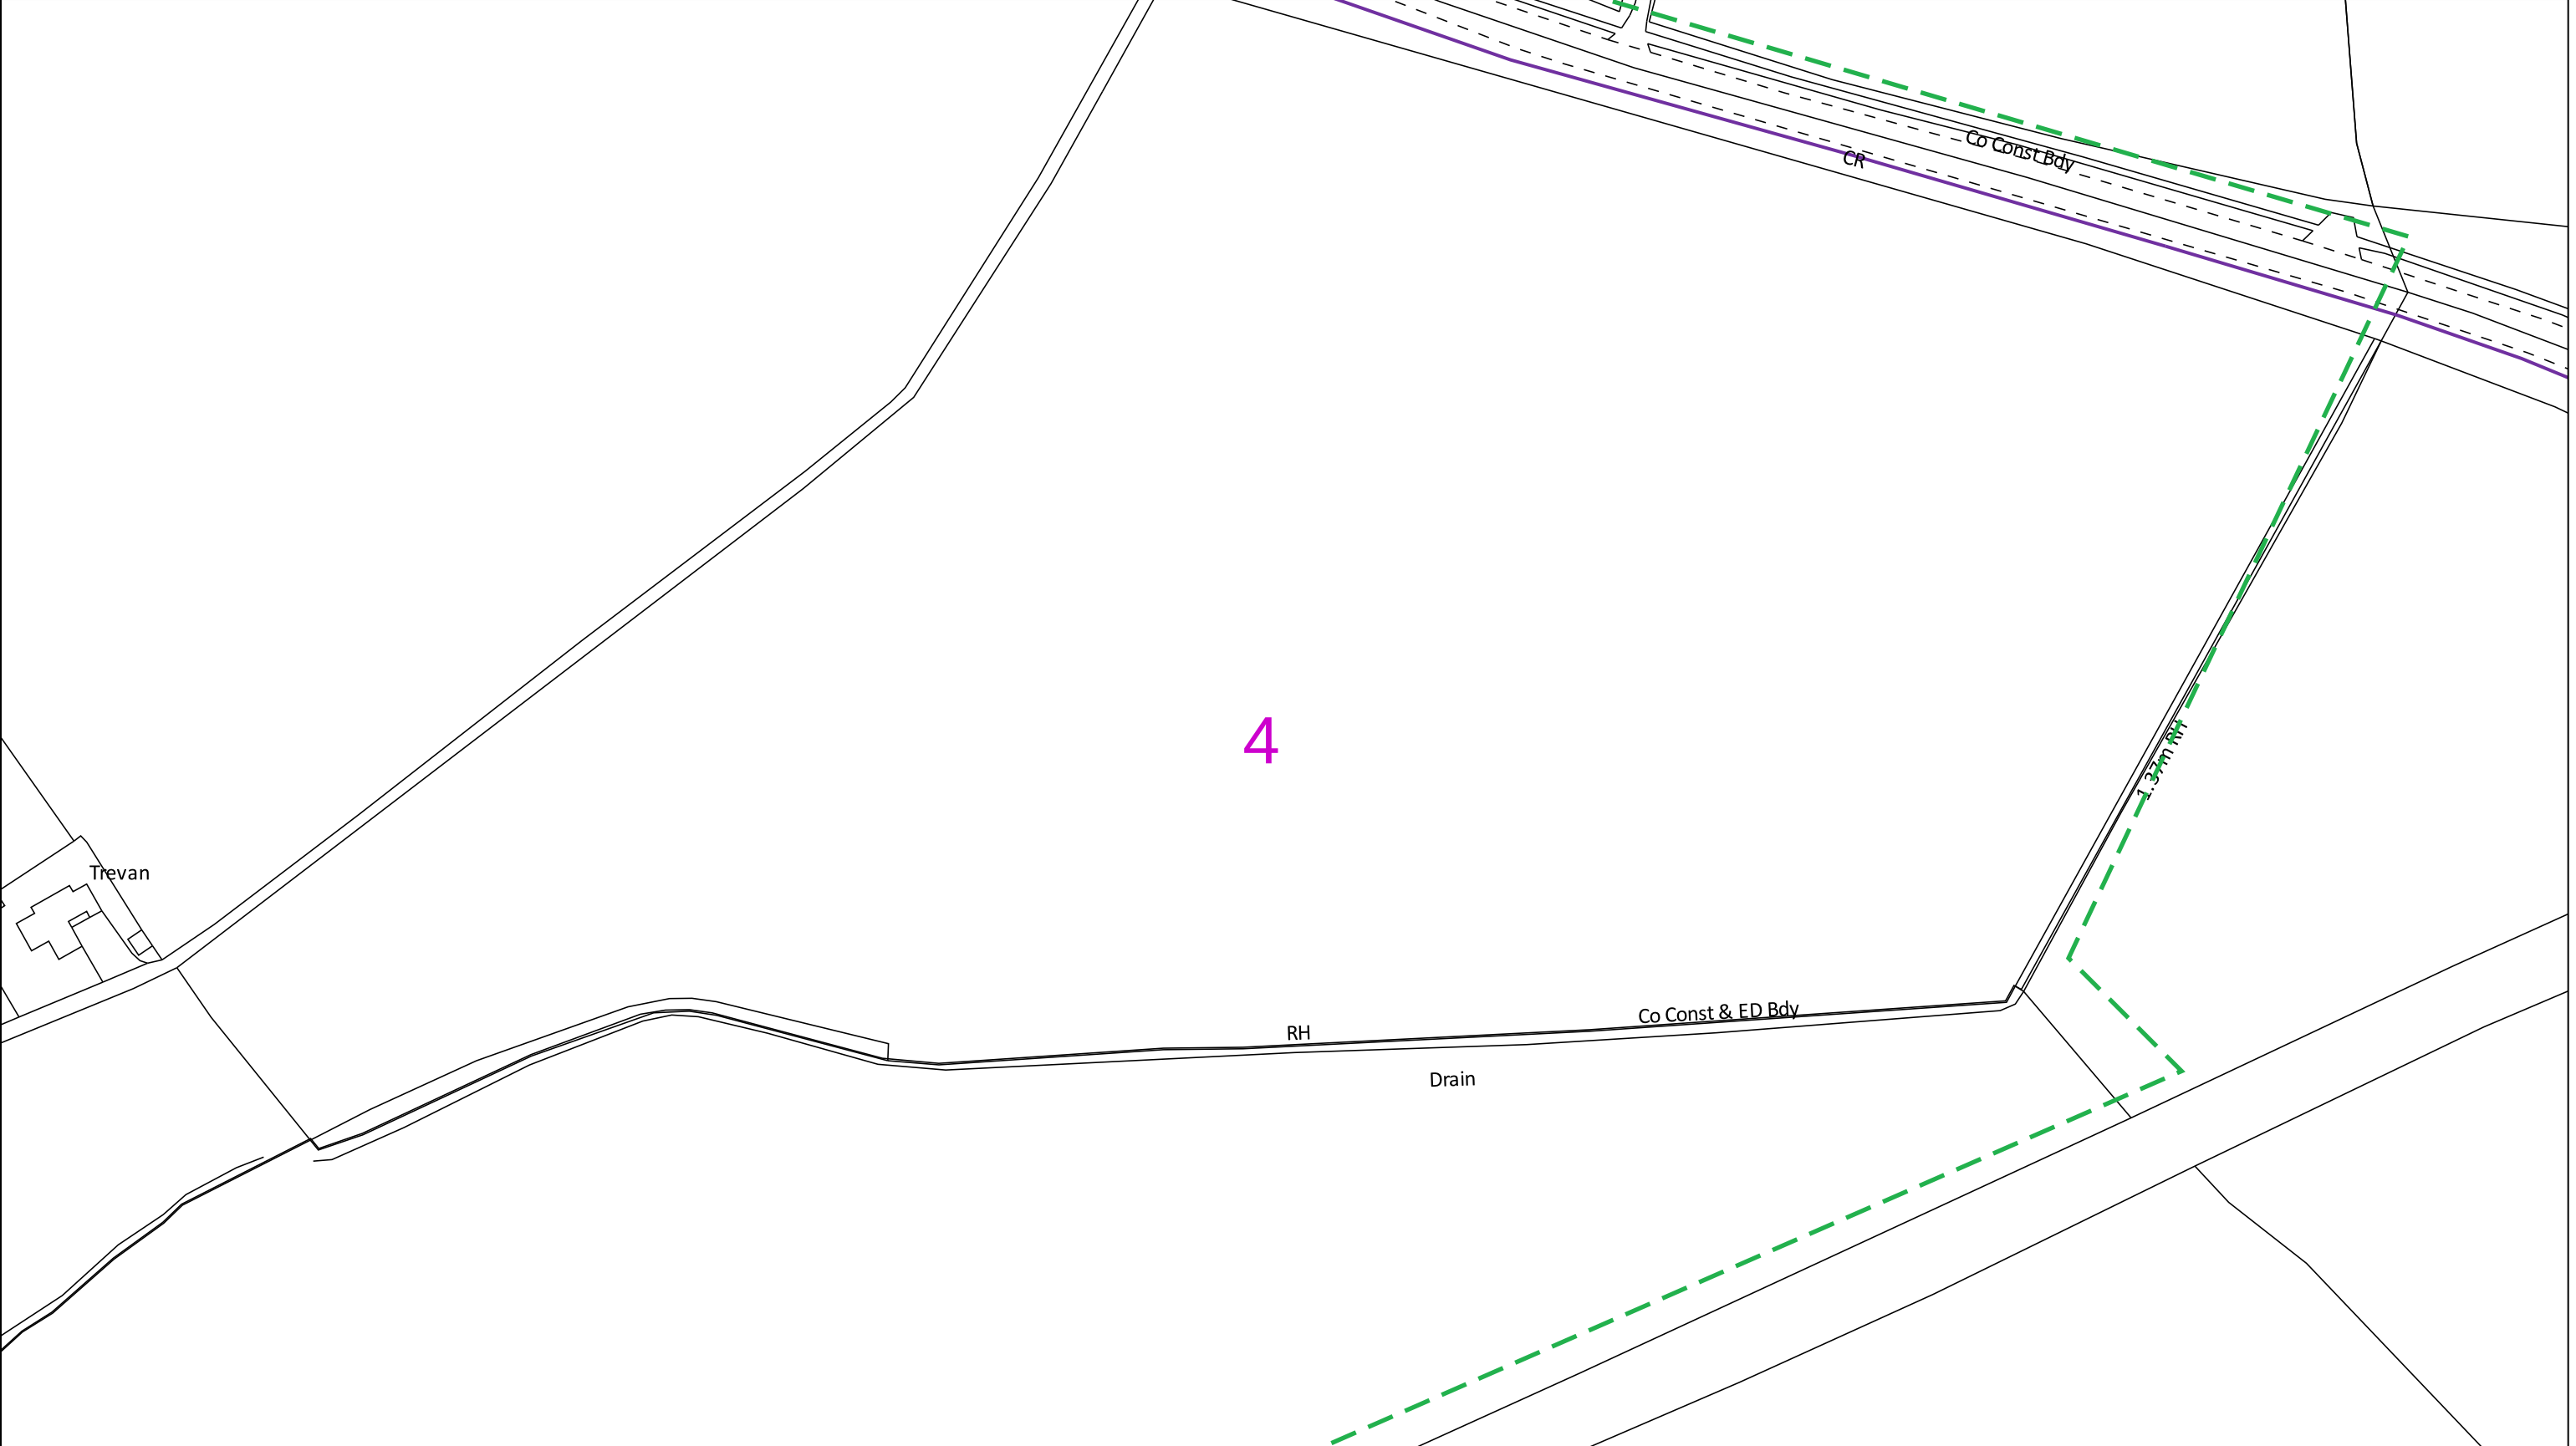

0 100 m Dig Sites Area: Line: The quality and accuracy of any print will depend on your printer, your computer and its print settings. Measurements scaled from this plan may not match measurements between the same points on the ground.			
Date Requested: 11/10/2024 Job Reference: 35029363 Site Location: 393969 171682 Requested by: Mr Matt Evans Your Scheme/Reference: Land off London Road, Chippenham		The information on this document is proprietary and shall not be used, copied, reproduced or disclosed in whole or in part without written consent of Neos Networks. Approximate location only is shown. To determine exact location a trial hole must be dug. Before excavation, please refer to HSG47. Neos Networks accept no liability for errors or omissions.	
Scale: 1:1250 (When plotted at A3) Neos Network Underground Route		Emergency Number: 0345 305 3337	
Some of the material on this plot has been reproduced from an Ordnance Survey map with permission of the Controller of Her Majesty's Stationery Office, © Crown Copyright. Licence No. 0100048661 Warning: PDF designed for colour print only with no page scaling. This Information is given as a guide only and its accuracy cannot be guaranteed Plans generated by DigSAFE Pro™ software provided by LinesearchbeforeUdig.			

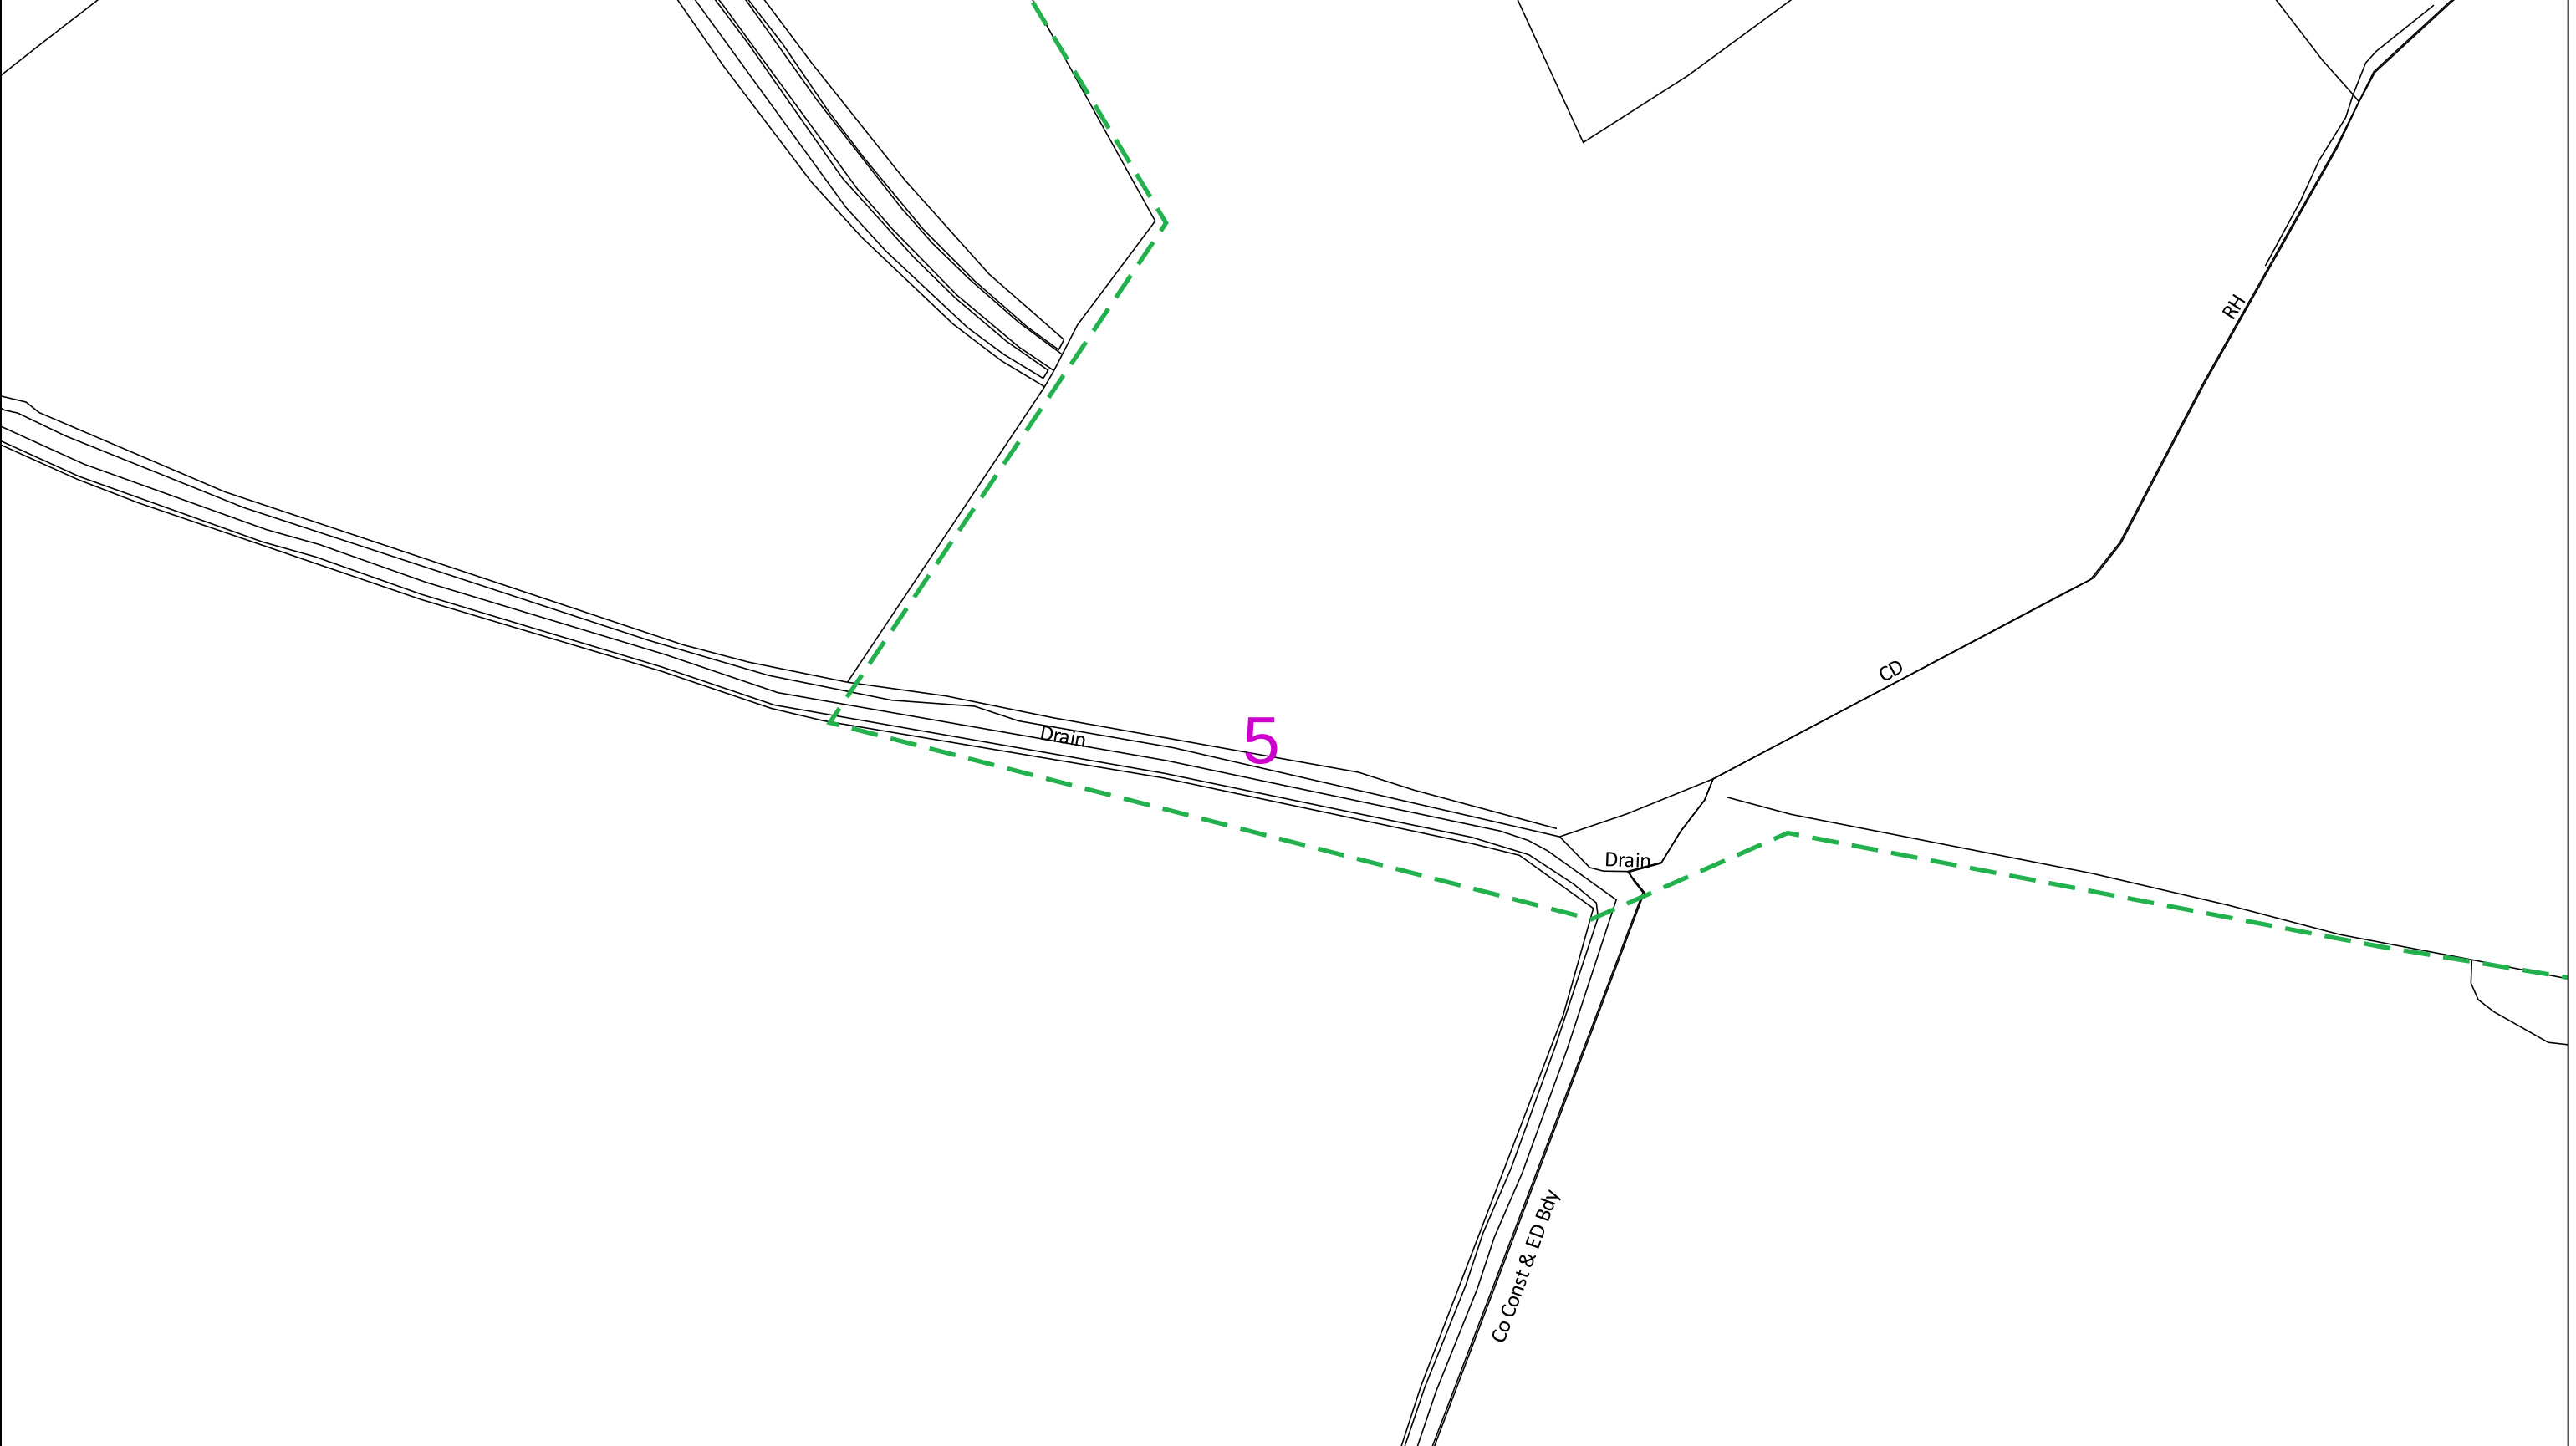

Date Requested: 11/10/2024 Job Reference: 35029363 Site Location: 393969 171682 Requested by: Mr Matt Evans Your Scheme/Reference: Land off London Road, Chippenham Scale: 1:1250 (When plotted at A3)		The information on this document is proprietary and shall not be used, copied, reproduced or disclosed in whole or in part without written consent of Neos Networks. Approximate location only is shown. To determine exact location a trial hole must be dug. Before excavation, please refer to HSG47. Neos Networks accept no liability for errors or omissions.		 
————— Neos Network Underground Route		Emergency Number: 0345 305 3337		
Registered Office: Inveralmond House, 200 Dunkeld Road, Perth, PH1 3AQ				
Some of the material on this plot has been reproduced from an Ordnance Survey map with permission of the Controller of Her Majesty's Stationery Office, © Crown Copyright. Licence No. 0100048661 Warning: PDF designed for colour print only with no page scaling. This Information is given as a guide only and its accuracy cannot be guaranteed Plans generated by DigSAFE Pro™ software provided by LinesearchbeforeUdig.				

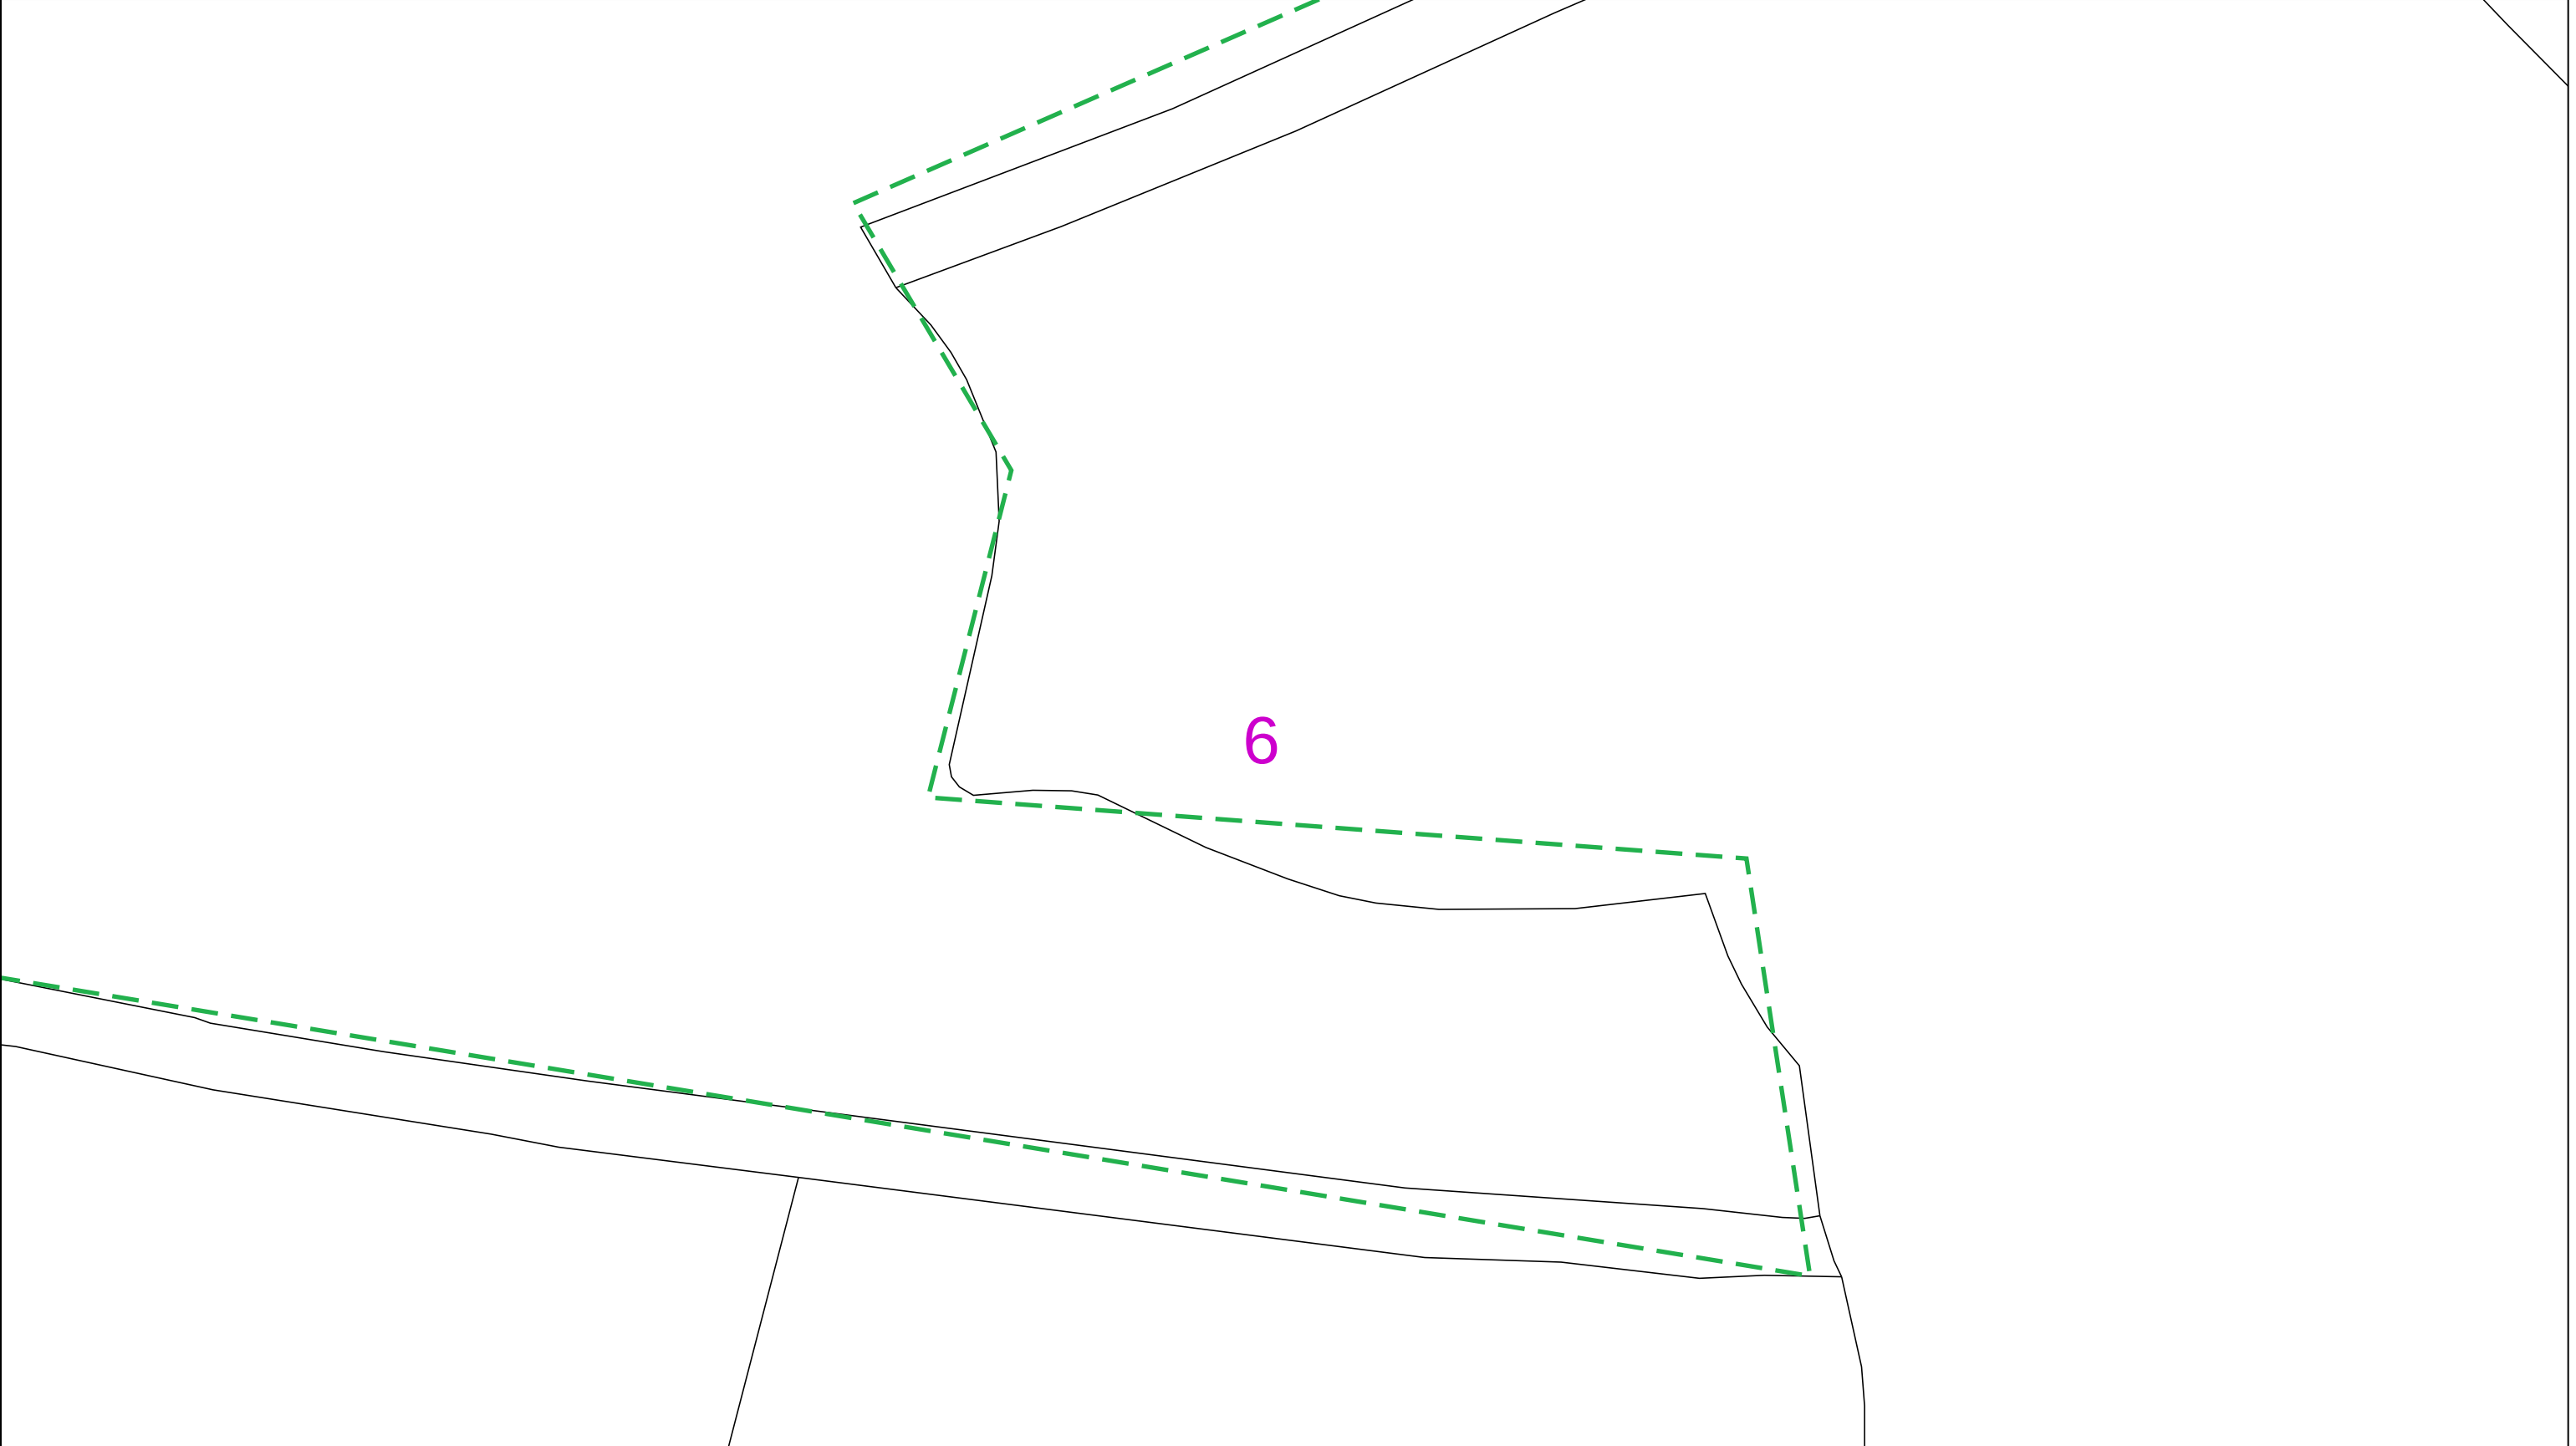

0 100 m Dig Sites Area: Line: The quality and accuracy of any print will depend on your printer, your computer and its print settings. Measurements scaled from this plan may not match measurements between the same points on the ground.			
Date Requested: 11/10/2024 Job Reference: 35029363 Site Location: 393969 171682 Requested by: Mr Matt Evans Your Scheme/Reference: Land off London Road, Chippenham	The information on this document is proprietary and shall not be used, copied, reproduced or disclosed in whole or in part without written consent of Neos Networks. Approximate location only is shown. To determine exact location a trial hole must be dug. Before excavation, please refer to HSG47. Neos Networks accept no liability for errors or omissions.		Registered Office: Inveralmond House, 200 Dunkeld Road, Perth, PH1 3AQ
Scale: 1:1250 (When plotted at A3)	Neos Network Underground Route	Emergency Number: 0345 305 3337	
Some of the material on this plot has been reproduced from an Ordnance Survey map with permission of the Controller of Her Majesty's Stationery Office, © Crown Copyright. Licence No. 0100048661 Warning: PDF designed for colour print only with no page scaling. This Information is given as a guide only and its accuracy cannot be guaranteed Plans generated by DigSAFE Pro™ software provided by LinesearchbeforeUdig.			




APPENDIX A

**TELECOMS
EXA INFRASTRUCTURE**




Authorized By: Head of Consultancy	Page 8 of 10	SEMS-FOR-UTL-016-SDS
Author: M Edwards	Version Date: June 2023	Version: 1.0
UNCONTROLLED IF PRINTED OR COPIED. Always check the IMS for latest version.		



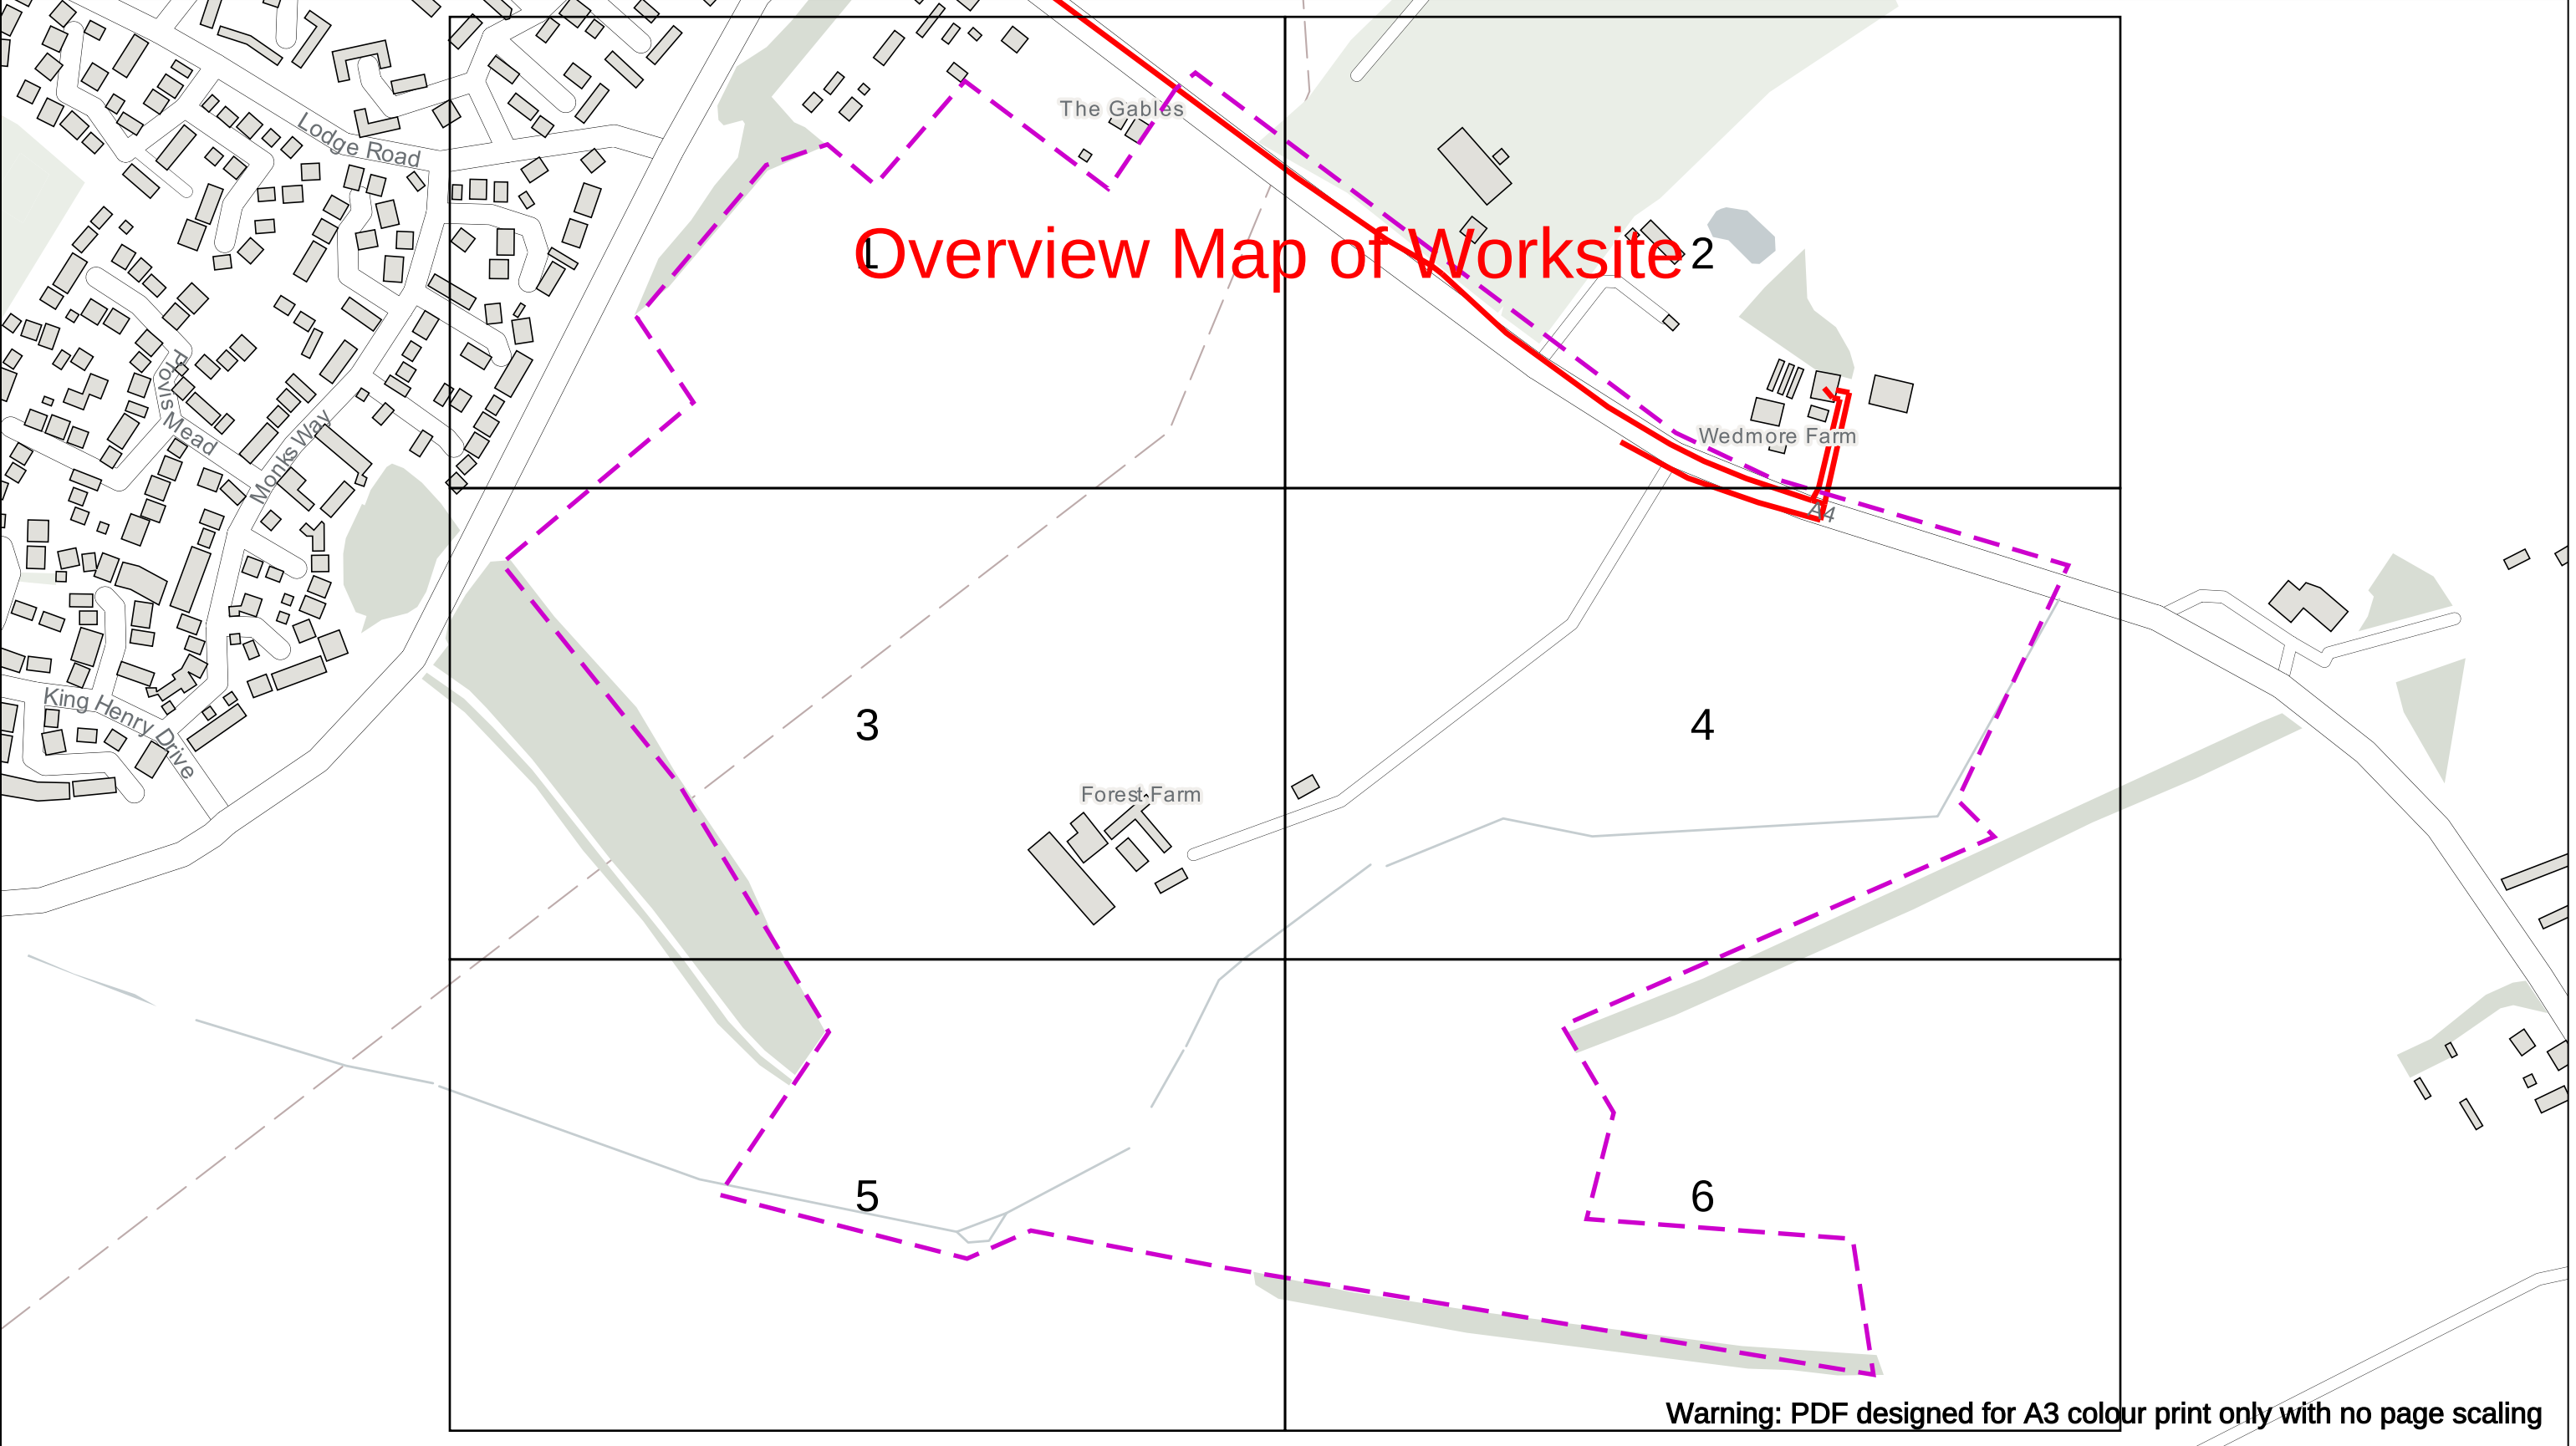


Date Requested: 11/10/2024 Job Reference: 35029363 Site Location: 393481 171256 Requested by: Mr Matt Evans Your Scheme/Reference: Land off London Road, Chippenham Scale: 1:3844 (When plotted at A3)		The information on this document is proprietary and shall not be used, copied, reproduced or disclosed in whole or in part without written consent of EXA. The location of EXA's apparatus is indicated on the plan for general guidance but the exact location may vary from that shown. EXA cannot guarantee the accuracy of this document and Safe Digging Practices should always be used to identify the exact location of any utility's plant. EXA accept no liability for any errors or omissions.		Warning: PDF designed for A3 colour print only with no page scaling	
EXA Route		In Emergency Call: +3531 (0) 8673 600 Option 1			
The material contained on this plot has been reproduced from an Ordnance Survey map with permission of the controller of H.M.S.O. Crown Copyright and database right 2024 Warning: PDF designed for colour print only with no page scaling. This information is given as a guide only and its accuracy cannot be guaranteed Plans generated by DigSAFE Pro™ software provided by LinesearchbeforeUdig.					

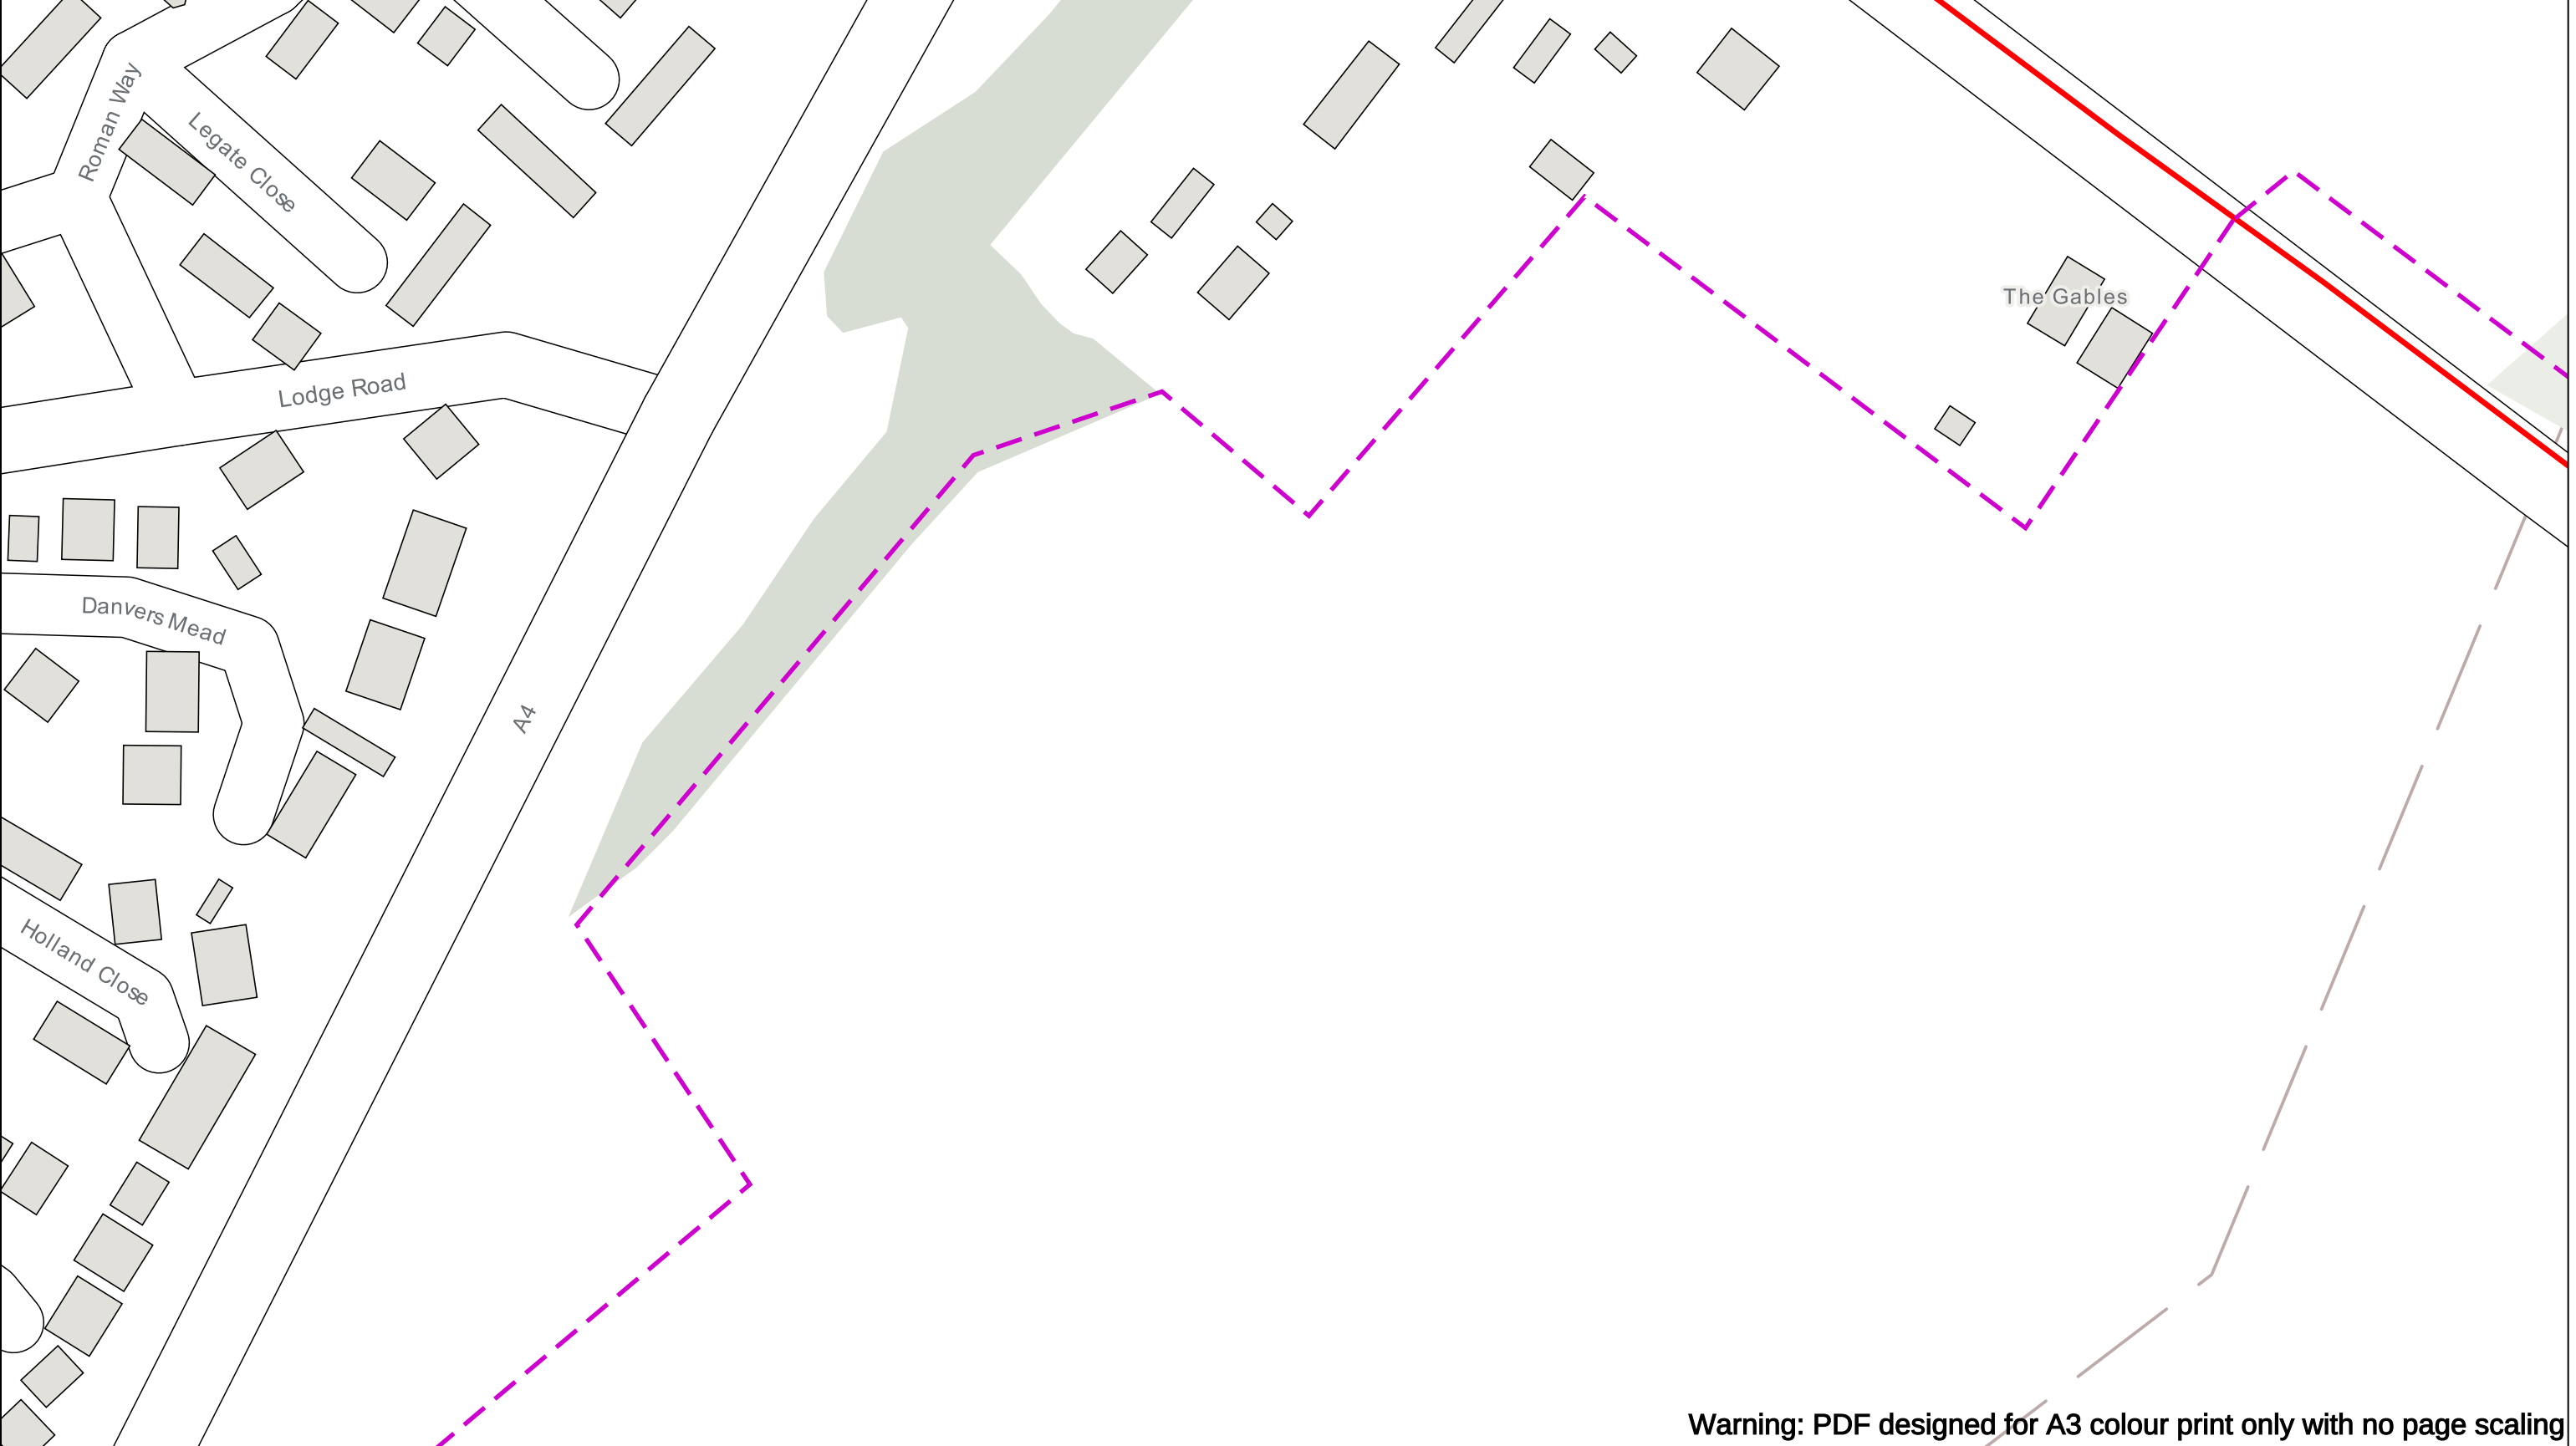

Warning: PDF designed for A3 colour print only with no page scaling

0 100 m Dig Sites Area: Line: Date Requested: 11/10/2024 Job Reference: 35029363 Site Location: 393481 171256 Requested by: Mr Matt Evans Your Scheme/Reference: Land off London Road, Chippenham The information on this document is proprietary and shall not be used, copied, reproduced or disclosed in whole or in part without written consent of EXA. The location of EXA's apparatus is indicated on the plan for general guidance but the exact location may vary from that shown. EXA cannot guarantee the accuracy of this document and Safe Digging Practices should always be used to identify the exact location of any utility's plant. EXA accept no liability for any errors or omissions. EXA Route In Emergency Call: +3531 (0) 8673 600 Option 1		Southport Business Park Wight Moss Way Southport, PR8 4HQ United Kingdom +44 (0) 7980897367 - justin.hill@exainfra.net +44 (0) 7968406703 - mick.mcgrath@exainfra.net Global.Operations@exainfra.net
---	--	---

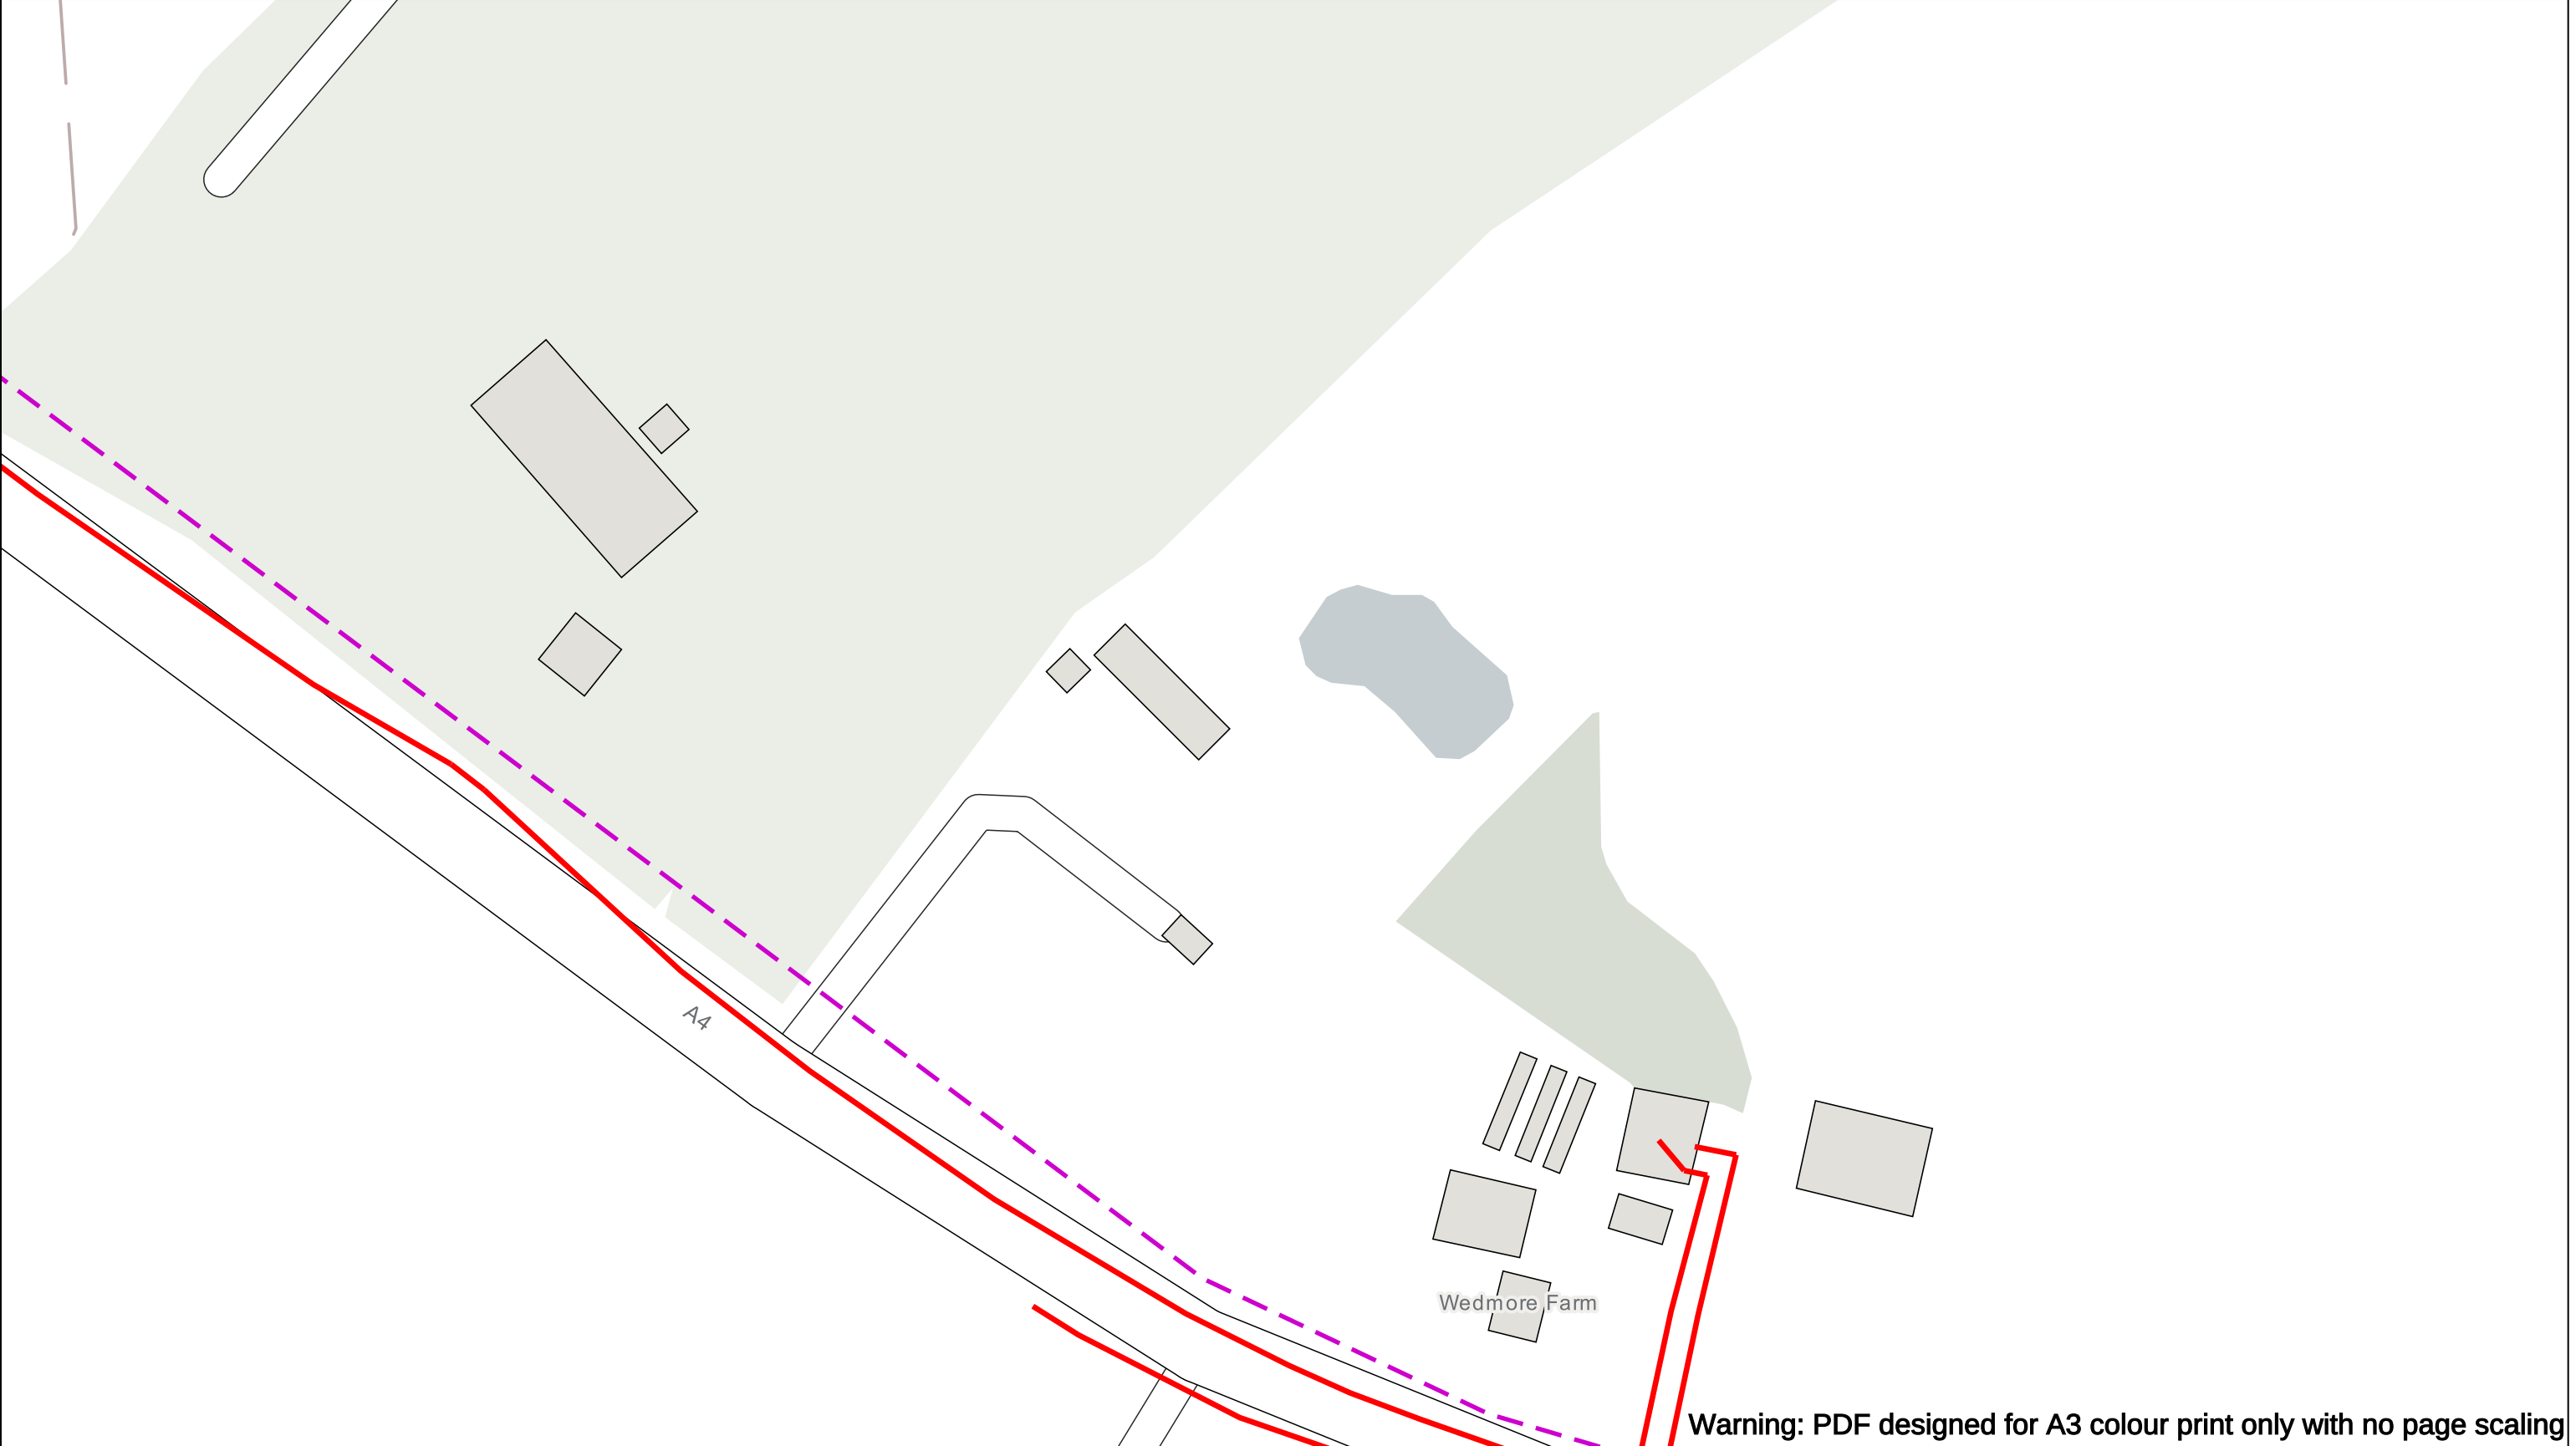


Warning: PDF designed for A3 colour print only with no page scaling

		Dig Sites Area: Line:		The quality and accuracy of any print will depend on your printer, your computer and its print settings. Measurements scaled from this plan may not match measurements between the same points on the ground.	
Date Requested: 11/10/2024 Job Reference: 35029363 Site Location: 393481 171256 Requested by: Mr Matt Evans Your Scheme/Reference: Land off London Road, Chippenham Scale: 1:1250 (When plotted at A3)		The information on this document is proprietary and shall not be used, copied, reproduced or disclosed in whole or in part without written consent of EXA. The location of EXA's apparatus is indicated on the plan for general guidance but the exact location may vary from that shown. EXA cannot guarantee the accuracy of this document and Safe Digging Practices should always be used to identify the exact location of any utility's plant. EXA accept no liability for any errors or omissions.			




Southport Business Park
Wight Moss Way
Southport, PR8 4HQ
United Kingdom

+44 (0) 7980897367 - justin.hill@exainfra.net
+44 (0) 7968406703 - mick.mcgrath@exainfra.net
Global.Operations@exainfra.net

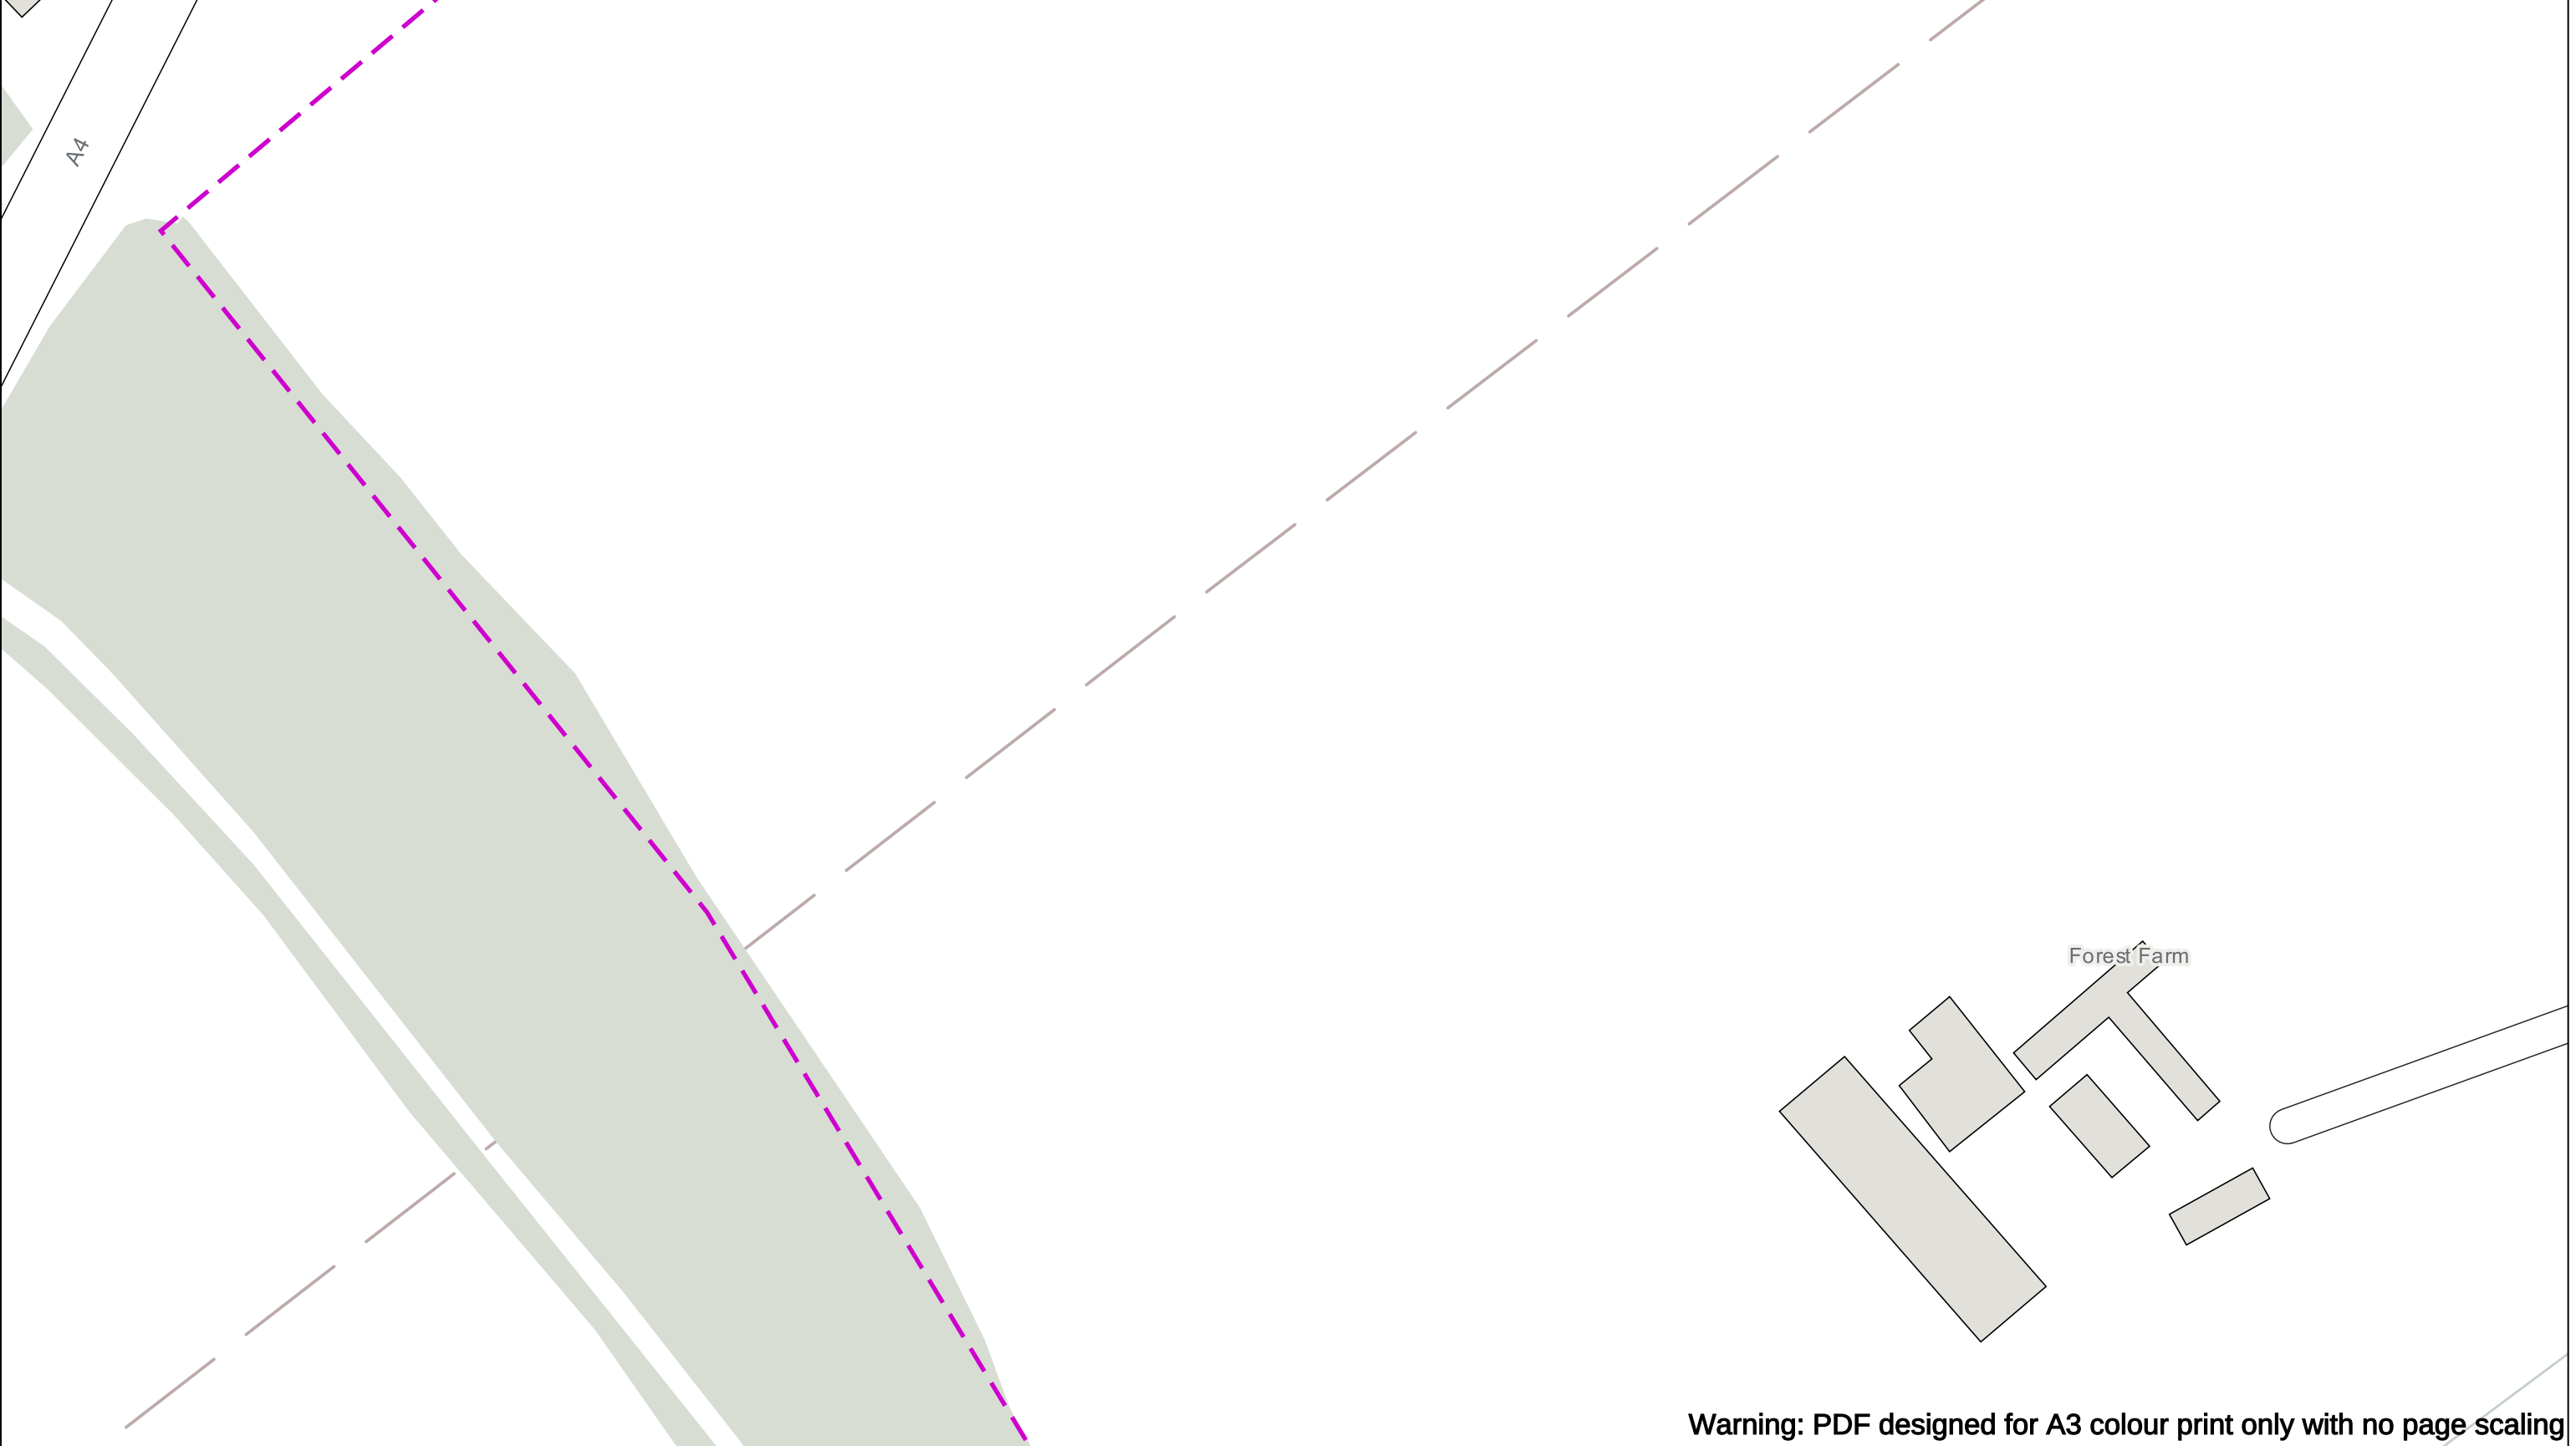


Warning: PDF designed for A3 colour print only with no page scaling

0 100 m Dig Sites Area: Line:		
Date Requested: 11/10/2024 Job Reference: 35029363 Site Location: 393481 171256 Requested by: Mr Matt Evans Your Scheme/Reference: Land off London Road, Chippenham	The information on this document is proprietary and shall not be used, copied, reproduced or disclosed in whole or in part without written consent of EXA. The location of EXA's apparatus is indicated on the plan for general guidance but the exact location may vary from that shown. EXA cannot guarantee the accuracy of this document and Safe Digging Practices should always be used to identify the exact location of any utility's plant. EXA accept no liability for any errors or omissions.	
Scale: 1:1250 (When plotted at A3)	EXA Route	In Emergency Call: +3531 (0) 8673 600 Option 1

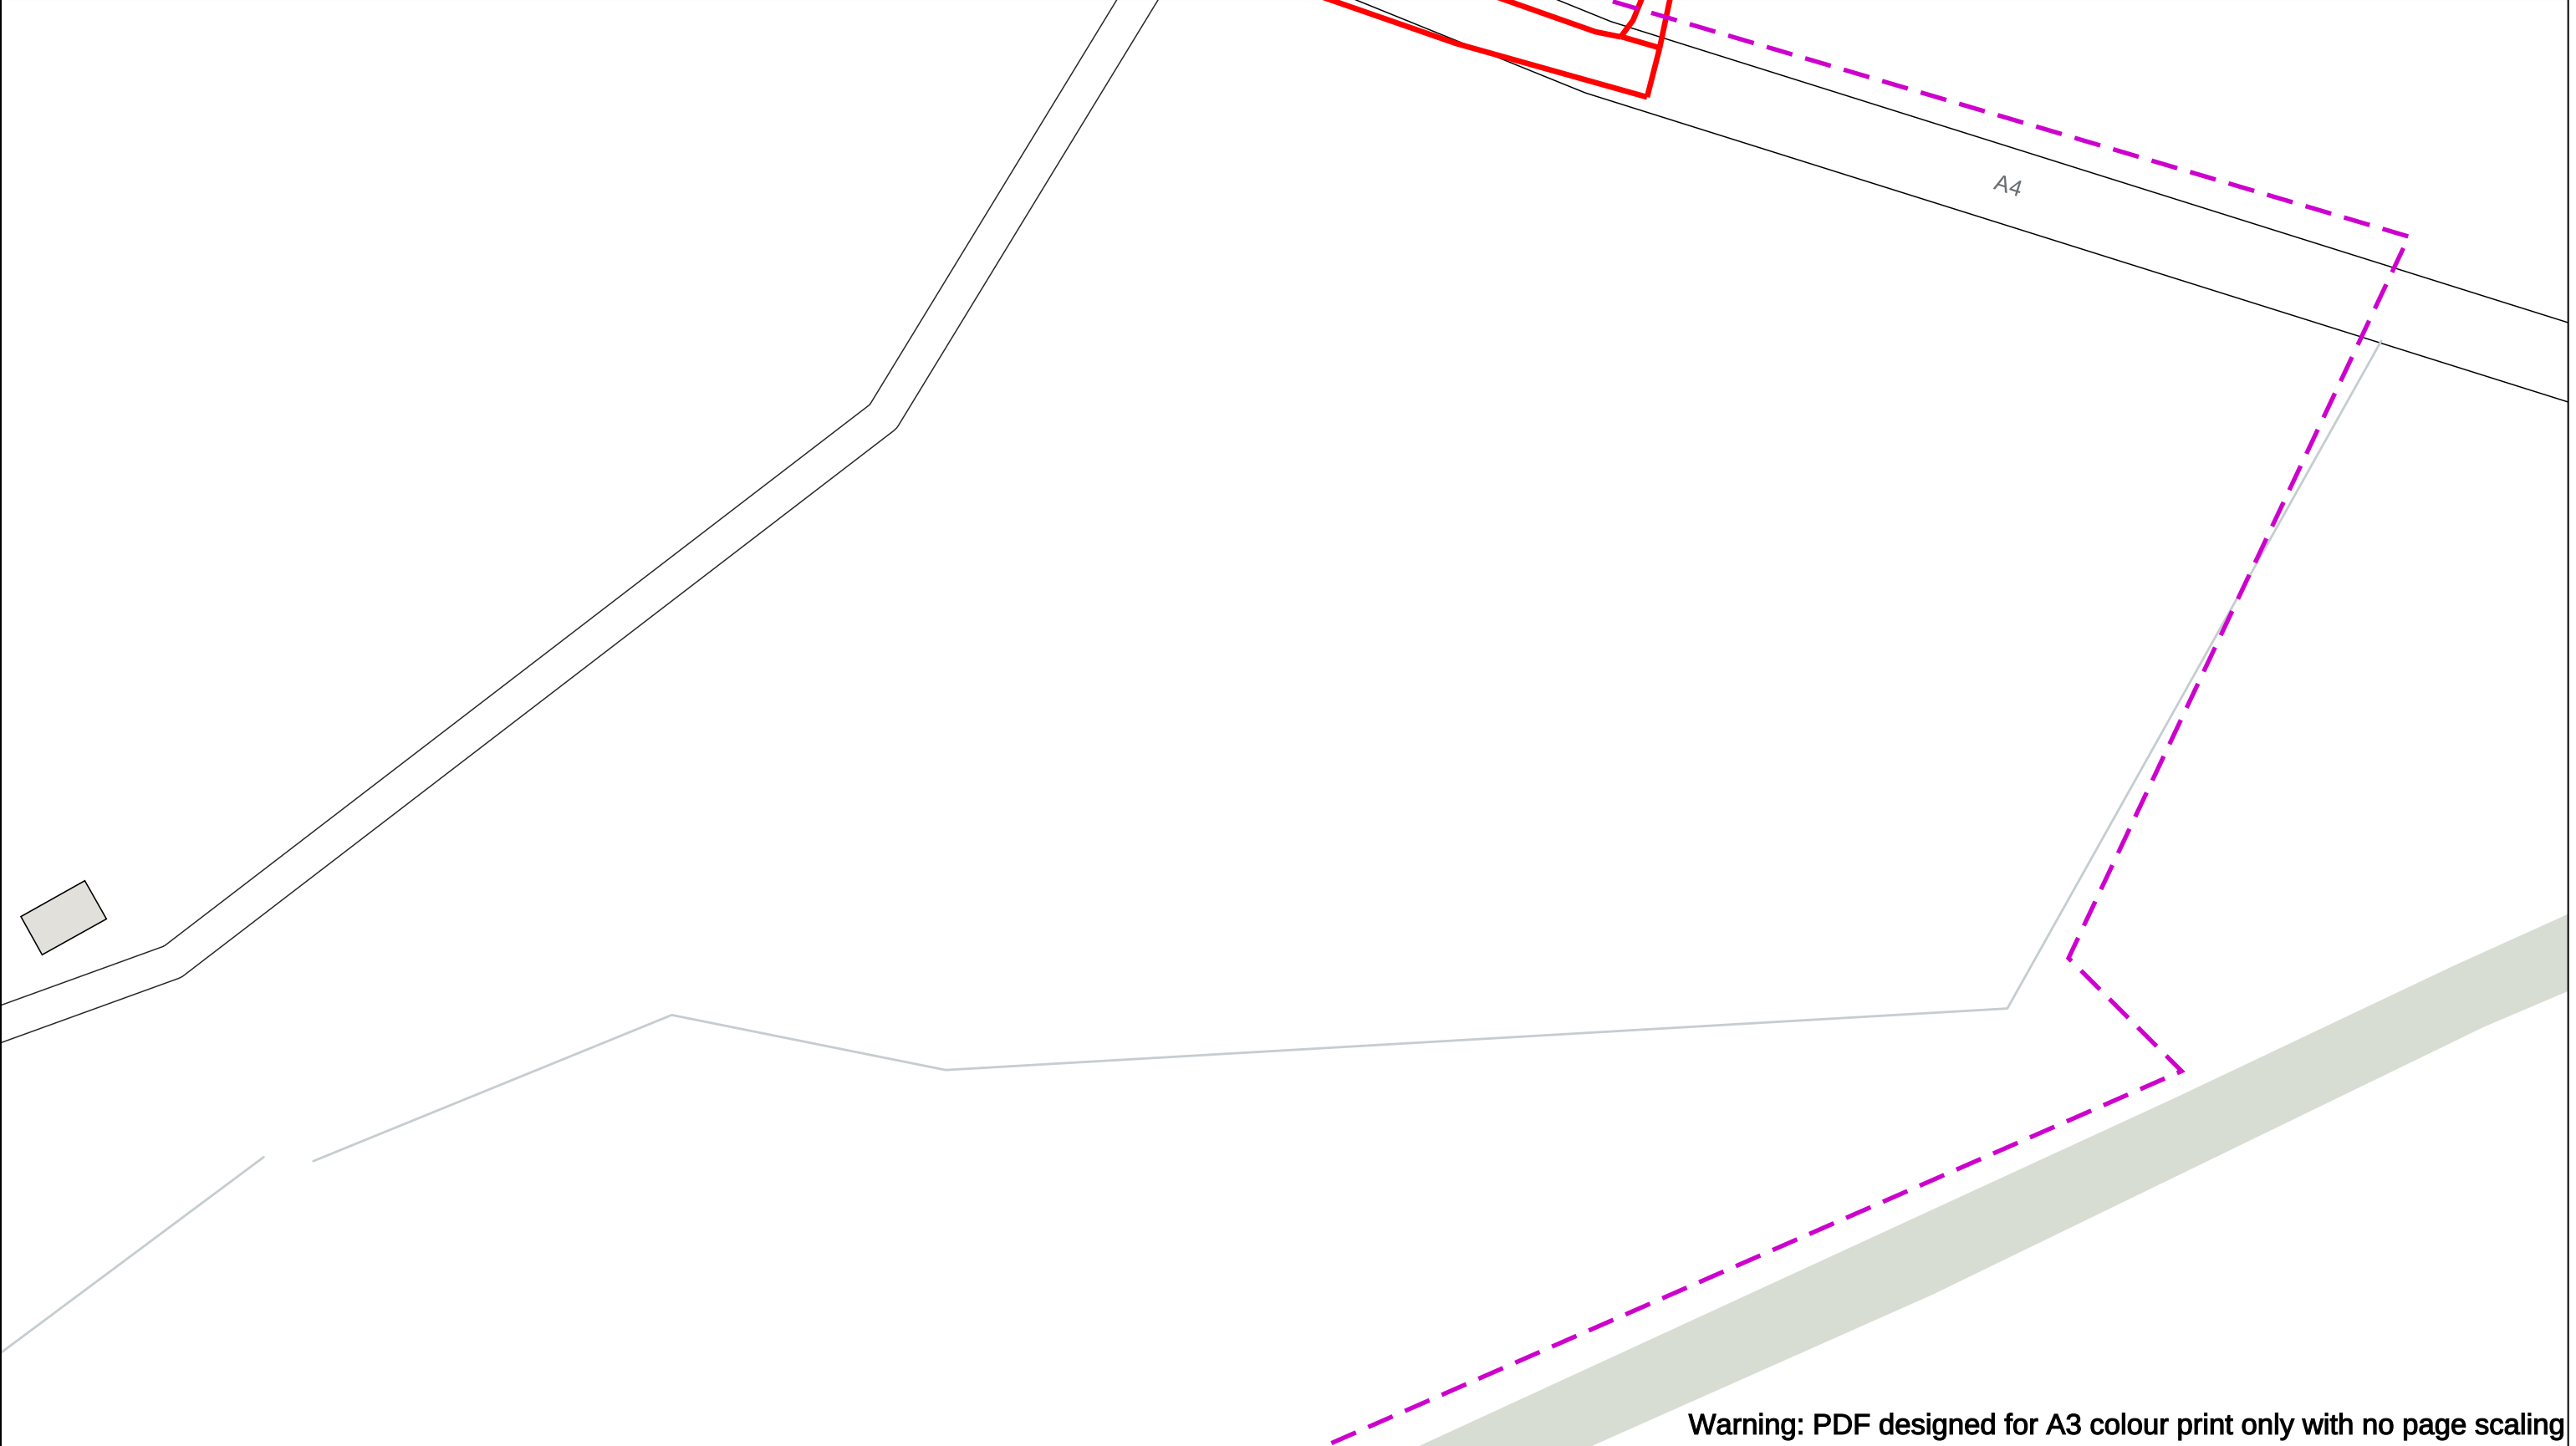

Warning: PDF designed for A3 colour print only with no page scaling

0  1 0 0 m Dig Sites Area:  Line:  The quality and accuracy of any print will depend on your printer, your computer and its print settings. Measurements scaled from this plan may not match measurements between the same points on the ground.		 	
Date Requested: 11/10/2024 Job Reference: 35029363 Site Location: 393481 171256 Requested by: Mr Matt Evans Your Scheme/Reference: Land off London Road, Chippenham The information on this document is proprietary and shall not be used, copied, reproduced or disclosed in whole or in part without written consent of EXA. The location of EXA's apparatus is indicated on the plan for general guidance but the exact location may vary from that shown. EXA cannot guarantee the accuracy of this document and Safe Digging Practices should always be used to identify the exact location of any utility's plant. EXA accept no liability for any errors or omissions.	 EXA Route In Emergency Call: +3531 (0) 8673 600 Option 1		Southport Business Park Wight Moss Way Southport, PR8 4HQ United Kingdom +44 (0) 7980897367 - justin.hill@exainfra.net +44 (0) 7968406703 - mick.mcgrath@exainfra.net Global.Operations@exainfra.net
Scale: 1:1250 (When plotted at A3)			

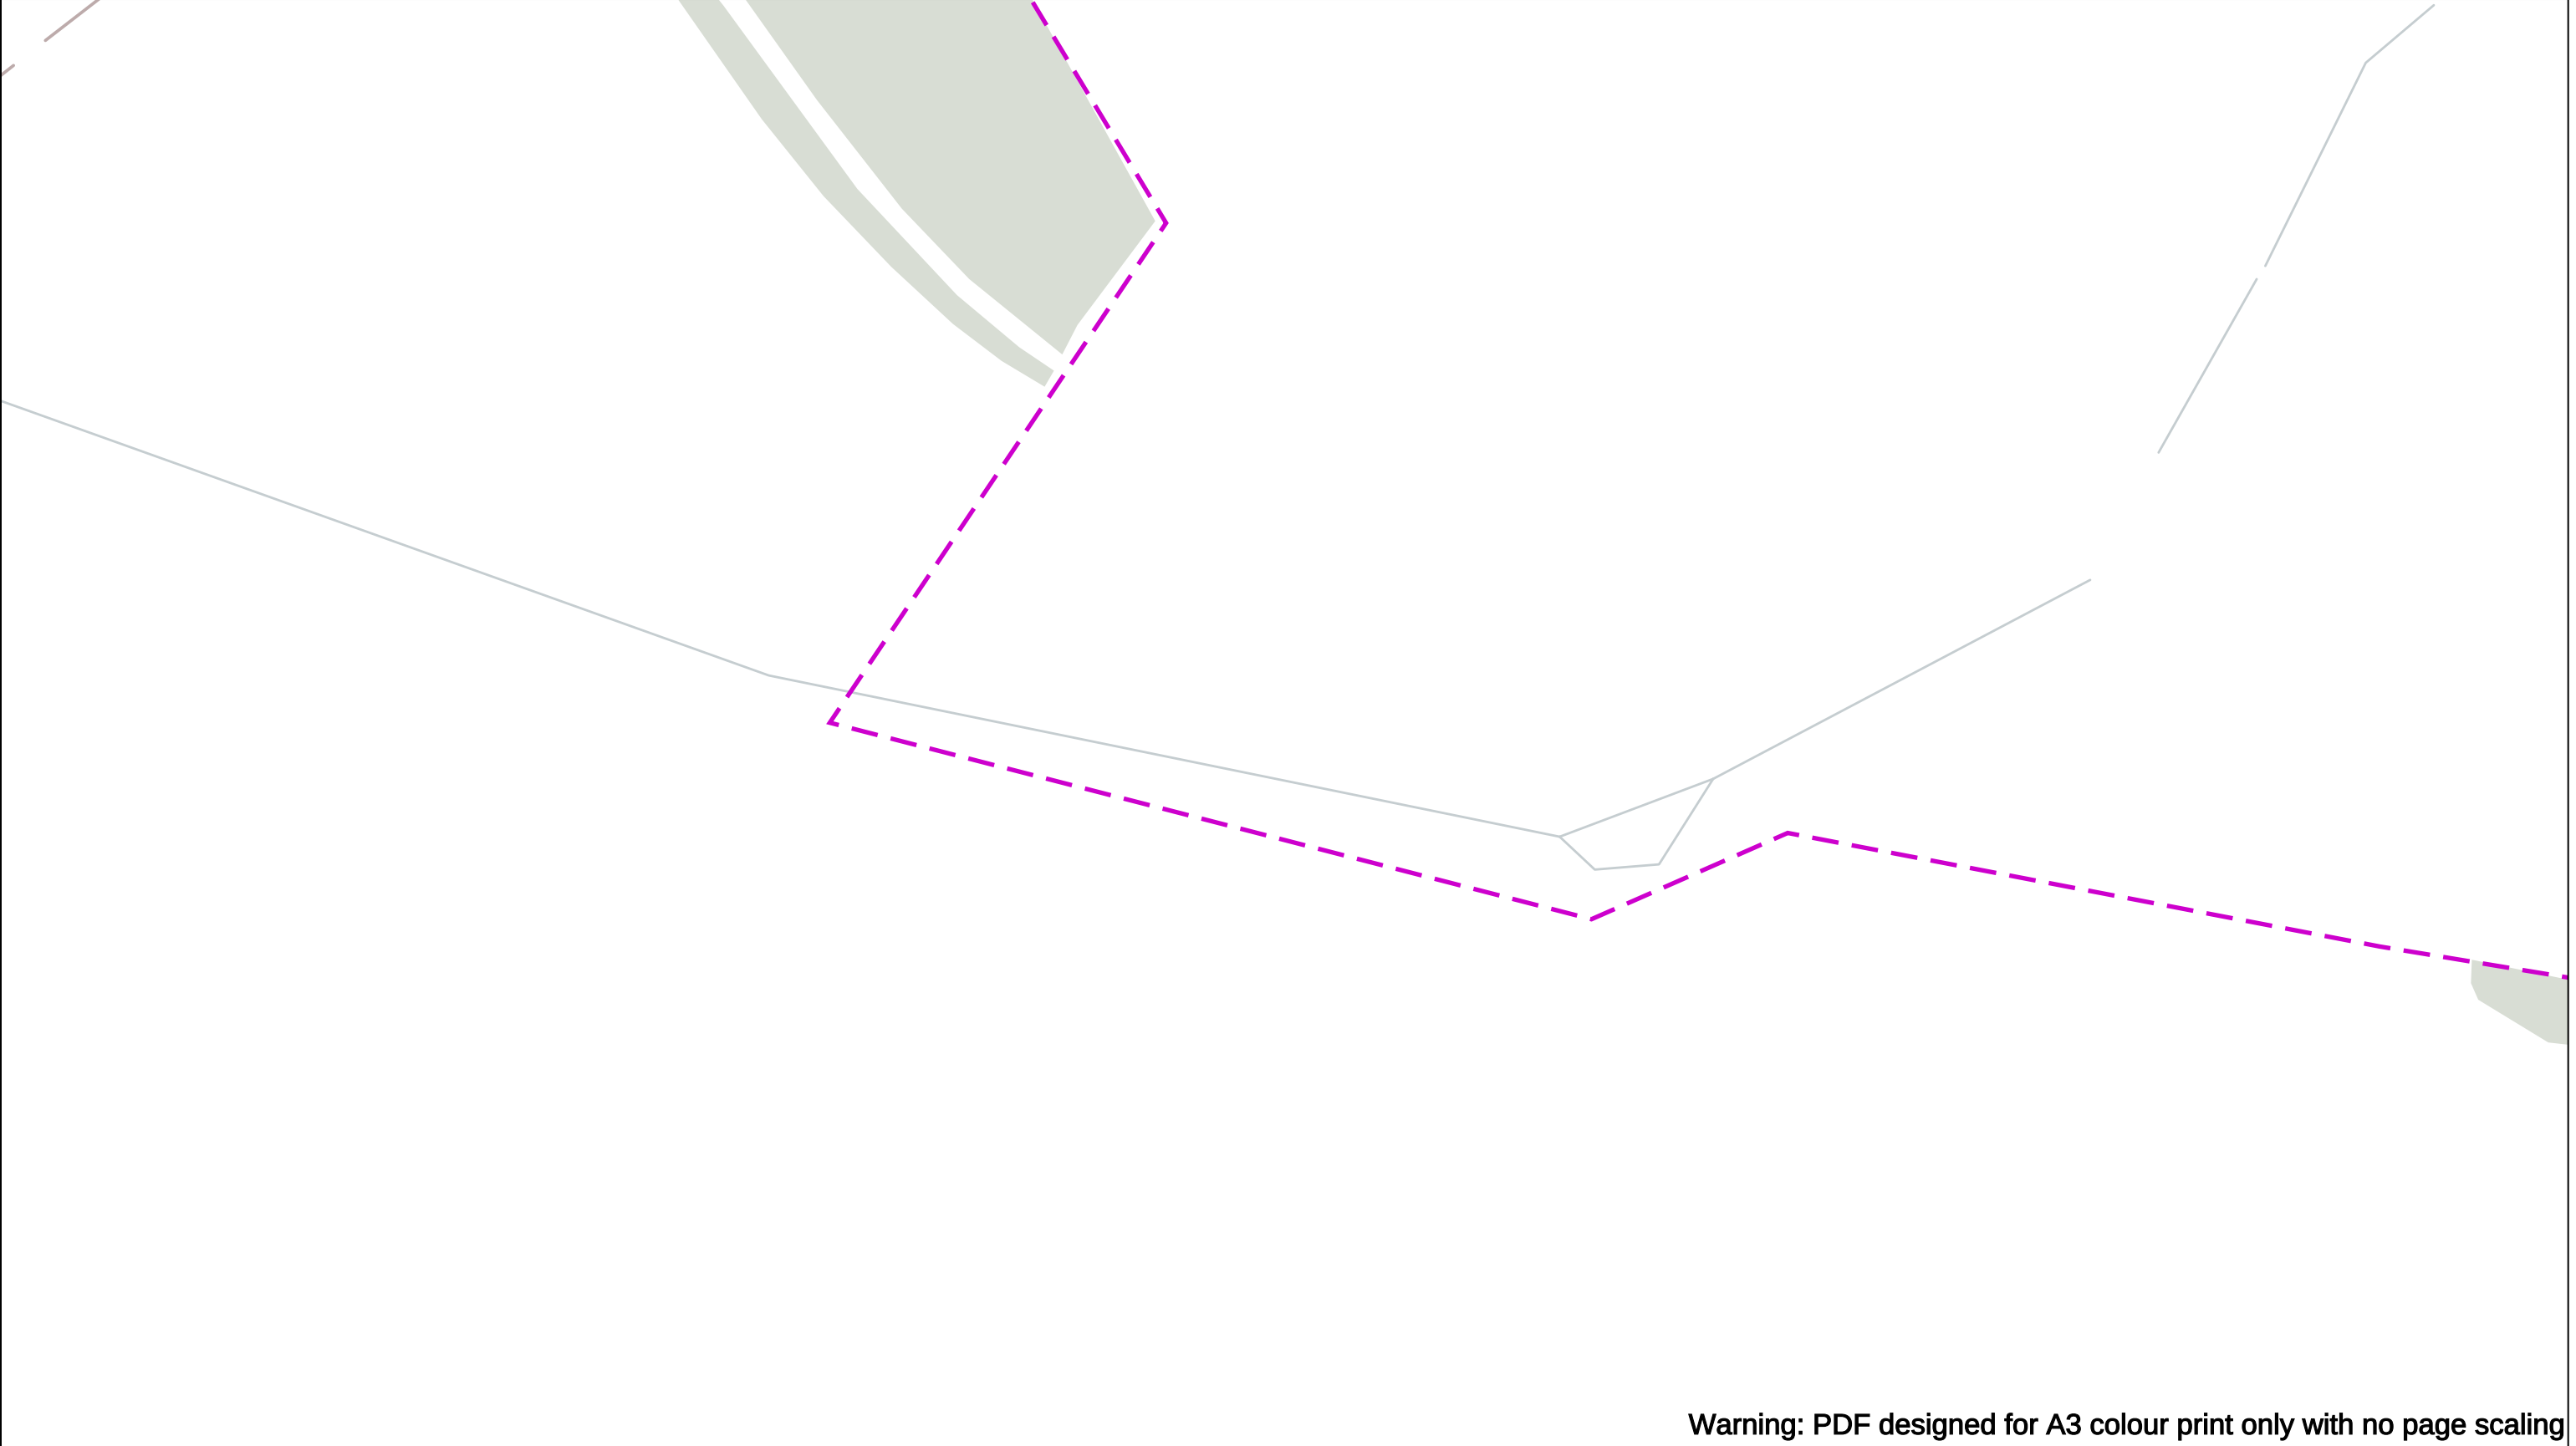

Warning: PDF designed for A3 colour print only with no page scaling

0100 m Dig Sites Area:  Line:  The quality and accuracy of any print will depend on your printer, your computer and its print settings. Measurements scaled from this plan may not match measurements between the same points on the ground.			
Date Requested: 11/10/2024 Job Reference: 35029363 Site Location: 393481 171256 Requested by: Mr Matt Evans Your Scheme/Reference: Land off London Road, Chippenham Scale: 1:1250 (When plotted at A3)	The information on this document is proprietary and shall not be used, copied, reproduced or disclosed in whole or in part without written consent of EXA. The location of EXA's apparatus is indicated on the plan for general guidance but the exact location may vary from that shown. EXA cannot guarantee the accuracy of this document and Safe Digging Practices should always be used to identify the exact location of any utility's plant. EXA accept no liability for any errors or omissions.  EXA Route		Southport Business Park Wight Moss Way Southport, PR8 4HQ United Kingdom +44 (0) 7980897367 - justin.hill@exainfra.net +44 (0) 7968406703 - mick.mcgrath@exainfra.net Global.Operations@exainfra.net

