


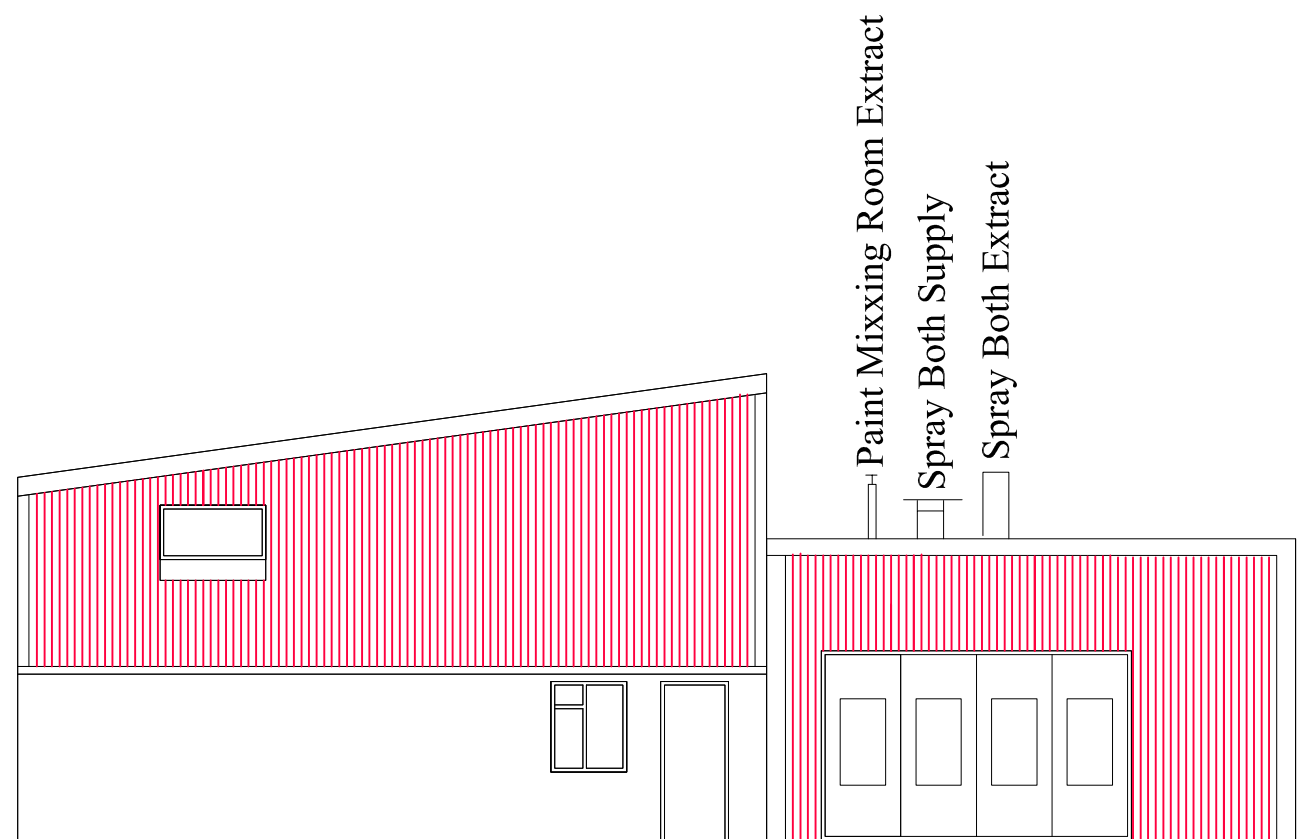
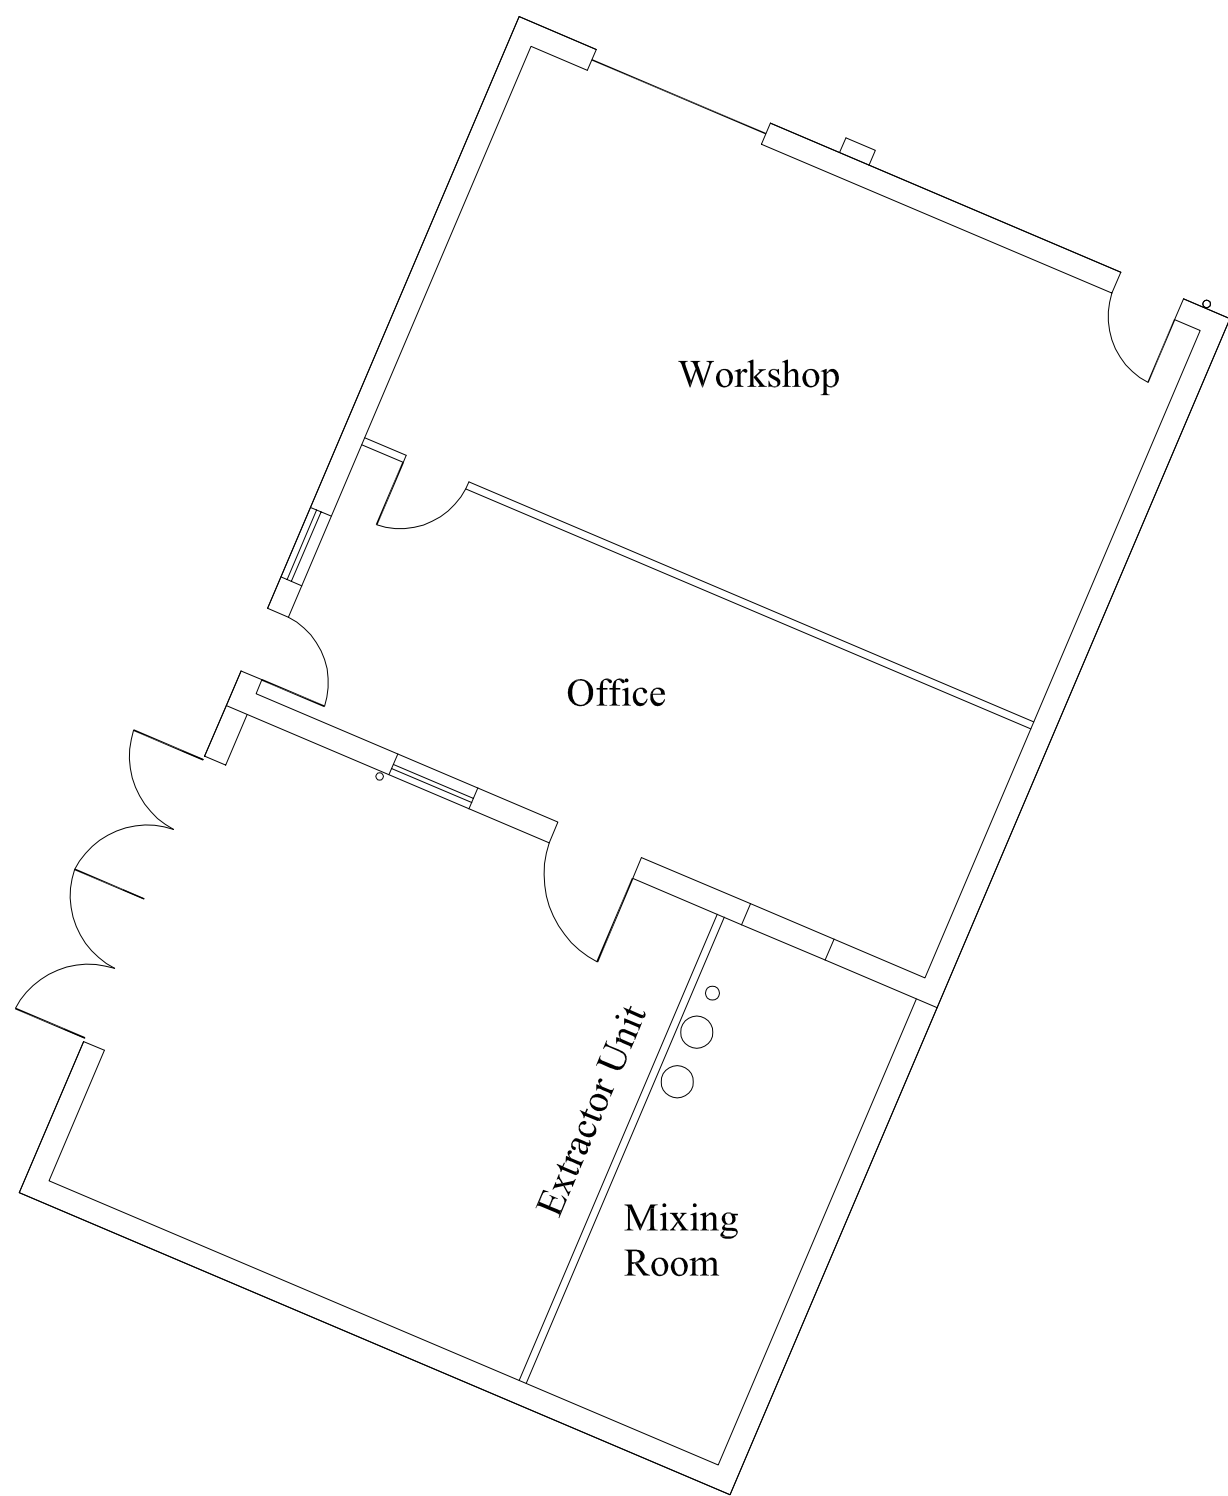


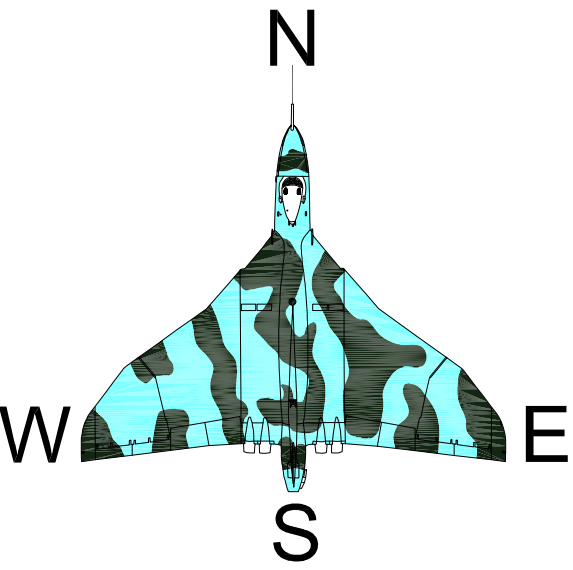


North Western Elevation

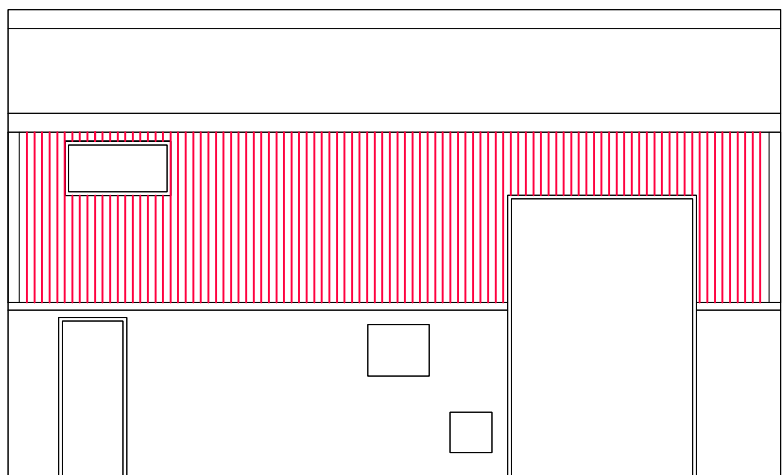


North Eastern Elevation

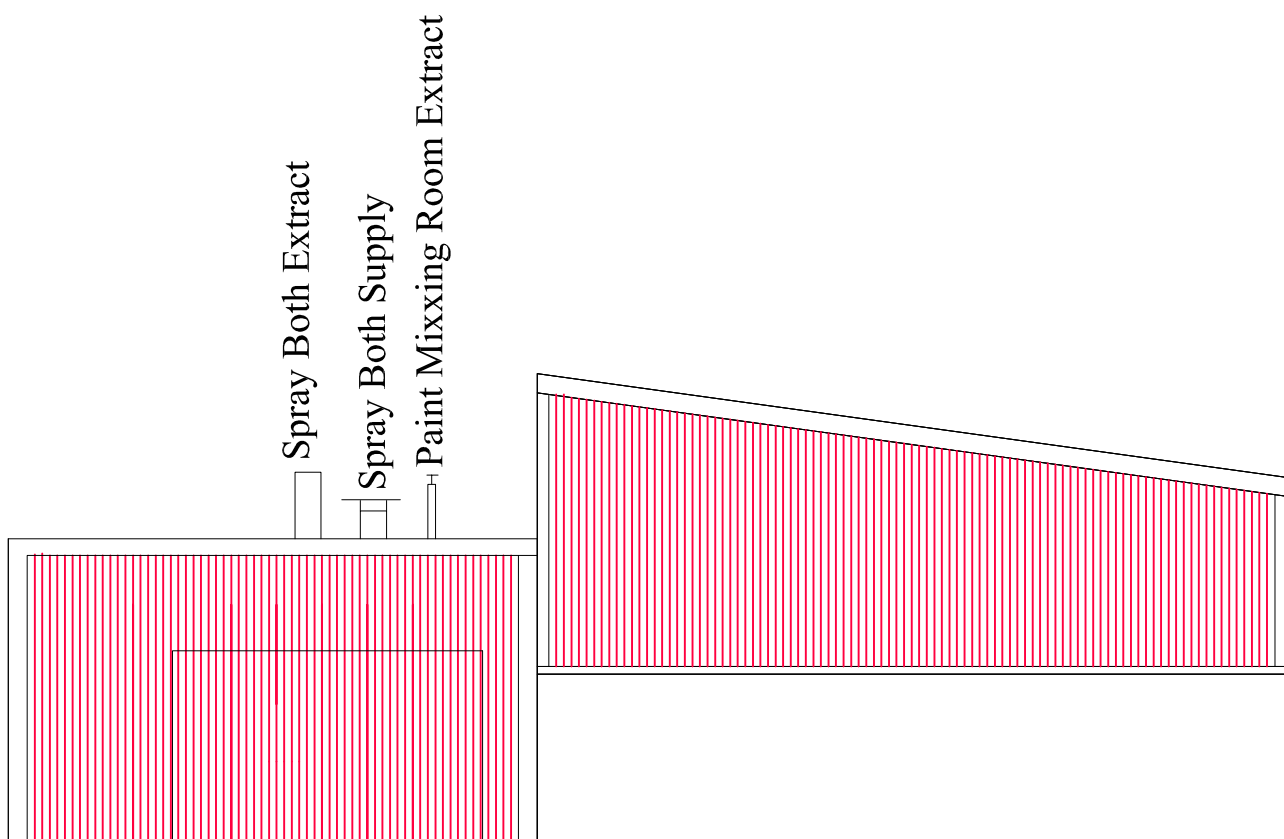

South Eastern Elevation

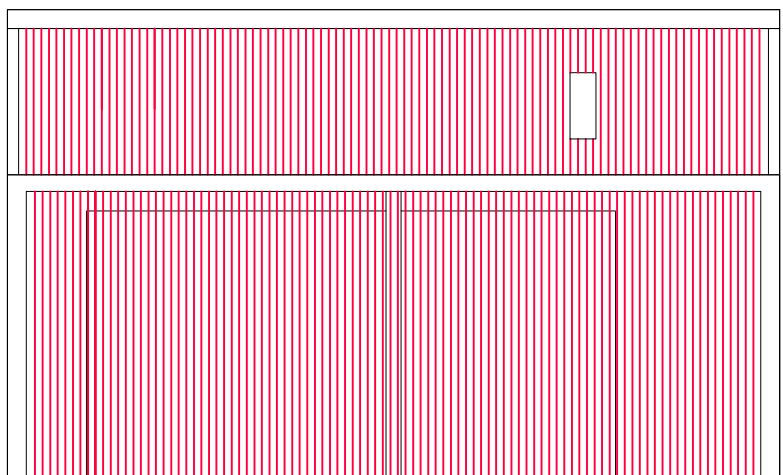


South Western Elevation

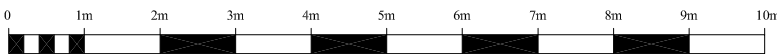

Scale 1 : 100

33 Years
BDS

Celebrating 31 Years 1993-2026

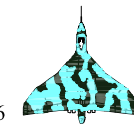

Building Design Surveys

(Building Design Surveys Ltd) www.bdscale.com

Building Plans Drawn For Planning & Building Regulation Approval

NEW-BUILD . EXTENSIONS . REFURBISHMENT

C.A.D Design/Drafting	Architectural Services
Conveyance Plans	Building Surveys
Planning Consultants	Large format Printing & Scanning
3d Visualisation Plans	Photo Montage
Land & Building Surveying	3d Laser Scanning

The Studio . Milestone Cottage . 61 London Road . Calne
Wiltshire . SN11 0AA . Tel/Fax (01249) 816626
Email bds@pobox.com Mobile 07740 335693

Project Name:
Pocock Yard Hopton Road
Devizes SN10 2EU

Drawing Title:
Proposed Plan & Elevations

Client:

Ross Burton

Date:	Scale:
May 2026	1:100 @ A1

Drawn	Checked	Dwg No	Rev
P.J-S		BDS-05-26-03	

Notes:
Survey Grid based on OS
Levels based on OSGM-15
© copyright to this drawing remains with BDS Ltd

