


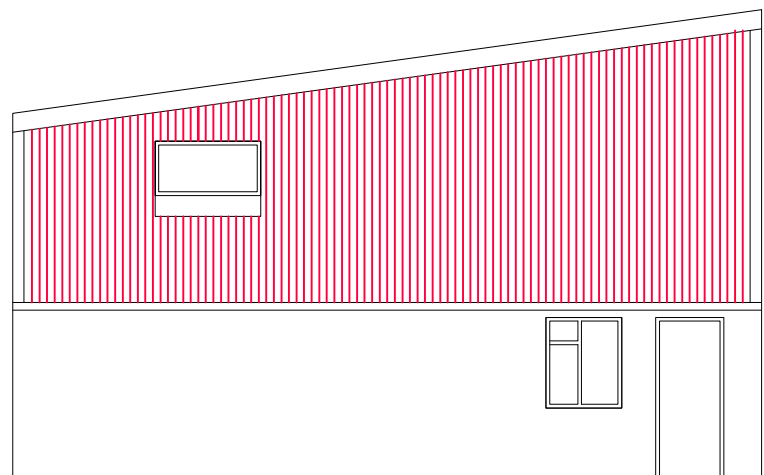


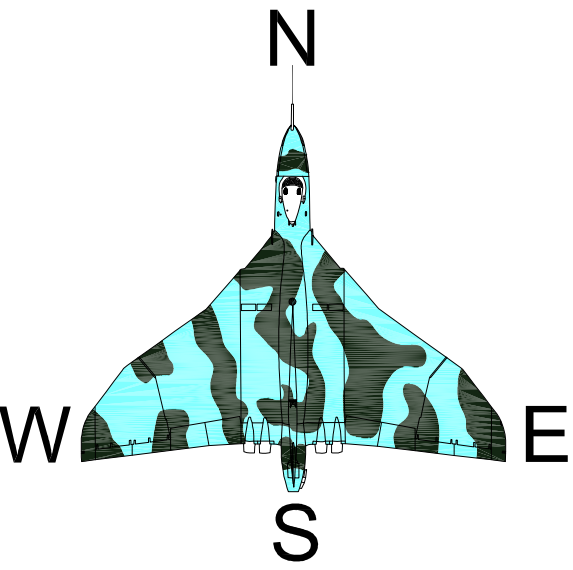


North Western Elevation

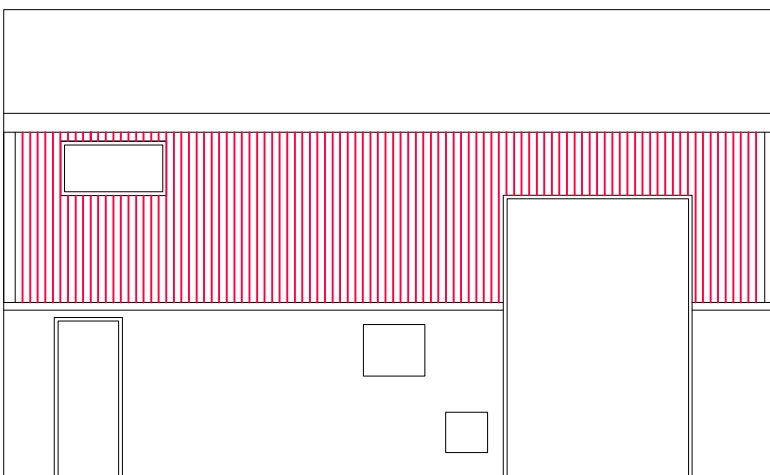


North Eastern Elevation

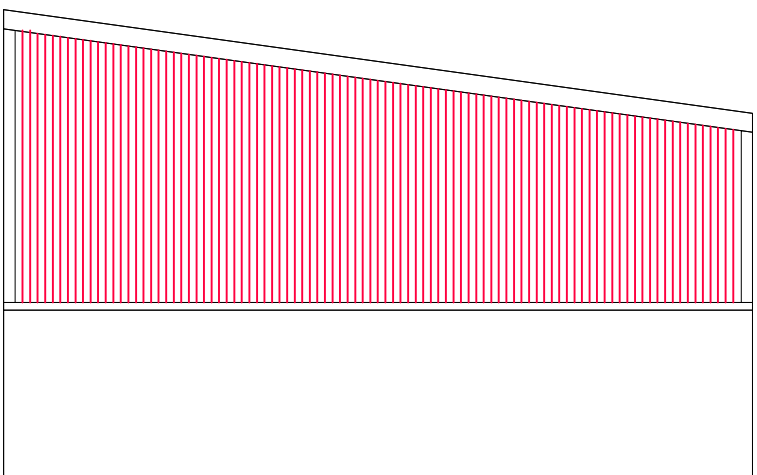

South Eastern Elevation

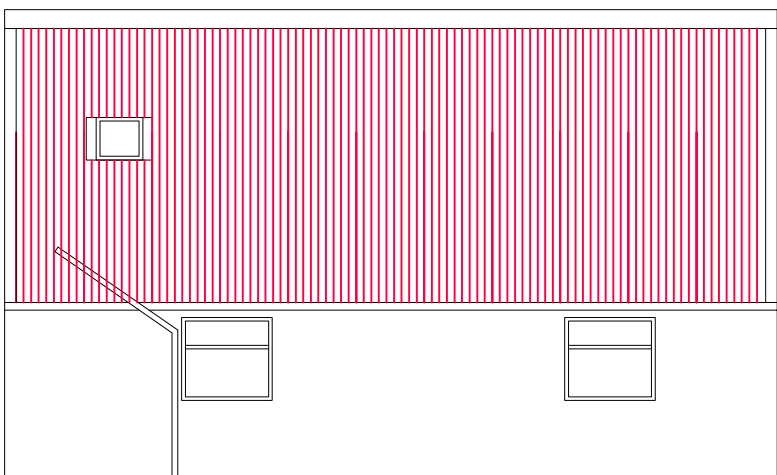

South Western Elevation

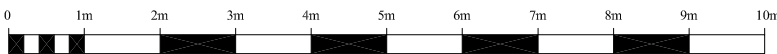

Scale 1 : 100

33 Years

BDS

Celebrating 31 Years 1993-2026

C.A.D Design/Drafting

Conveyance Plans

Planning Consultants

3d Visualisation Plans

Land & Building Surveying

Architectural Services

Building Surveys

Large format Printing & Scanning

Photo Montage

3d Laser Scanning

The Studio - Milestone Cottage - 61 London Road - Calne

Wiltshire, SN11 0AA

Email bds@pobox.com

Tel/Fax (01249) 816626

Mobile 07740 335693

Project Name:

Pocock Yard Hopton Road

Devizes SN10 2EU

Drawing Title:

Existing Plan & Elevations

Client:

Ross Burton

Date:

May 2026

Scale:

1:100 @ A1

Drawn

Checked

Dwg No

Rev

P.J-S

BDS-05-26-03

Notes:

Survey Grid based on OS

Levels based on OSGM-15

© copyright to this drawing remains with BDS Ltd

33 Years

1993-2026

Building Design Surveys

Member