



01 | PROPOSED PV SITE SECTION
SCALE 1:200

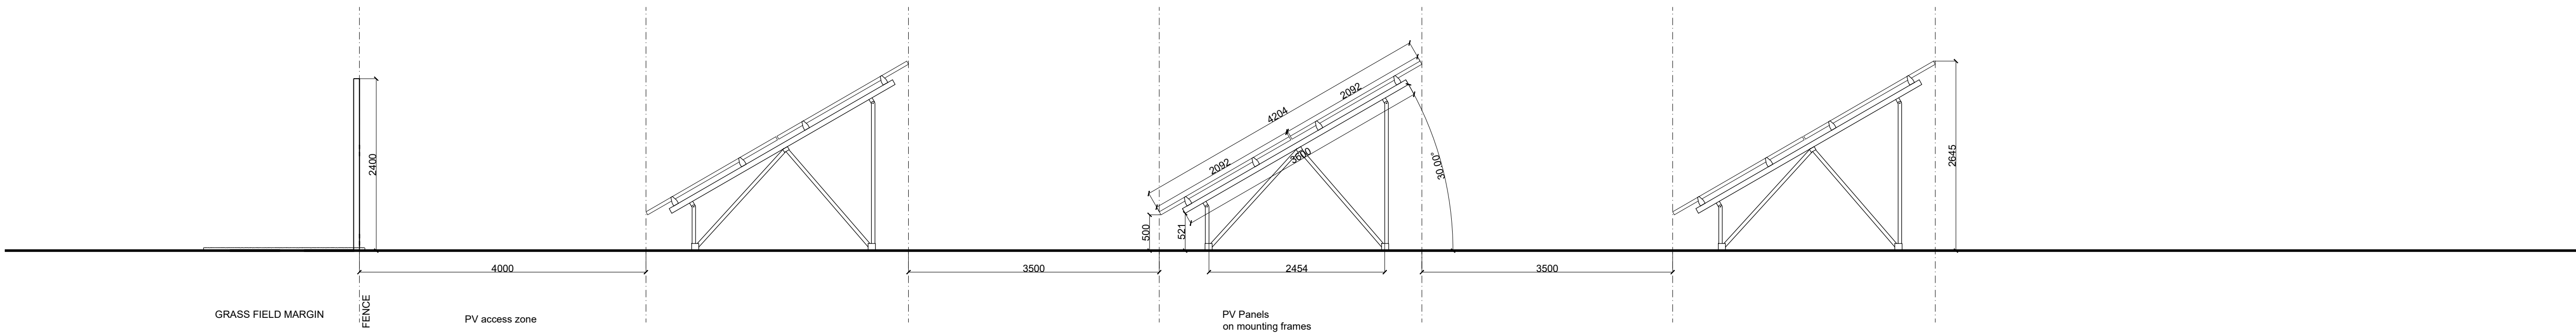

02 | PROPOSED PV DETAIL SECTION
SCALE 1:50

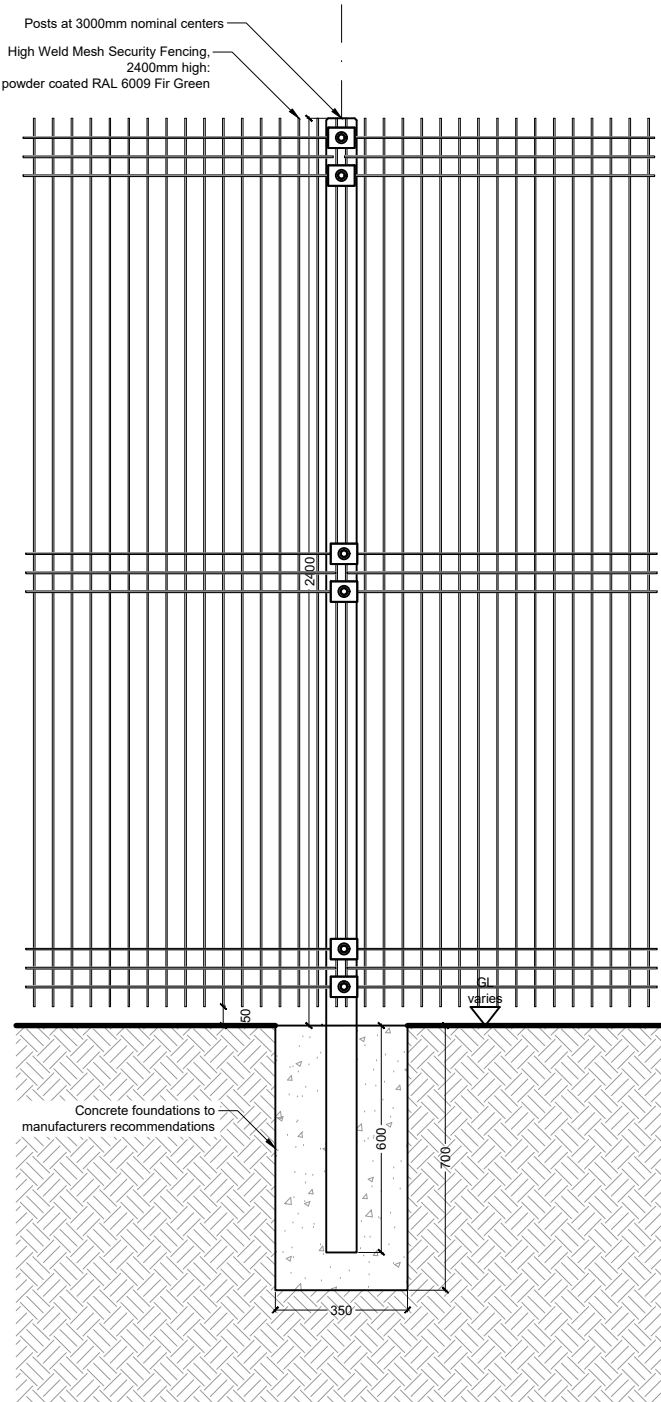

03 | PROPOSED FENCING - ELEVATION
SCALE 1:20

This drawing is copyright and may not be altered, traced, copied, photographed or used for any purpose other than that for which it is issued without written permission from CSA Architects.


Contractors are not to scale from this drawing, but to check all dimensions on site prior to the commencement of work.

Any discrepancies should be reported to the Architect.

All details shown on this drawing are based upon typical site conditions related to the area. No responsibility can be accepted for abnormal conditions unless reported to the Architects, so that design amendments may be considered.

Notes / Revisions			
REV	DATE	NOTES	BY
B	16.06.26	Battery Store container removed.	SK
A	12.03.26	Drawing update.	SK
-	02.03.26	Initial Issue	PT

ORIGINAL DRAWING SIZE : A1

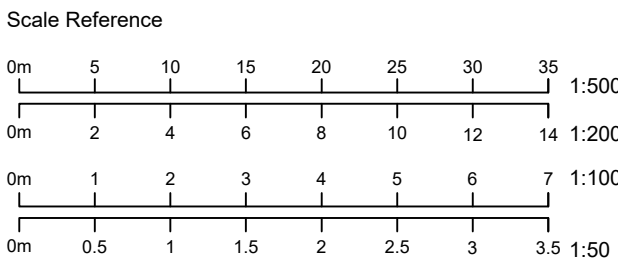

CSA Architects
RIBA Chartered Practice

Tel 01872 265 310
www.csa-architects.co.uk
info@csa-architects.co.uk
St Piran House, Heron Way
Newham, Truro, Cornwall, TR1 2XN

RIBA

Client
SPITFIRE ENTERPRISES LTD

Job Description / Location
**DEVELOPMENT AT NORTHERN FIELD
LAND ADJACENT TO A345**

HIGH POST, SALISBURY

Drawing Title
**PROPOSED PV ARRAY SECTIONS
ASSOCIATED BOUNDARY TREATMENTS**

Date	Scale	Drawn By	Checked
FEB 26	as noted	PT	SK
Job. No.	Drawing No.	Revision	
3553	045	B	

PLANNING