
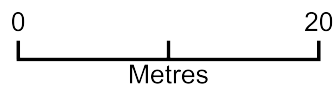


drawing 6 - Visibility Splay - 7, Shaftesbury rd SP34BL

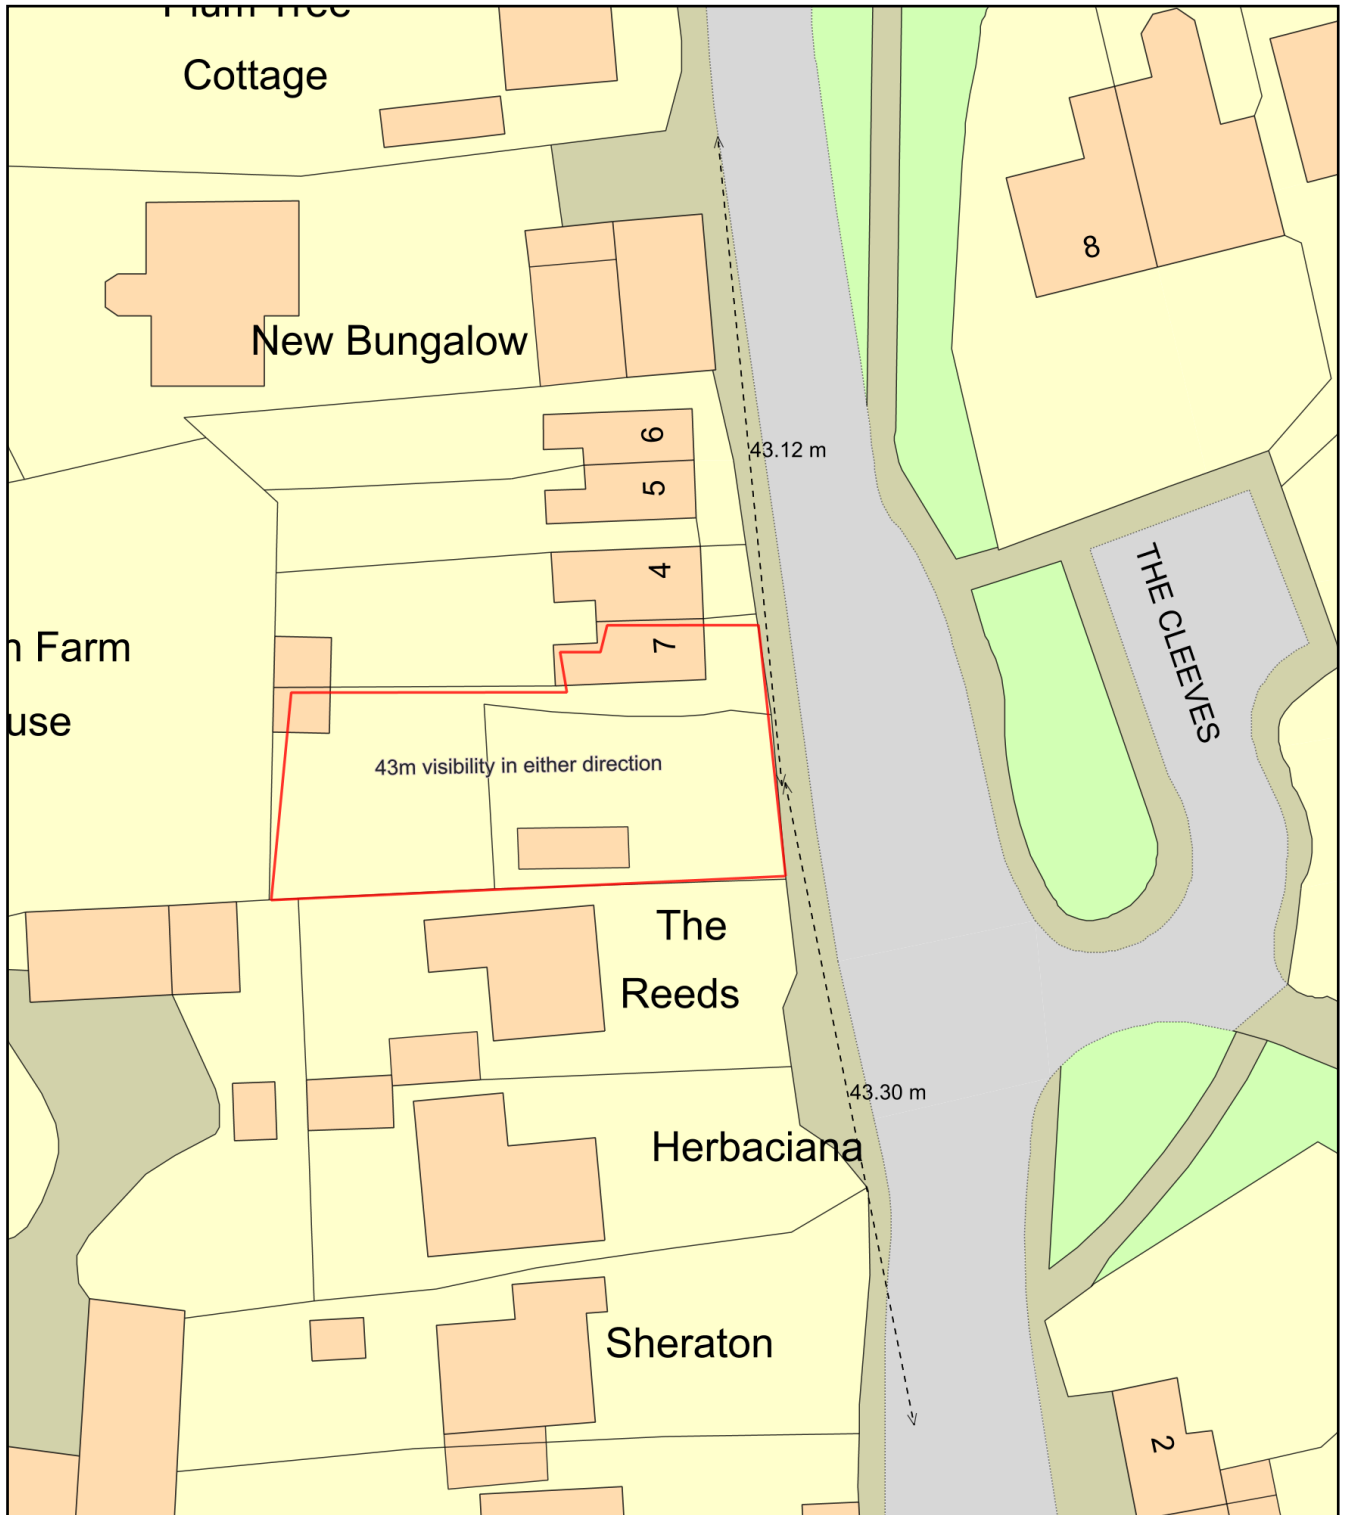

Plan Produced for: Nic Welford

Date Produced: 30 Jul 2026

Plan Reference Number: TQRQM26211183202168

Scale: 1:500 @ A4