

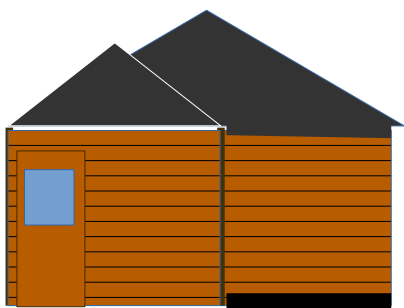


Calne Bowls Club SN11 8RJ
Clubhouse improvement
Existing Side Elevation Drawings
16/7/2026
DWG No. CBC 5
A3 Scale 1:100

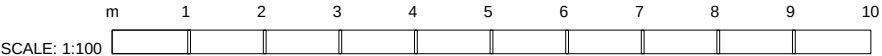

South West (Anchor Road) Elevation

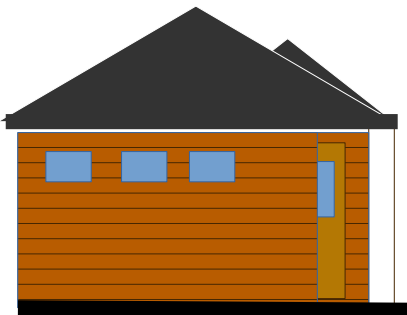

North East (Sports Pitch) Elevation