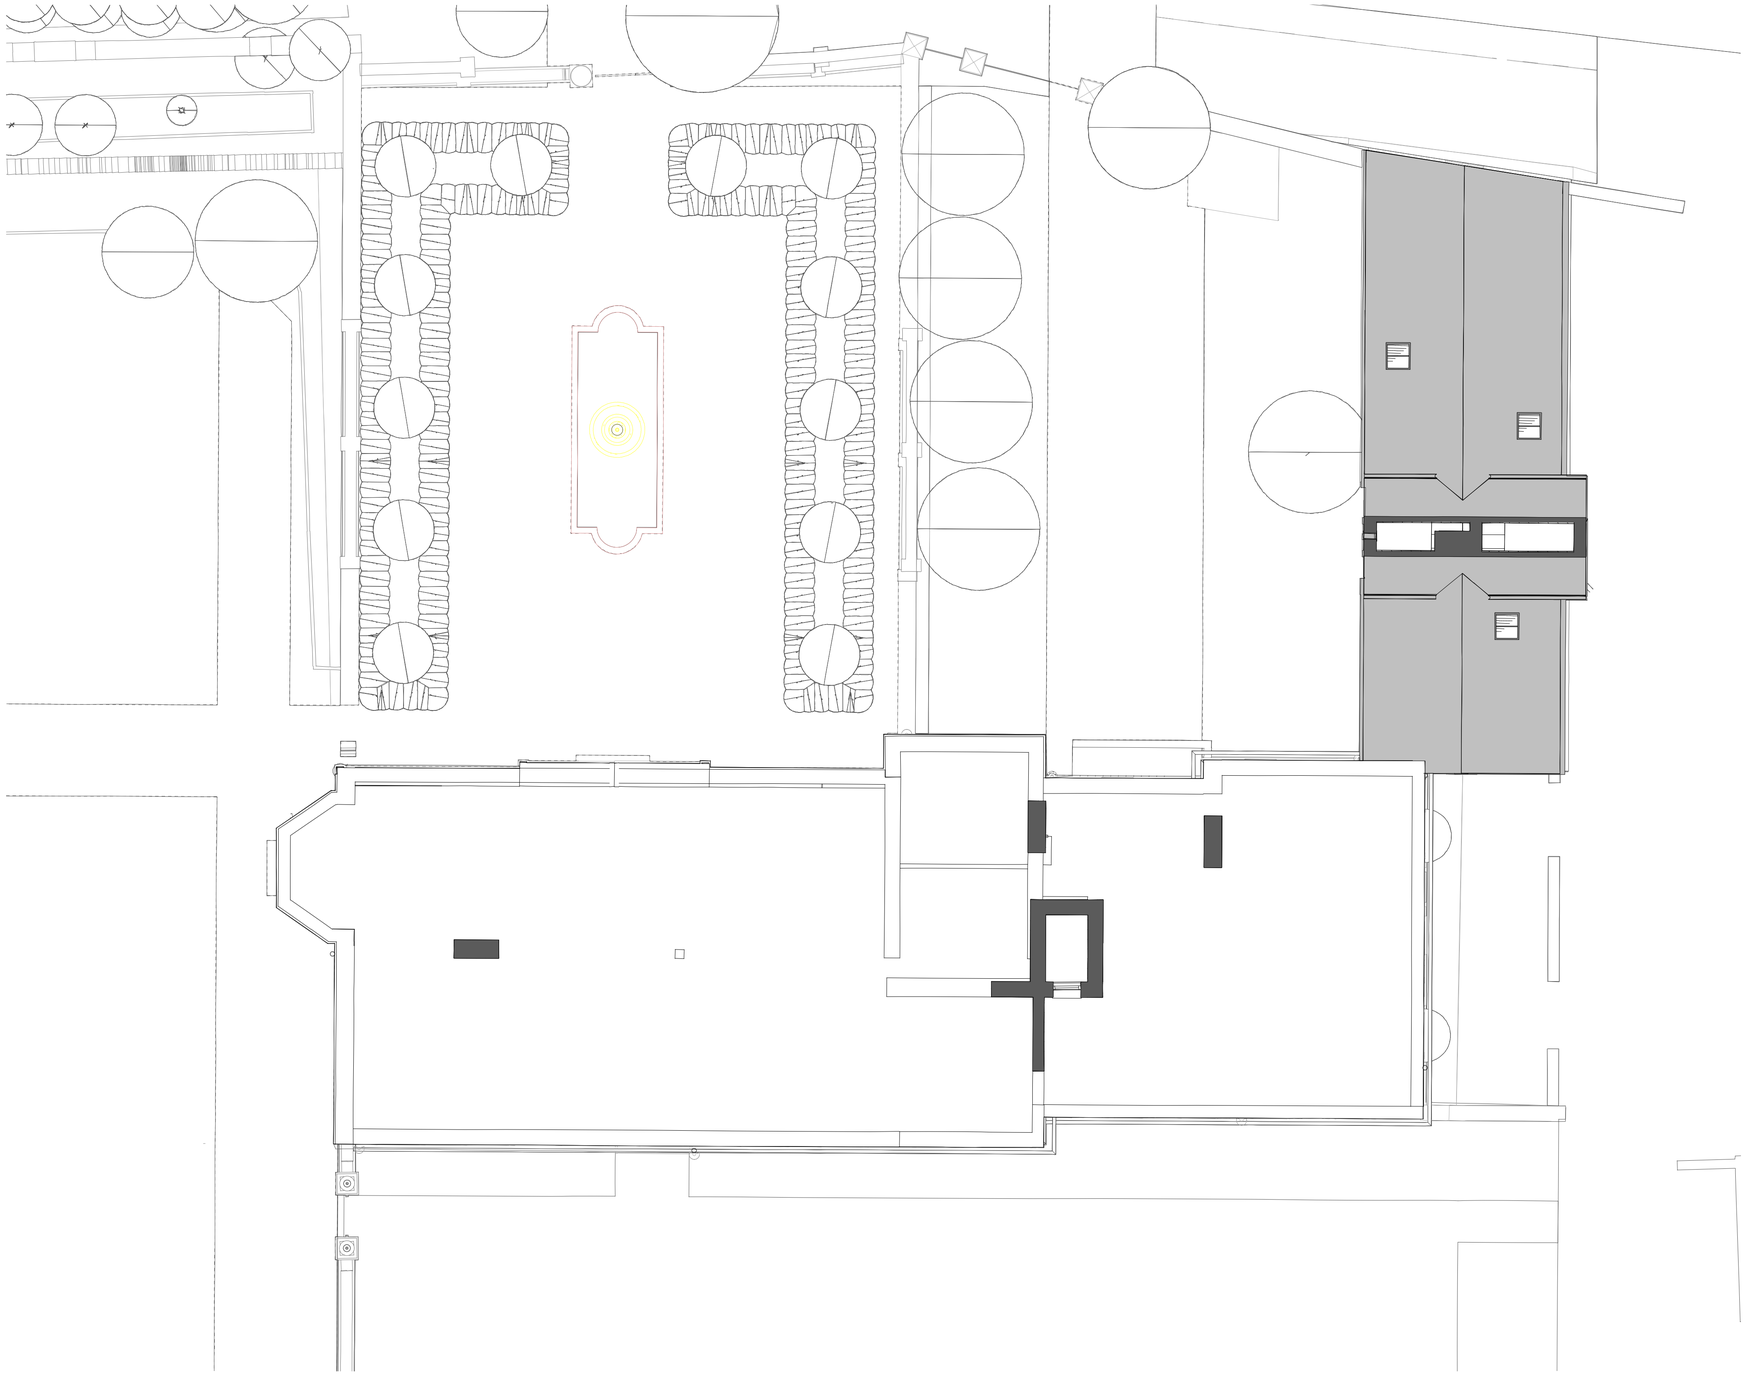

1 EXISTING SECOND FLOOR PLAN
Scale: 1:100 @ A1

0 2000 4000 6000 mm

NONSUCH HOUSE - EXISTING

1. Responsibility is not accepted for errors made by others in scaling from this drawing. All construction information should be taken from figured dimensions only.
2. Any discrepancies to be referred to the Architect.
3. This drawing is to be read in conjunction with all relevant specifications and other drawings issued by the Architect, and other specialists.
4. This drawing is copyright and is not to be reproduced without RRA permission.
5. IF IN DOUBT, ASK.

North

PLANNING ISSUE

STRUCTURAL INFORMATION INDICATIVE ONLY SHOWN FOR CO-ORDINATION PURPOSES

PLEASE REFER TO STRUCTURAL ENGINEERS SPECIFICATION

PLEASE NOTE NO MANHOLES WERE LIFTED THROUGH SURVEYING THE PROPERTY. CONTRACTOR IS REQUIRED TO INSPECT DRAINAGE SYSTEM TO CHECK THEY WORK PRIOR TO COMMENCEMENT

EXISTING FABRIC

PROPOSED FABRIC

ENABLING WORKS

Revision Description	Date	Check	Rev

RRA Architects Ltd
16 Royal Crescent
Cheltenham
Gloucestershire
GL50 3DA

T 01242 269 374
E enquiries@rraarchitects.com

www.rraarchitects.com

Cheltenham
T 01242 269374

Hereford
T 01432 278 707

Ludlow
T 01584 519 747

Worcester
T 01905 671 771

Project :

Nonsuch Estate
Westbrook, Bromham
Chippenham
Wiltshire
SN15 2ED

Drawing Title :

Nonsuch House - Existing Second Floor Plan

Status	Date	Drawn By
PLANNING	DEC 2025	RHB
Drawing No.	**Revision**	**Scale**
4992 -404		1:100 @ A1