


Location Plan

Site Address: Journeys End, Moor Lane, Charlton, SN16 9DR

Date Produced: 03-Aug-2026

Scale: 1:2500 @A4

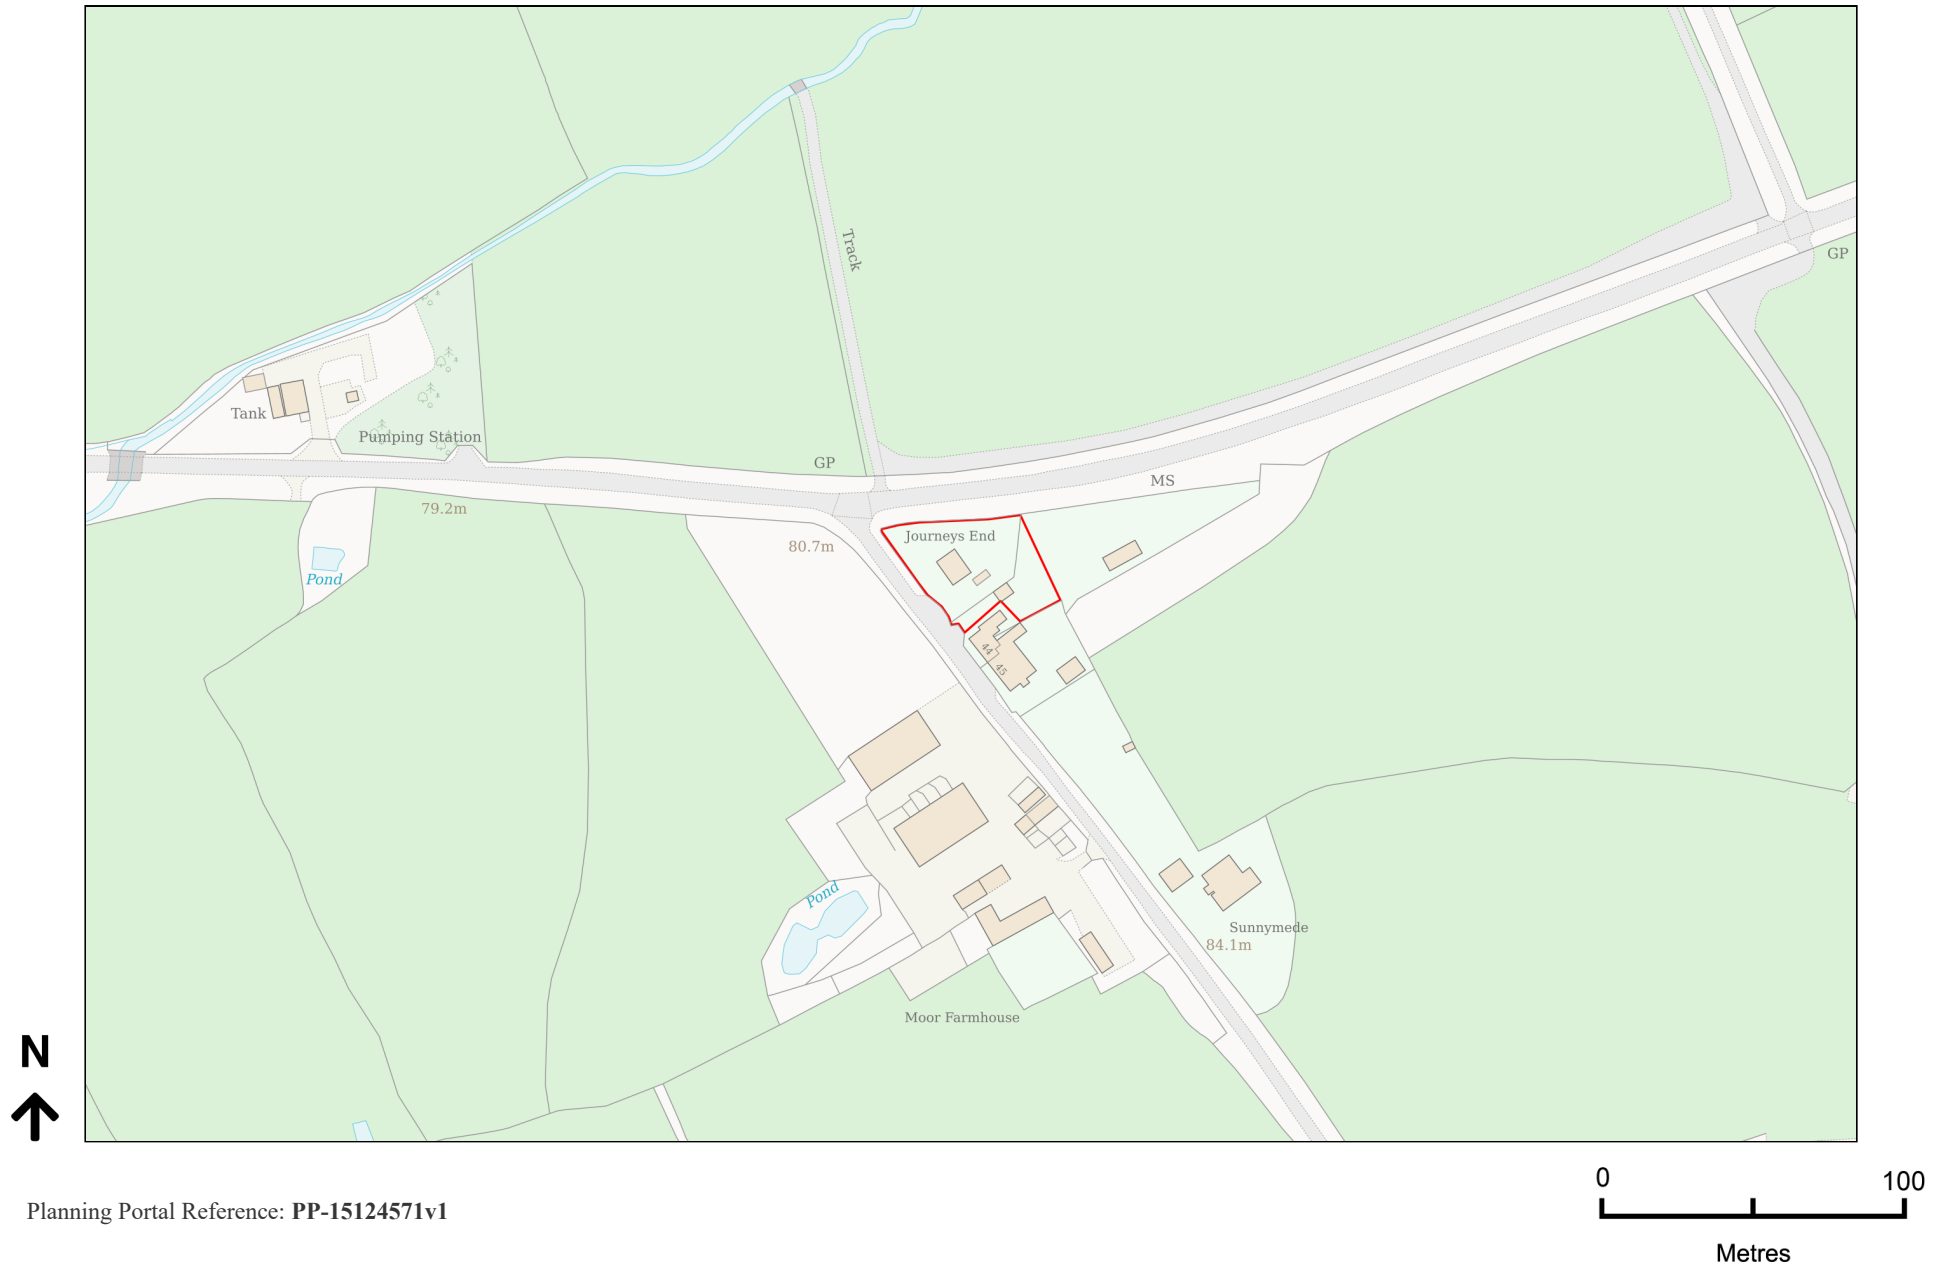

Planning Portal Reference: PP-15124571v1