




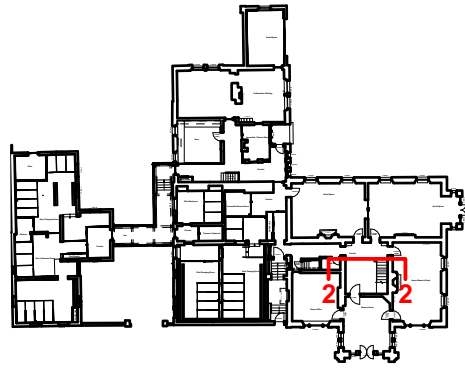

Key Plan
NTS

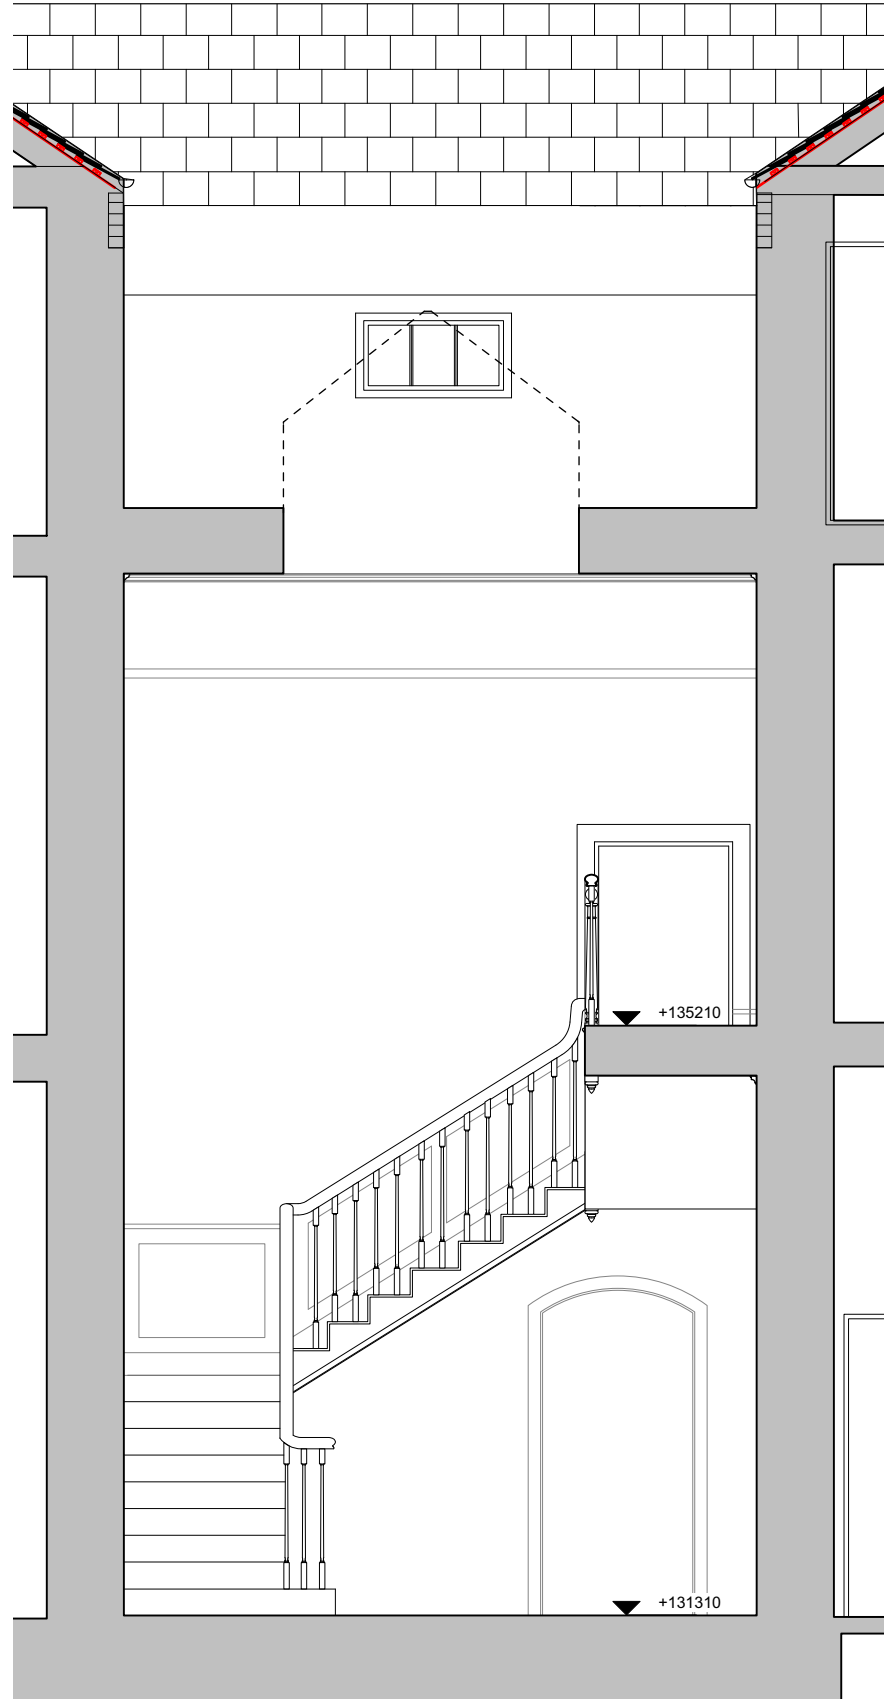

EXISTING STAIR SECTION 2-2

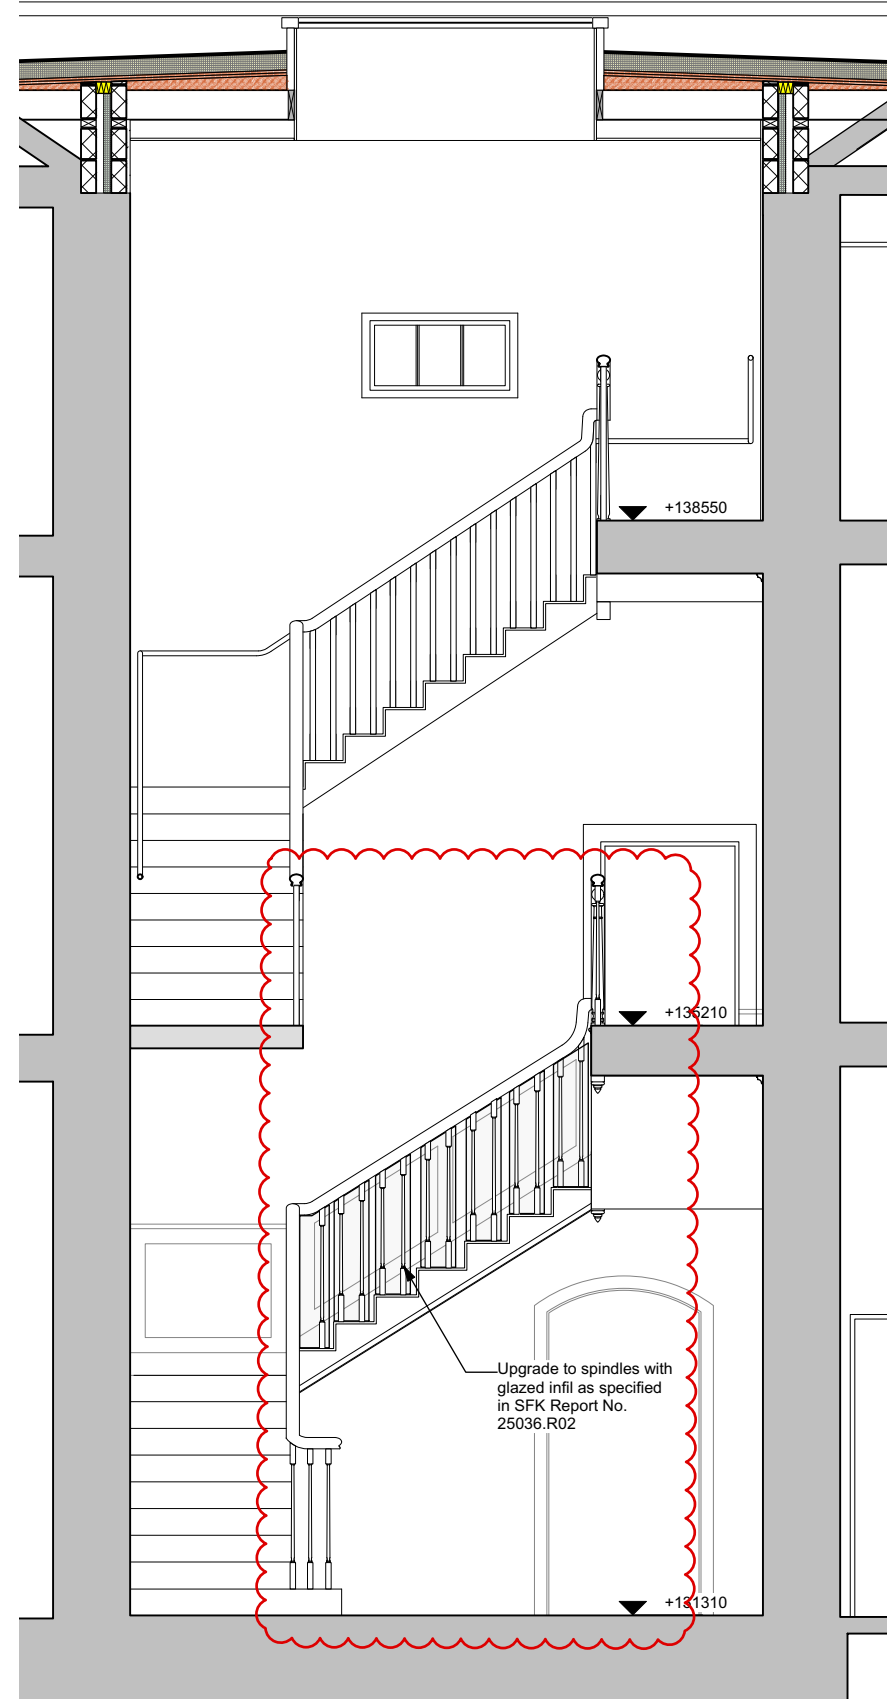

PROPOSED STAIR SECTION 2-2



Scale 1:50 @ A3



Glentworth Court, Lime Kiln Close,
Stoke Gifford, Bristol, BS34 8SR
+44 (0)117 931 2062
www.kendallkingscott.co.uk

Do not scale this drawing

Project
Masters Lodge Conversion

Client
Marlborough College

Date
11/03/2025
Scale
1:100
Filename
241108 Masters Lodge_Sections
Planning.vwx

Purpose/Status
PLANNING
Drawn
JY
Checked
BM
Paper Size
ISO A3

P02 19/05/2026 JY LB Planning Update
Rev Date By Ap Note

Drawing Title
Existing and Proposed Stairs Section 2-2

Project Number/Drawing Number
241108-1571
Check all dimensions and levels on site

Revision
P02
© Copyright

Only to be used on the site for which designed. The electronic transmission of designs/information contained in this drawing is carried out entirely at the User's risk and Kendall Kingscott Ltd. will have no liability for any errors or inaccuracies arising therefrom. The production of amended or updated information from the said designs/information by the User is entirely the responsibility of the User and Kendall Kingscott Ltd. shall have no responsibility in respect thereof whatsoever.